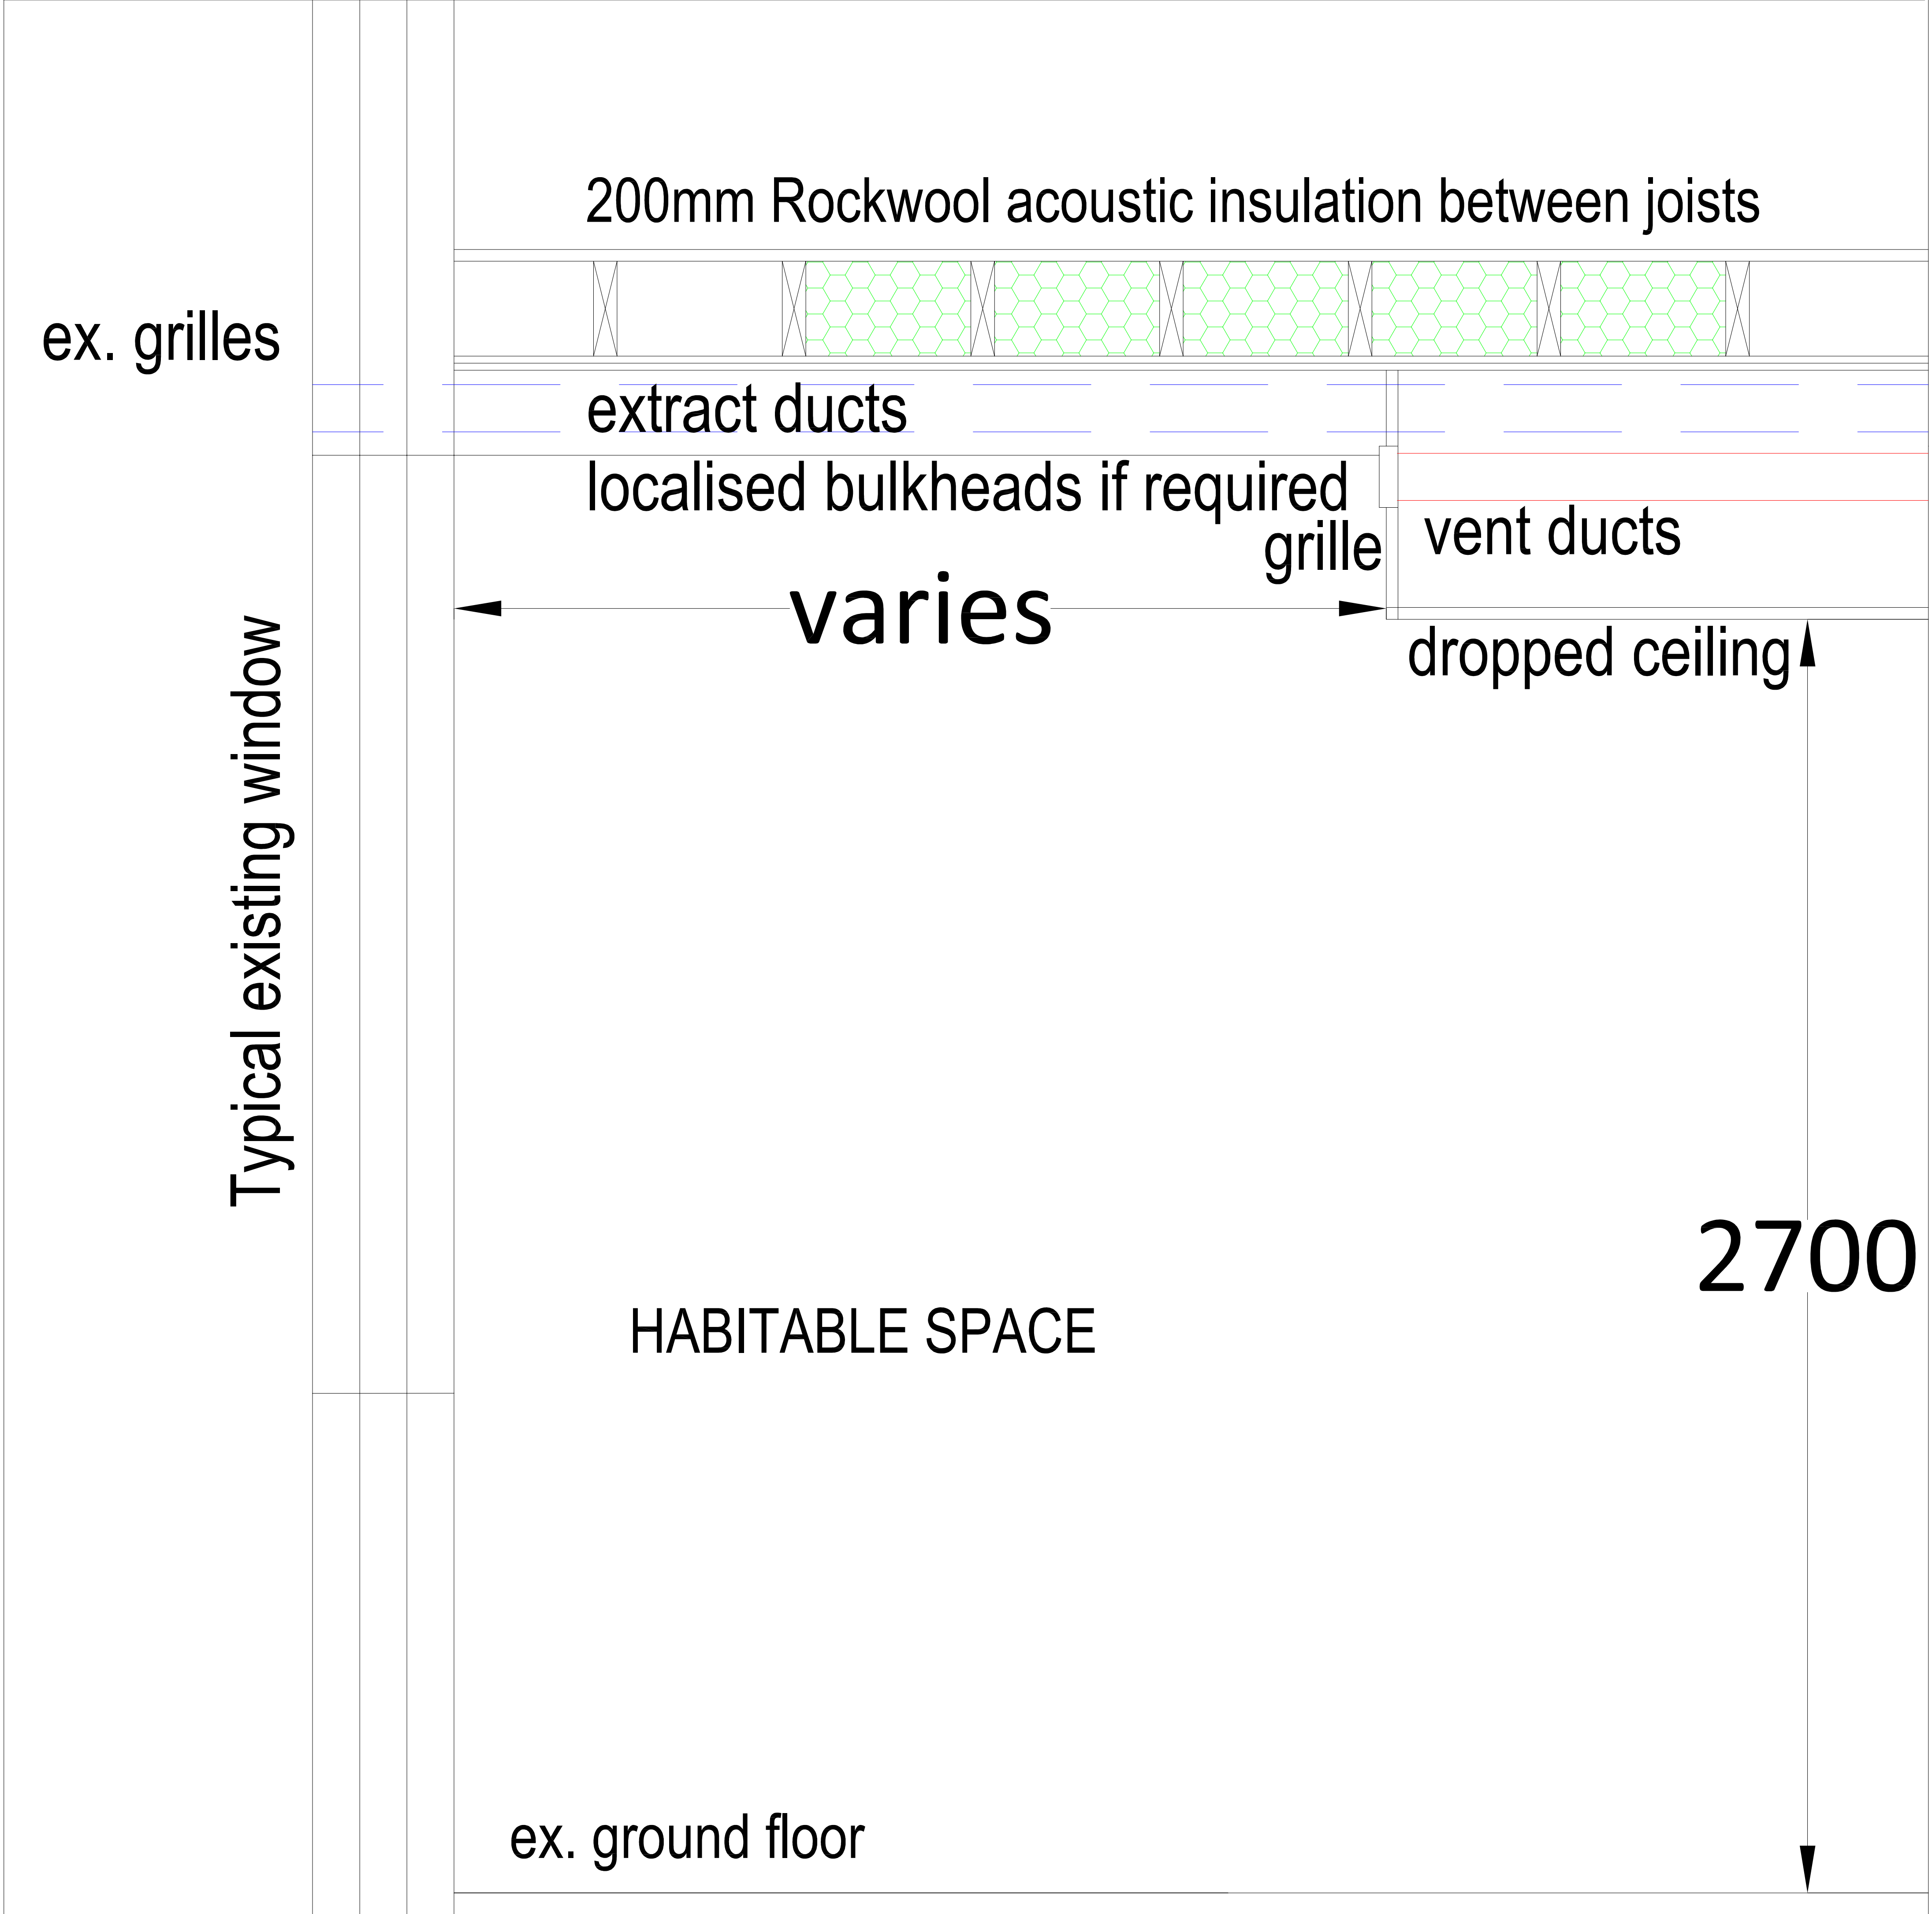


refer drawing no. 23/201/P-ceilings for locations

REVISION B: AMENDED - 16/04/24 - PG

SCALE

1/20

DATE

Mar. 24

CONTRACTOR MUST CHECK ALL
DIMENSIONS ON SITE ONLY FIGURED
DIMENSIONS ARE TO BE WORKED FROM
DISCREPANCIES MUST BE REPORTED TO
THE ARCHITECT BEFORE PROCEEDING
© COPYRIGHT

AUTHOR

PG

TITLE

1, East Street, Havant

DETAIL

Section showing ductwork/vents

DRAWING No

23/201/PW12

A	B	C	D	E	F	G	H
J	K	L	M	N	P	Q	R
S	T	U	V	W	X	Y	Z

PETER GALLOWAY PARTNERSHIP



ARCHITECTS

HAVANT

TEL. 02392 483153

E-MAIL: peter@pgparchitects.co.uk

MOB. 07808 483362