


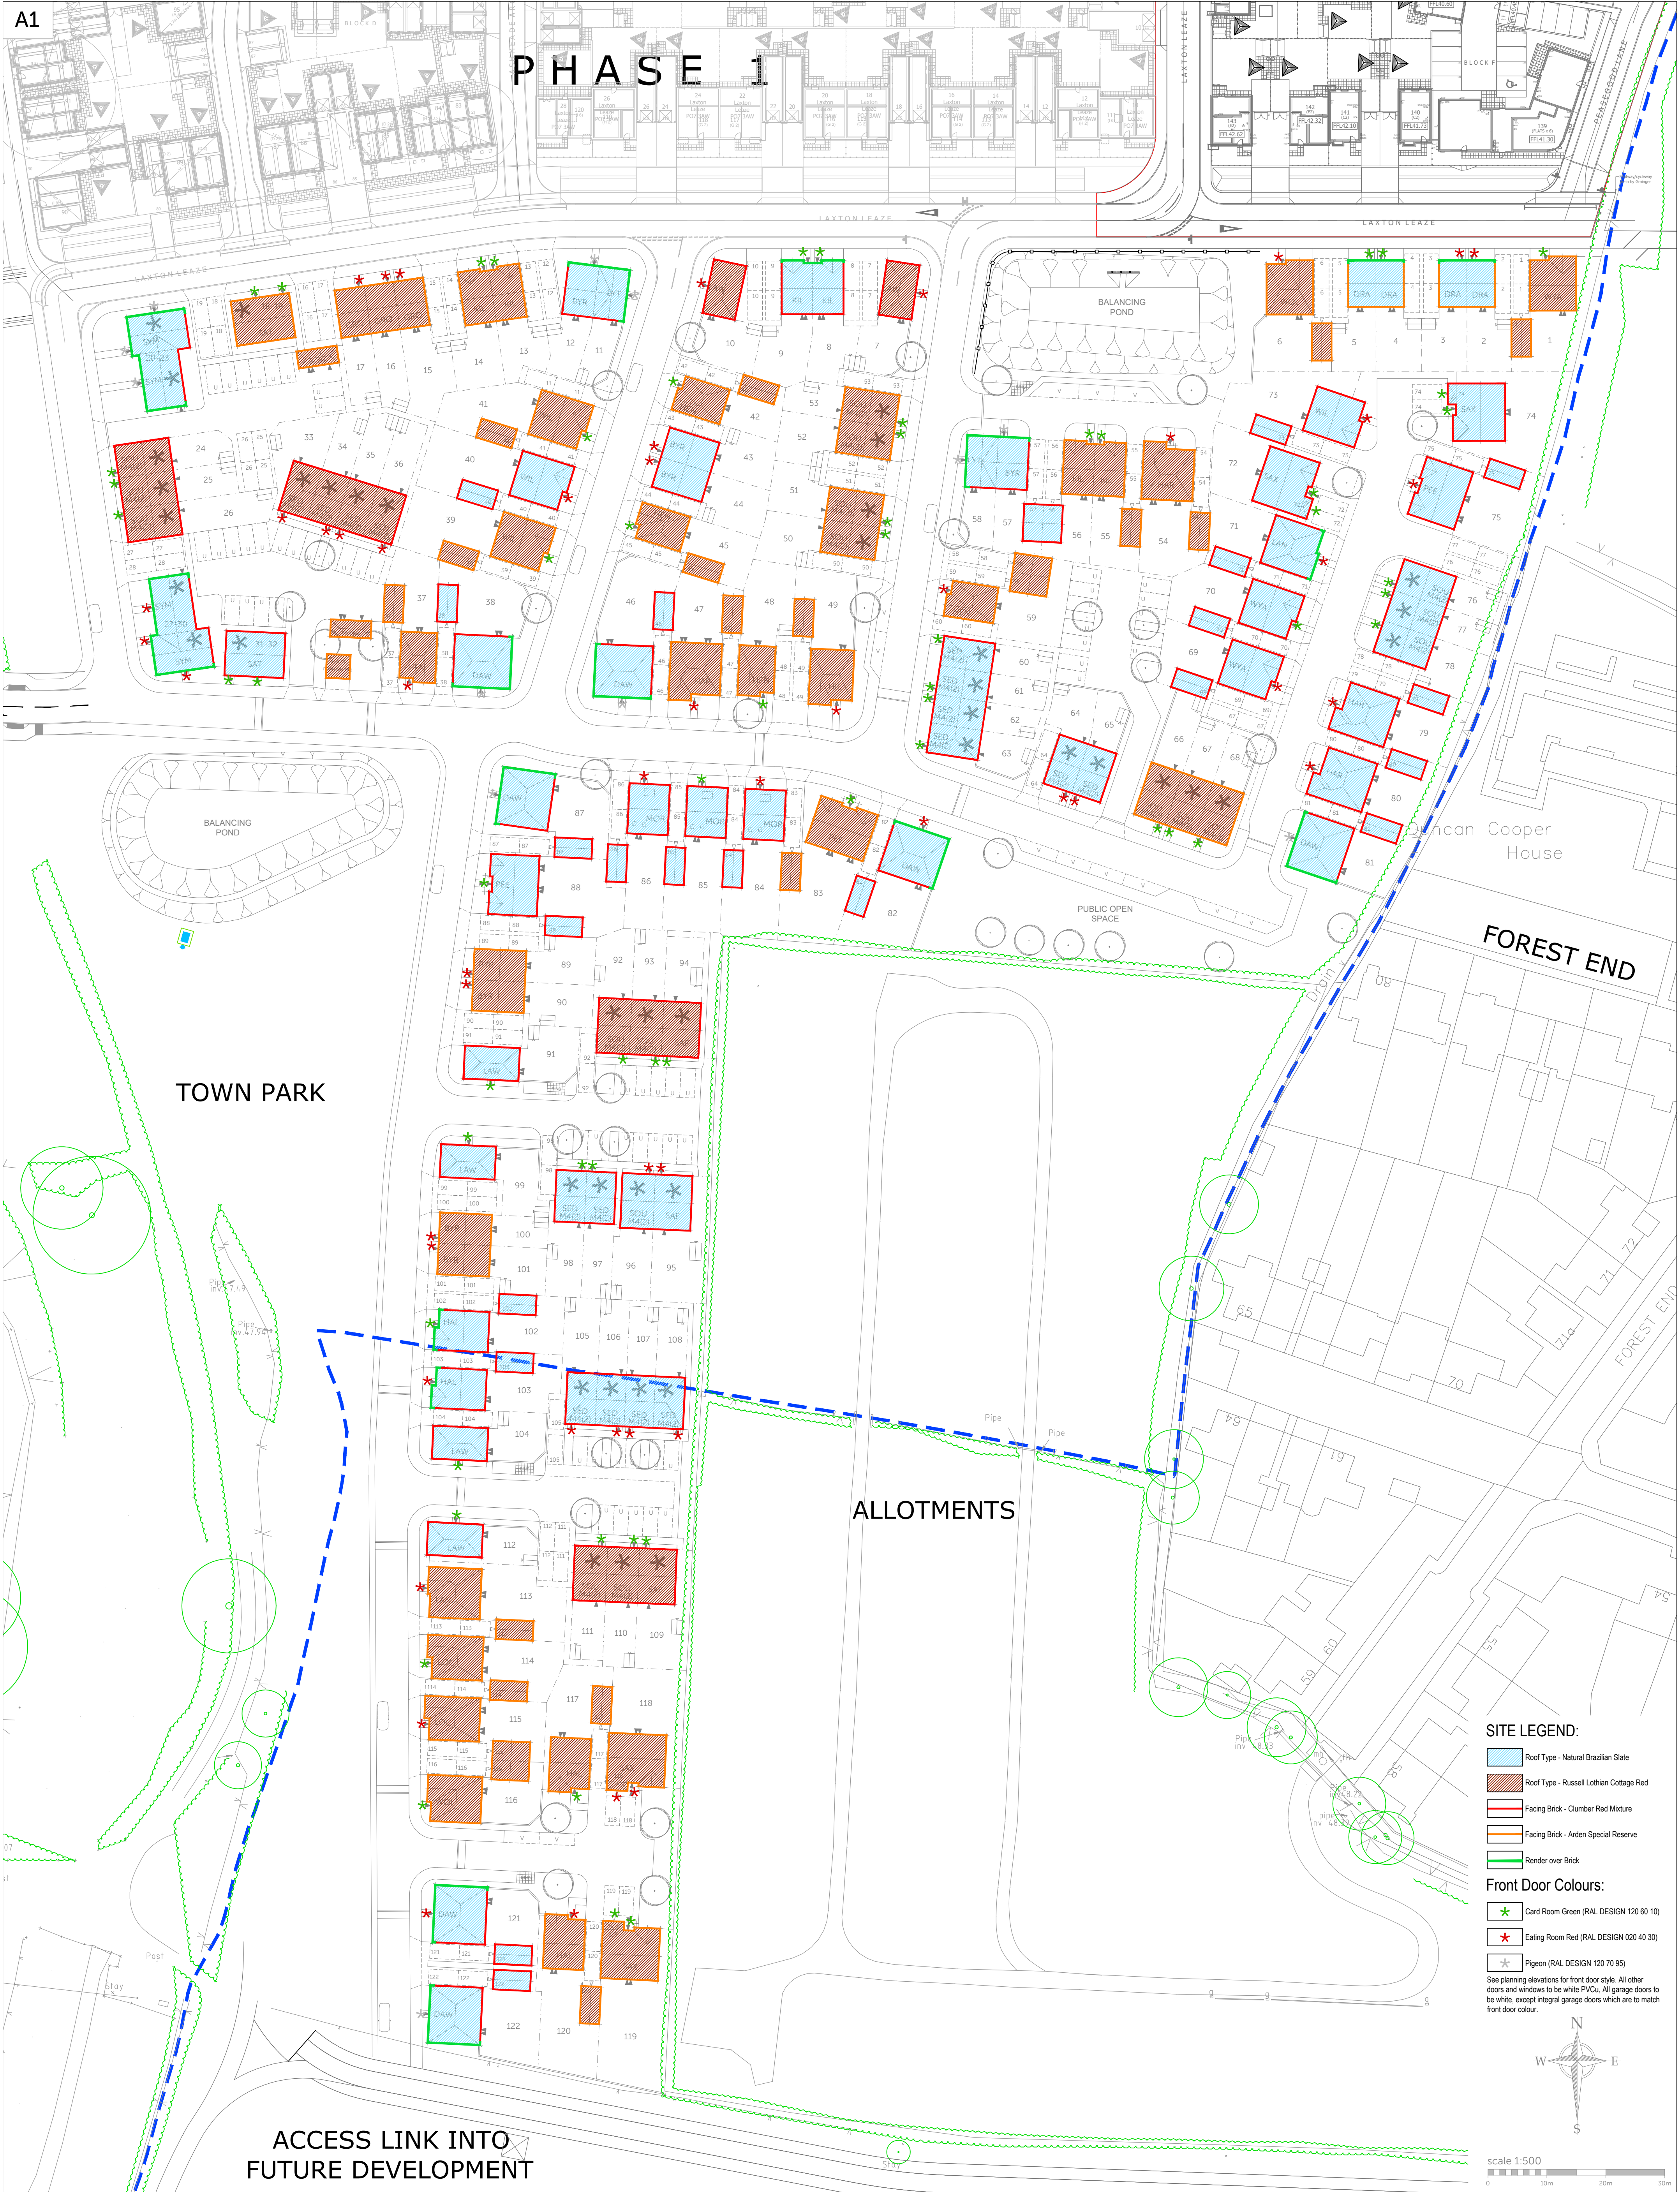

Romsey Office
Building 300, The Grange,
Romsey Road,
Michelmersh, Romsey,
Hampshire, SO51 0AE
T: 01794 367703 F: 01794 367276

Portsmouth Office
Unit 5, Middle Bridge Business Park,
Bristol Road,
Portsmouth,
Bristol, BS20 6PN
T: 01275 407000 F: 01794 367276

www.thrivearchitects.co.uk
This drawing is the copyright of Thrive Architects Ltd ©. All rights reserved. Ordnance Survey Data © Crown Copyright. All rights reserved. Licence No. 100007359. DO NOT scale from this drawing. Contractors, Sub Contractors and Suppliers are to check all relevant dimensions and levels of the site and building before commencing any shop drawings or building work. Any discrepancies should be recorded to the Architect. Where applicable this drawing is to be read in conjunction with the Consultants' drawings.

Rev	Description	Date	Au	Ch
A	Planning Issue.	27.10.21	MS	CAW
B	Layout updated to comply with SL 01 Rev C	10.02.22	RT	CAW
C	Layout amended to comply with SL 01 Rev D	28.04.22	MWP	CAW
D	Updated to latest Site Layout, SL 01 revision E. Roof tile specification amended.	06.07.22	MWP	CAW
E	Updated to latest Site Layout, SL 01 revision F.	13.07.22	RT	CAW
F	Updated to latest Site Layout, SL 01 revision G. Door colour indicators and key added.	11.08.22	MWP	RT
G	Material key updated.	23.09.22	MS	RT

Project	Berewood Waterloooville Phase 3B-8		
Drawing	Dwelling Material Layout		
Client	Bloor Homes (Newbury)		
Job no.	BLOO190707	Date	Oct'21
Dwg no.	DML.01	Revision	G
Author	MS	Checker	CAW
Status	PLANNING	Scale	1:500 at A1
Client ref.		Office	Romsey

