


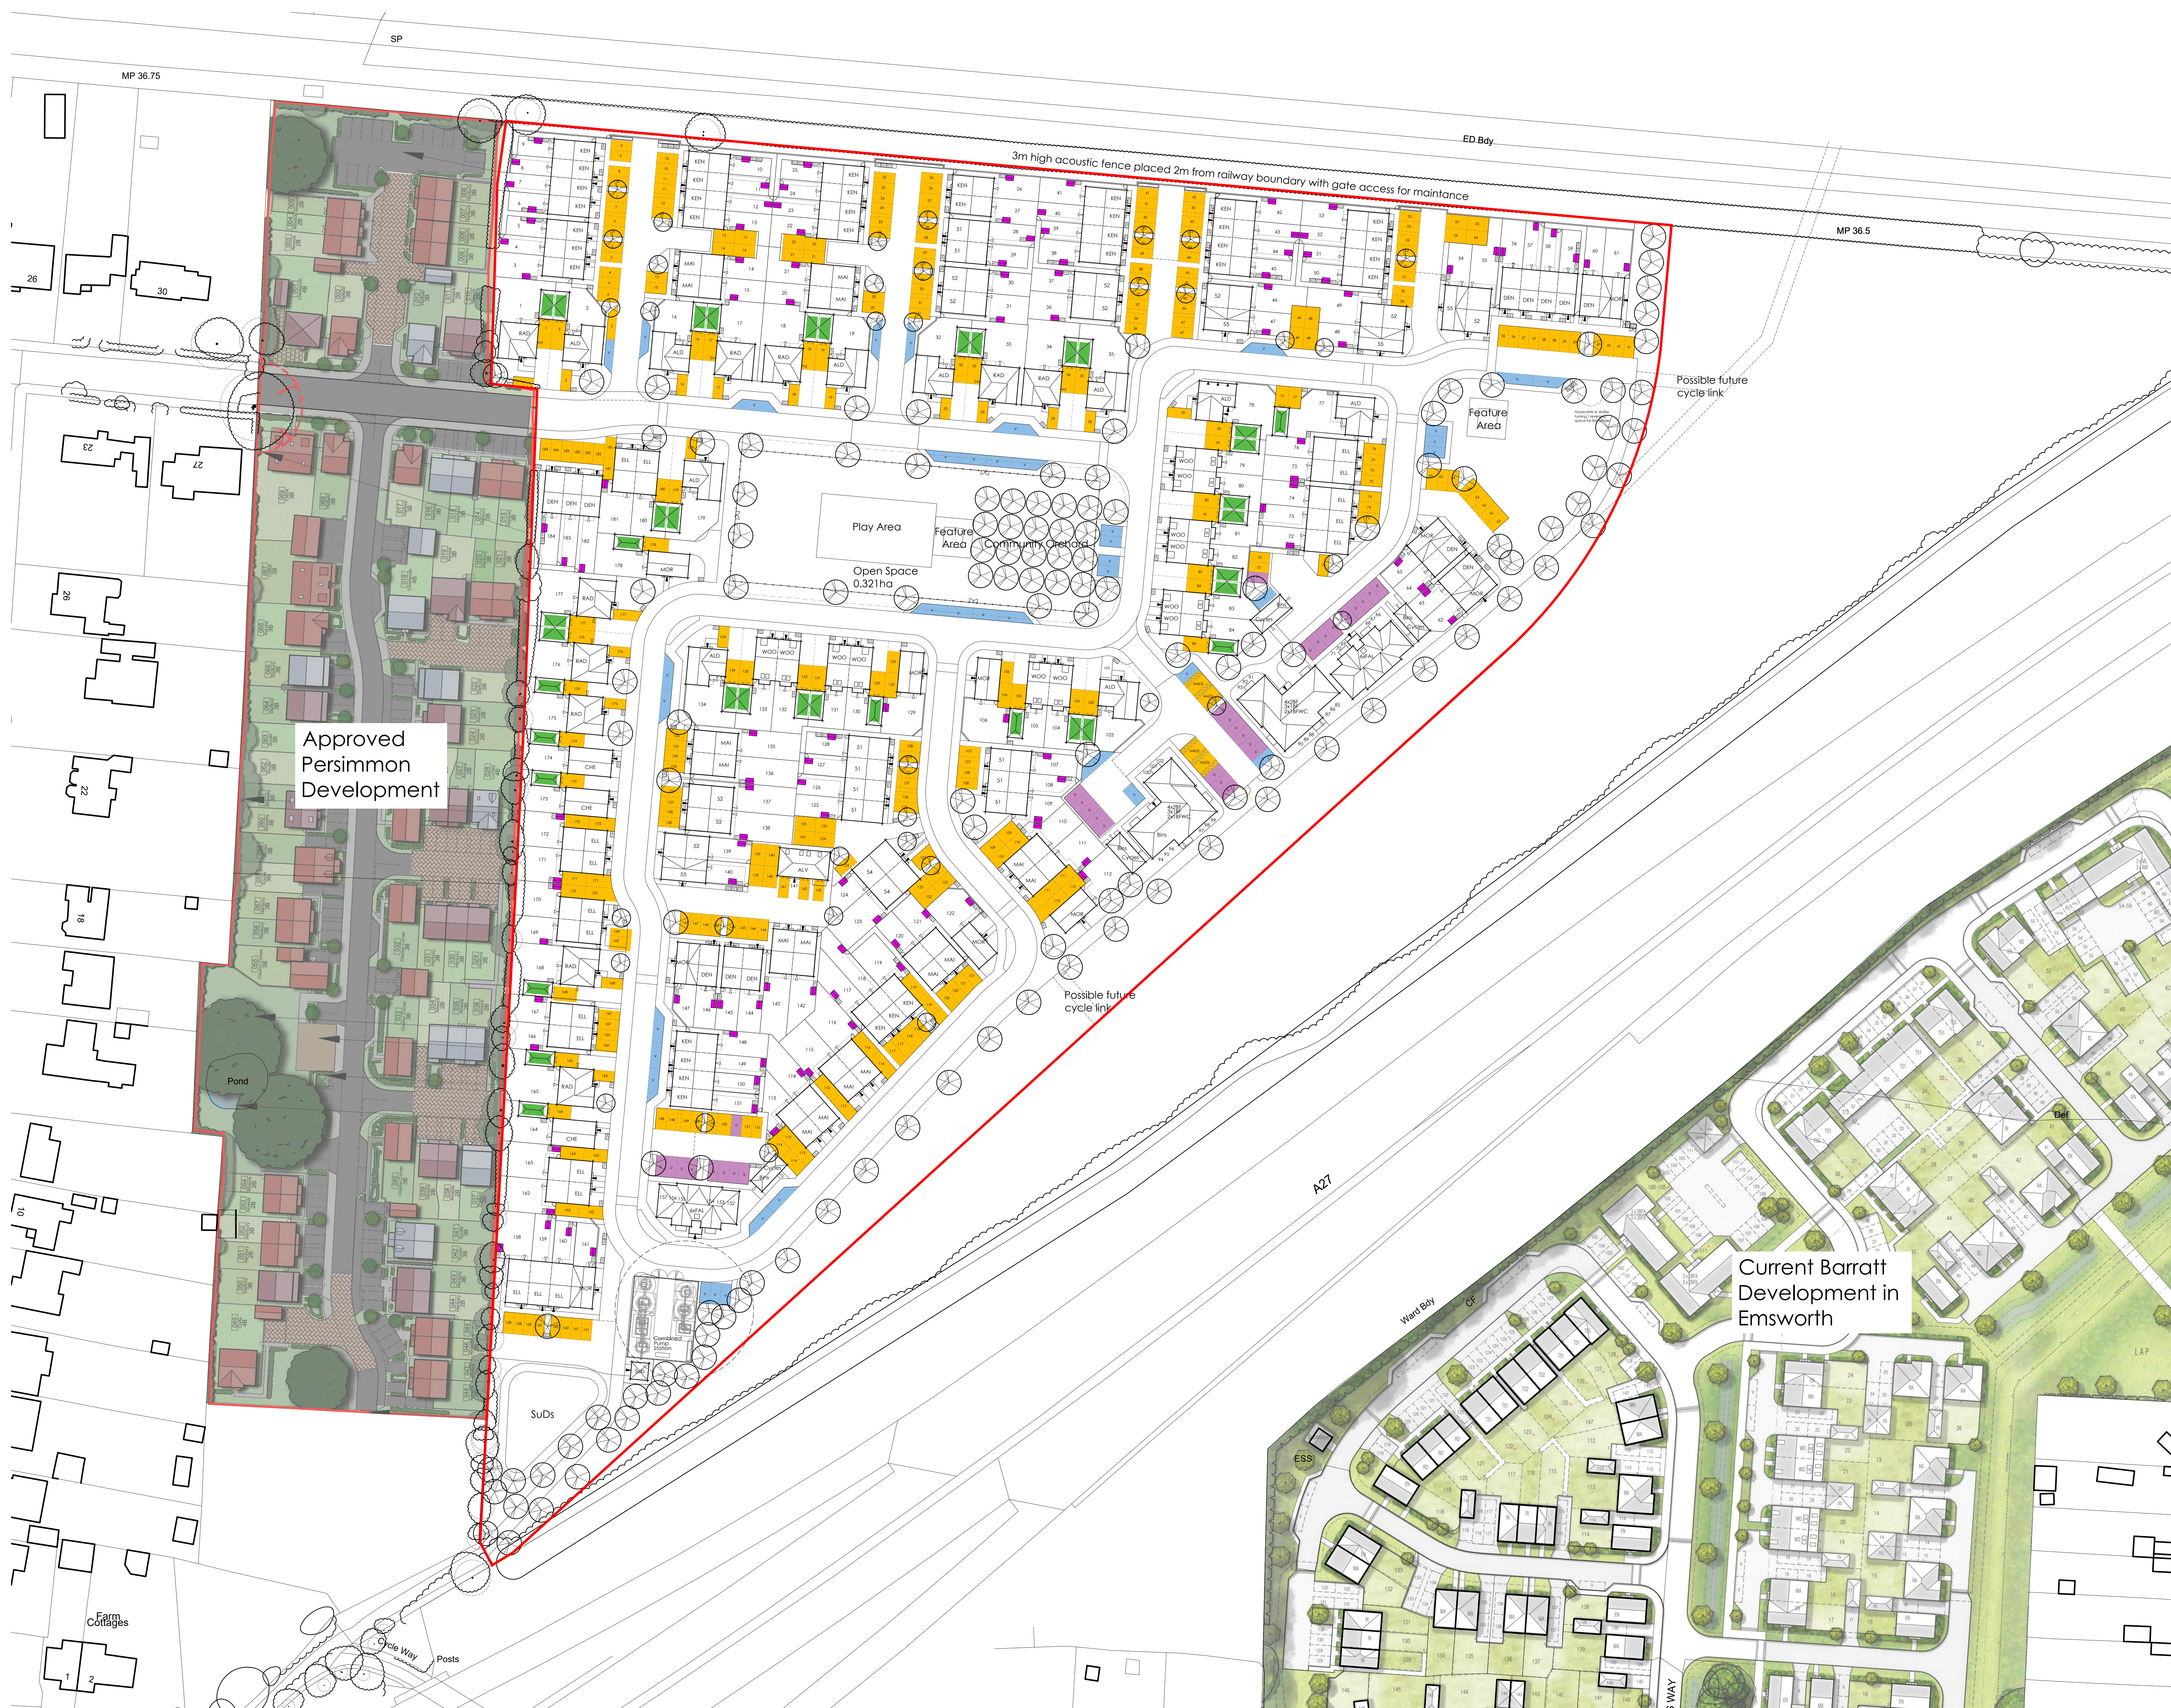

Rev	Date	Drawn	Checked
A	17/08/21	SD	
B	23/08/21	PH	
C	16/02/21	PH	
D	18/02/21	PH	
E	22/02/22	PH/D	
F	08/03/22	PH	
G	06/06/22	PH	
H	07/06/22	PH	
I	21/10/22	PH	

- Legend
- Allocated Space
 - Unallocated Space
 - Visitor Space
 - Garage Space (Inc. Cycle Parking)
 - Cycle Parking within Shed
 - Communal Cycle Store