




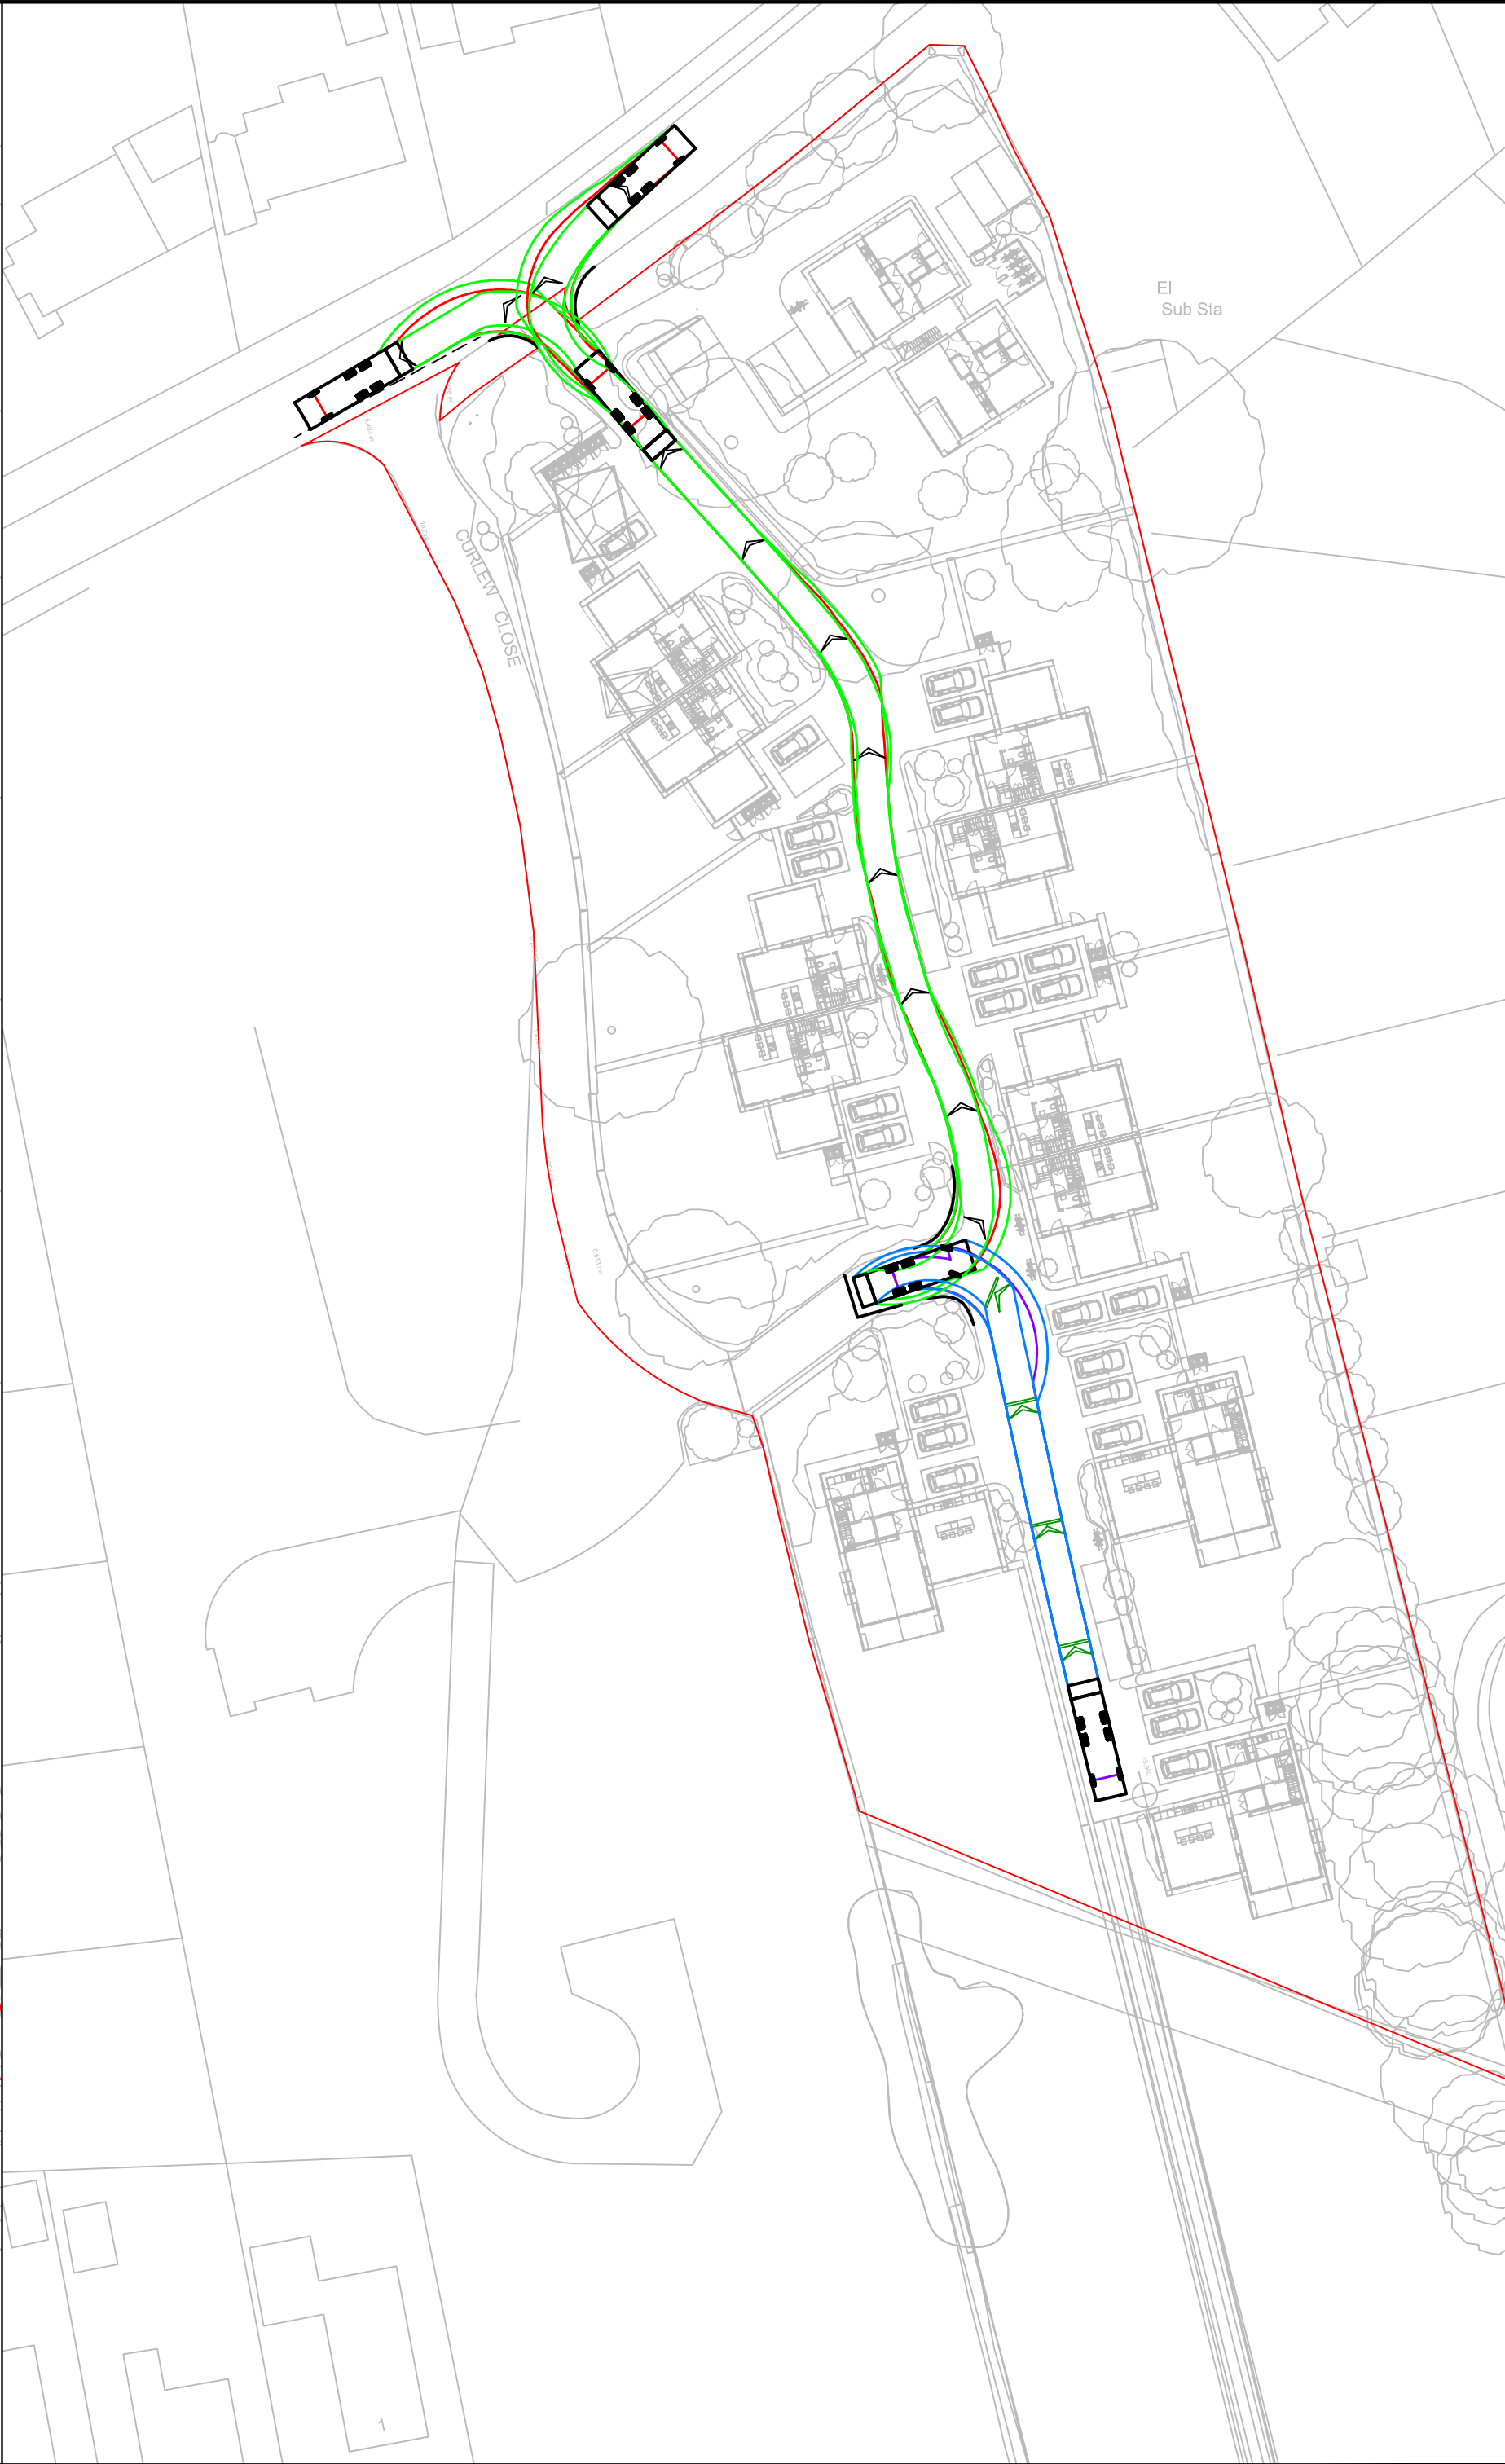

Notes

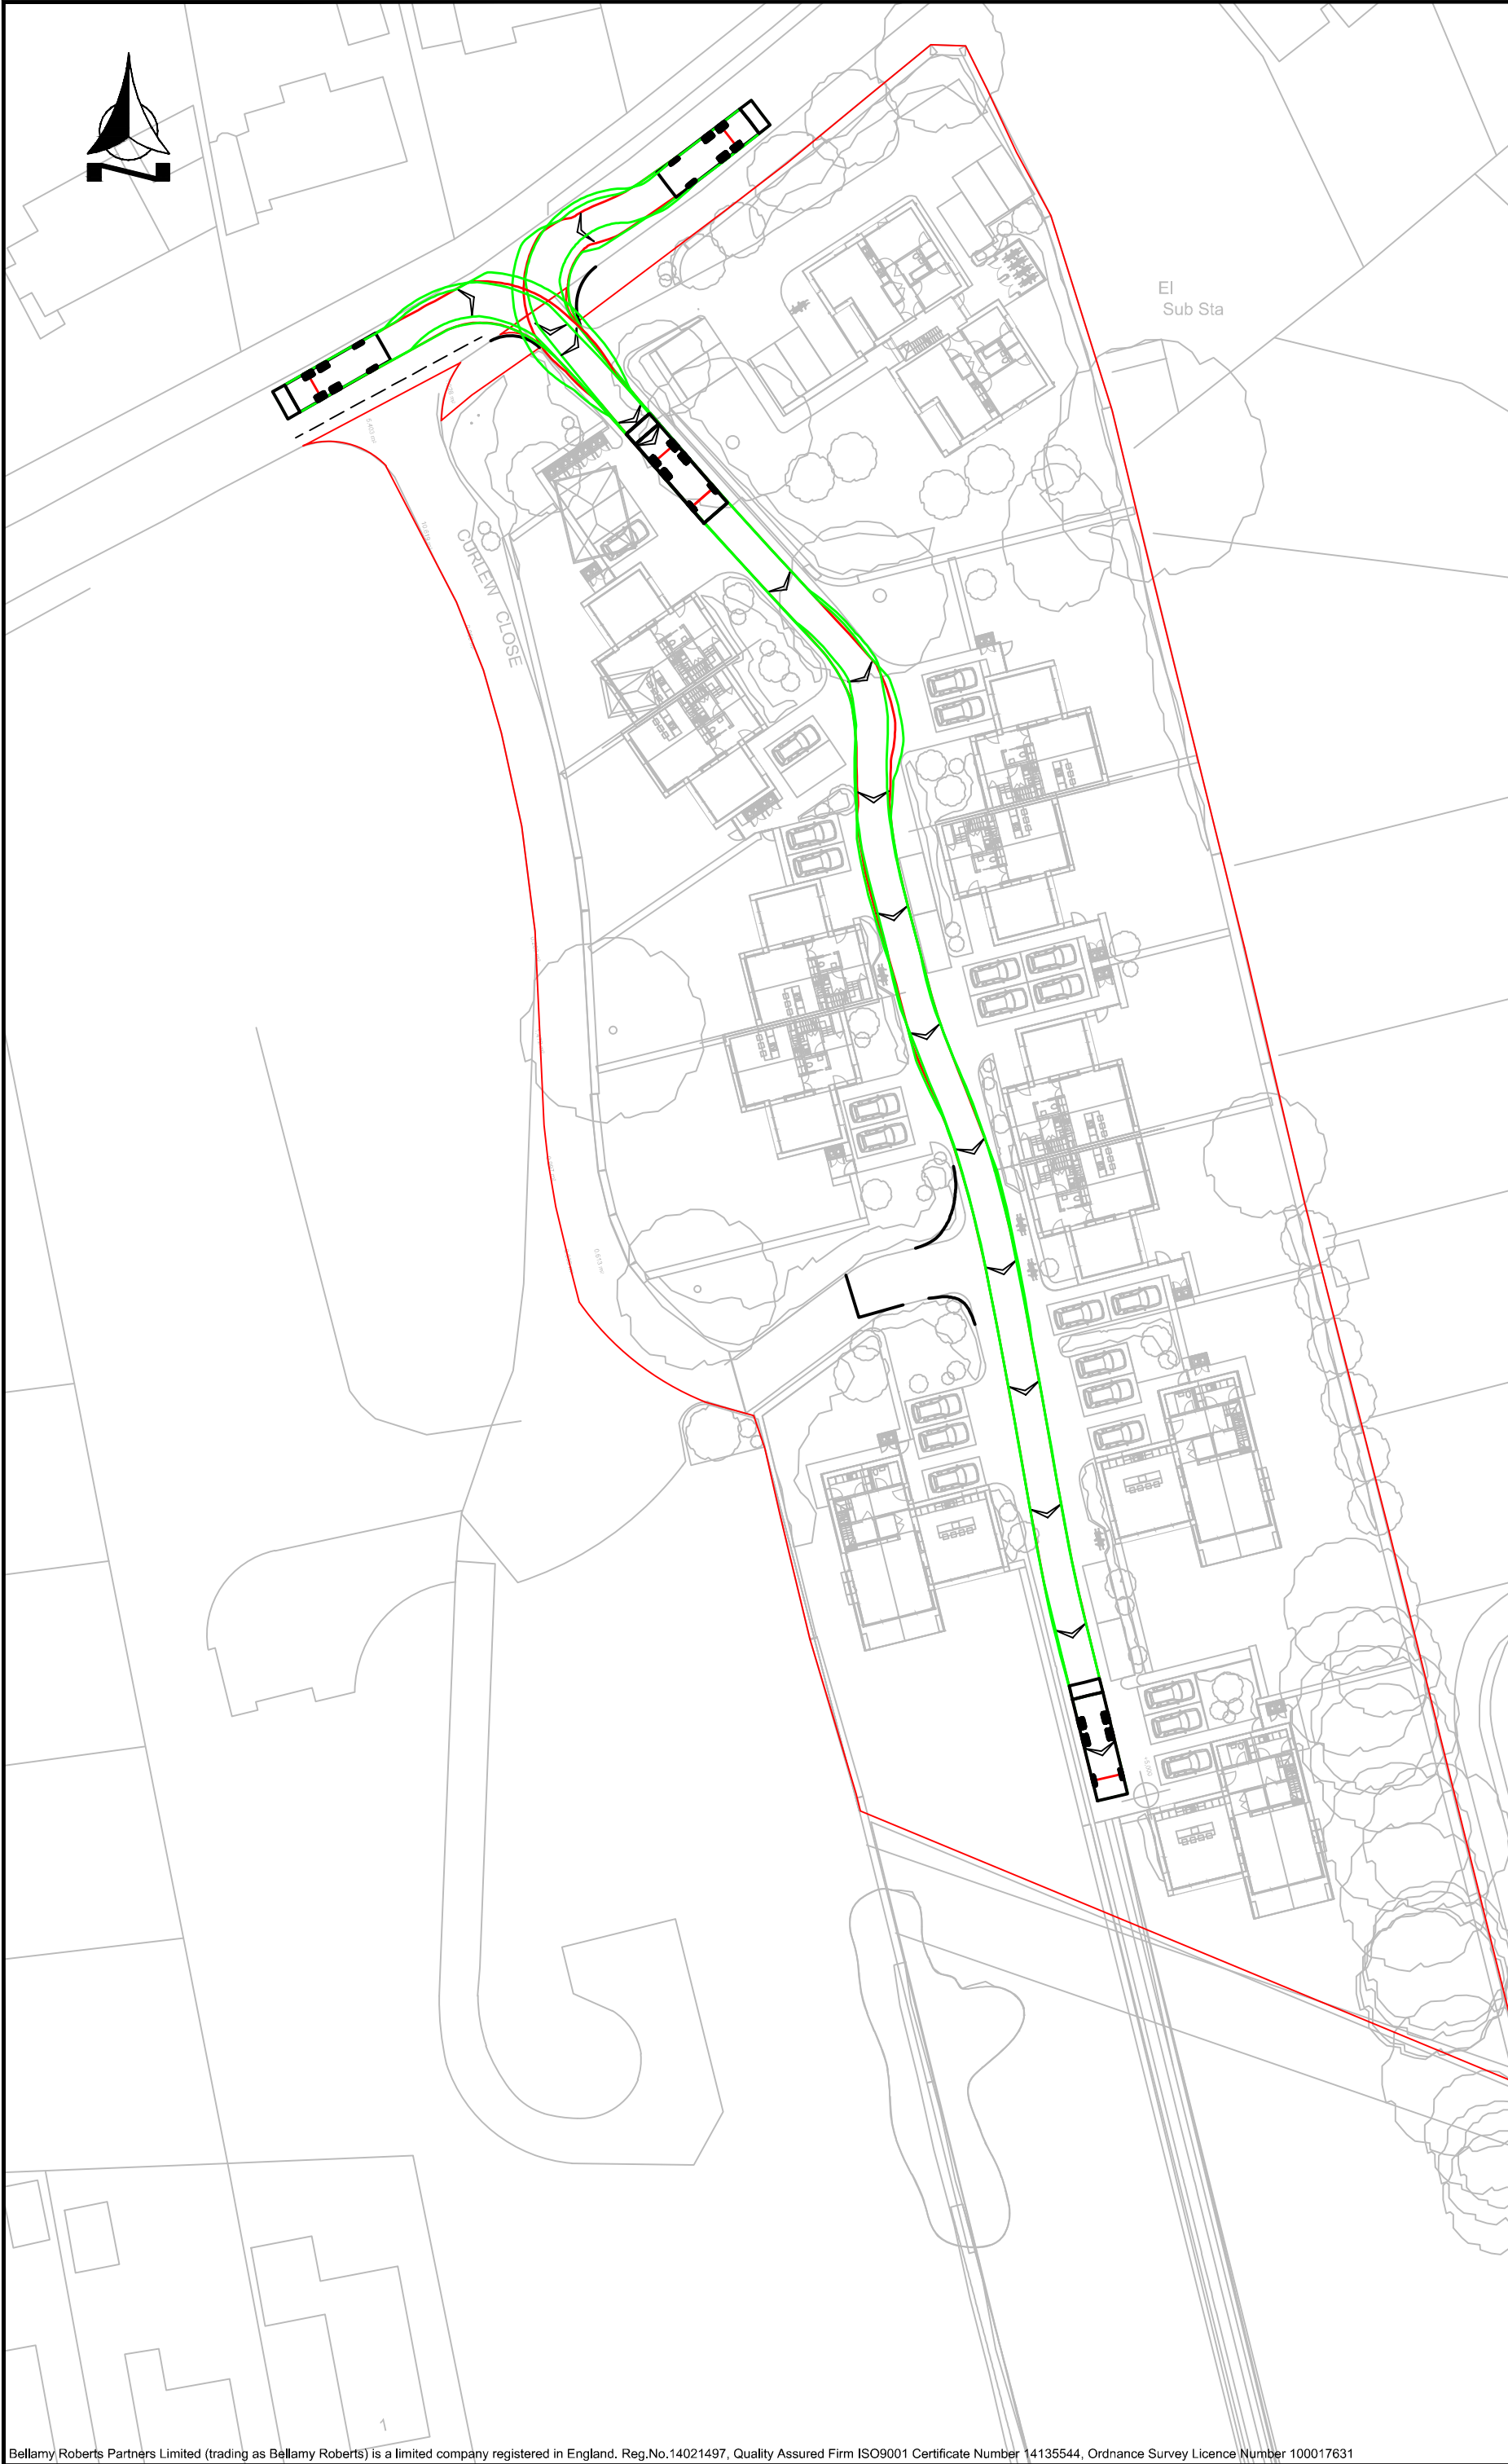

Phoenix 2-18W (with Elite 2 6x4 chassis)	9.620m
Overall Length	2.530m
Overall Width	3.211m
Overall Body Height	0.416m
Min Body Ground Clearance	2.530m
Track Width	4.00s
Lock to lock time	8.250m
Kerb to Kerb Turning Radius	

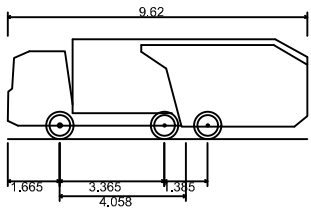

Bellamy Roberts
Clover House
Western Lane
Odiham
Hampshire, RG29 1TU
Tel: 01256 703355
Email: info@bellamyroberts.co.uk

CLIENT
P. Blake & L. Burnet

PROJECT
Warblington Road, Emsworth

TITLE
Refuse Access and Internal Tracking

DRAWN BY MB	DESIGN BY -	CHK BY MT
DATE 08/02/24	DRAWING No. 5970/204	REV No.
SCALE 1:500 @ A2		