


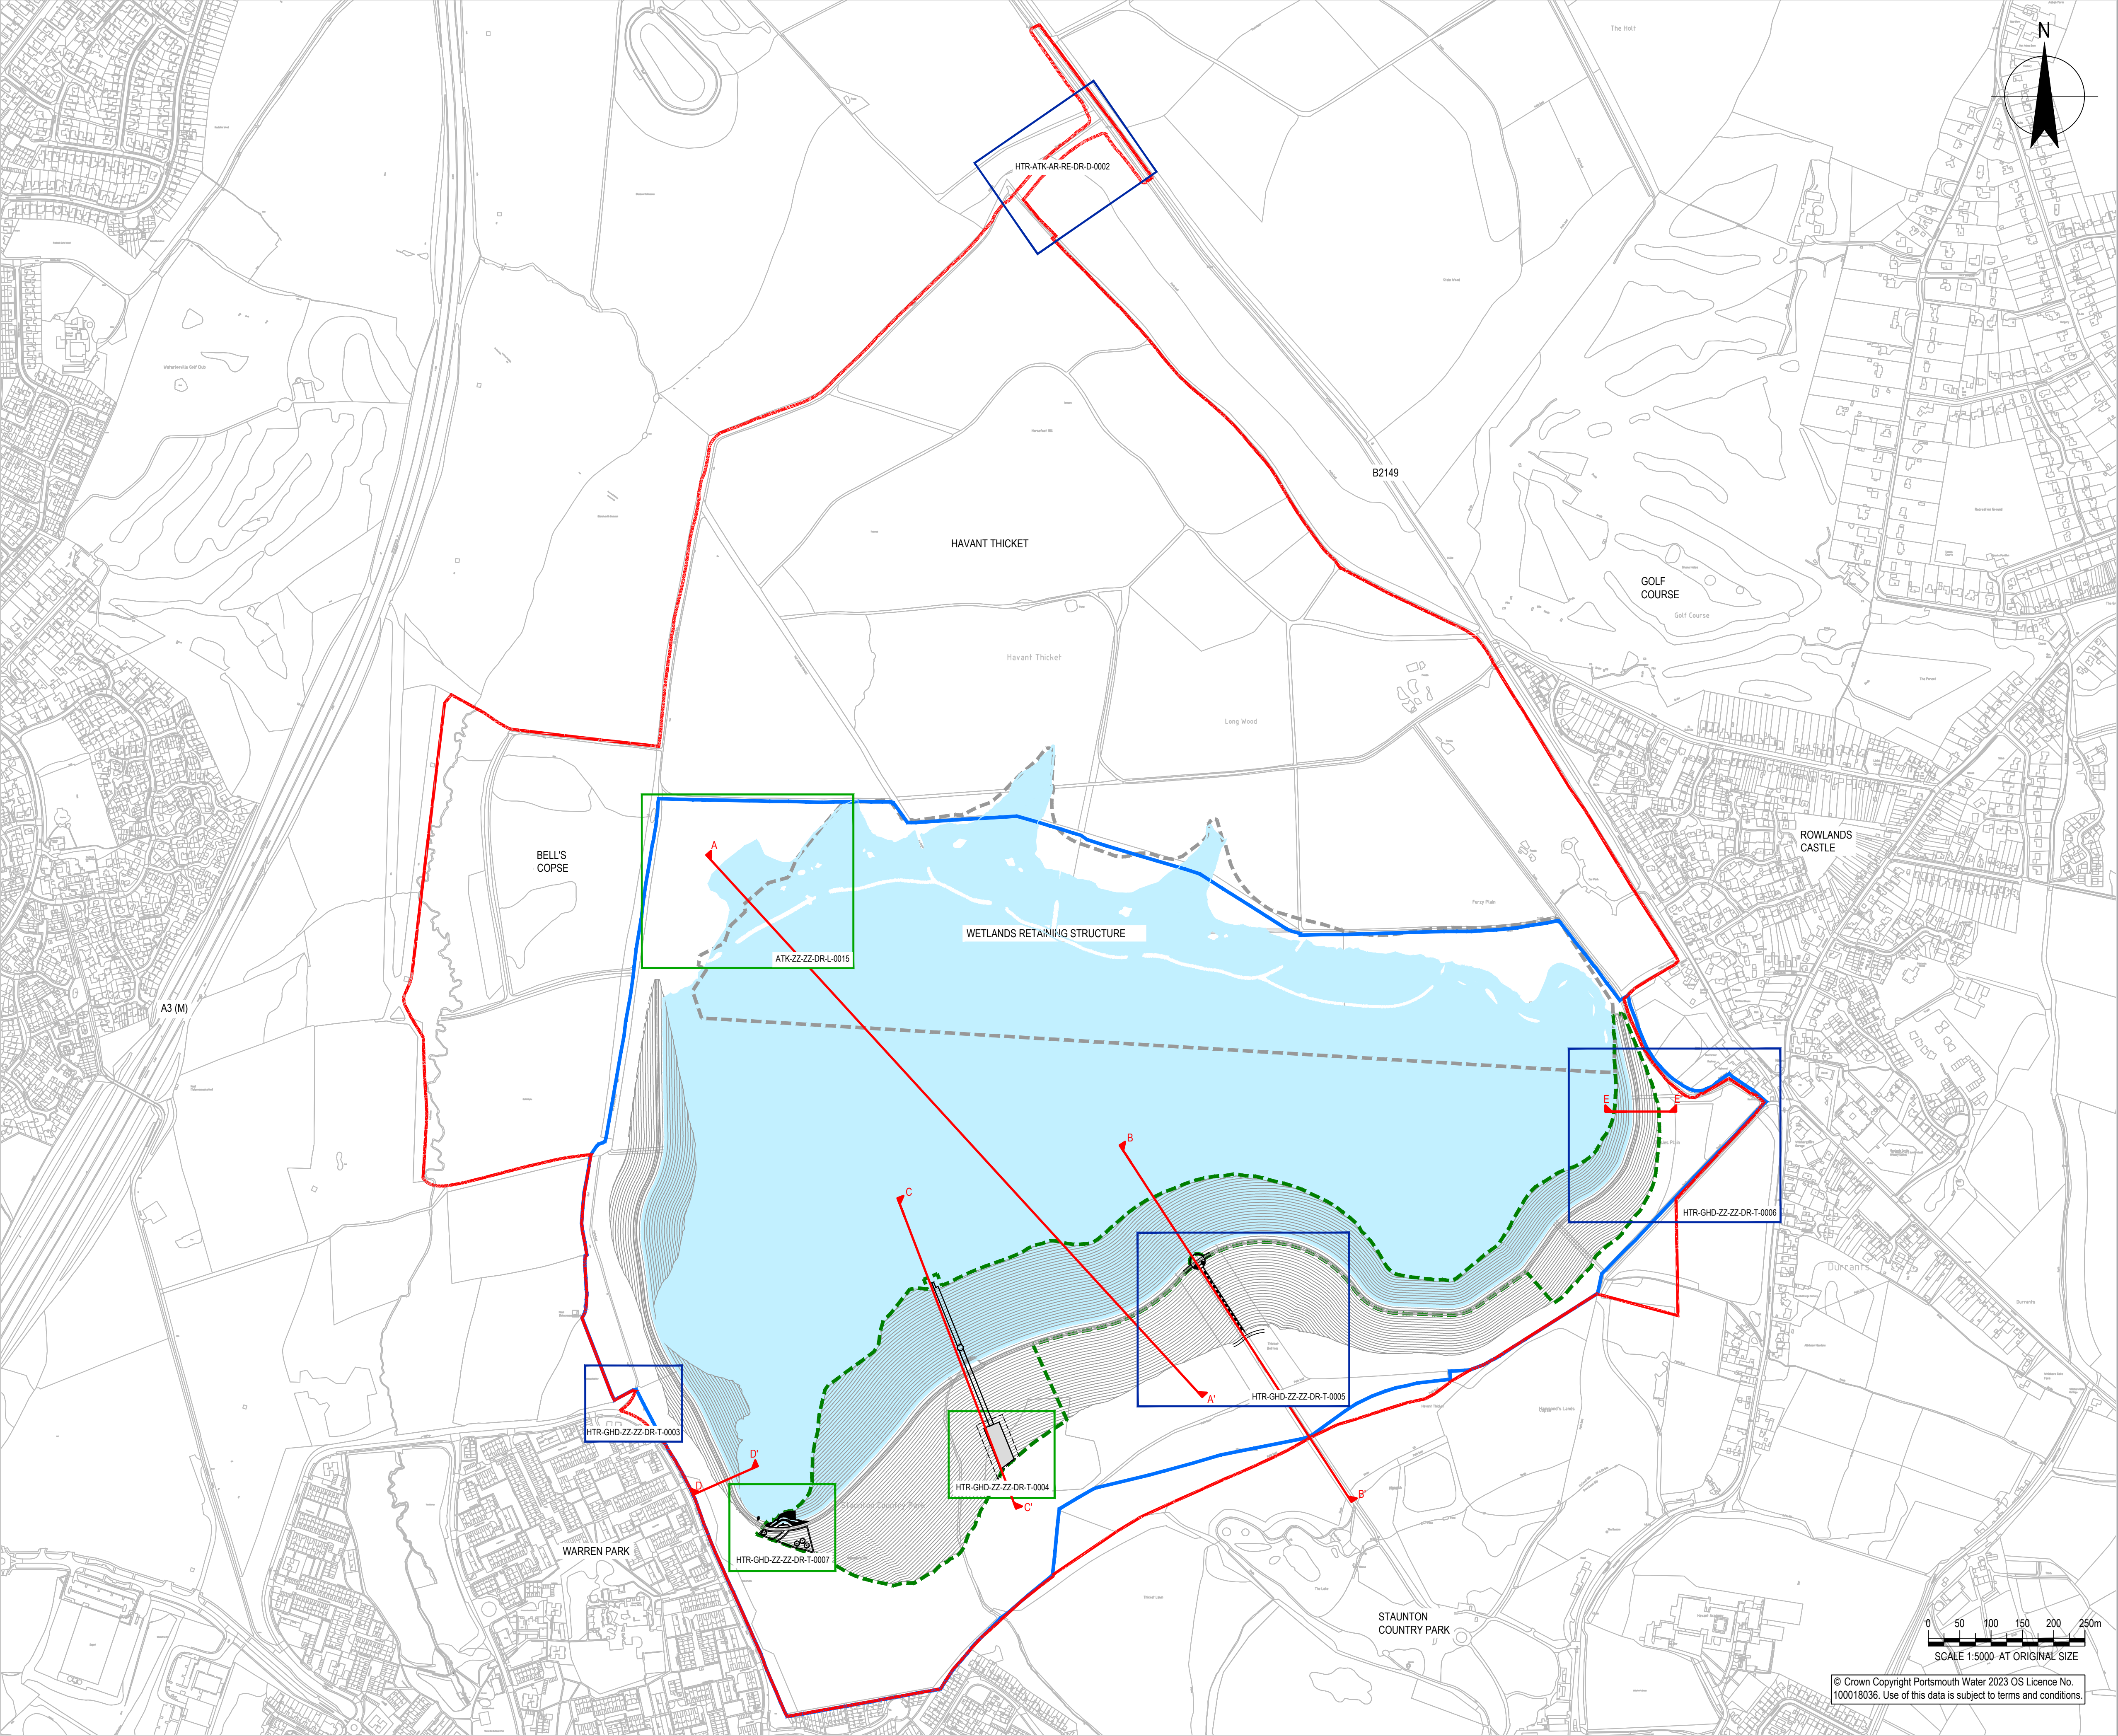

NOTES

- ALL DIMENSIONS ARE IN MILLIMETRES UNLESS NOTED OTHERWISE (UNO).
- ALL LEVELS ARE IN METRES TO ORDONANCE DATUM UNO.
- TWL = TOP OF WATER LEVEL.

Key

- Application boundary
- Portsmouth Water Land Ownership
- Reservoir Top Water Level
- Detail Planning Permission
- Outline Planning Permission
- Layout of Embankment, Wetlands, Retaining Structure and Islands - Outline Planning Permission
- Embankment - Outline Planning Permission
- Sections

REFERENCE DOCUMENTS AND DRAWINGS

P02 FOR APPROVAL	SWG	SWG	15/04/2024	
P01 FOR COMMENTS	SWG	SWG	15/04/2024	
Rev	Description	Checked	Approved	Date
Author	ST	Drafting Check	SWG	
Designer	ST	Design Check	SWG	

Telephone: Havant (023) 9249 9888
 Fax: Havant (023) 9245 3632
 Website: www.portsmouthwater.co.uk
 Registered Office: PO Box 8 West Street
 Havant Hampshire PO9 1LG
 REGISTERED IN ENGLAND No. 2536455

Project No. 12547181

Client PORTSMOUTH WATER

Project HAVANT THICKET RESERVOIR

Status FOR APPROVAL

Status Code S4

Drawing Title PLANNING STRATEGY KEY PLAN

Size A1

Rev P02

HTR-GHD-ZZ-ZZ-DR-T-0021

Drawing No.

Plot Date: 16 April 2024 - 2:55 PM

Plotted by: Stacey Todd

File Name: C:\Users\stodd2\Documents\GHD Services Pty Ltd\12547181 - Havant Thicket Reservoir\Project Data & Docs\WIP (SO)\GHD Engineers\Multiple Systems (ZZ)\Drawings\HTR-GHD-ZZ-ZZ-DR-T-0021.dwg

© Crown Copyright Portsmouth Water 2023 OS Licence No. 100018036. Use of this data is subject to terms and conditions.