

BUILDING COLOURS

White

- Window and door frames

F&B Hague Blue

- Render, sills and doors

SIGNAGE COLOURS

Slaked Lime

F&B Hague Blue


F&B Bamboozle




THE LORD RAGLAN

EMSWORTH



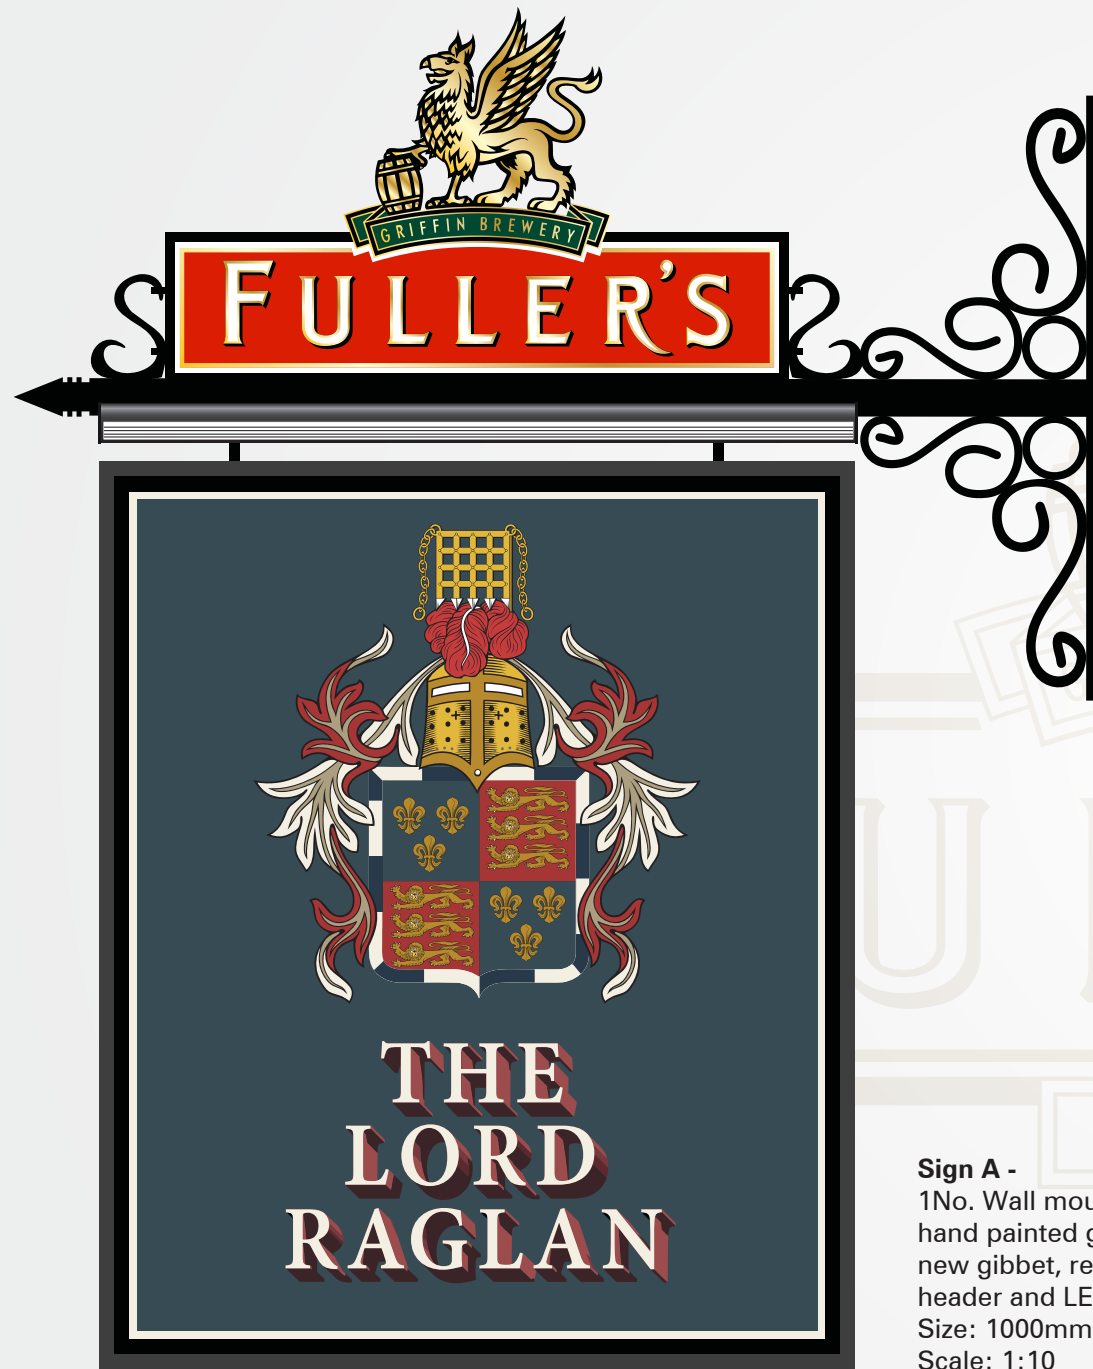

Sign A -
1No. Wall mounted Pictorial sign with hand painted graphics. Complete with new gibbet, refurbished 825mm cartouche header and LED trough lights.
Size: 1000mm x 1200mm
Scale: 1:10

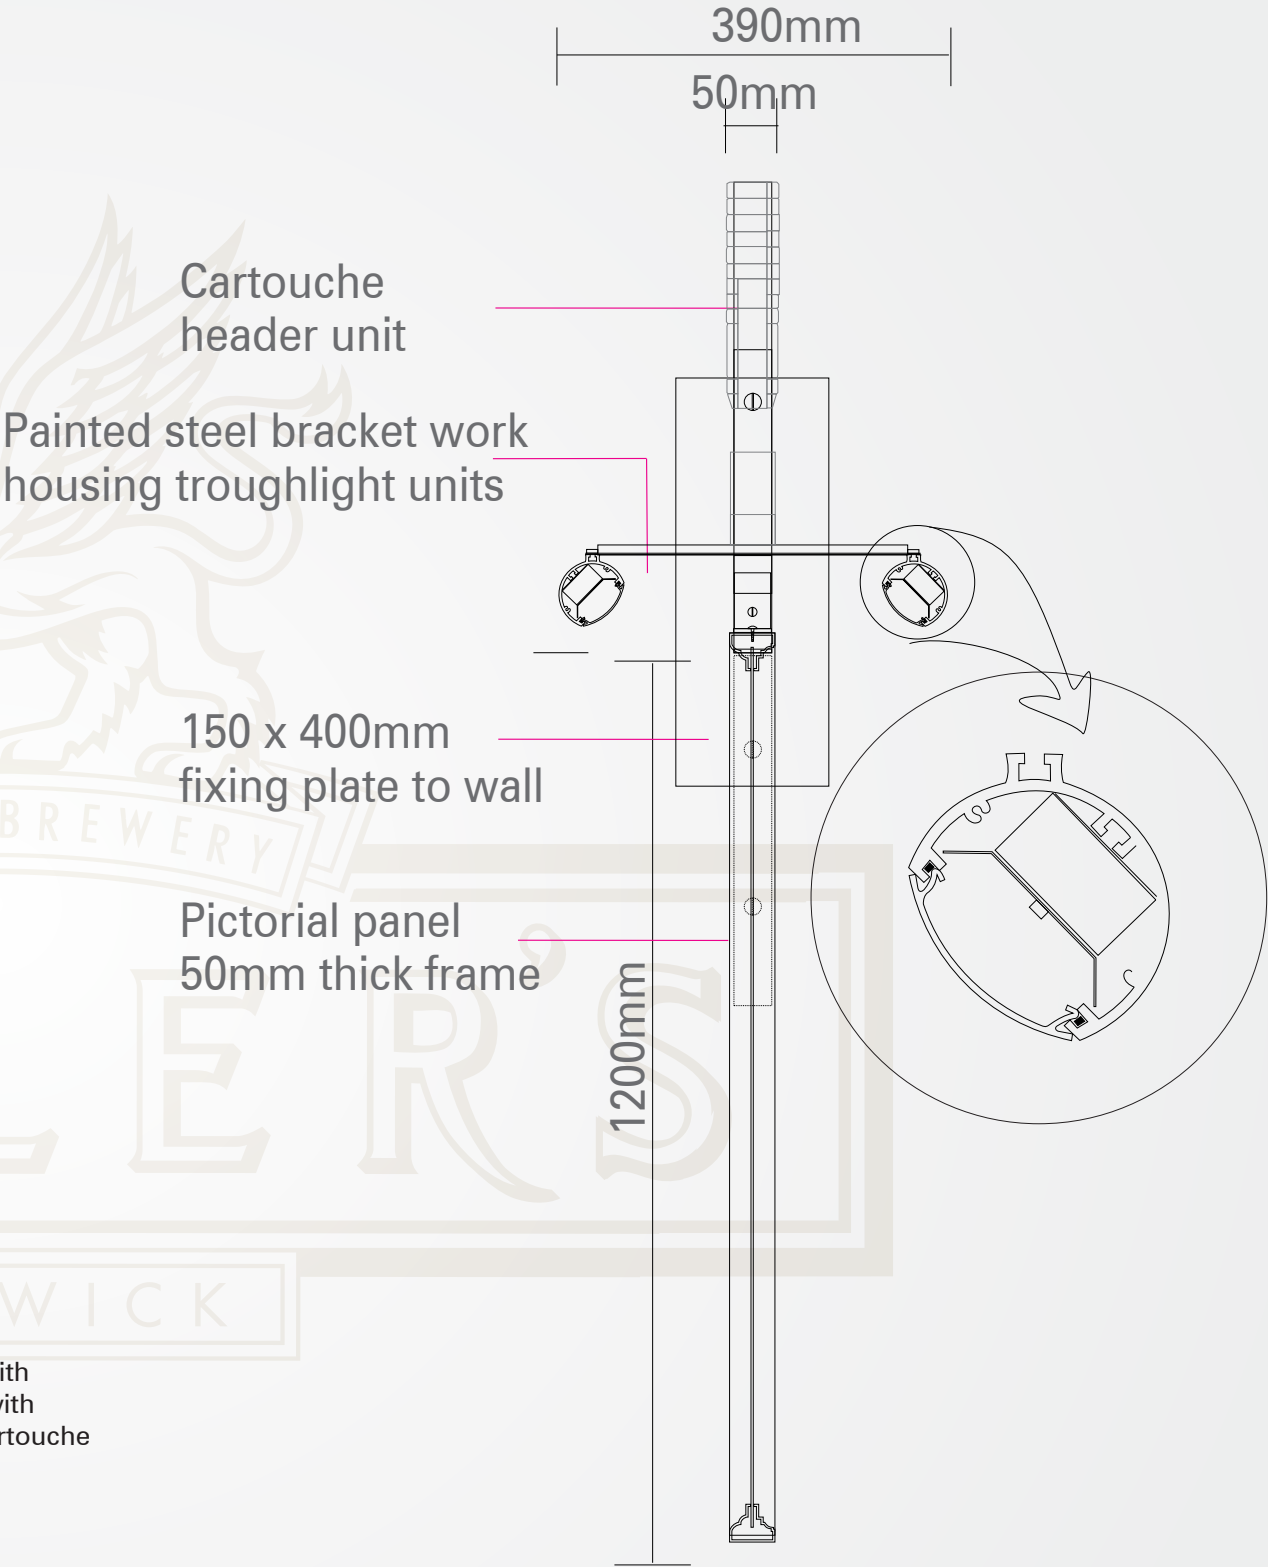

SCALE 1 : 10
SCALE 1 : 1
@A3

0m 0.1m 0.2m 0.4m
0mm 10mm 20mm 40mm

No. 29541PL01

Client Fullers

Created 12-12-22

Typeface Minion Pro, Gothic Med

Issue 02 - 03-01-23

Project The Lord Raglan

Designer RJ

Colours Hague Blue Slaked Lime Bamboozle

Page 2 of 11

Location Emsworth

Approved Alex L

Decorating Hague Blue White



This scheme is a visual representation of our signage proposal. Sizes, colours and physical attributes of the actual signage may vary due to the limitations of the manufacturing process.
This document is the property of Omega Signs Ltd. and must not be passed on to third parties without prior consent. Any unauthorised use of this document will result in a design fee being charged.
Copyright © Omega Signs 2022.

Omega Signs Limited
Newmarket Approach, Leeds, LS9 0RJ
T: 0113 240 3000 F: 0113 249 2228
E: info@omega-signs.co.uk
www.omega-signs.co.uk




SIGNAGE SPECIFICATIONS

30W

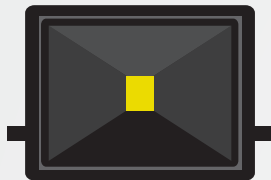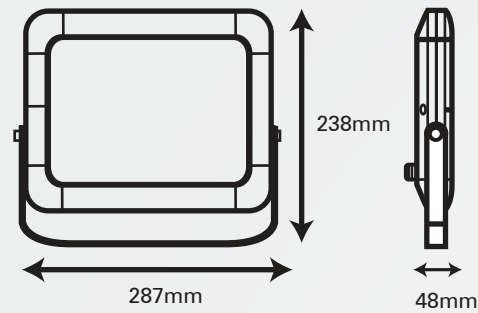


Sign E -
6No. 30watt LED floodlights

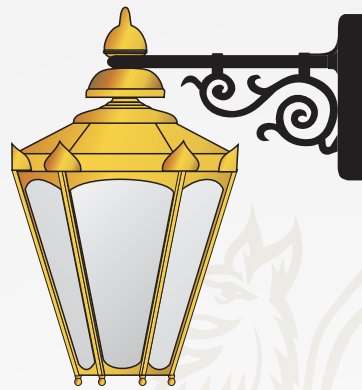


Sign F -
1No. top fixed small brass lantern
Size: 300 x 500mm




Sign H -
1No. Family Brewers plaque
to be removed and replaced with
2 No. Mill finish menu holders
(powdercoated hague blue)
1 to be to left hand entrance
Size: 260x346mm
Scale: 1:10

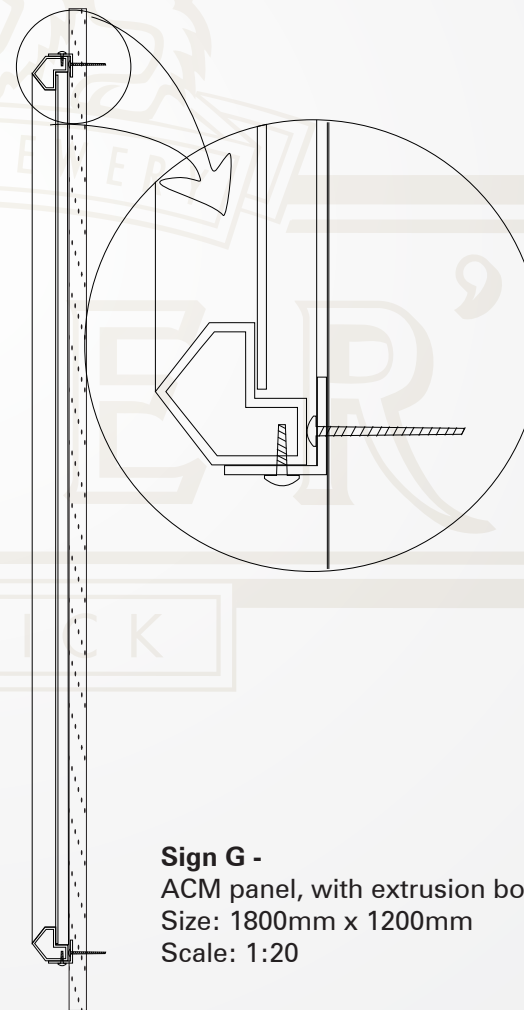


Sign G -
ACM panel, with extrusion border.
Size: 1800mm x 1200mm
Scale: 1:20

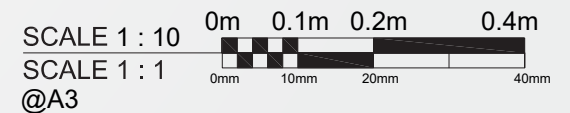

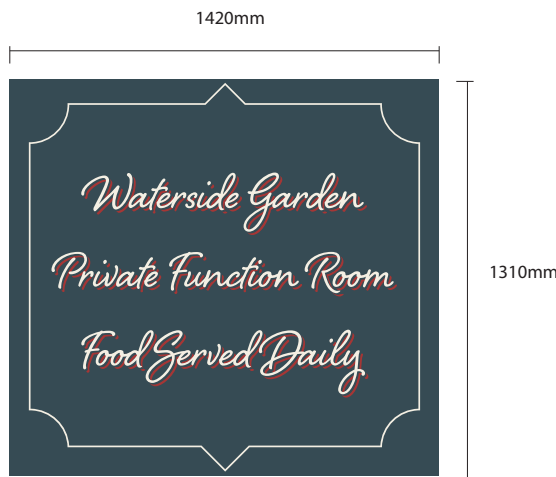

Sign B -
remove existing individual letters and replace with
sign written display.
Size:1420mm x 1310mm
Scale: 1:25

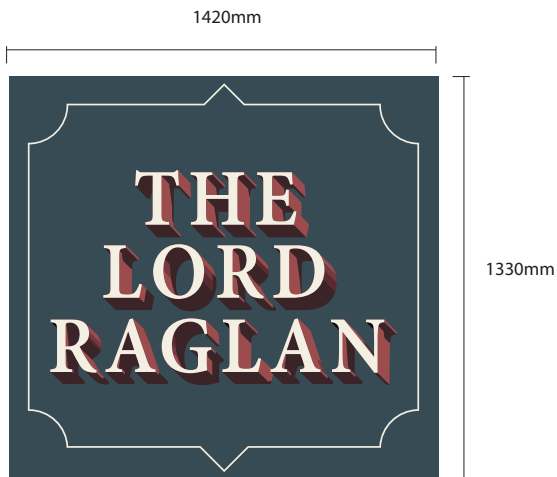

Sign C -
Remove existing cartouche fm backing panel and replace
with signwritten display
Size: 1420mm x 1330mm
Scale: 1:25



Sign D -
Existing cartouche and signs and replace with
signwritten display.
Size: 1415mm x 1860mm
Scale: 1:25







No. 29541PL01

Client Fullers

Created 12-12-22

Typeface Minion Pro, Gothic Med

Issue 02 - 03-01-23

Project The Lord Raglan

Designer RJ

Colours Hague Blue Slaked Lime Bamboozle

Page 6 of 11

Location Emsworth

Approved Alex L

Decorating Hague Blue White

This scheme is a visual representation of our signage proposal. Sizes, colours and physical attributes of the actual signage may vary due to the limitations of the manufacturing process. This document is the property of Omega Signs Ltd. and must not be passed on to third parties without prior consent. Any unauthorised use of this document will result in a design fee being charged. Copyright © Omega Signs 2022.

Omega Signs Limited
Newmarket Approach, Leeds, LS9 0RJ
T: 0113 240 3000 F: 0113 249 2228
E: info@omega-signs.co.uk
www.omega-signs.co.uk







No. 29541PL01 Client Fullers

Issue 02 - 03-01-23 Project The Lord Raglan

Page 8 of 11 Location Emsworth

Created 12-12-22

Designer RJ

Approved Alex L

Typeface Minion Pro, Gothic Med

Colours Hague Blue Slaked Lime Bamboozle


Decorating Hague Blue White



This scheme is a visual representation of our signage proposal. Sizes, colours and physical attributes of the actual signage may vary due to the limitations of the manufacturing process. This document is the property of Omega Signs Ltd. and must not be passed on to third parties without prior consent. Any unauthorised use of this document will result in a design fee being charged. Copyright © Omega Signs 2022.

Omega Signs Limited
Newmarket Approach, Leeds, LS9 0RJ
T: 0113 240 3000 F: 0113 249 2228
E: info@omega-signs.co.uk
www.omega-signs.co.uk





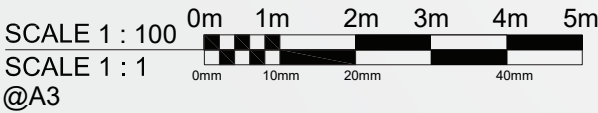

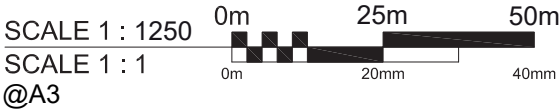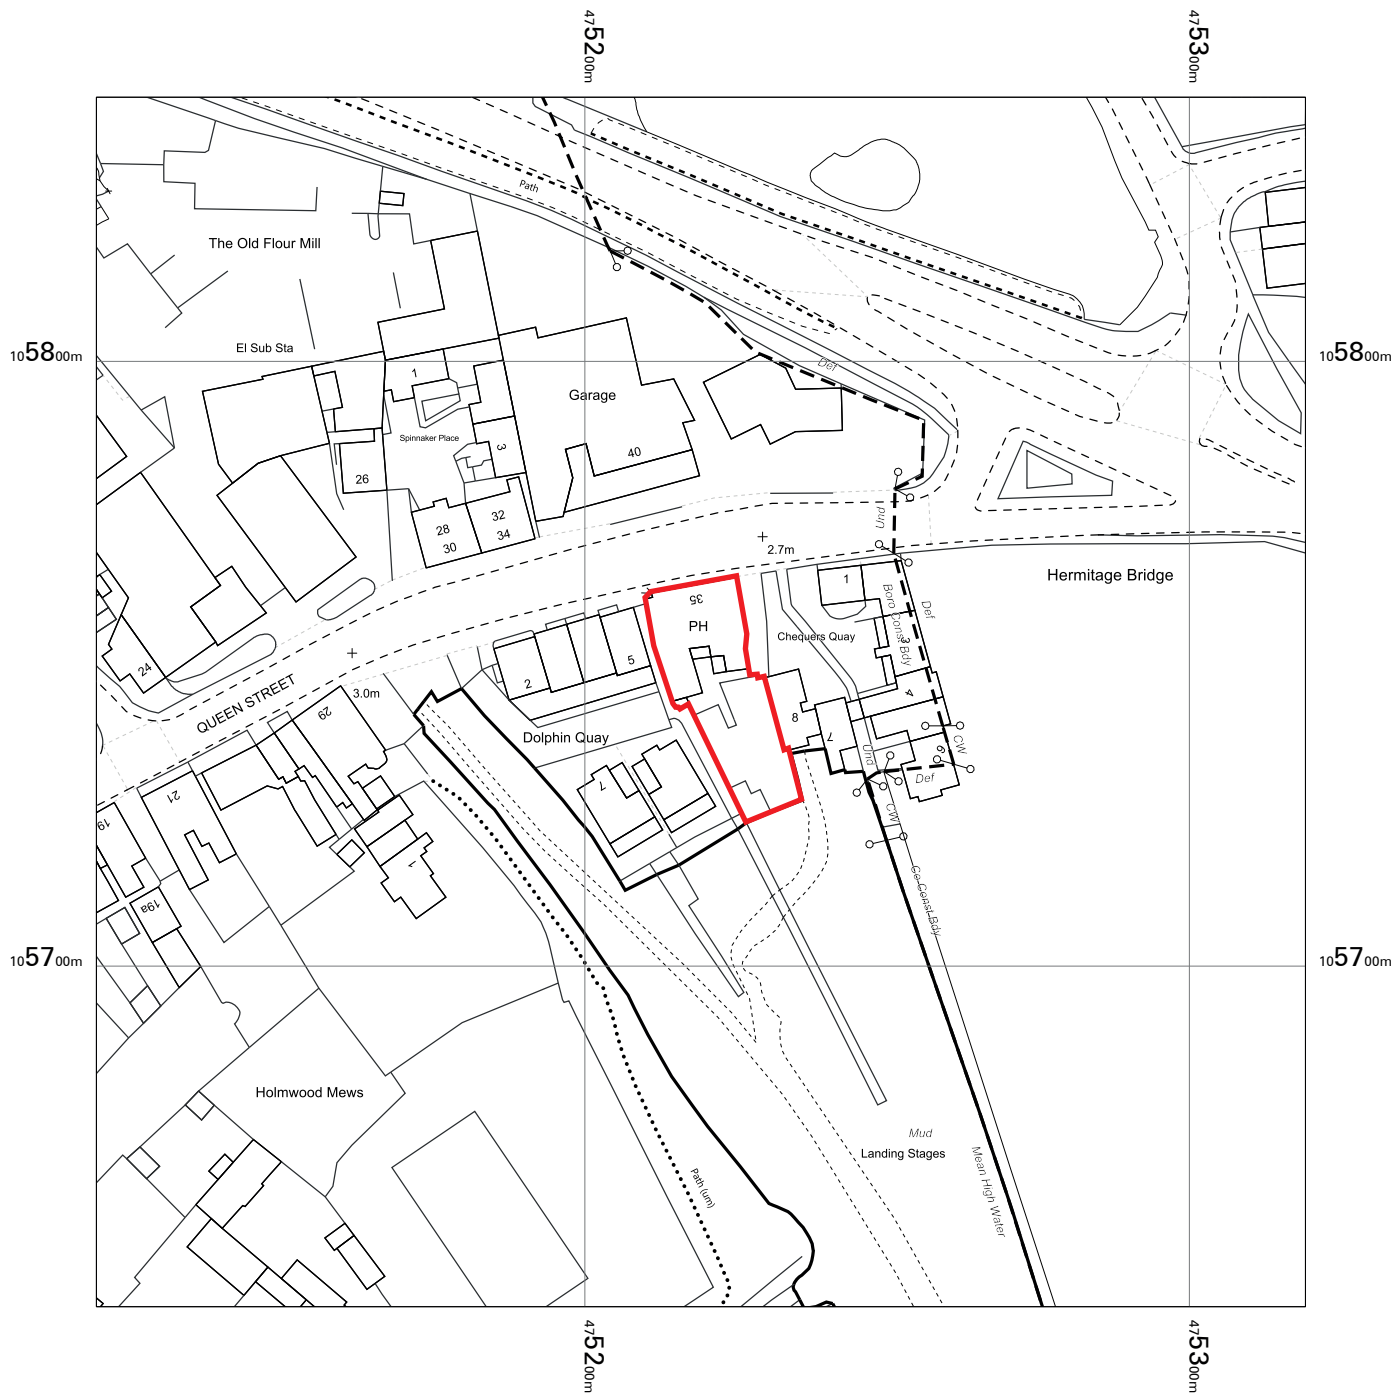

BLACKWELL'S
MAPPING SERVICES
PERSONAL & PROFESSIONAL MAPPING
www.blackwellmapping.co.uk

TEL: 0800 151 2612
maps@blackwell.co.uk

OS MasterMap 1250/2500/10000 scale
Thursday, November 17, 2022, ID: BW1-01072625
maps.blackwell.co.uk

1:1250 scale print at A3, Centre: 475219 E, 105744 N

©Crown Copyright Ordnance Survey. Licence no. 100041041



No. 29541PL01

Client Fullers

Created 12-12-22

Typeface Minion Pro, Gothic Med

Issue 02 - 03-01-23

Project The Lord Raglan

Designer RJ

Colours

Page 11 of 11

Location Emsworth

Approved Alex L

Decorating

This scheme is a visual representation of our signage proposal. Sizes, colours and physical attributes of the actual signage may vary due to the limitations of the manufacturing process.
This document is the property of Omega Signs Ltd. and must not be passed on to third parties without prior consent. Any unauthorised use of this document will result in a design fee being charged.
Copyright © Omega Signs 2022.

Omega Signs Limited
Newmarket Approach, Leeds, LS9 0RJ
T: 0113 240 3000 F: 0113 249 2228
E: info@omega-signs.co.uk
www.omega-signs.co.uk

