
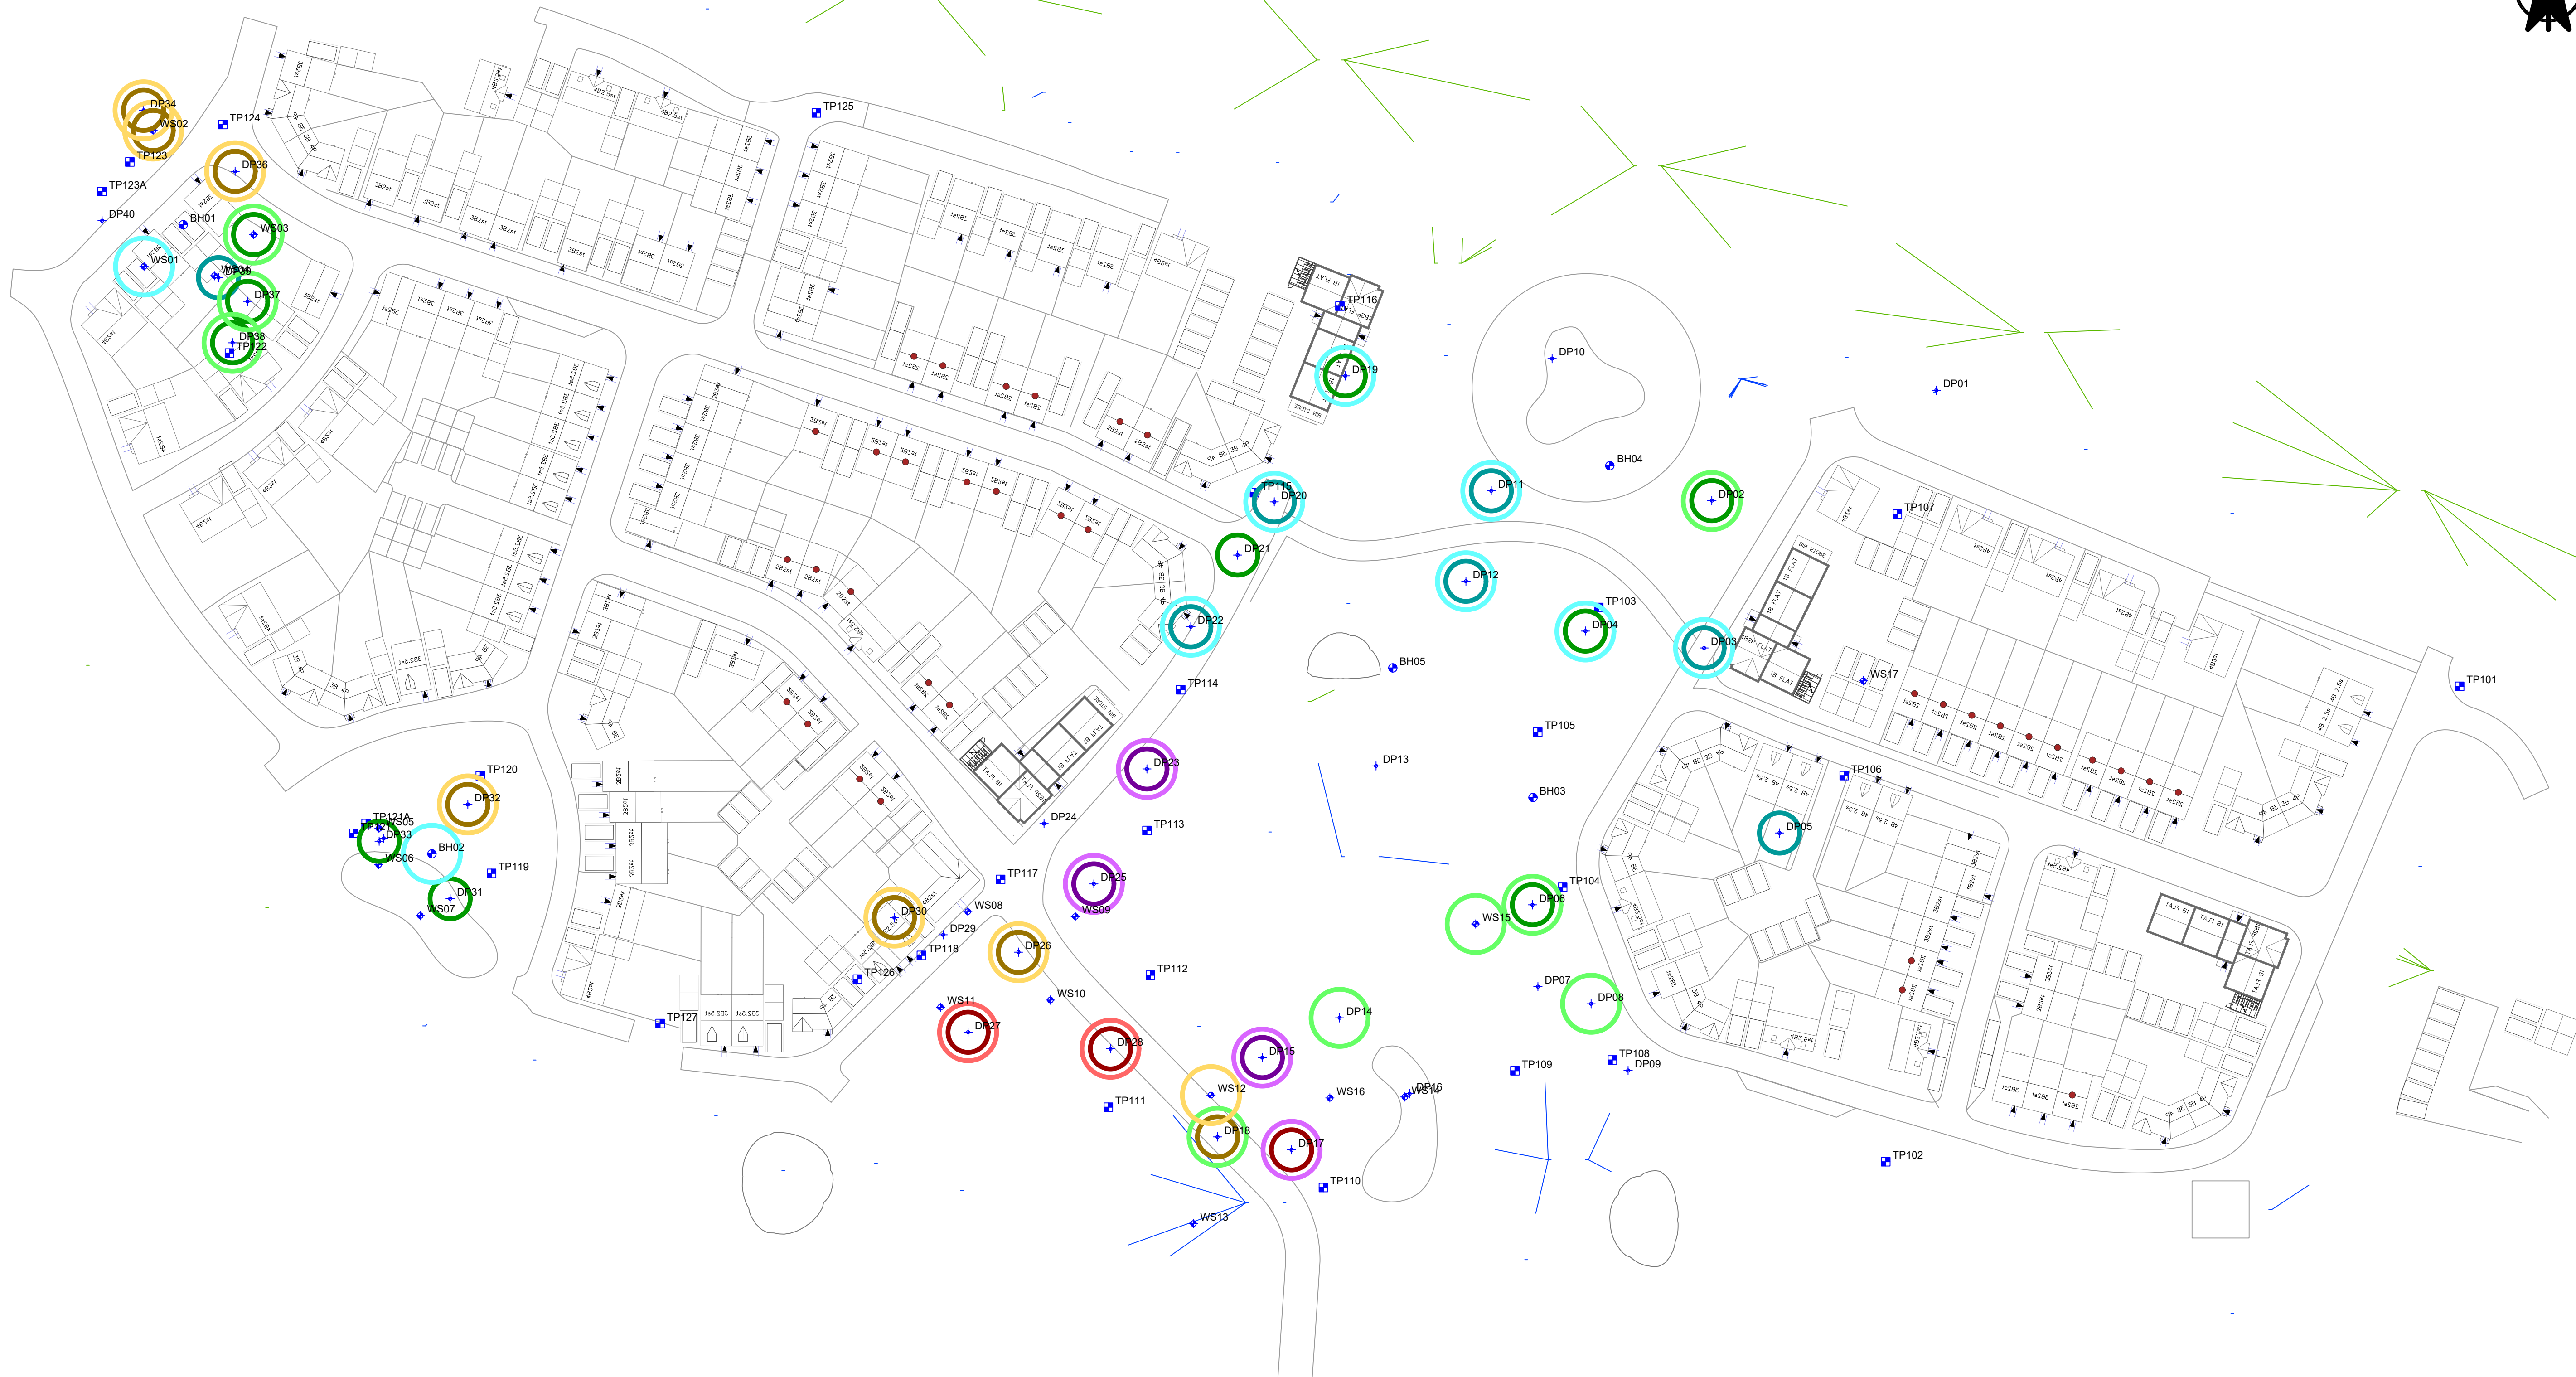


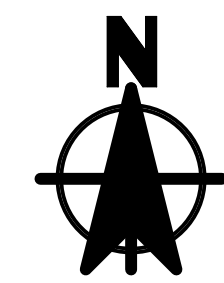

Grid



The survey grid is Ordnance Survey National Grid, computed using Leica Smartnet RTK Network.

Datum

All levels are orthometric heights related to OSGM02 GPS datum, computed using Leica Smartnet RTK Network.

Notes

Add notes here

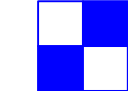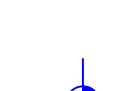Legend	
Locations Where DP Values of 0 (zero) Were Recorded (incl SPT N=0)	Locations Where DP SH N Values of <3 Were Recorded (incl SPT N=0)
 <2.0m	 <2.0m
 2.0 - 3.0m	 2.0 - 3.0m
 3.0 - 5.0m	 3.0 - 5.0m
 5.0 - 7.0m	 5.0 - 7.0m
 >7.0m	 >7.0m
 Trial Pit (TP)	
 Cable Percussive Borehole (BH)	
 Windowless Sampler Borehole (WS)	
 Dynamic Probe - Sper Heavy (DP)	



Client Grainger PLC		Survey Date NA	
Site Woodcroft Phase 3 Lovedean		Drawn Date 30/01/2024	
Drawing Title Woodcroft Phase 3, Lovedean		Revision V03	
Project Number GE20772	Scale 1:600	Drawn By JC	Sheet 1 OF 1
Field Work By N/A	Drawing Number GE20772-DR-V03		
Status FINAL			



Geo-Environmental

Geo-Environmental Services Ltd
Unit 7, Danworth Farm
Cuckfield Road
Hurstpier Point
West Sussex, BN6 9GL

T: +44(0)1273 832972
E: mail@gesl.net
W: www.gesl.net