


NOTE:
All dimensions to be checked on site prior to commencement of any work
DO NOT SCALE FROM THIS DRAWING
Notify C.A of any discrepancies before ordering materials.
© Crown copyright and database rights 2021 Ordnance Survey 100019671

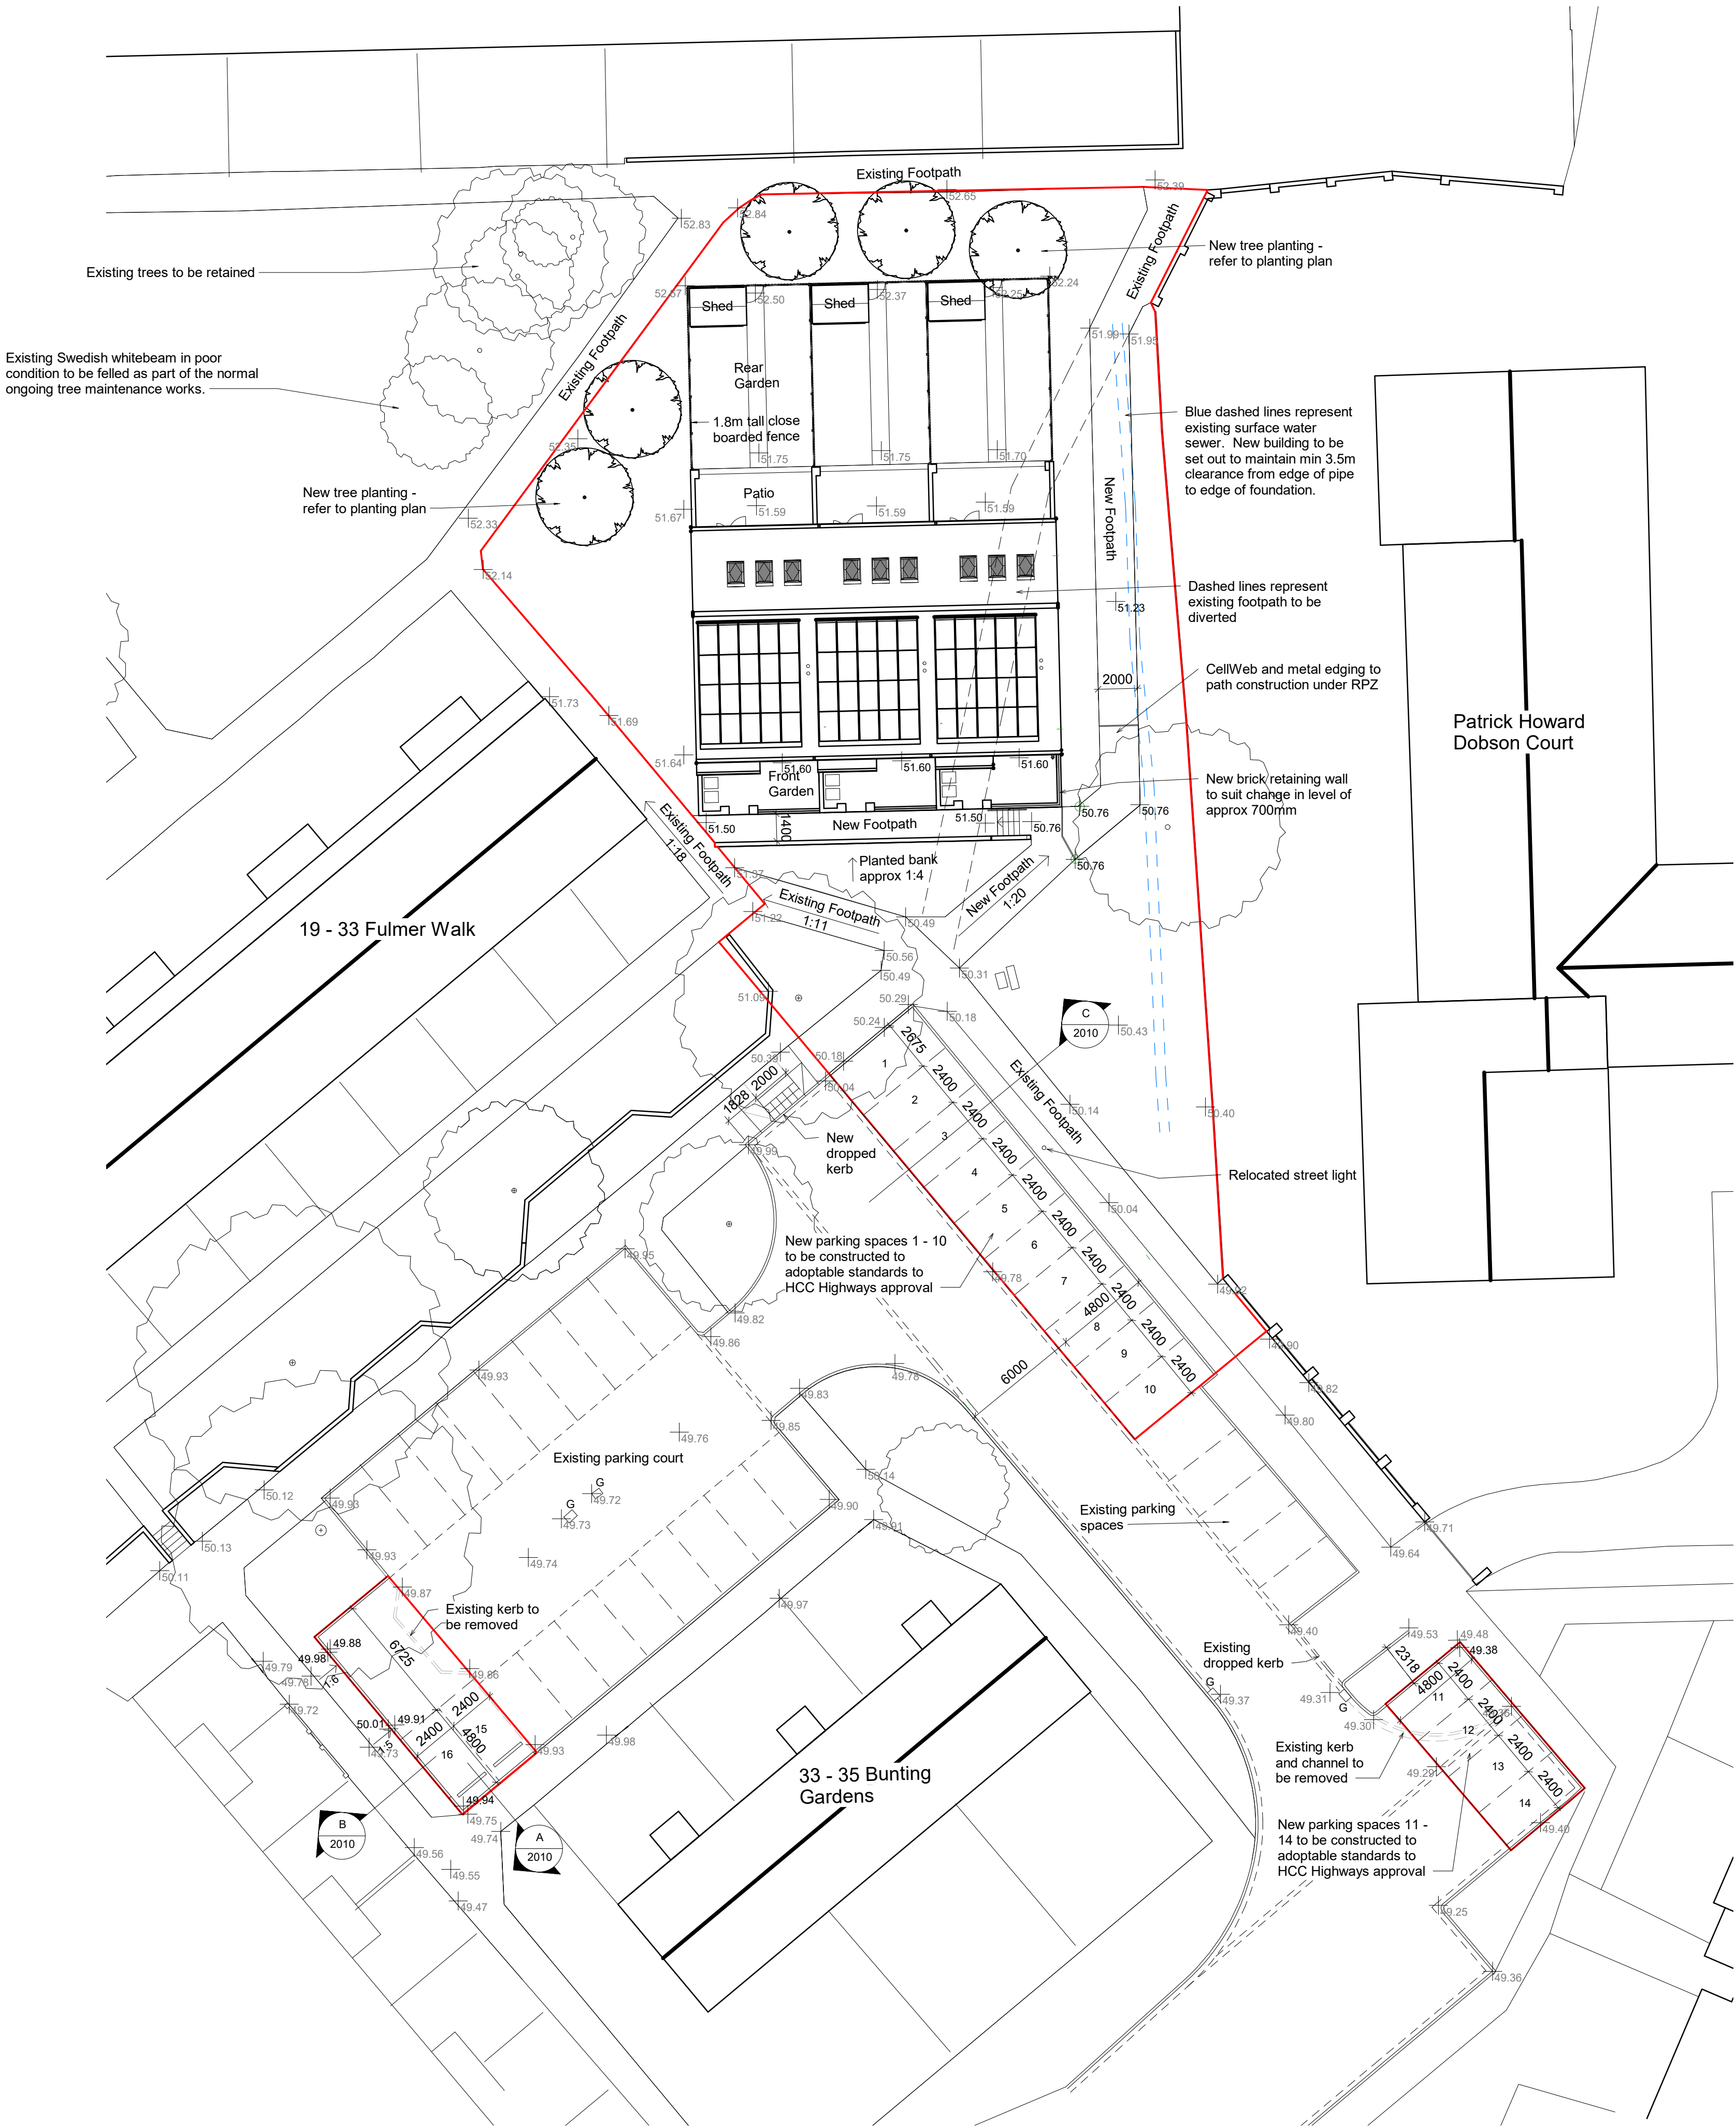

T1	02/06/23	For Tender	CG
P2	25/04/23	Turning area behind parking space 16 enlarged.	CG
Rev	Date	Revision Details (Amended By)	Approved By
Project			
Bunting Gardens			
Drawing Title			
Parking and Footpaths Setting Out and Levels			
Date 02/03/23		Scale @ A1	1 : 200
Housing, Neighbourhood & Building Services			
 Portsmouth CITY COUNCIL		JAMES HILL Head of Service	
DEPARTMENTAL SECTION: ARCHITECTS GROUP - Andrew Malbon Principal Architect. Tel 023 92 834711			
Design/ Survey By CG		Drawn By CG	Checked By
Drawing No			
2637 / 2001 / T1			
SURVEY	DESIGN	WORKING DRAWING	
FEASIBILITY	TENDER	AS BUILT	
INFORMATION	CONTRACT	A.I.	