


DO NOT SCALE FROM THIS DRAWING

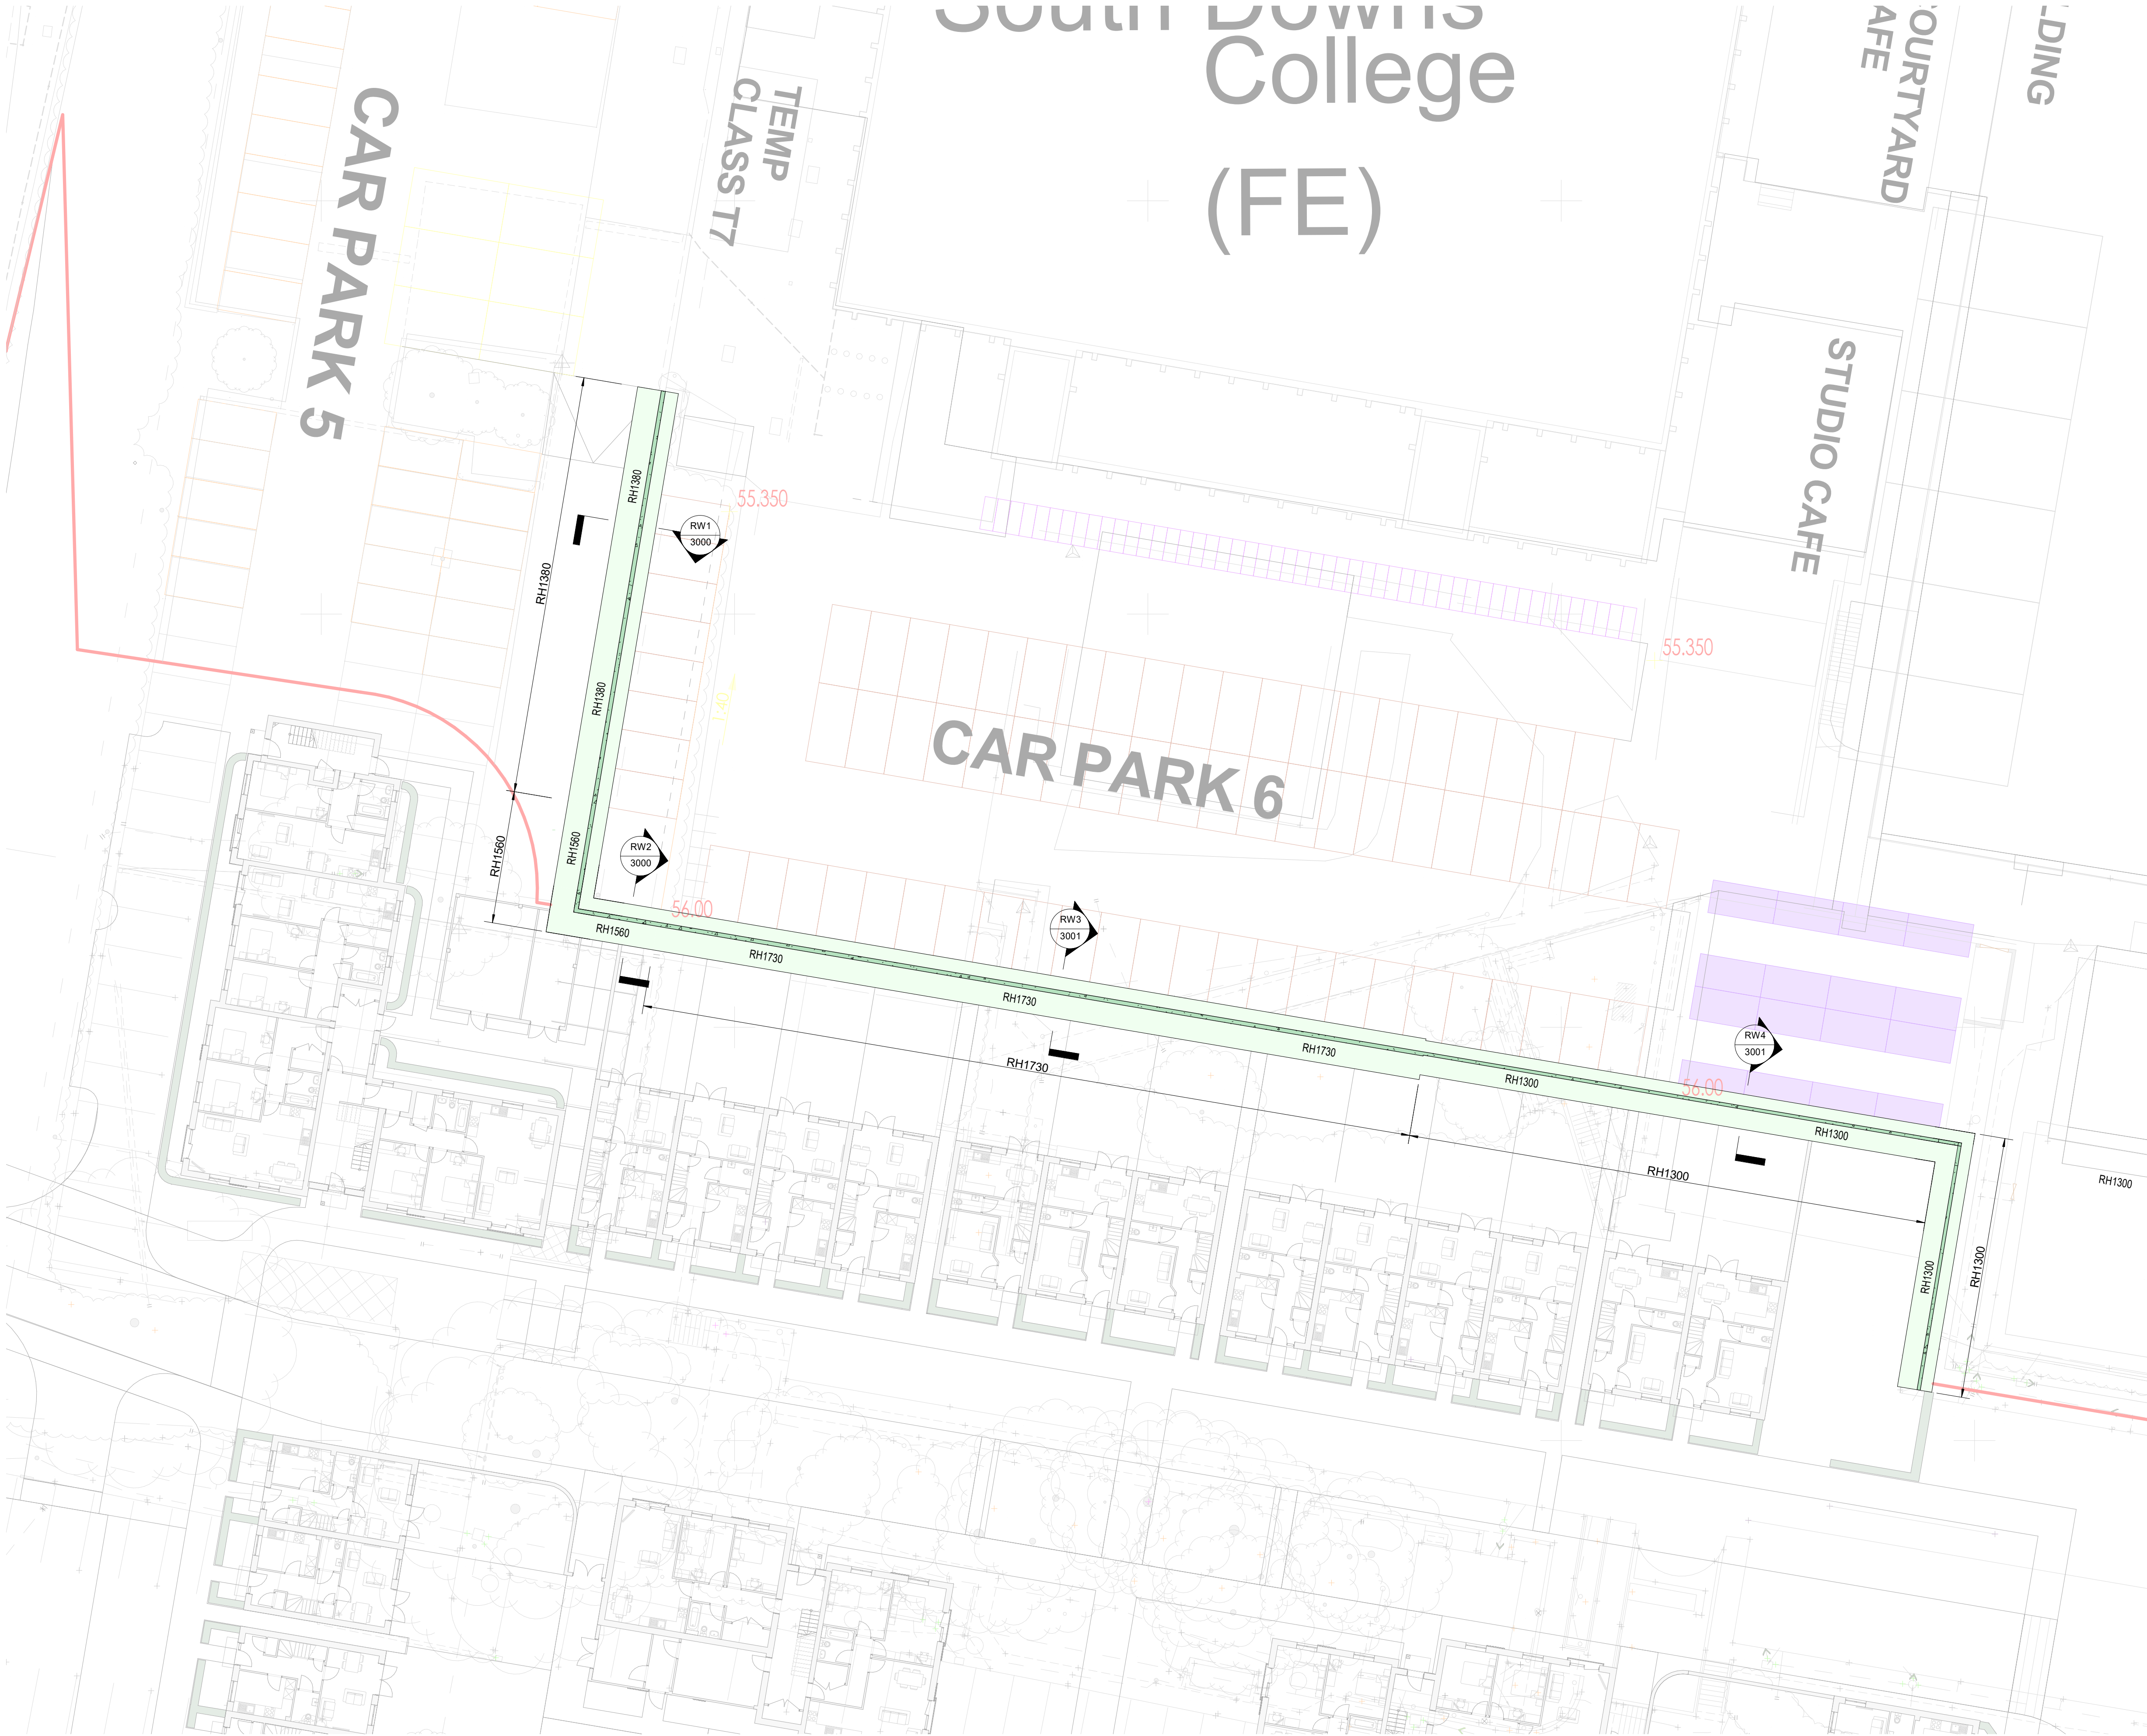

- Notes**
- GENERAL**
1. This drawing is to be read in conjunction with all relevant Engineers, Architects and Specialists drawings, models and specifications.
 2. No dimensions are to be scaled from this drawing.
 3. All dimensions are in millimetres and levels are in metres unless noted otherwise.
 4. The Engineer is not responsible for dimensional information except where shown on the drawings. All setting out information, dimensions etc. shall be calculated from the Architects drawings.
 5. All drawings issued in CAD/Revit format are provided solely as a supplement to the information shown on the equivalent PDF drawing only.
 6. The contractor shall verify all site dimensions and existing details, setting out dimensions and levels with the Architect. Engineer to be informed of any discrepancies before proceeding with work.
 7. Existing details are assumed and are to be confirmed on site with any discrepancies recorded and reported to the Engineer so that any adjustments required to the scheme can be considered.
 8. The contractor is responsible and liable for ensuring the stability of the works, adjoining structures and services at all stages of construction. Any temporary works are to be designed and detailed by the contractor.
 9. All existing services are to be located prior to commencement of the work on site. Unless shown we have no knowledge of any underground obstructions or services. These are to be determined prior to the commencement of the works on site.
 10. Refer to the Architect's/Fire Consultant's drawings and specifications for the overall fire strategy and protection requirements of the building and structure.

PRELIMINARY - NOT FOR CONSTRUCTION

P01	Preliminary Issue	GB	EG / JH	21.06.24
Rev	Amendment	Dm	Chkd / Appd	Date
Project				

South Downs Campus
Revised CP6 Layout Scheme

Drawing
Retaining Wall
Layout

Client
Havant & South Downs College

Scott White and Hooks
Structural Engineering Civil Engineering Sustainability and BREEAM CDM Consultancy

Harman House, Andover Road, Winchester, Hampshire SO23 7BS
T: +44 (0)1962 844555 W: www.swh.co.uk E: info@swh.co.uk

Scale at A1 - 1 : 200
304260-SWH-ZZ-XX-DR-S-1000
P01
Revision