


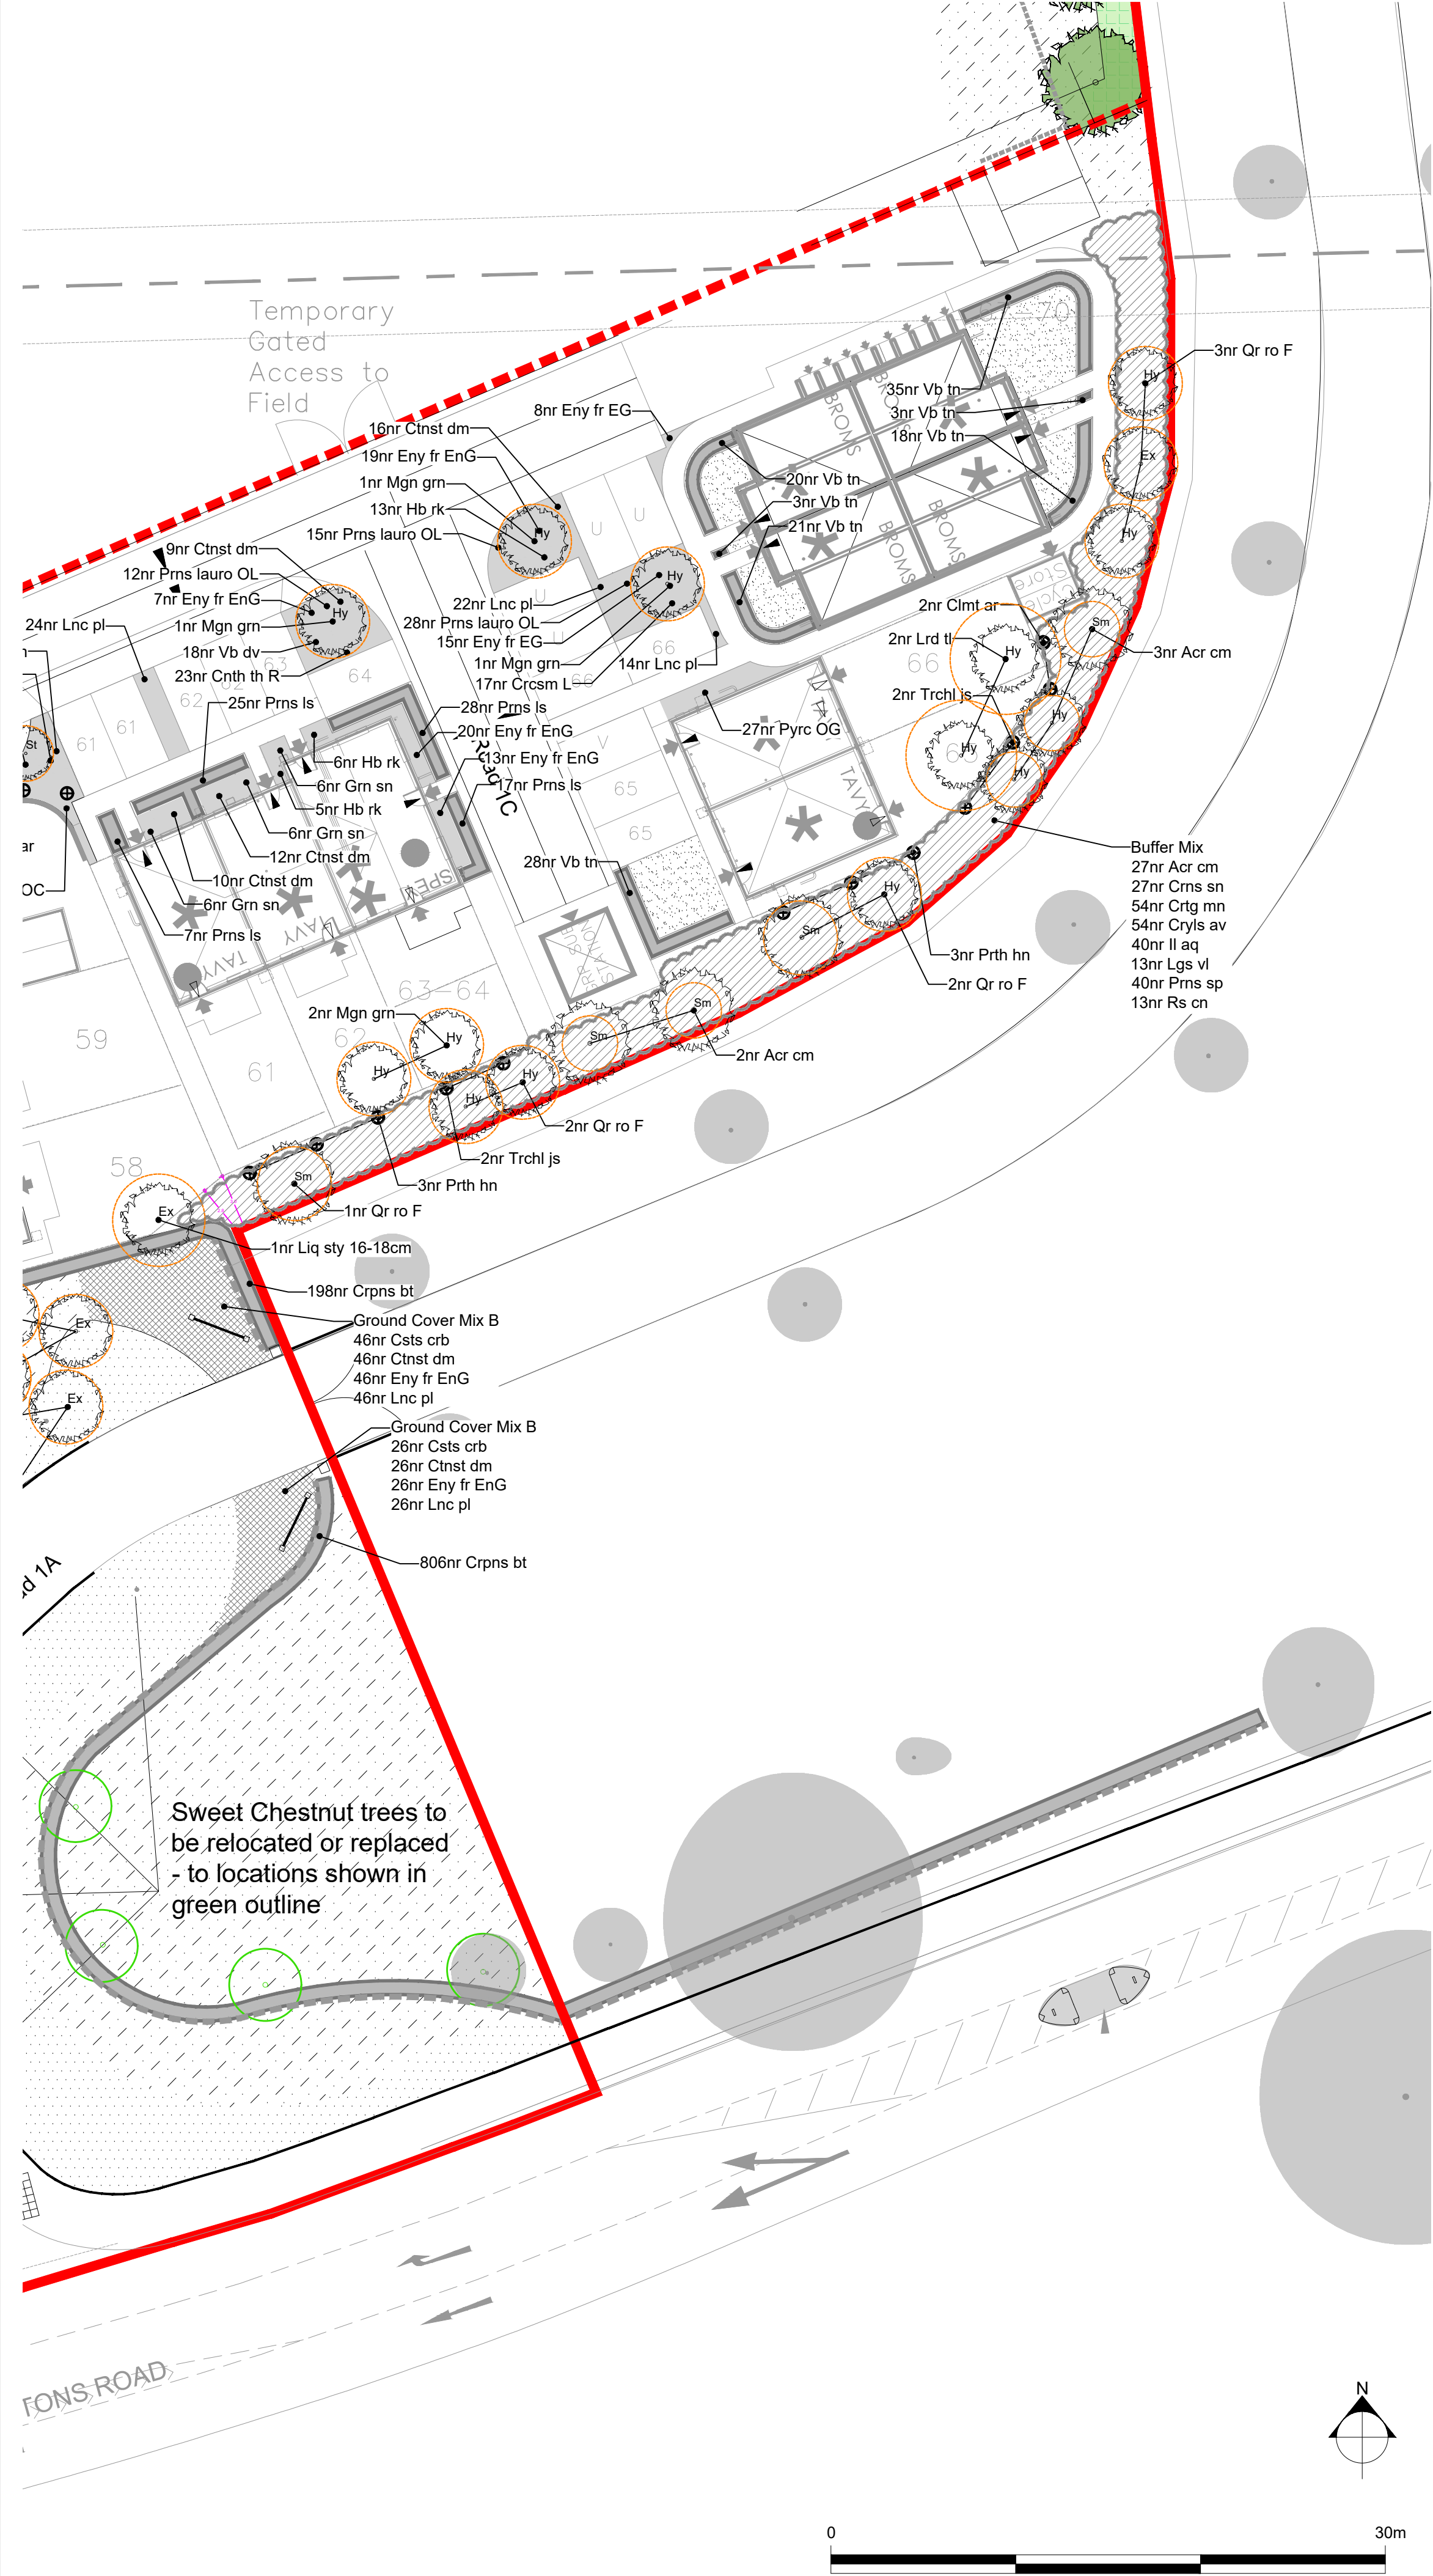

© 2021 RPS Group
Notes
1. This drawing has been prepared in accordance with the scope of RPS's appointment with its client and is subject to the terms and conditions of that appointment. RPS accepts no liability for any use of this document other than by its client and only for the purposes for which it was prepared and provided.
2. If received electronically it is the recipients responsibility to print to correct scale. Only written dimensions should be used.
3. Where applicable Ordnance Survey (c) Crown Copyright 2021
All rights reserved. Licence number 0100031673

KEY

- APPROVED OUTLINE PLANNING BOUNDARY
- RETAINED TREES/VEGETATION
- Proposed elements
 - SEMI-MATURE TREE (20-25 / 25-30cm girth)
 - EXTRA HEAVY STANDARD TREE (14-16 / 16-18 / 18-20cm girth)
 - HEAVY STANDARD TREE (12-14cm girth)
 - STANDARD TREE (8-10cm girth)
 - MULTI-STEMMED TREE (3.0 - 3.5m high)
 - ORNAMENTAL AMENITY SHRUB PLANTING
 - NATURALISTIC GROUNDCOVER PLANTING
 - BUFFER MIX PLANTING
 - NATIVE SPECIES MIX PLANTING - Southern Water approved species maintained at 2m high
 - BROAD NATIVE RURAL HEDGE MIX
 - ORNAMENTAL HEDGE
 - MOWN AMENITY GRASS
 - PRIVATE LAWN
 - REAR GARDEN AREAS
 - WET MEADOW
 - GENERAL MEADOW AREA
 - MARGINAL PLANTING
 - CLIMBING SHRUB
 - SPECIMEN SHRUB In shrub border or gravel area
 - ANTICIPATED CANOPY SPREAD OF PROPOSED TREES
 - ROOT BARRIER FOR STREET TREES (See Drawing JSL3850_400 Detail E)

O	Minor Layout amendment north of Plot 67/70	SH	DC	14/10/24
N	Tree canopy at maturity, root barrier	MW	DC	16/04/24
M	Revised to drawing 6383-MJA-SW-XX-DR-C-800	JMB	MW	31/08/22
L	Revised to REDR200818 SL02 E layout	SH	DC	10/03/22
K	Trees added to rear gardens along crematorium road	SH	MW	03/03/22
J	Revised to REDR200818 SL02 C layout	MW	SH	11/02/22
H	Client Comments	SH	MW	18/11/21
G	Updated to latest layout	SH	MW	12/11/21
F	2 trees removed SW easement	MW	MW	19/08/21
E	Minor amends	SH	MW	22/07/21
D	Minor amends	JMB	MW	07/07/21
C	Entrance area changes	SH	MW	15/06/21
B	Entrance area changes	MW	DC	24/05/21
A	Bartons Rd Entrance and Kerb radius change	MW	MW	13/05/21
Rev	Description	By	CB	Date



MAKING
COMPLEX
EASY

Lakesbury House, Hittingbury Road, Chandlers Ford, Hampshire SO53 5SS
T: 02380 810 440 E: rpsso@rpsgroup.com

Client **Redrow Homes**

Project **Land at Camp Field
Bartons Road
Southleigh**

Title **Softworks Proposals
Sheet 3 of 5**

Status Draft	Drawn By SH	PM/Checked by MW
-----------------	----------------	---------------------

Job Ref JSL3850	Scale @ A2 1:250	Date Created April 2021
--------------------	---------------------	----------------------------

RPS Drawing / Figure Number 503	Rev O
------------------------------------	----------

rpsgroup.com