
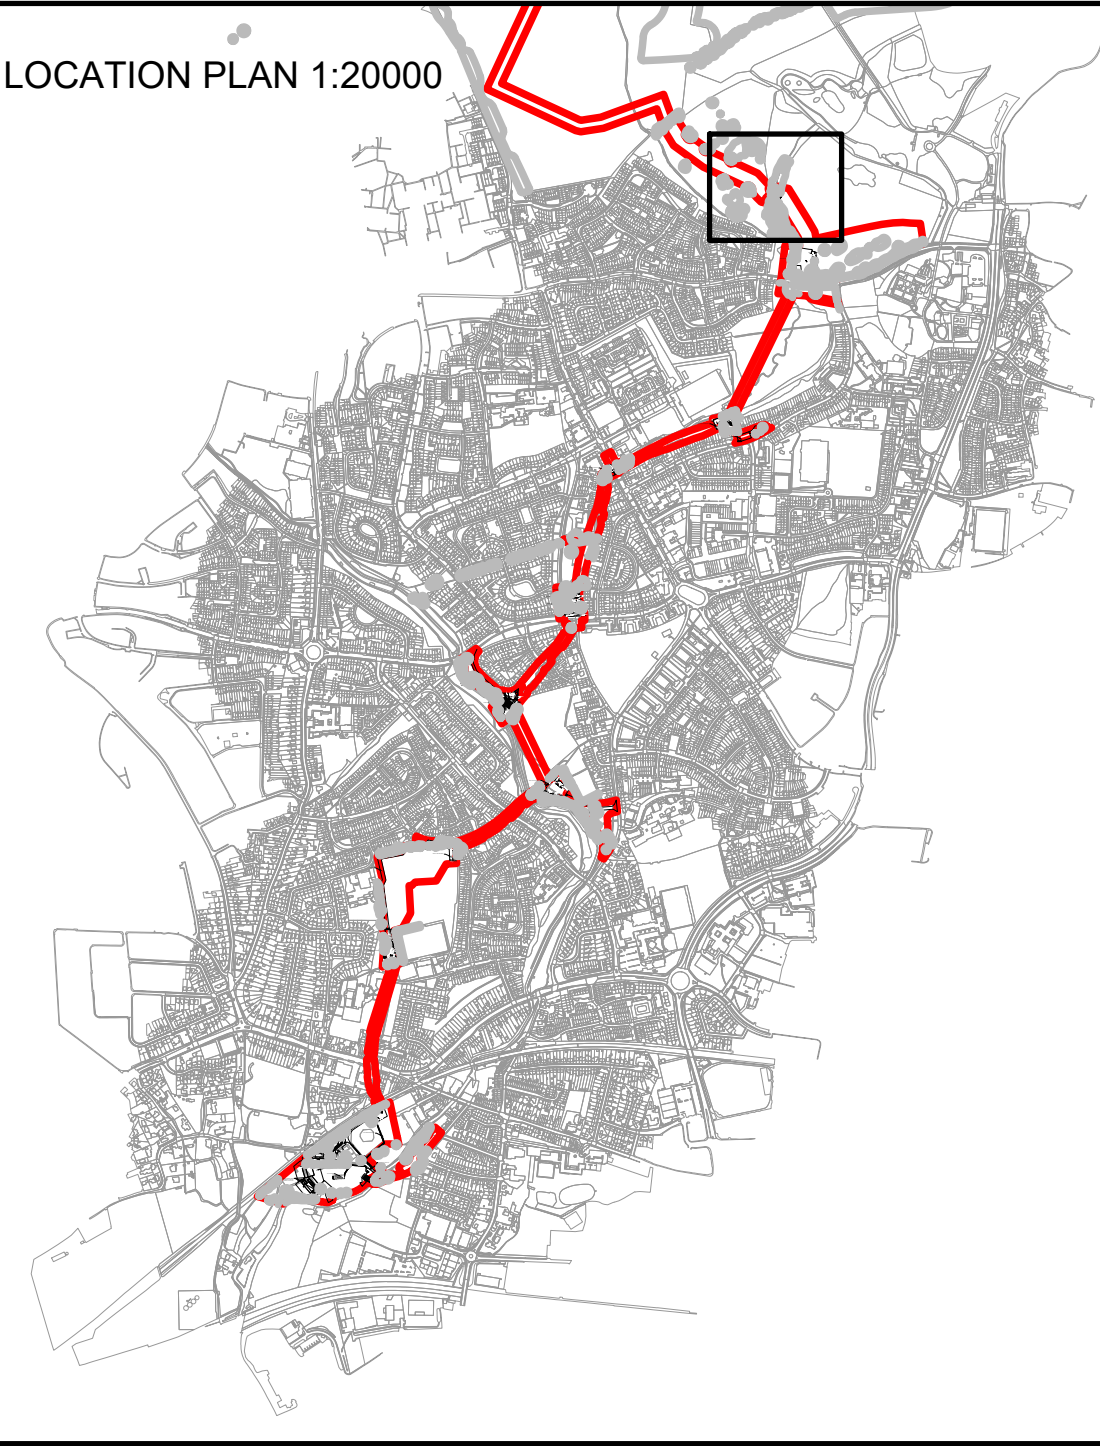


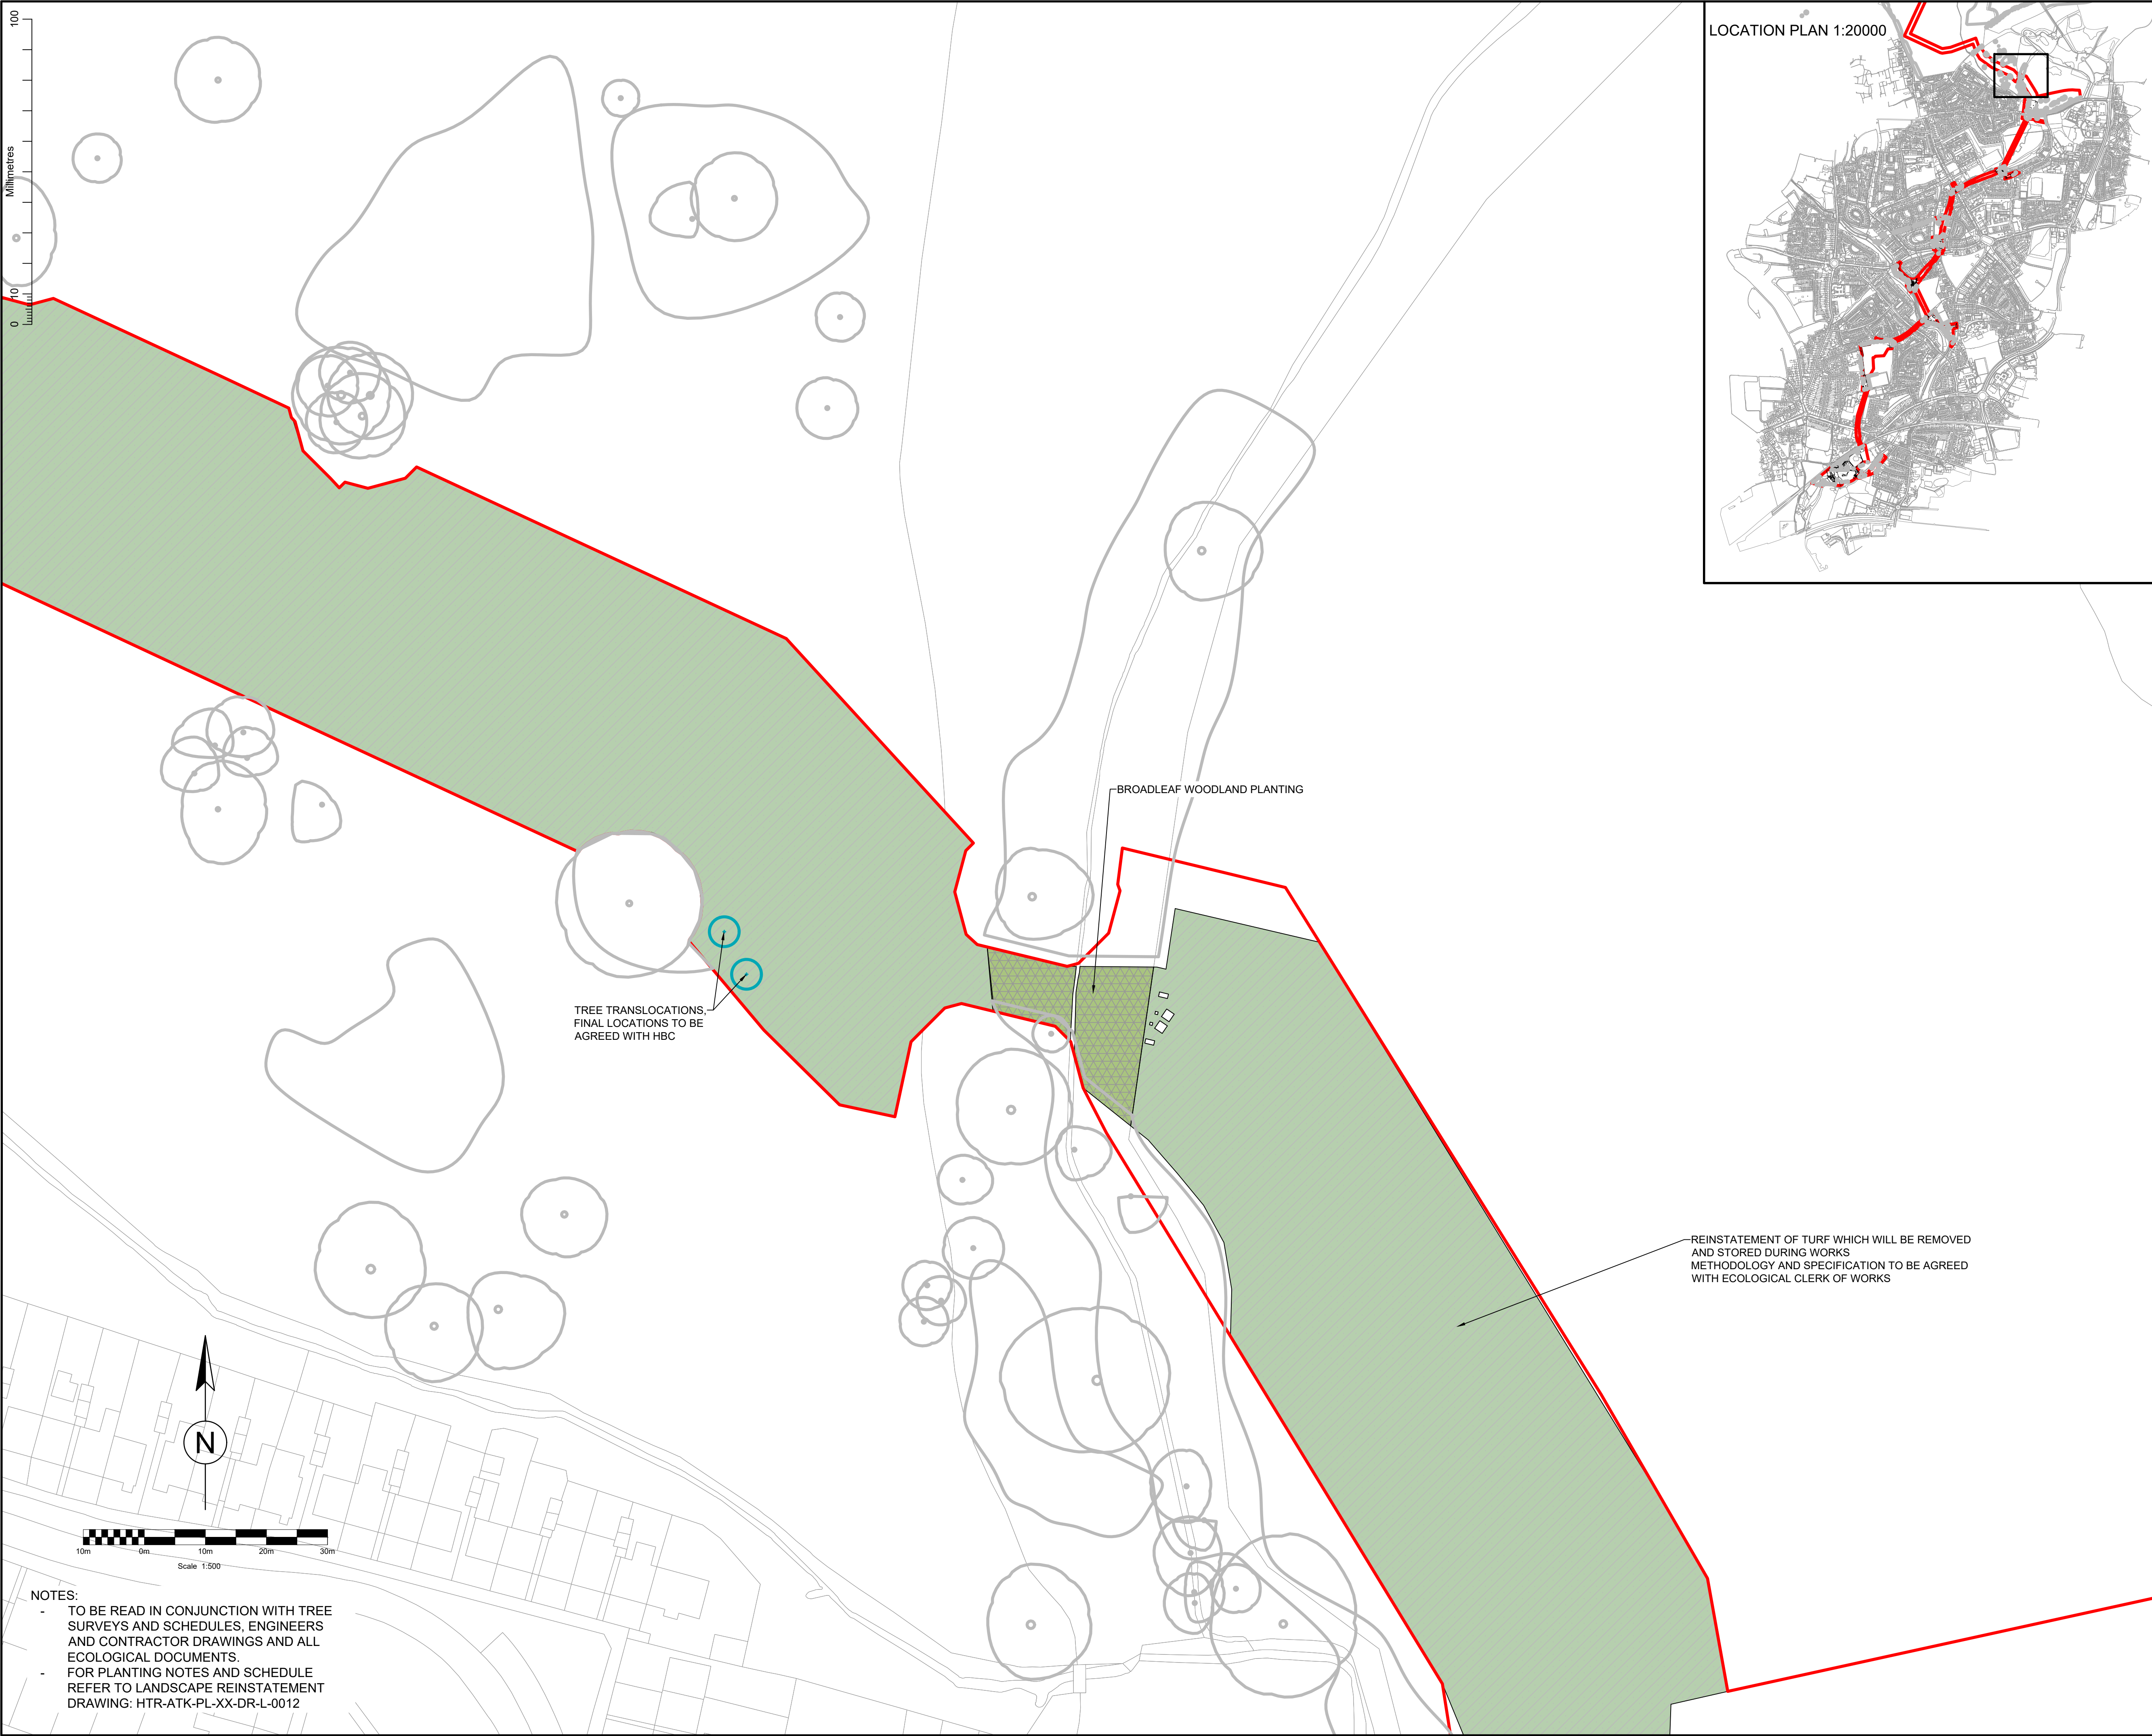

KEY

APPLICATION BOUNDARY

TREES

EXISTING TREES TO BE RETAINED

PROPOSED TREES

MIXED SPECIES STANDARDS & FEATHERS

(EXACT PLANTING LOCATIONS TO BE CONFIRMED WITH HBC)

Ac = Acer campestre (Field Maple)

Ag = Alnus glutinosa (Alder)

Bpm = Betula pendula (Silver Birch)

Cm = Crataegus monogyna (Hawthorn)

Pn = Prunus avium (Wild Cherry)

Qr = Quercus robur (Oak)

Sa = Sorbus aucuparia (Rowan)

Sc = Salix caprea (Goat Willow)

Sf = Salix fragilis (Crack Willow)

Tc = Tilia cordata (Small leaved Lime)

TRANSLOCATED TREES

EXISTING TREES TO BE TRANSLOCATED

TO NEW PLANTING POSITION AS PER

ARBORICULTURAL METHOD AND

SPECIFICATION. NOTE FINAL PLANTING

LOCATIONS TO BE AGREED WITH HBC

GRASSLAND (PROPOSED)

AMENITY GRASS

G4 MODIFIED GRASSLAND, TO BE SEEDED

WITH AMENITY GRASS SEED MIXTURE

SPORTS GRASS

G4 MODIFIED GRASSLAND, TO BE SEEDED

WITH SPORTS GRASS SEED MIXTURE.

(AGRONOMY REPORT TO BE UNDERTAKEN TO

ESTABLISH THE EXISTING CONDITION OF THE SURFACE

AND CONFIRM THE PROPOSED REINSTATEMENT

RETURNS THE SURFACE TO THE SAME LEVEL)

SPECIES-RICH GRASS

G3C OTHER NEUTRAL GRASSLAND, TO BE

SEEDED WITH A SPECIES-RICH MEADOW

MIXTURE

NATURAL REGENERATION

G3C OTHER NEUTRAL GRASSLAND, TOPSOIL

TO BE STRIPPED AND REINSTATED POST

WORKS. AREA TO NATURALLY REGENERATE

FROM SEED BANK IN SOIL & GRASSLAND

NEAR BY. ALTERNATIVELY TO BE SEEDED

WITH LOCALLY HARVESTED SEED, AS PER

ECOLOGISTS METHOD AND INSTRUCTIONS

TURF REMOVAL & REINSTATEMENT

G3C OTHER NEUTRAL GRASSLAND, TURF TO

BE STRIPPED AND STORED ON SITE, THEN

REINSTATED POST WORKS, AS PER

ECOLOGISTS METHOD AND INSTRUCTIONS

PLANTING (PROPOSED)

BROADLEAF WOODLAND

W1G OTHER BROADLEAVED WOODLAND,

PLANTING MIX OF TRANSPLANTS, FEATHERS

AND STANDARDS

WET WOODLAND

W1D WET WOODLAND, PLANTING MIX OF OF

TRANSPLANTS, FEATHERS AND STANDARDS.

TO BE UNDER PLANTED WITH PLUG GROUND

FLORA.

MIXED SCRUB

H3H MIXED SCRUB, PLANTING MIX OF

TRANSPLANTS, WITH SOME FEATHERED AND

STANDARD TREES

DORMOUSE SCRUB

H3H MIXED SCRUB, PLANTING MIX OF

TRANSPLANTS, WITH SOME FEATHERED AND

STANDARD TREES

NATIVE HEDGE

H2A5 SPECIES-RICH NATIVE HEDGEROW.

PLANTING OF TRANSPLANTS TO GIVE >5

SPECIES PER 30M SECTION.

HARD LANDSCAPE (PROPOSED)

HARD SURFACE

FOOTPATH, ROAD OR HARD STANDING TO BE

REINSTATED TO MATCH EXISTING

TREATMENT

P03	JS	DB	DB	JF	UPDATED TO COMMENTS	22/05/24
P02	JS	DB	DB	JF	UPDATED TO COMMENTS	15/05/24
P01	JS	DB	DB	JF	FOR REVIEW AND COMMENT	17/04/24
Rev. Status	Dm By	Ckd By	Rev By	Auth By	Description	Date

AtkinsRéal

Two Chamberlain Square

Birmingham

West Midlands

B3 3AX

Tel: +44 (0)121 483 5757

Fax:

www.atkinsrealis.com

© AtkinsRéal (2024)

Drawing Suitability:

FOR INFORMATION

Status:

S2

Contractors Drawing Number:

HTR

-ATK- PL- XX -DR- L-

0010

Telephone: Havant (023) 9249 9888

Fax: Havant (023) 9245 3632

Website: www.portsmouthwater.co.uk

Registered Office: PO Box 8 West Street

Havant Hampshire PO9 1LG

REGISTERED IN ENGLAND No. 2536455

Portsmouth Water

Project Ref. No:

HTR

Sheet:

10 of 12

Scale:

1:500

Sheet Size:

A1

Project Title:

HAVANT THICKET RESERVOIR

PIPELINE APPLICATION

Drawing Title:

LANDSCAPE

REINSTATEMENT PLAN

Portsmouth Water Drawing Number:

Rev:

P03

NOTES:

- TO BE READ IN CONJUNCTION WITH TREE SURVEYS AND SCHEDULES, ENGINEERS AND CONTRACTOR DRAWINGS AND ALL ECOLOGICAL DOCUMENTS.
- FOR PLANTING NOTES AND SCHEDULE REFER TO LANDSCAPE REINSTATEMENT DRAWING: HTR-ATK-PL-XX-DR-L-0012