


Revision G - Notes added in RED to highlight the changes/enhancements to the plan inline with comments from the LPA

For more detailing information please refer to the Landscape Hardworks Plan 5245.02 and Softworks Plan 5245.03.01-02

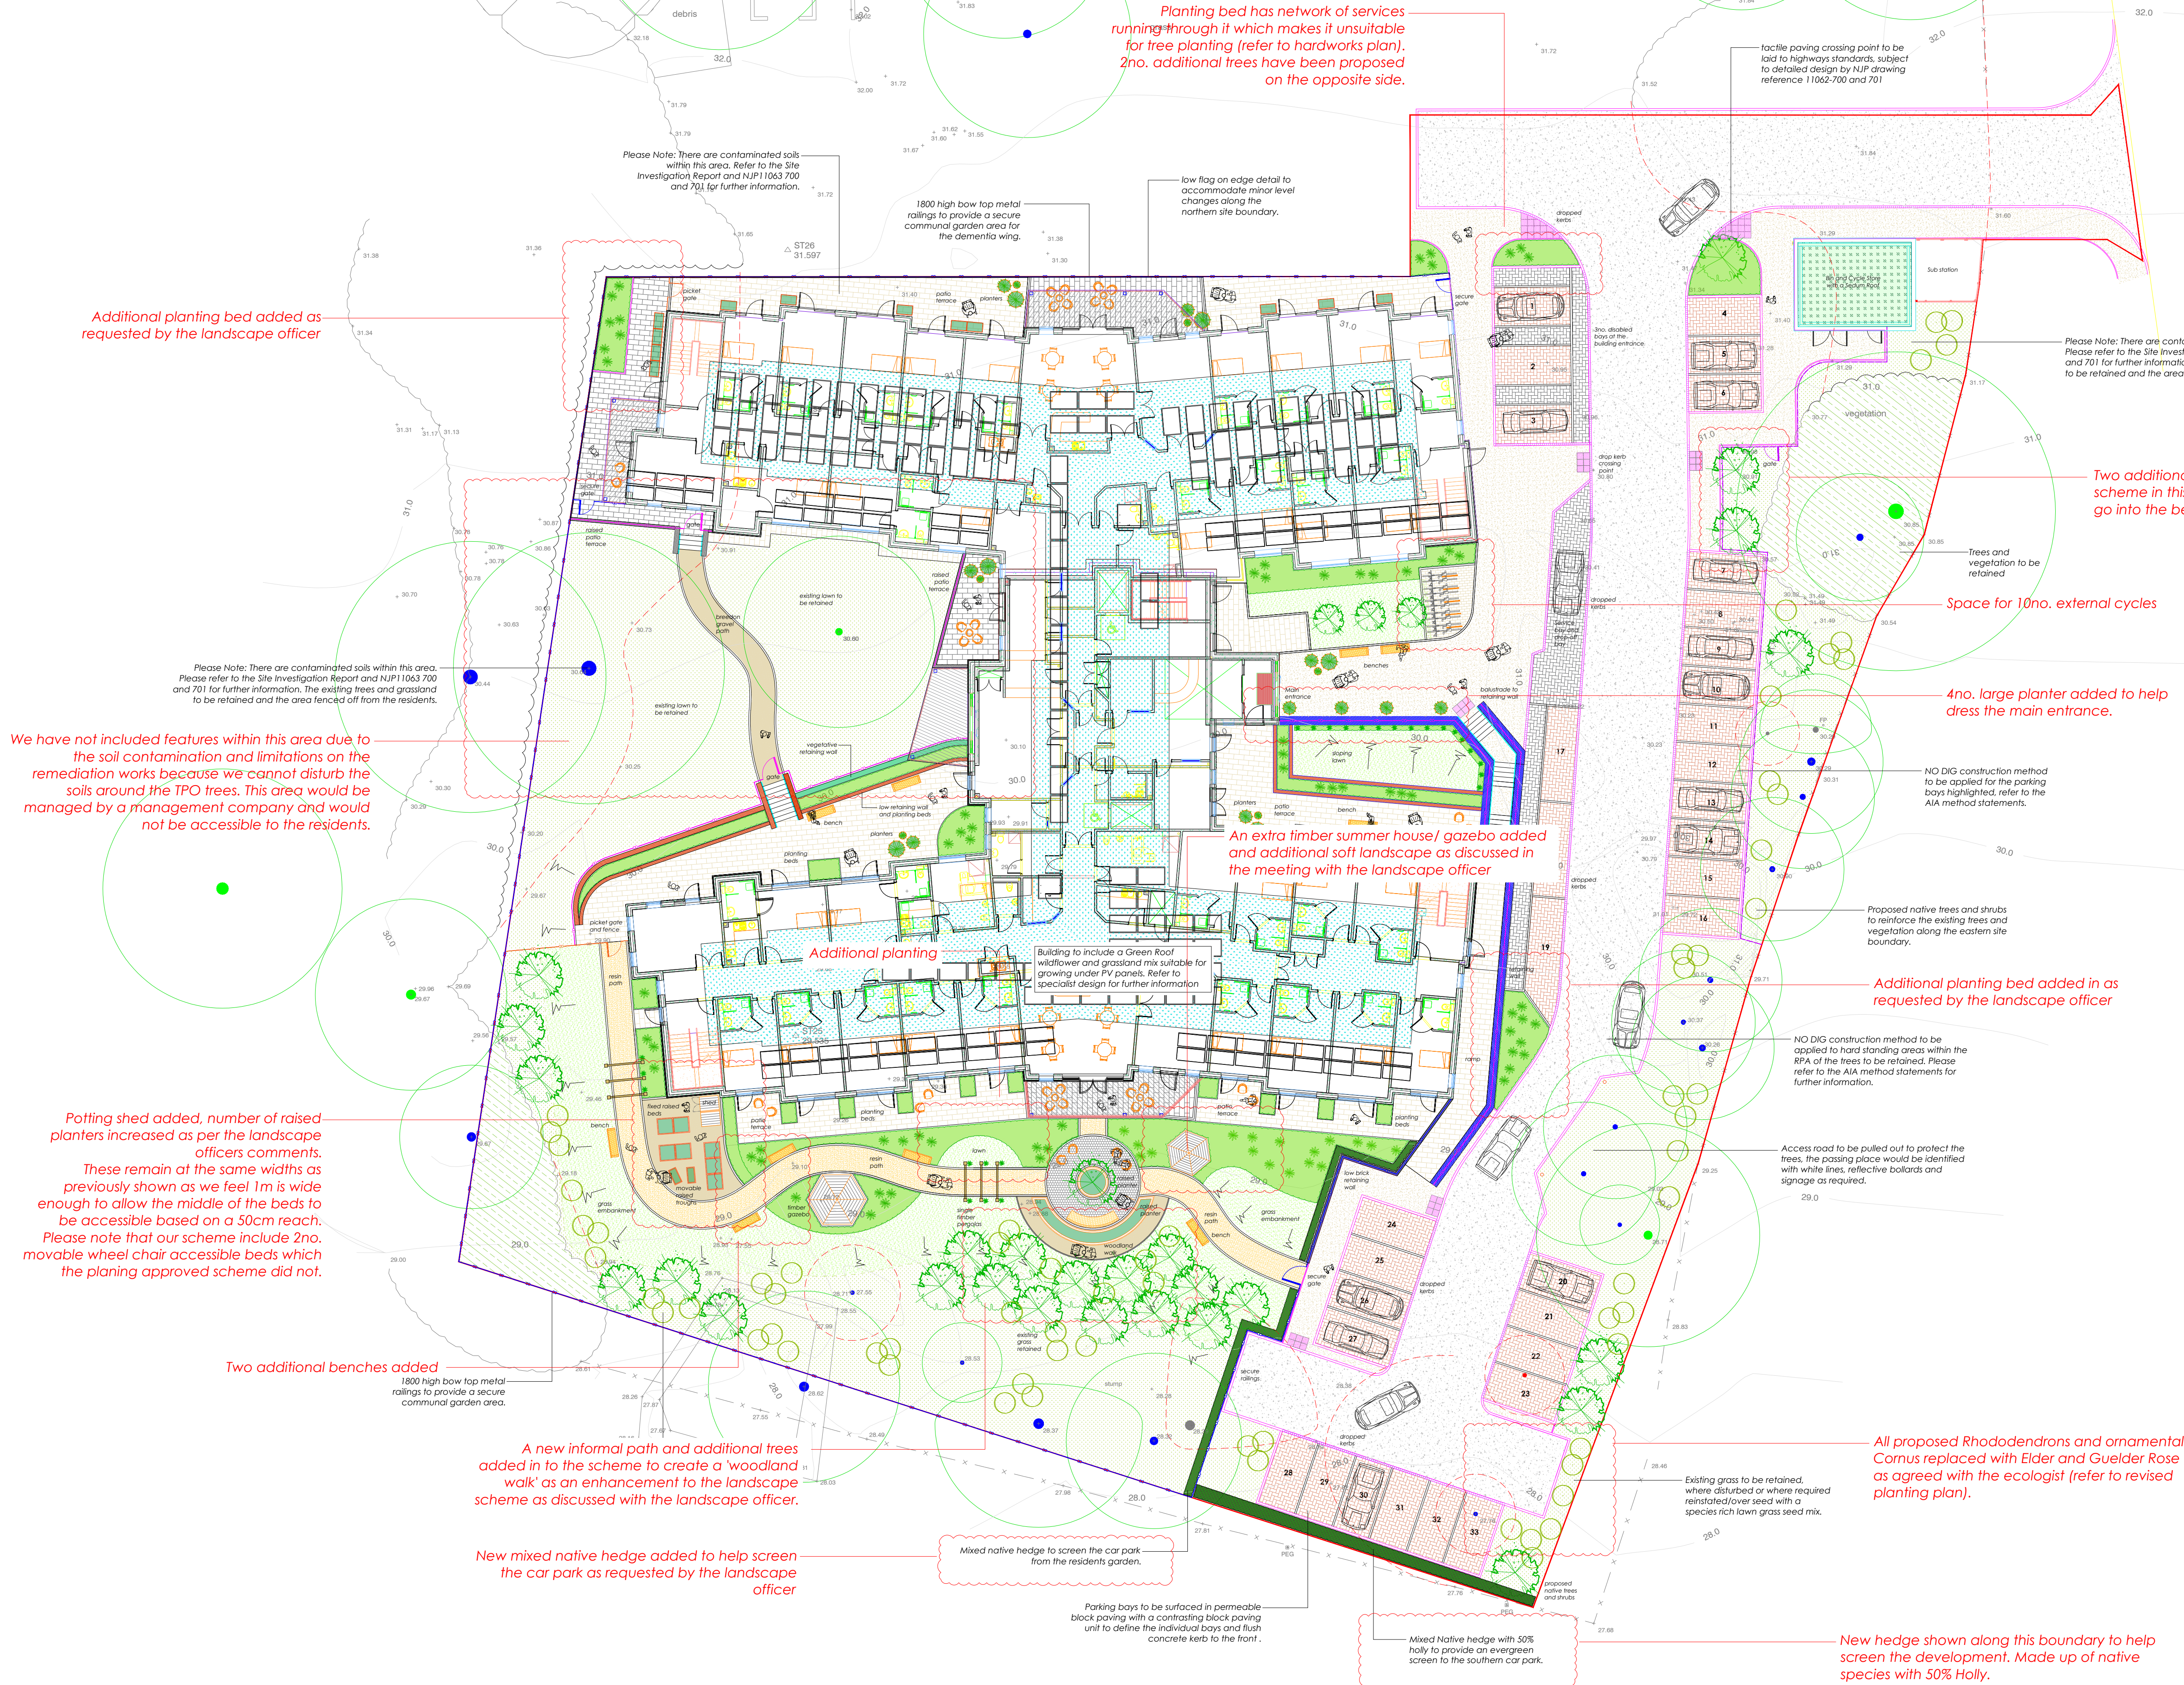

Revision A - Drawing completed and suitable for PLANNING EP 30 05 2024
Revision B - Note on contamination added to drawing 03 06 2024
Revision C - Contaminated soft landscaped areas, to be fenced off and existing trees and grassland left undisturbed EP 04 07 2024
Revision D - In line with Planner Comments CC 29 10 2024 (Refer to revision cloud)
Revision E - Updated to reflect the latest AIA 11 11 2024
Revision F - Highway updates and landscape enhancements EP 06 12 2024
Revision G - Tactile paving and on store updates EP 09 12 2024
Revision H - Additional external cycle stands EP 10 12 2024

dep
DEP LANDSCAPE ARCHITECTURE LTD
2 COMMERCIAL STREET
MANCHESTER, M15 4RQ
T: 0161 2419878
E: info@dep.co.uk
W: www.dep.co.uk

Client:	Anavo Developments Ltd
Project:	Havant Care Homes
Description:	Landscape Masterplan
Status:	For Planning
Scale:	1:200@A1
Job number:	5245
Drawing number:	01
Date:	April 24
Revision:	H
Copyright DEP Landscape Architecture Ltd	

All levels and dimensions to be checked on site by contractor prior to commencement. Any variations to be reported to the client. This drawing is to be read in conjunction with all others relating to the project and all information derived accordingly; any anomalies to be reported to the client. Do not scale from this drawing. Use figured dimensions only. Work shown on this drawing to be carried out in accordance with current British Standards and Codes of Practice.
© Copyright to DEP Landscape Architecture Limited. The information shown on this drawing shall not be reproduced or copied in any form without prior written consent from DEP Landscape Architecture Limited.