


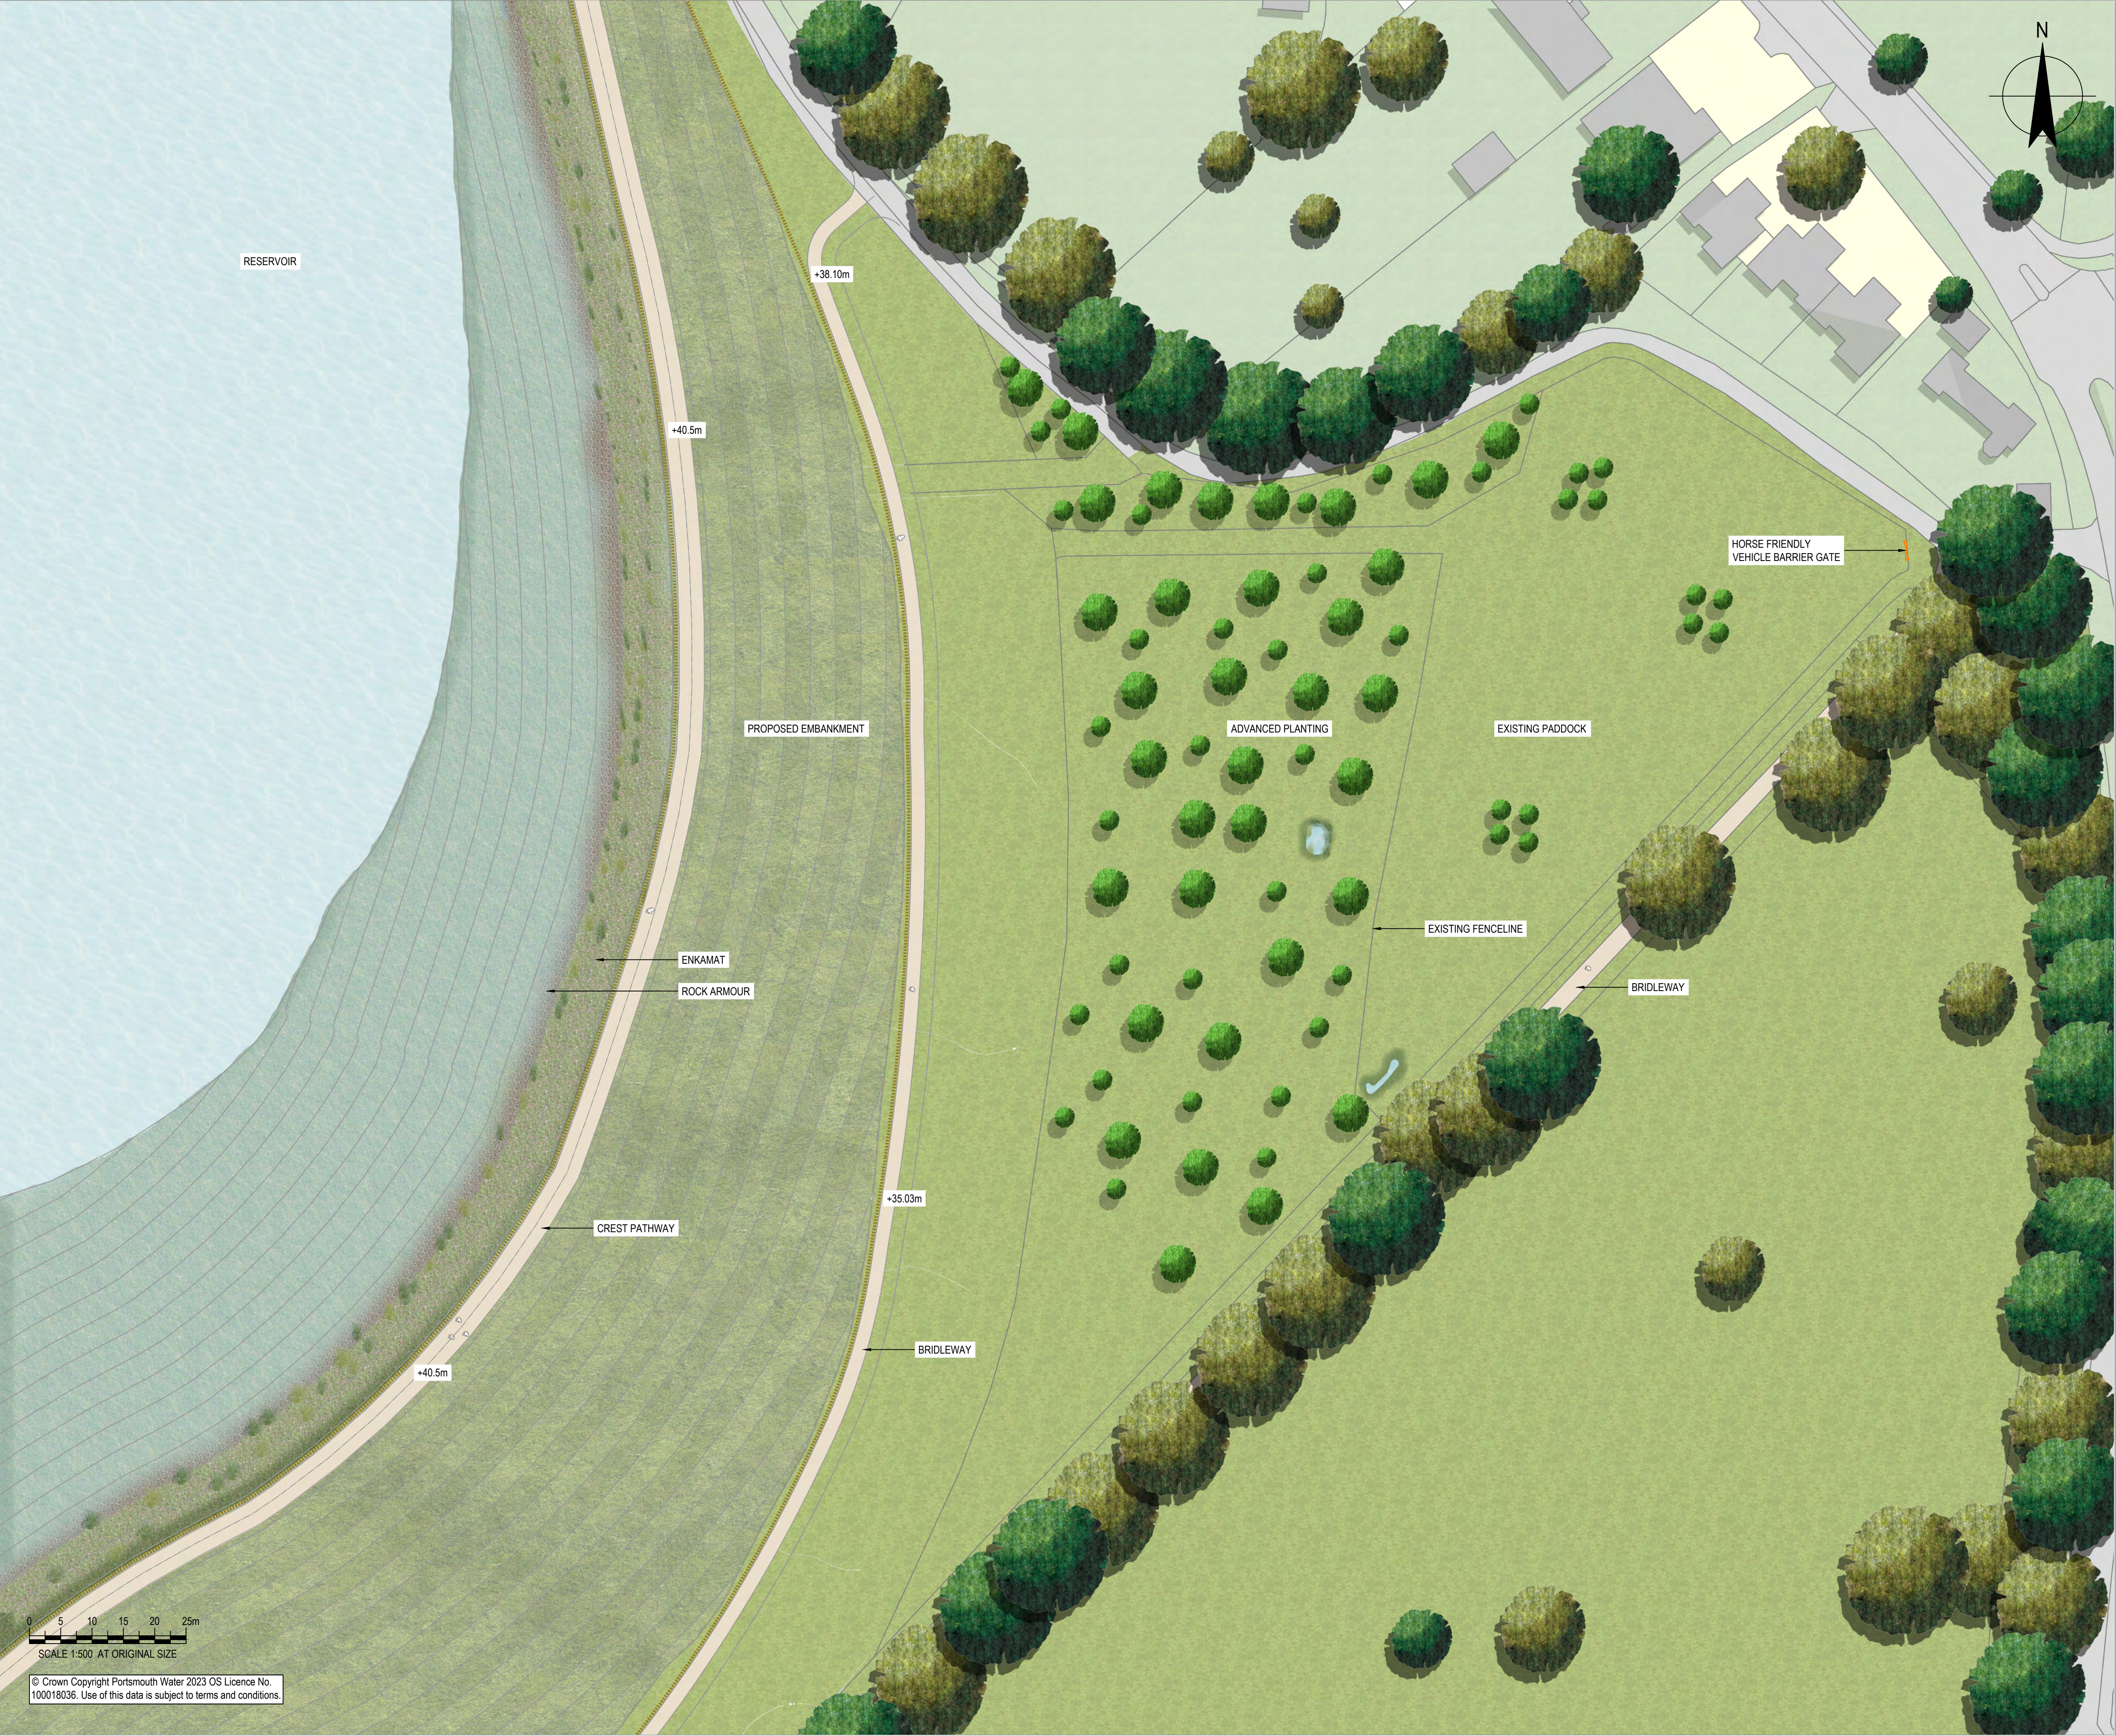

NOTES

- ALL DIMENSIONS ARE IN MILLIMETRES UNLESS NOTED OTHERWISE (UNO).
- ALL LEVELS ARE IN METRES TO ORDNANCE DATUM UNO.
- TWL = TOP OF WATER LEVEL.

Key

Existing

- Woodland / hedgerow to be retained
- Grassland

Proposed

- Grassland
- Rock armour
- Compacted gravel footpath
- Post and rail fence - 1100mm high
- Gated access
- SuDS

REFERENCE DOCUMENTS AND DRAWINGS

HTR-GHD-ZZ-ZZ-DR-T-0001 - RESERVOIR OUTLINE STRATEGY

P02	FOR APPROVAL	SWG	SWG	15/04/2024
P01	FOR COMMENTS	SWG	SWG	09/04/2024
Rev	Description	Checked	Approved	Date
Author	LS		Drafting Check	ST
Designer	LS		Design Check	ST

Telephone: Havant (023) 9249 9888
Fax: Havant (023) 9245 3632
Website: www.portsmouthwater.co.uk
Registered Office: PO Box 8 West Street
Havant Hampshire PO9 1LG
REGISTERED IN ENGLAND No. 2538455

Project No.
12547181

Client

PORTSMOUTH WATER

Project

HAVANT THICKET RESERVOIR

Status	FOR APPROVAL	Status Code	S4
Drawing Title	LANDSCAPE PLAN GIPSIES PLAIN		Size A1

HTR-GHD-ZZ-ZZ-DR-T-0006

Drawing No. P02