


SCHEDULE OF ACCOMMODATION GROUND FLOOR	LOBBY & WAITING	STAFF AREAS	DINING HALL	TEACHING	STORE	WC AREAS	KITCHEN	CHURCH LITTON	PLANT
	6.9 m²	16.6 m²	71.3 m²	30.1 m²	1.5 m²	2.9 m²	45.1 m²	20.9 m²	11.2 m²
	88.9 m²	21.8 m²	23.4 m²	2.7 m²	15.6 m²			11.9 m²	
	5.4 m²	10.5 m²	29.0 m²	2.6 m²	8.8 m²			7.8 m²	
	12.2 m²	18.2 m²	6.7 m²	2.1 m²	2.3 m²				
	7.3 m²	25.3 m²	2.6 m²	0.7 m²				95.1 m²	
	20.8 m²	32.7 m²	0.7 m²	3.8 m²				6.5 m²	
	28.6 m²		43.1 m²	3.4 m²	5.0 m²				
	12.5 m²	20.5 m²	1.9 m²	2.6 m²					
		23.3 m²	2.6 m²	7.5 m²					
			20.7 m²	6.8 m²					
				3.9 m²					
				3.0 m²					
TOTAL	100.3 m²	132.4 m²	71.3 m²	273.3 m²	38.4 m²	49 m²	45.1 m²	145.5 m²	11.2 m²
TOTAL NIA	865.8 m²								
TOTAL GIA	958.6 m²								
TOTAL GEA	1051.4 m²								

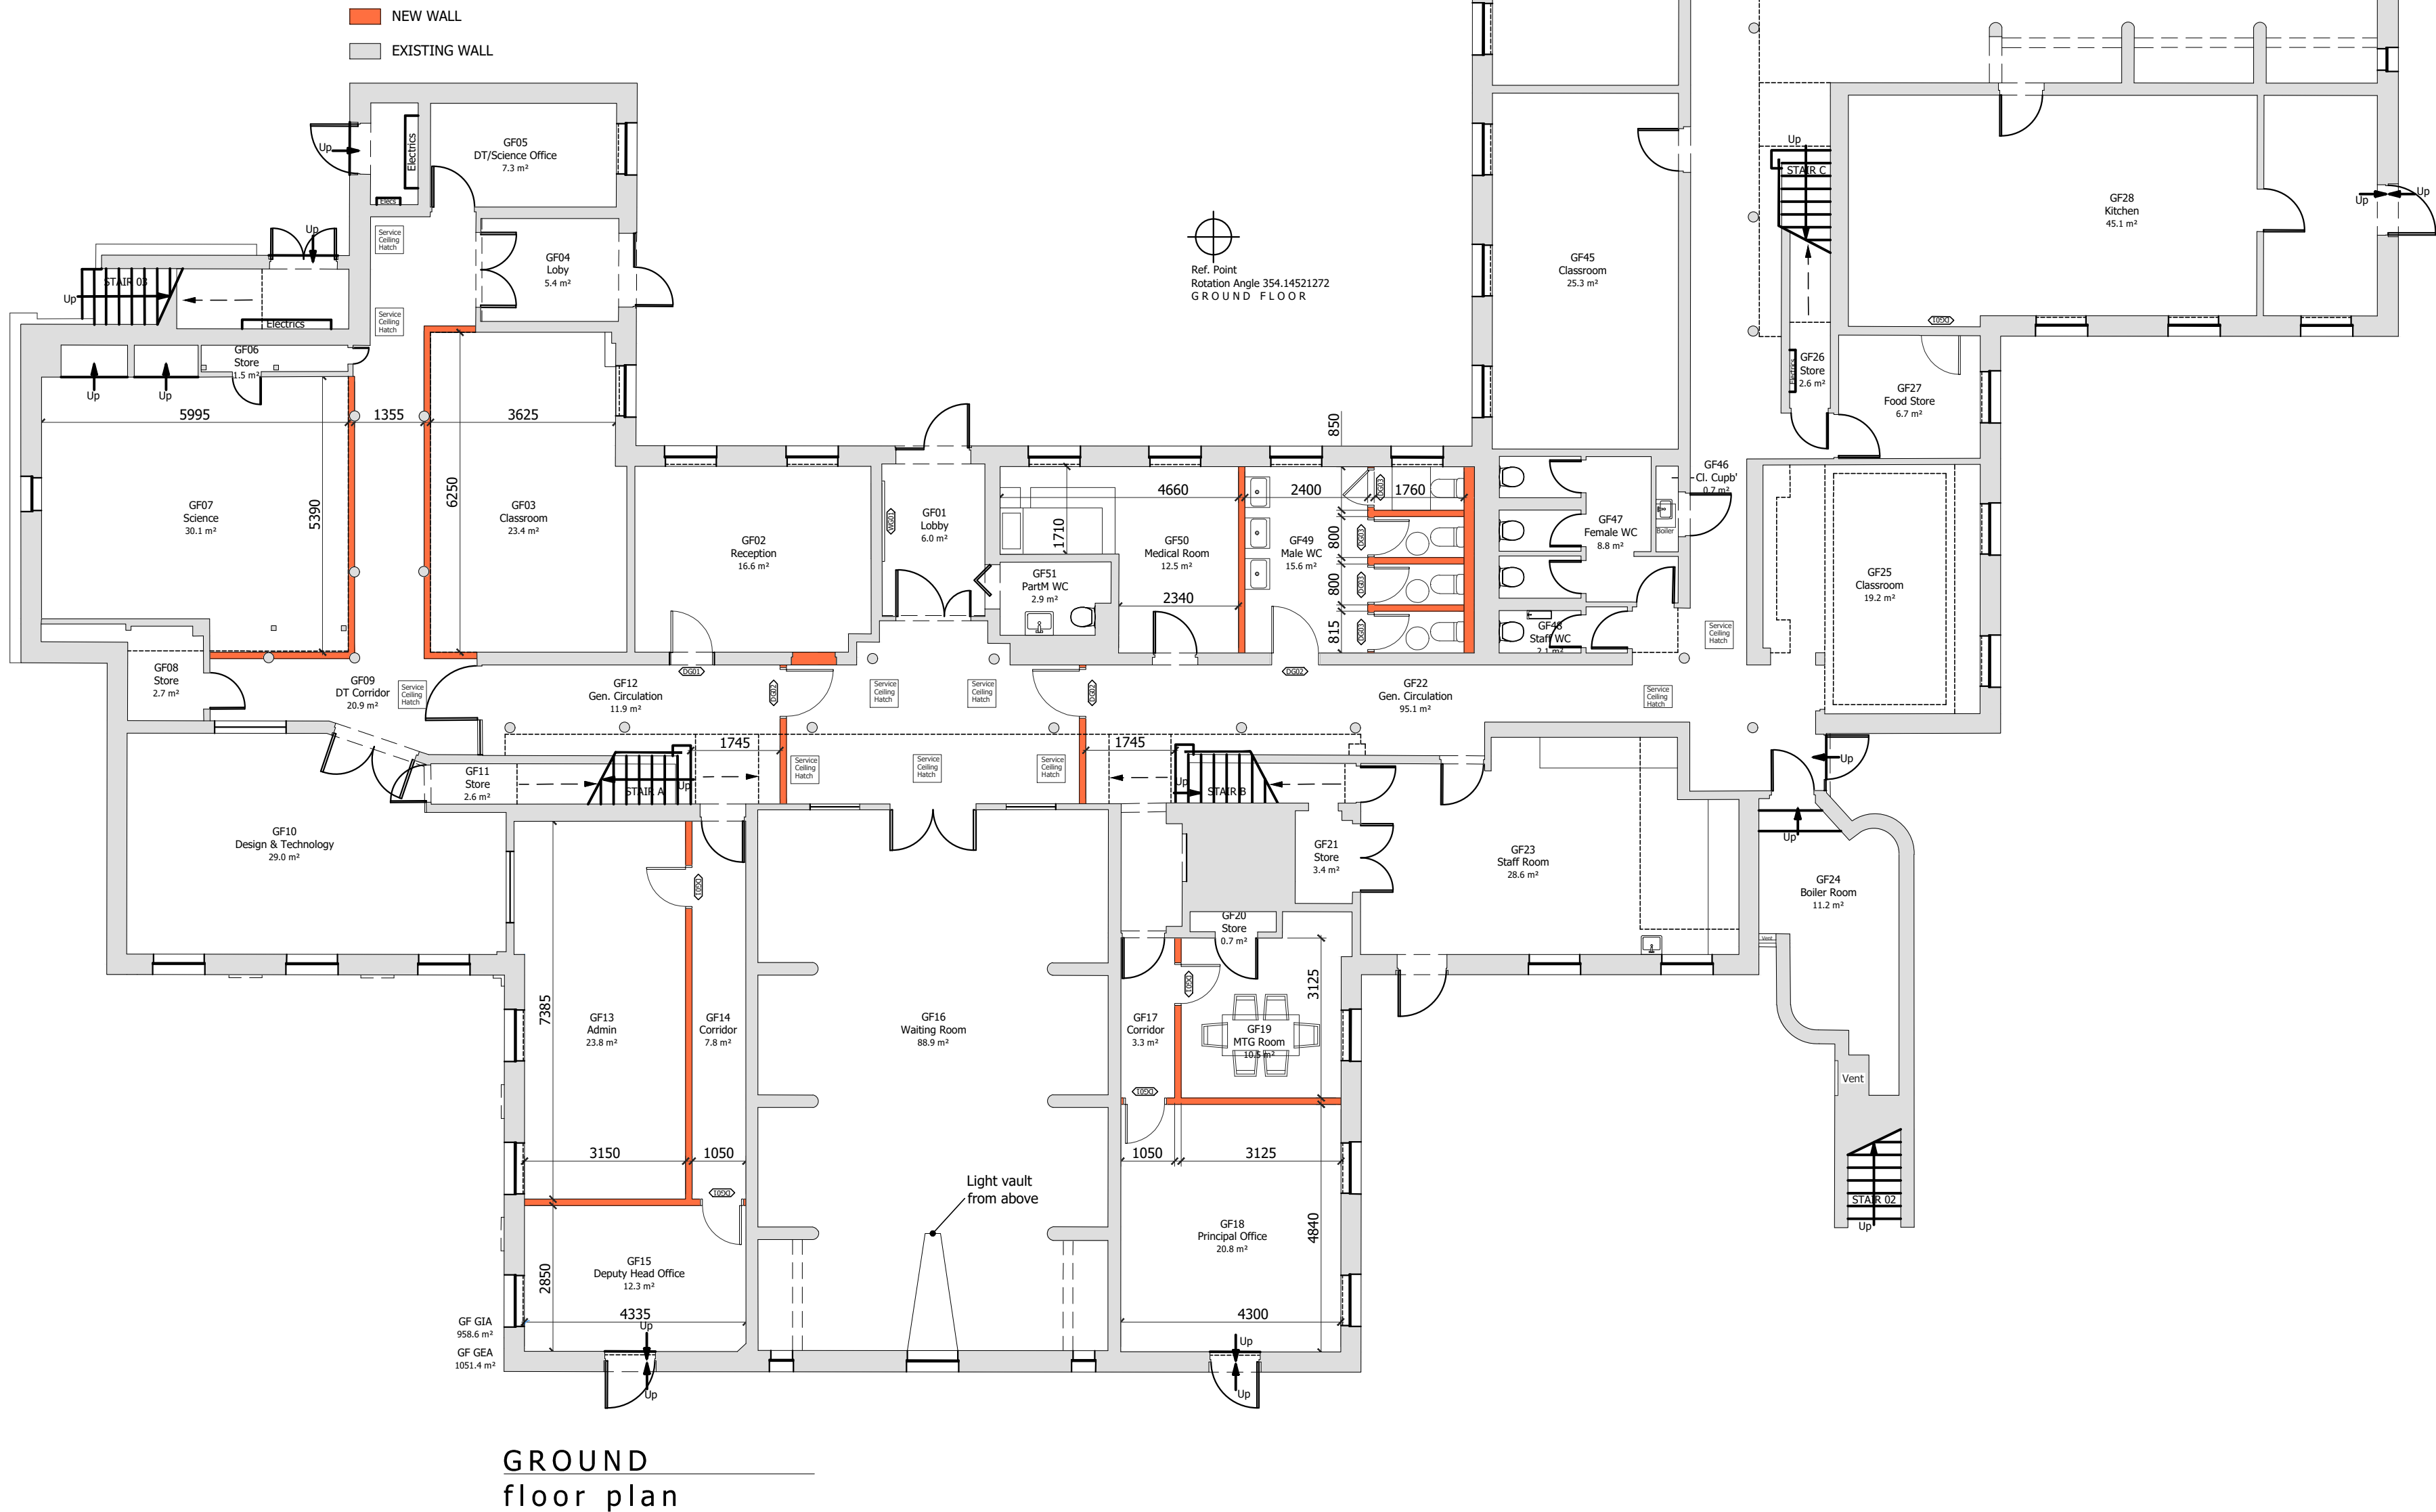

- Notes
1. This drawing is the copyright of MH Architects Ltd
 2. Do not scale this drawing except for Local Authority planning purposes
 3. All dimensions must be checked on site by the contractor prior to commencement of the works.

Client Approval					
X	A	-	Approved		
X	B	-	Approved with comments		
X	C	-	Do not use		
Rev.	Revision Note/Purpose of Issue	Drw By	Date	Chk By	Date
A	Issued for Comments (FIRST ISSUE)	MW	12.09.23	HJG	12.09.23
B	Issued for PLANNING	MW	28.09.23	HJG	28.09.23
E	Issued for PLANNING	MW	09.04.24	HJG	09.04.24

Client	OUTCOMES FIRST GROUP				
Job title	McCormack House School 56a East Street, Havant				
Drawing title	GF Plan Proposed				
Drawn	Date	Checked	Date	Scale at A1	
MW	Sept. 23	HJG	Sept. 23	1:100	
Job No.	Pro.	Org.	Zone	Level	Type
23-086	MCH	MHA	ZZ	00	DR
Purpose of issue		No.	Rev.		
		A	0120	E	

Client

OUTCOMES FIRST GROUP

McCormack House School

56a East Street, Havant

GF Plan Proposed

Drawn

Date

Checked

Date

Scale at A1

1:100

Job No.

Pro.

Org.

Zone

Level

Type

No.

Rev.

23-086

MCH

MHA

ZZ

00

DR

A

0120

E

Purpose of issue

PLANNING

Ground Floor | Bicentennial Building

Southern Gate | Chichester

West Sussex | PO19 8EZ

T: 01243 774748

E: admin@mharchitects.co.uk

www.mharchitects.co.uk

United Company

Registered in England No. 09942733

mh

ARCHITECTS