




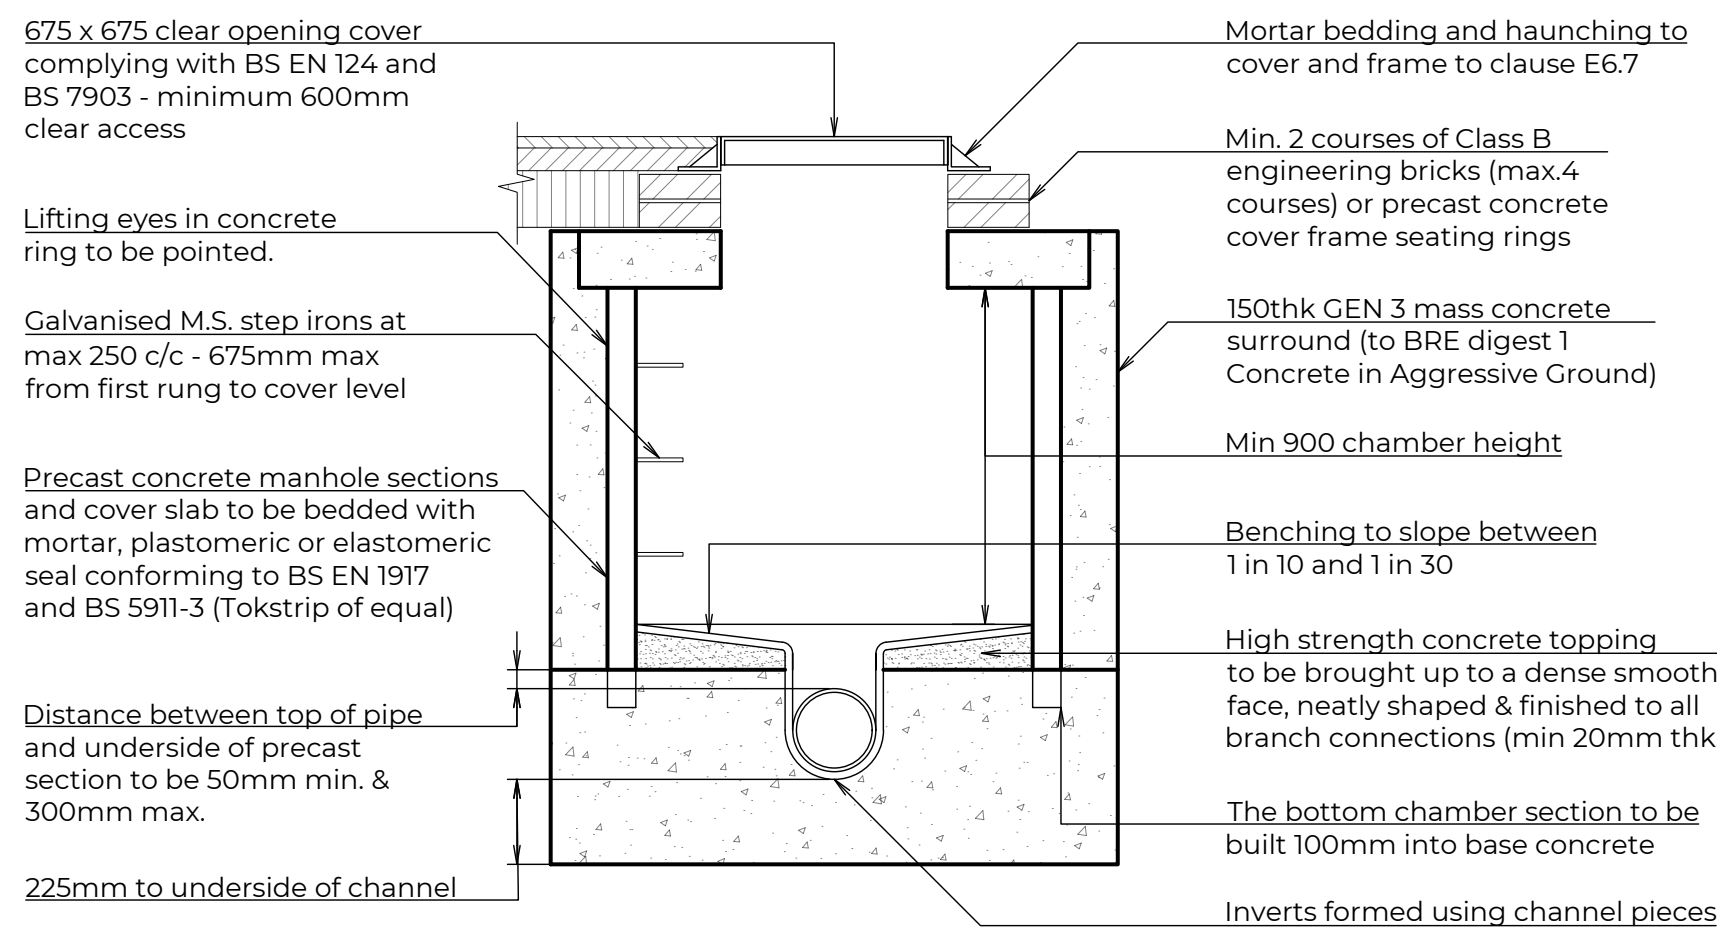


TYPE 2 MANHOLE - PC RINGS
max depth 3.0m CL to pipe soffit
1:20

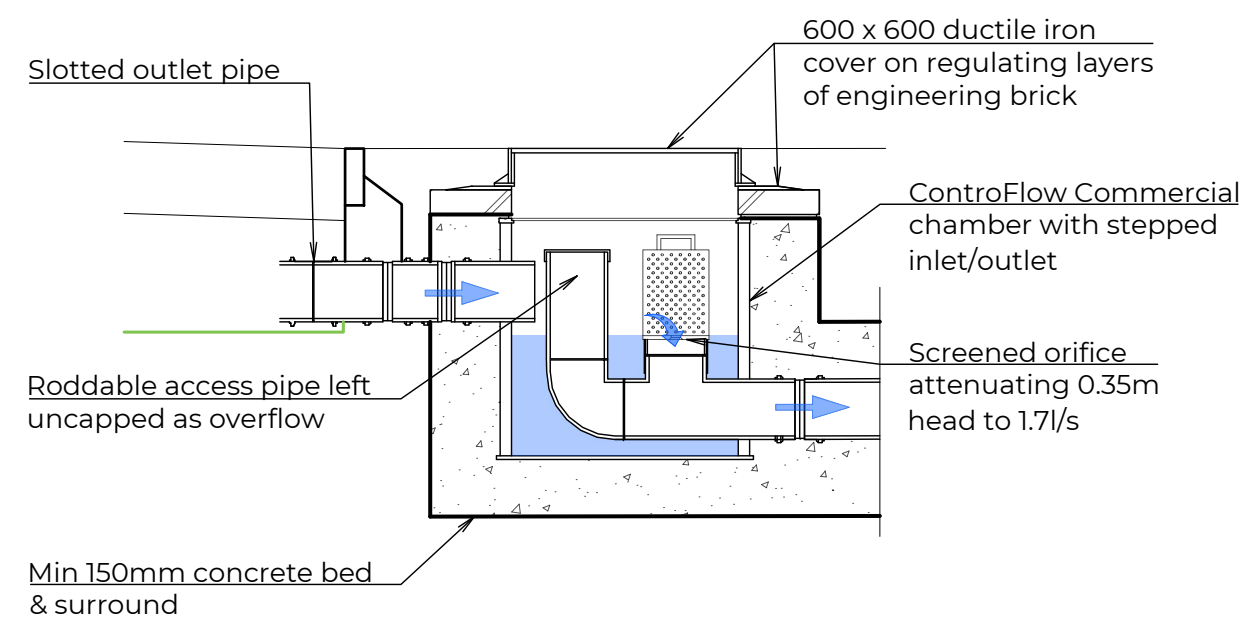


CONTROFLOW COMMERCIAL FLOW CONTROL CHAMBER - FC1
1:20

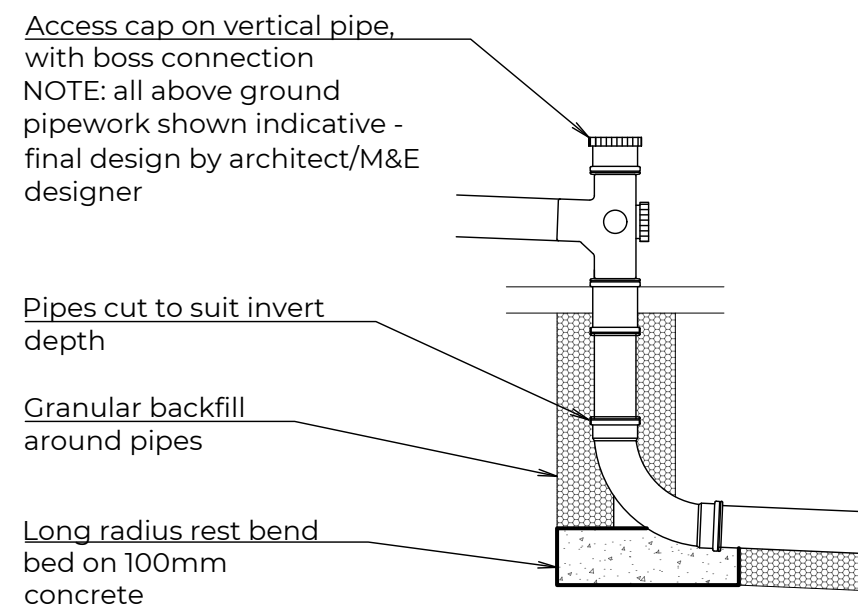


EXTERNAL STUB STACK CONNECTION
1:20

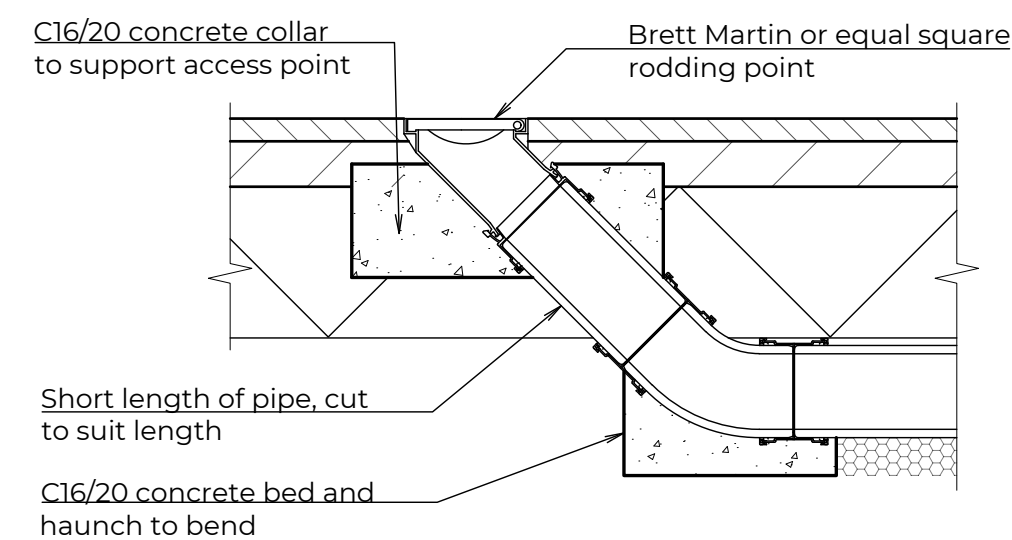


RODDING ACCESS IN HARD LANDSCAPE
1:10

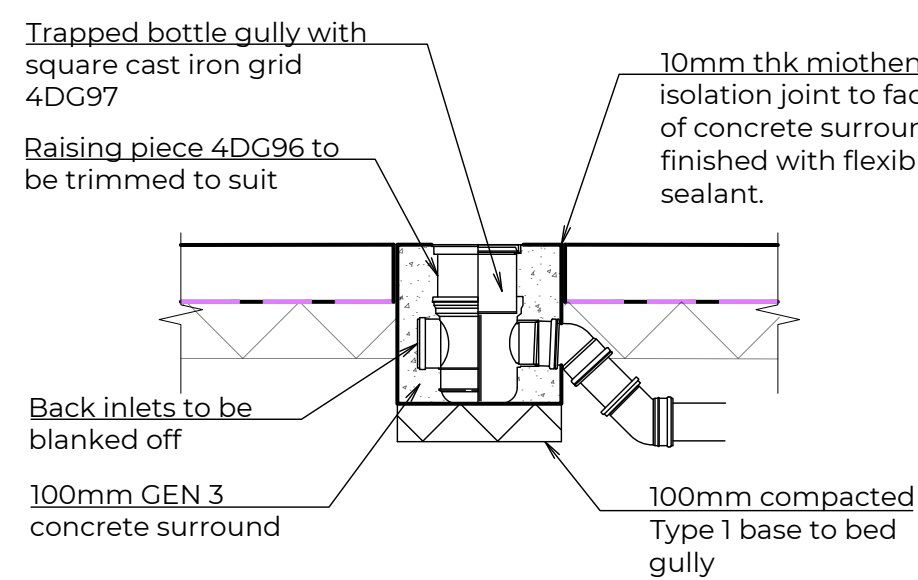


TRAPPED GULLY IN BIN SLAB
1:20

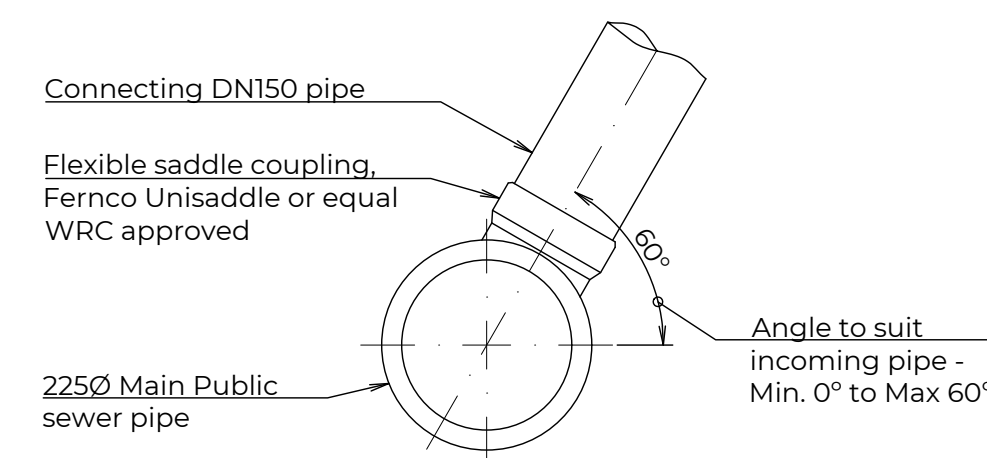


SECTION VIEW OF PUBLIC SEWER WITH CONNECTING PRIVATE PIPEWORK
1:10

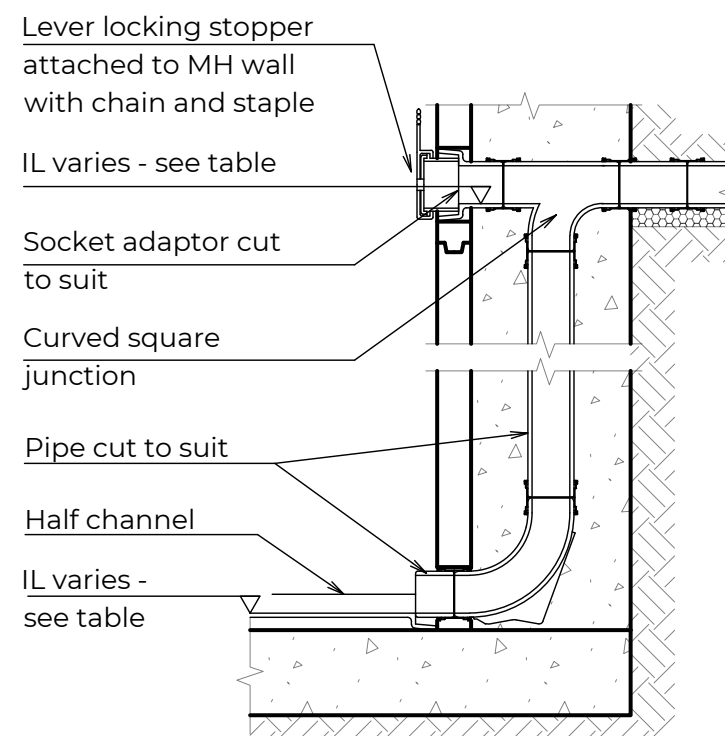


BACKDROP CONNECTION TO MANHOLE
1:20

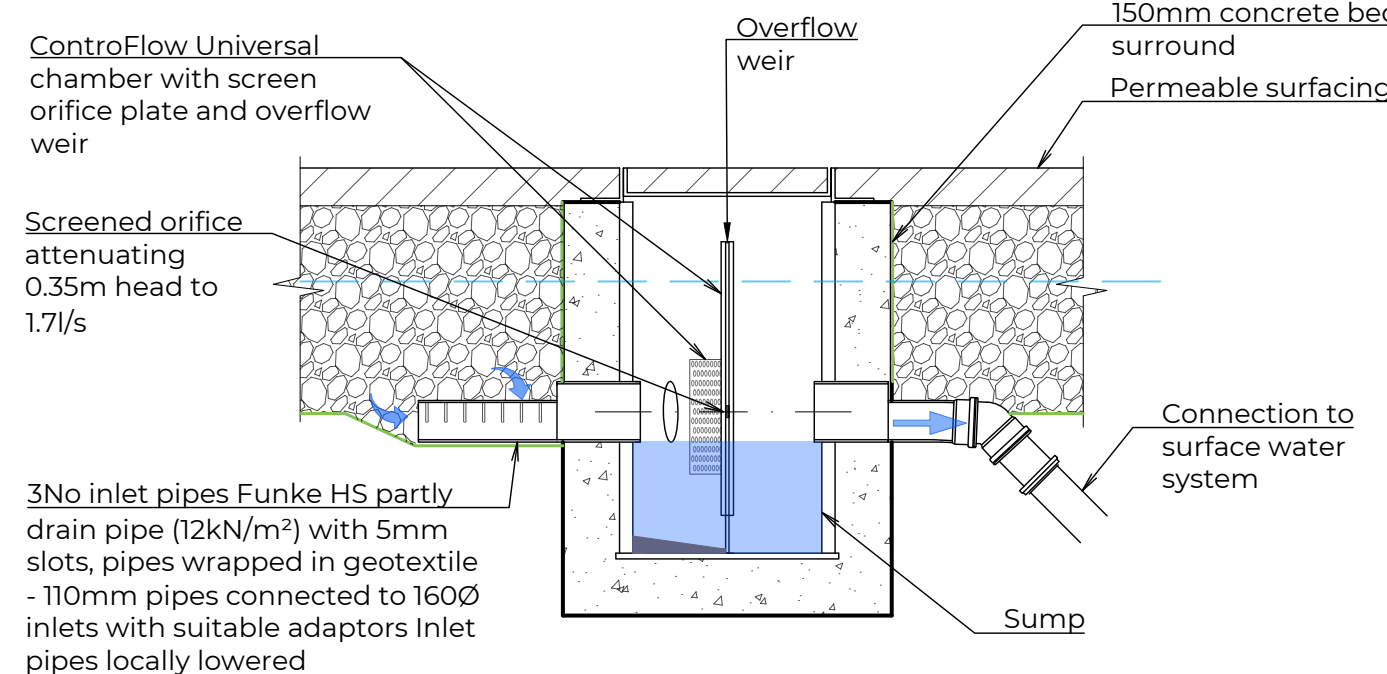


CONTROFLOW UNIVERSAL COLLECTION & ORIFICE CHAMBER - FC2
1:20

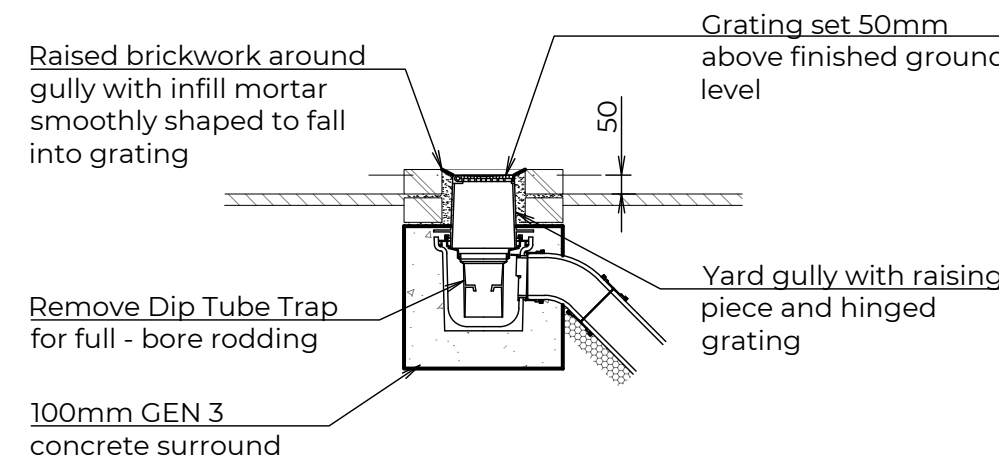


OVERFLOW GULLY DETAIL
1:20

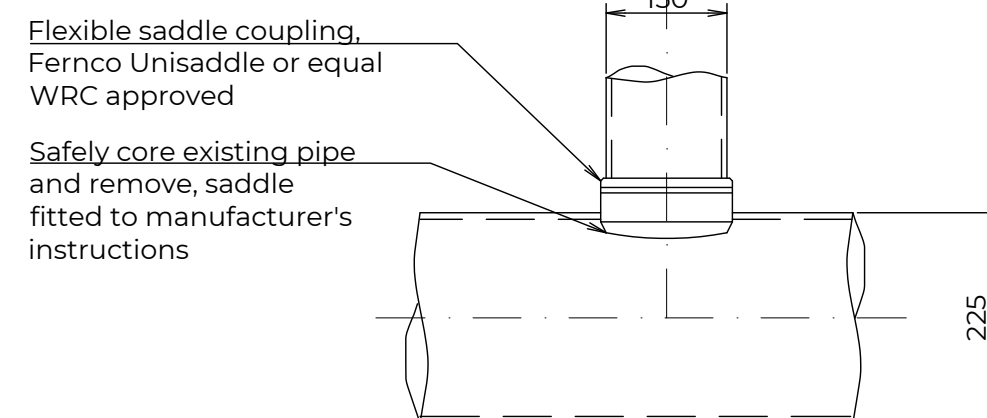


PUBLIC SEWER CONNECTION @ 90°
1:10

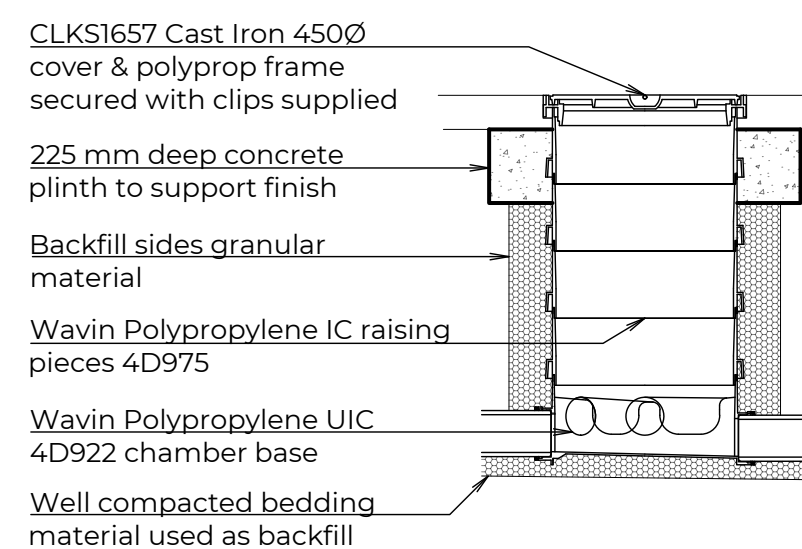


POLYPROPYLENE IC 450Ø IN PAVED LANDSCAPE
1:20

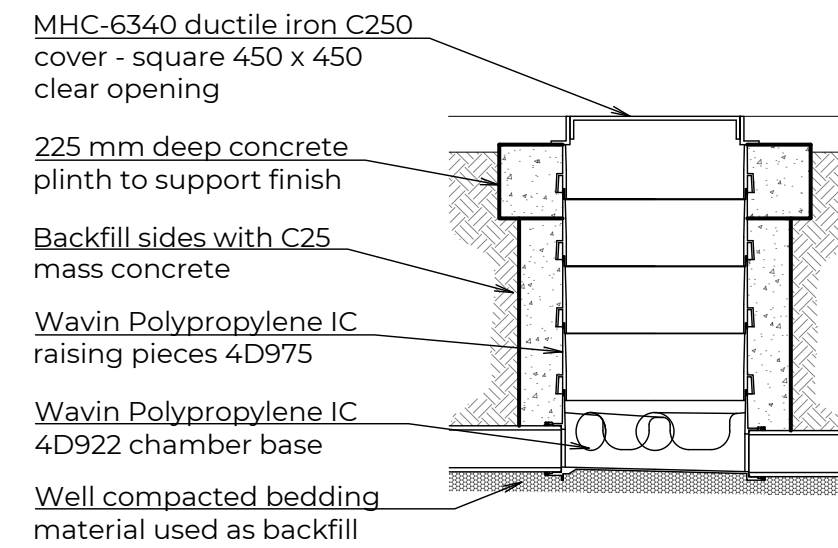


POLYPROPYLENE IC 450Ø - C250 IRON COVER ADJACENT ROADS
1:20

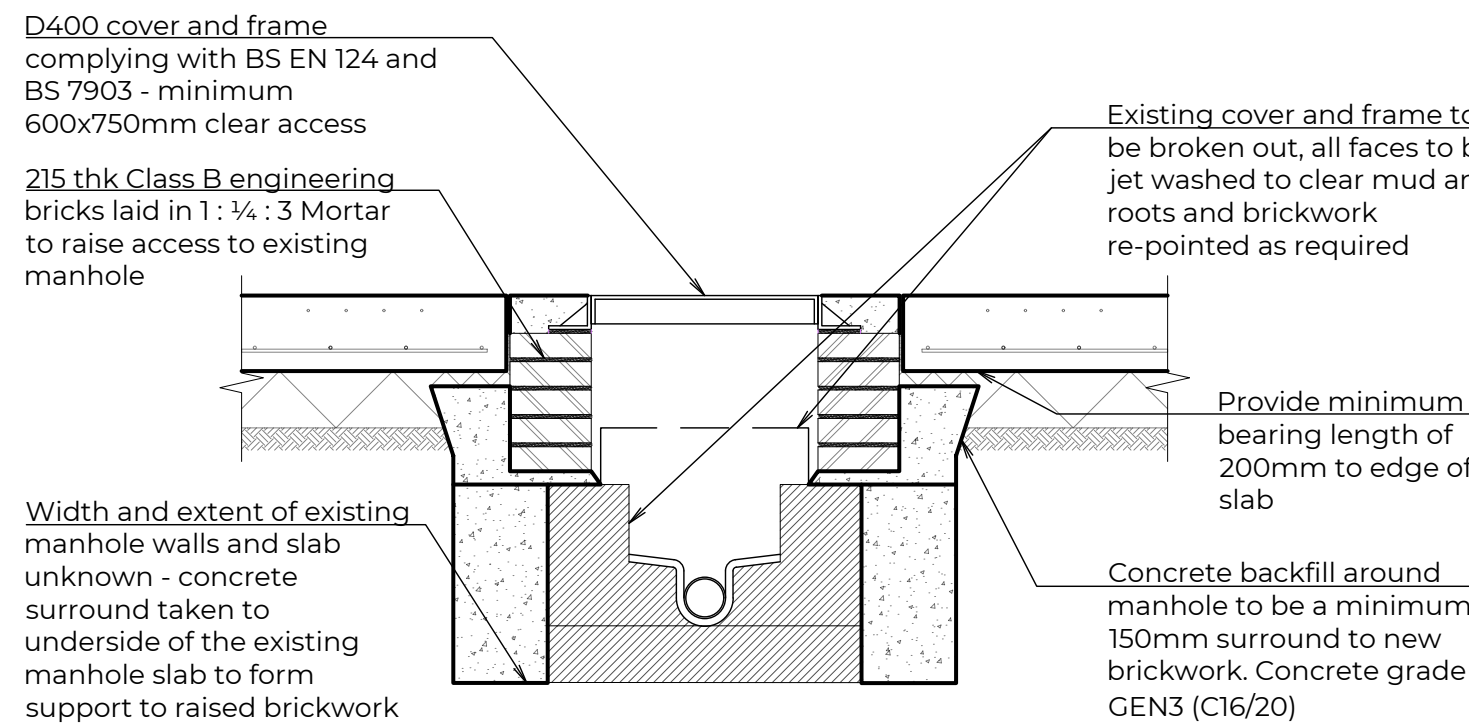


RAISED MANHOLE DETAIL
1:20

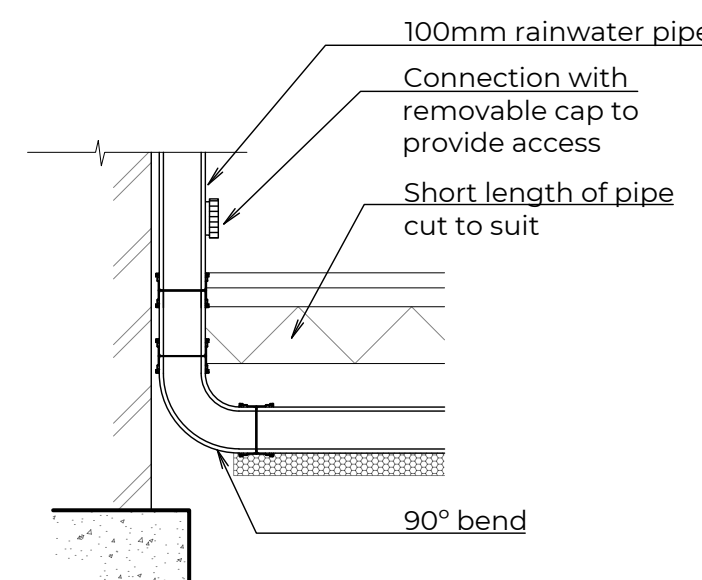


DOWN PIPE (100mm RODDABLE)
1:20

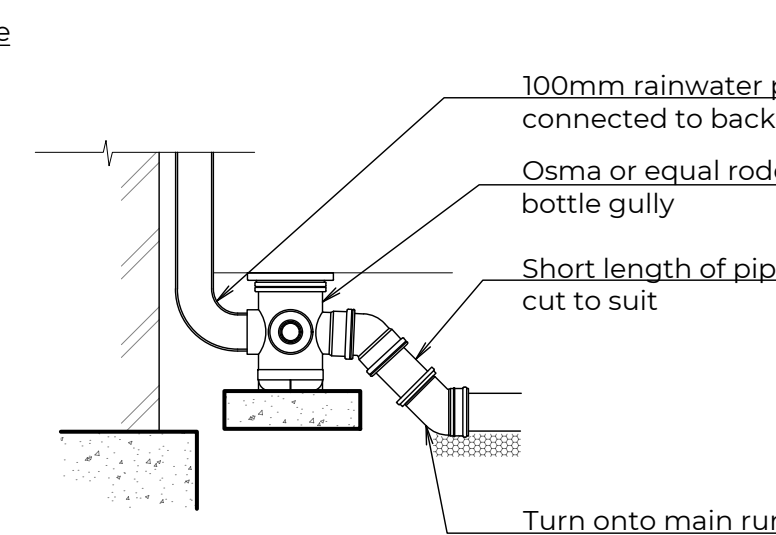


DOWN PIPE WITH GULLY (100mm RODDABLE)
1:20

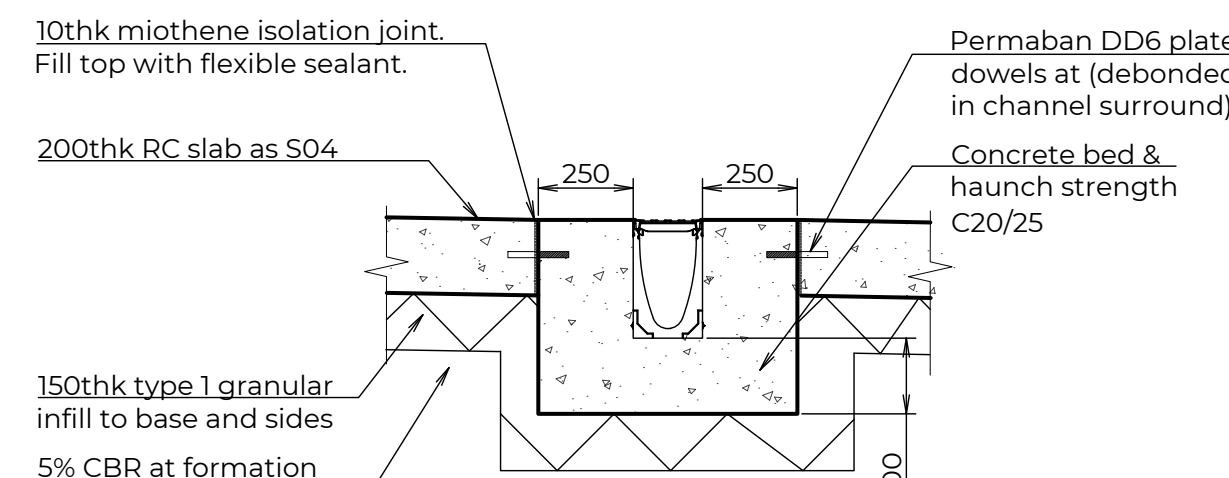


ACO MULTIDRAIN M100D 10.0 CHANNEL
1:20

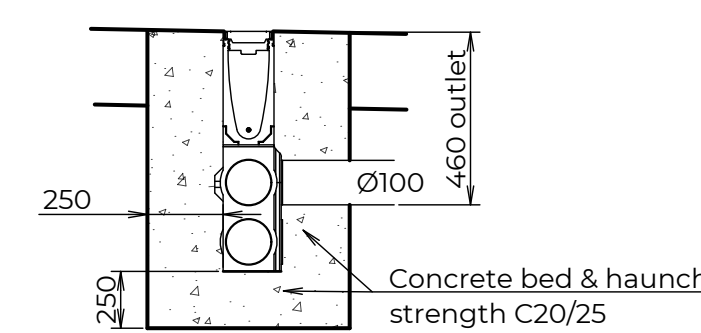


ACO MULTIDRAIN UNIVERSAL SUMP
1:20

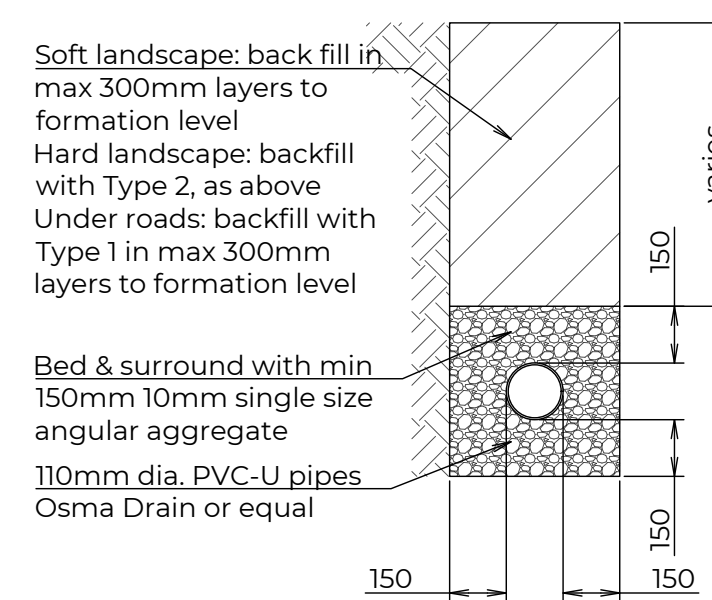


PRIVATE DRAINAGE - 110Ø CLASS S BEDDING
1:20

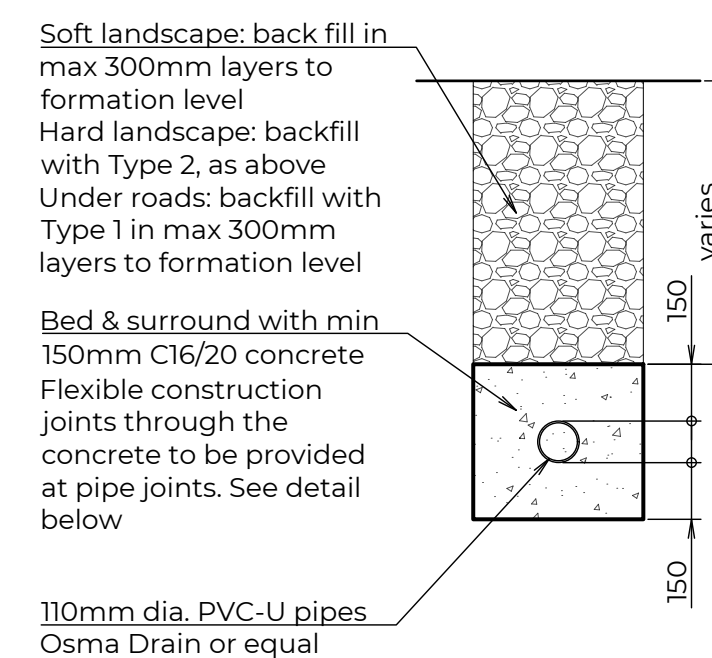


PRIVATE DRAINAGE - 110Ø CLASS Z BEDDING
1:20

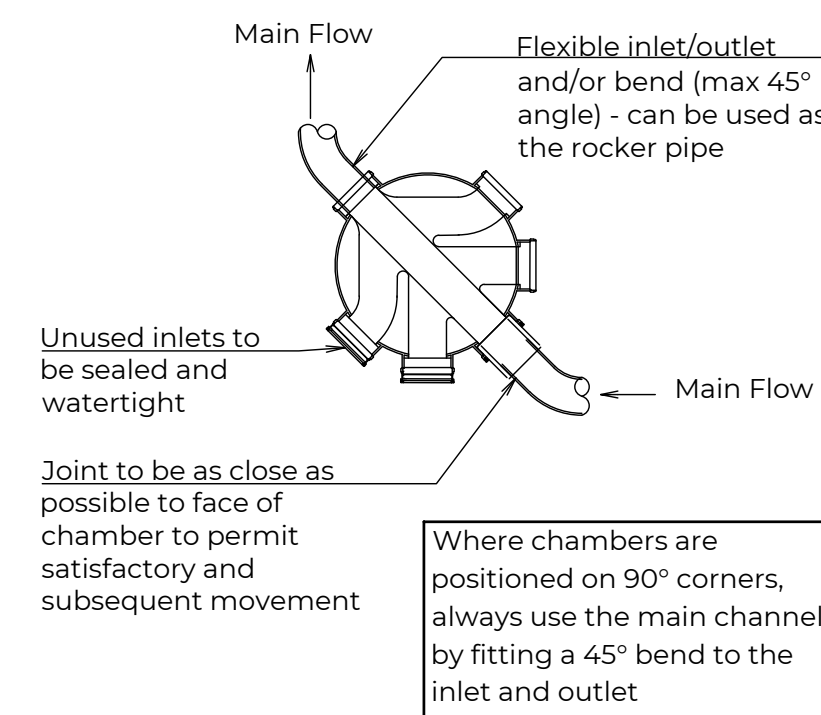


PLASTIC IC BASE LAYOUT PRICIPLES
1:20

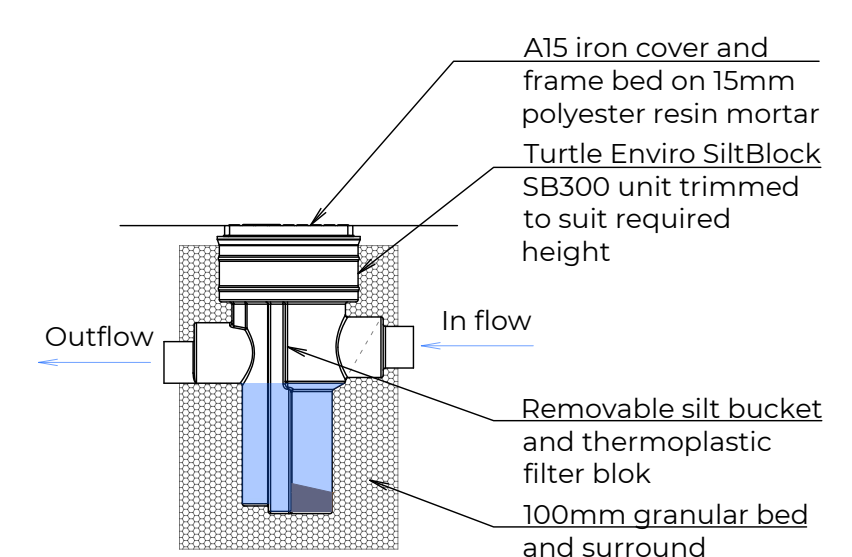

TURTLE ENVIRO SILTBLOK SB300 SILT TRAP
1:20

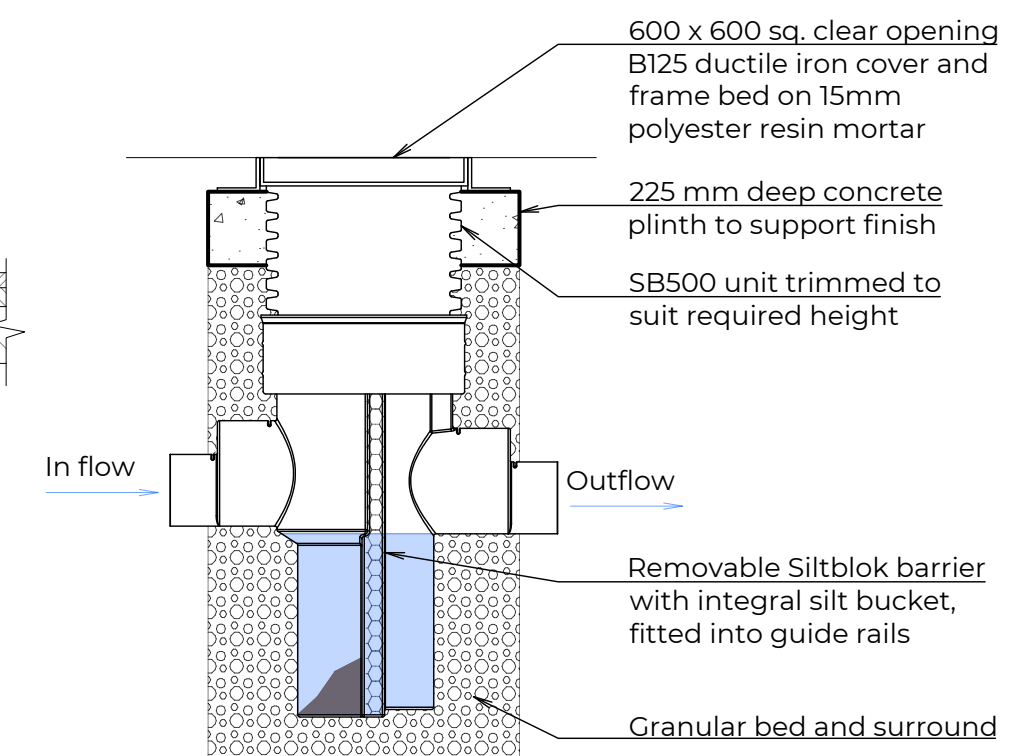

TURTLE ENVIRO SILT BLOK 500 SILT TRAP
1:20

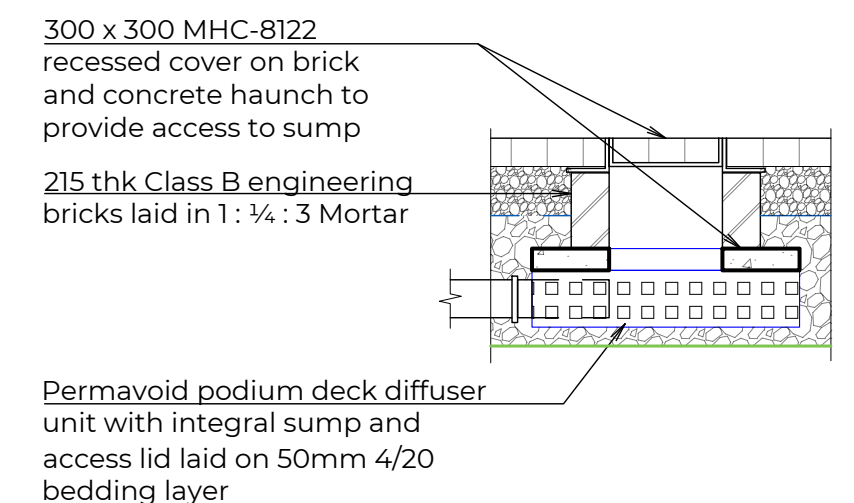

DIFFUSER UNIT WITH SUMP
1:20



P1	4/1/24	Issued for Approval	CJB	CB
REV	DATE	REVISED	REV BY	CHK BY
This drawing is the copyright of Andrew Waring Associates. It may not be copied, altered or reproduced in any way without their written authority. Drawings must be checked on site and not based from this drawing.				
© COPYRIGHT				
		Consulting Engineers STRUCTURAL - CIVIL - ROADS Roading, Transportable - Drain, Tunnel		
ARCHITECT		pwp architects		
CLIENT		Alitex DBSSASS		
JOB TITLE		6 SEAGULL LANE, EMSWORTH		
DWG TITLE		SECTIONS AND BUILD UPS		
STATUS		APPROVAL		
DWG NO	13505-105	REV	P1	
SCALE	1:100 & 1:20 @ A1 untr	DATE	AUG 2024	DRAWN BY
			CJB	CHECKED BY
				CB