

LEGEND



Compound	11 January 2024 - Private_144-148 (6 plots)	23 January 2025 - Private_72-75 (4 plots)	35 January 2026 - Private_114-116 (3 plots)
Show Homes 2, 3, 4 - October 2022 Handover - 2026	12 February 2024 - HA_9-16.9 (8 plots)	24 February 2025 - Private_105-108 (4 plots)	36 February 2026 - Private_26-27 (2 plots)
1 March 2023 - Private_1, 5-7, 194-195 (6 plots)	13 March 2024 - HA_17-23 (7 plots)	25 March 2025 - HA_101-104 (4 plots)	37 March 2026 - Private_117-120 (4 plots)
2 April 2023 - Private_8, 189, 191-193 (5 plots)	14 April 2024 - Private_24-25 (2 plots)	26 April 2025 - Private_78-79 (2 plots) HA_76-77 (2 plots)	38 April 2026 - Private_121-126 (6 plots)
3 May 2023 - Private_149-156, 188, 190 (10 plots)	15 May 2024 - Private_34-37 (4 plots)	27 May 2025 - Private_97-100 (4 plots)	39 May 2026 - Private_139-143 (5 plots)
4 June 2023 - Private_157, 185-187, (4 plots) HA_136-138, 160-163, 170-175 (13 plots)	16 June 2024 - Private_38-42 (5 plots)	28 June 2025 - Private_80-83 (4 plots)	Completed
5 July 2023 - Private_180-184 (5 plots)	17 July 2024 - Private_43-47 (5 plots)	29 July 2025 - Private_84-87 (4 plots)	
6 August 2023 - Private_176-179, 158-159 (6 plots)	18 August 2024 - HA_48-54 (7 plots)	30 August 2025 - Private_93-96 (4 plots)	
7 September 2023 - Private_164-169 (6 plots)	19 September 2024 - Private_30-33 (4 plots)	31 September 2025 - Private_92 (1 plot) HA_88-91 (4 plots)	
8 October 2023 - Private_135 (1 plot)	20 October 2024 - Private_35-39 (5 plots)	32 October 2025 - Private_109-110 (2 plots)	
9 November 2023 - No plots	21 November 2024 - Private_66-71 (6 plots)	33 November 2025 - Private_11-113 (3 plots)	
10 December 2023 - Private_133-134, 127-128 (4 plots) HA_129-132 (4 plots)	22 December 2024 - Private_61-65 (5 plots)	34 December 2025 - Private_28-29, 60 (3 plots)	

KEY:

- Road Installed
- Road In Process
- Road Not Installed

PEBBLE WALK

Appendix B: Site Traffic Management and Road Phasing Plan - March 2023

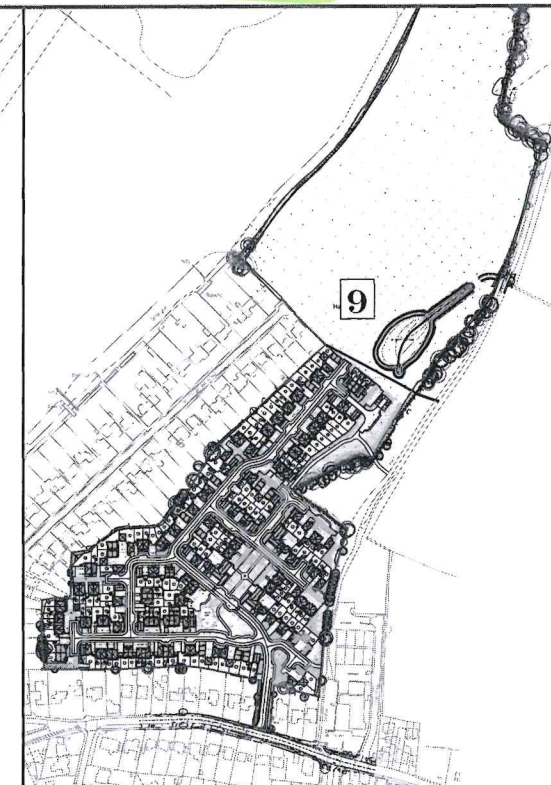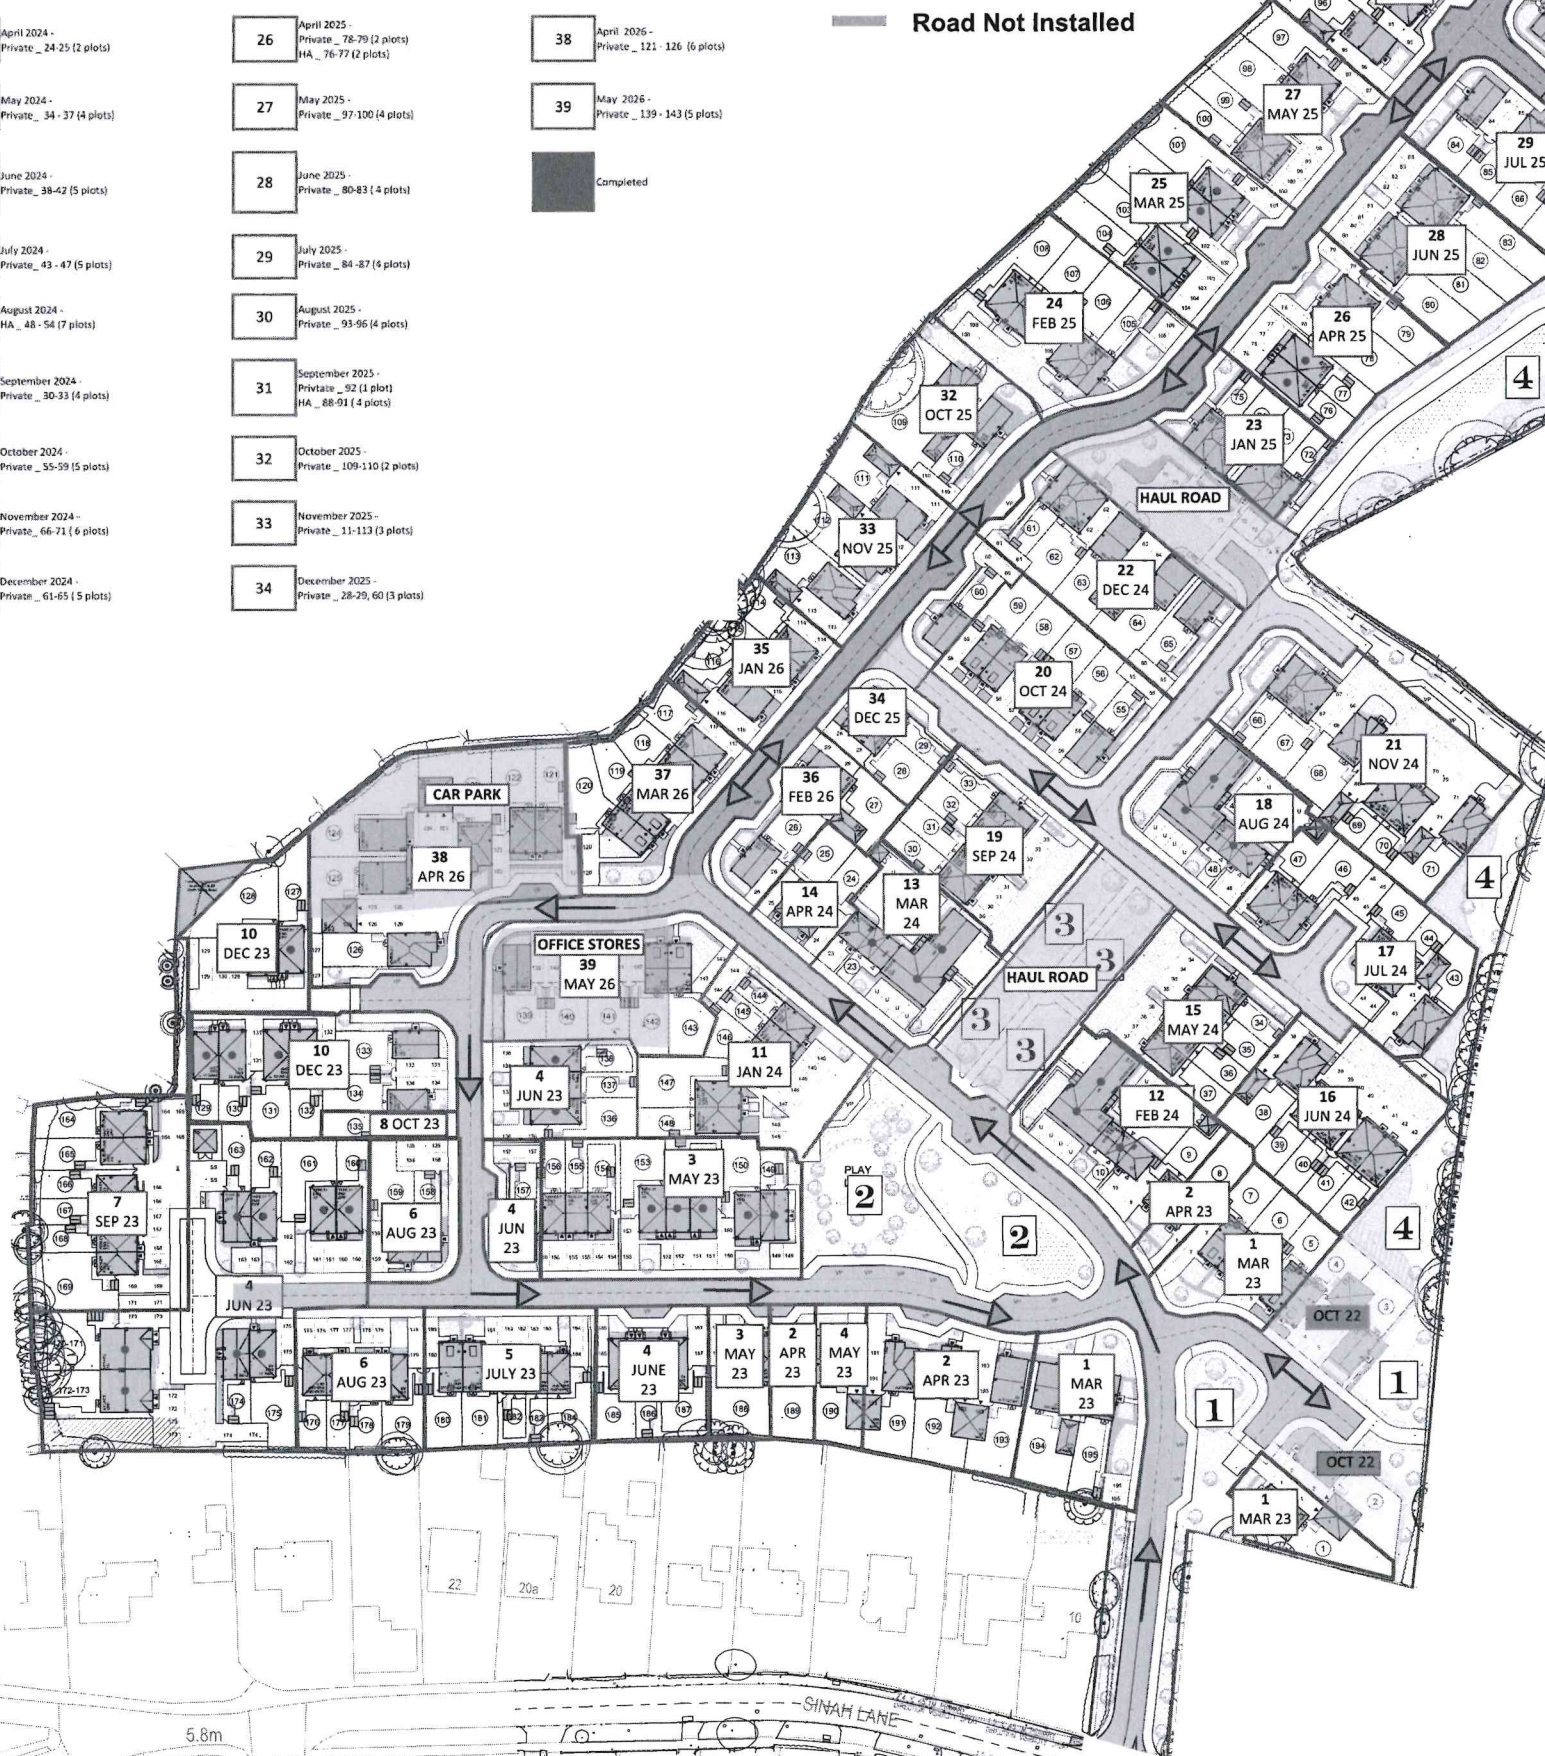

OVERALL SITE LAYOUT - n.l.s