



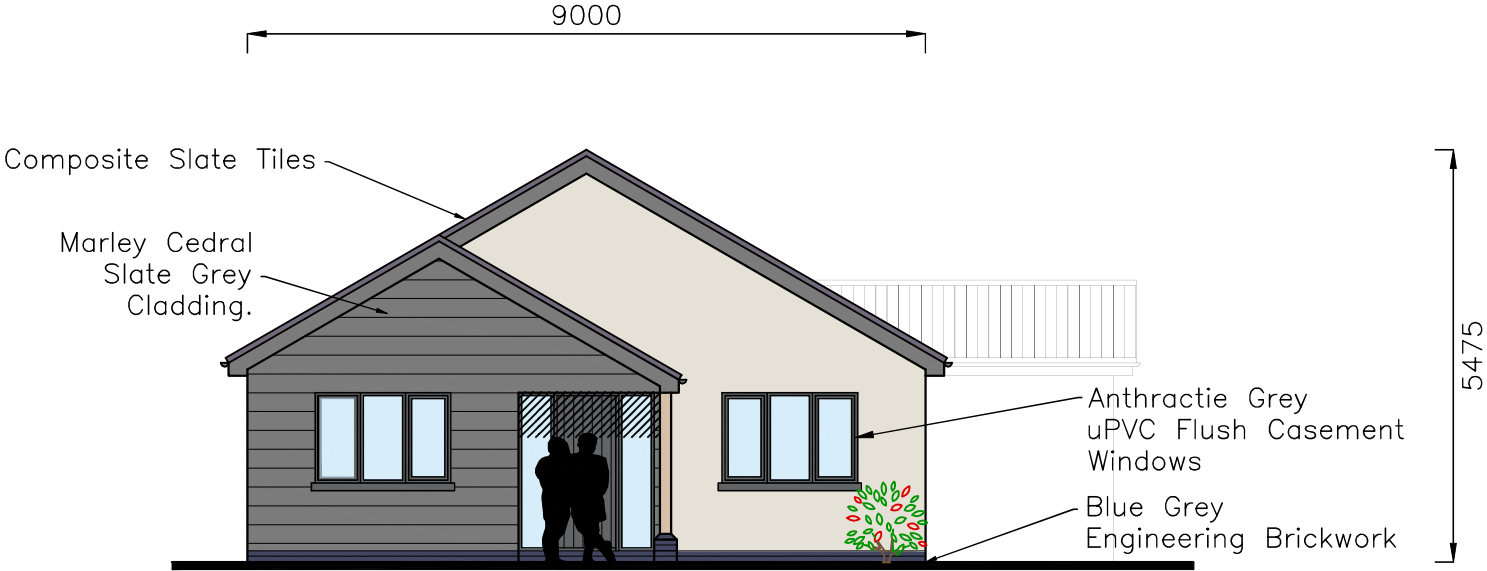


Plot #4: North Elevation

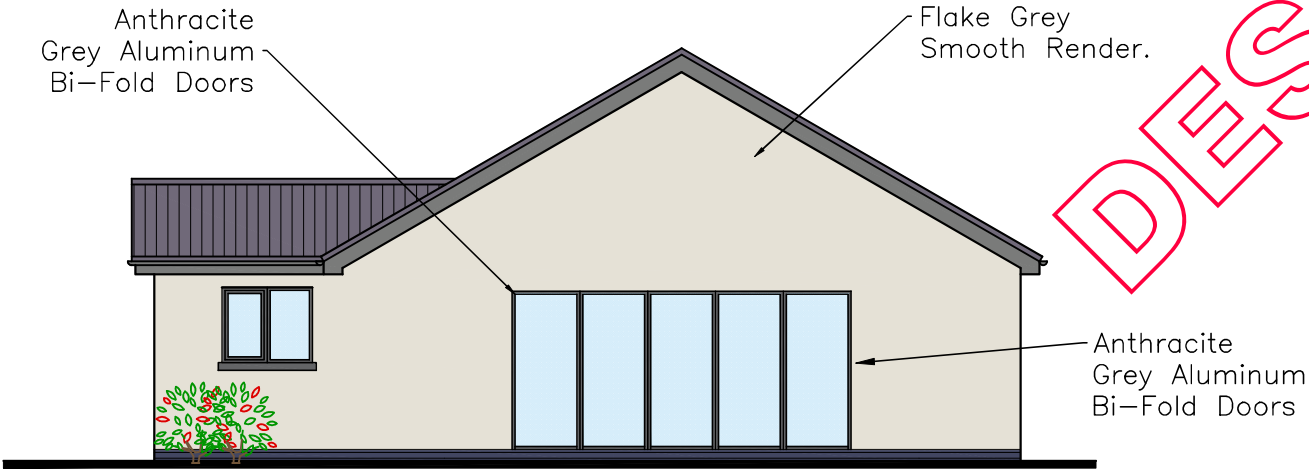

Plot #4: East Elevation



Plot #4: South Elevation

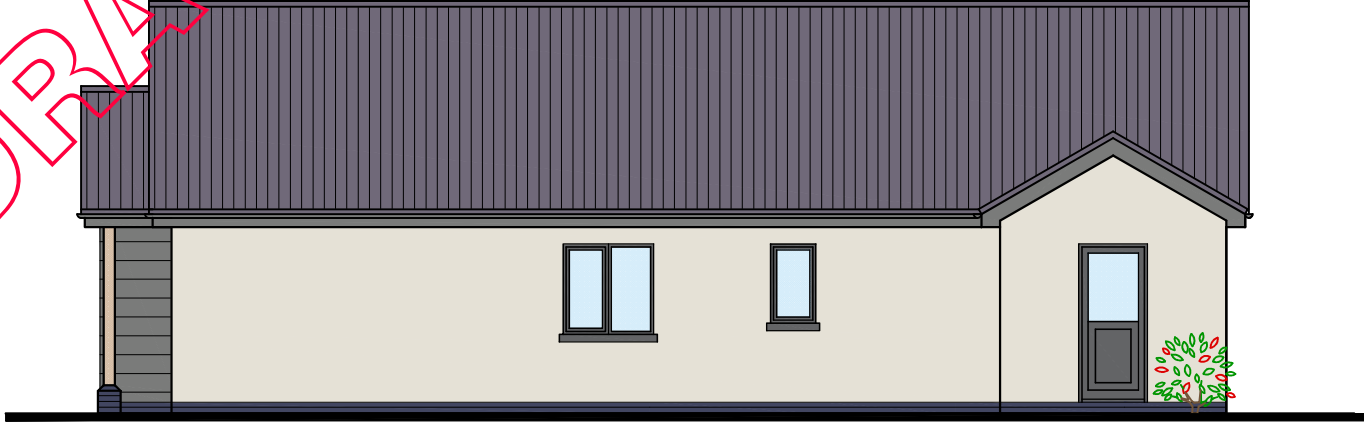

Plot 4: West Elevation