



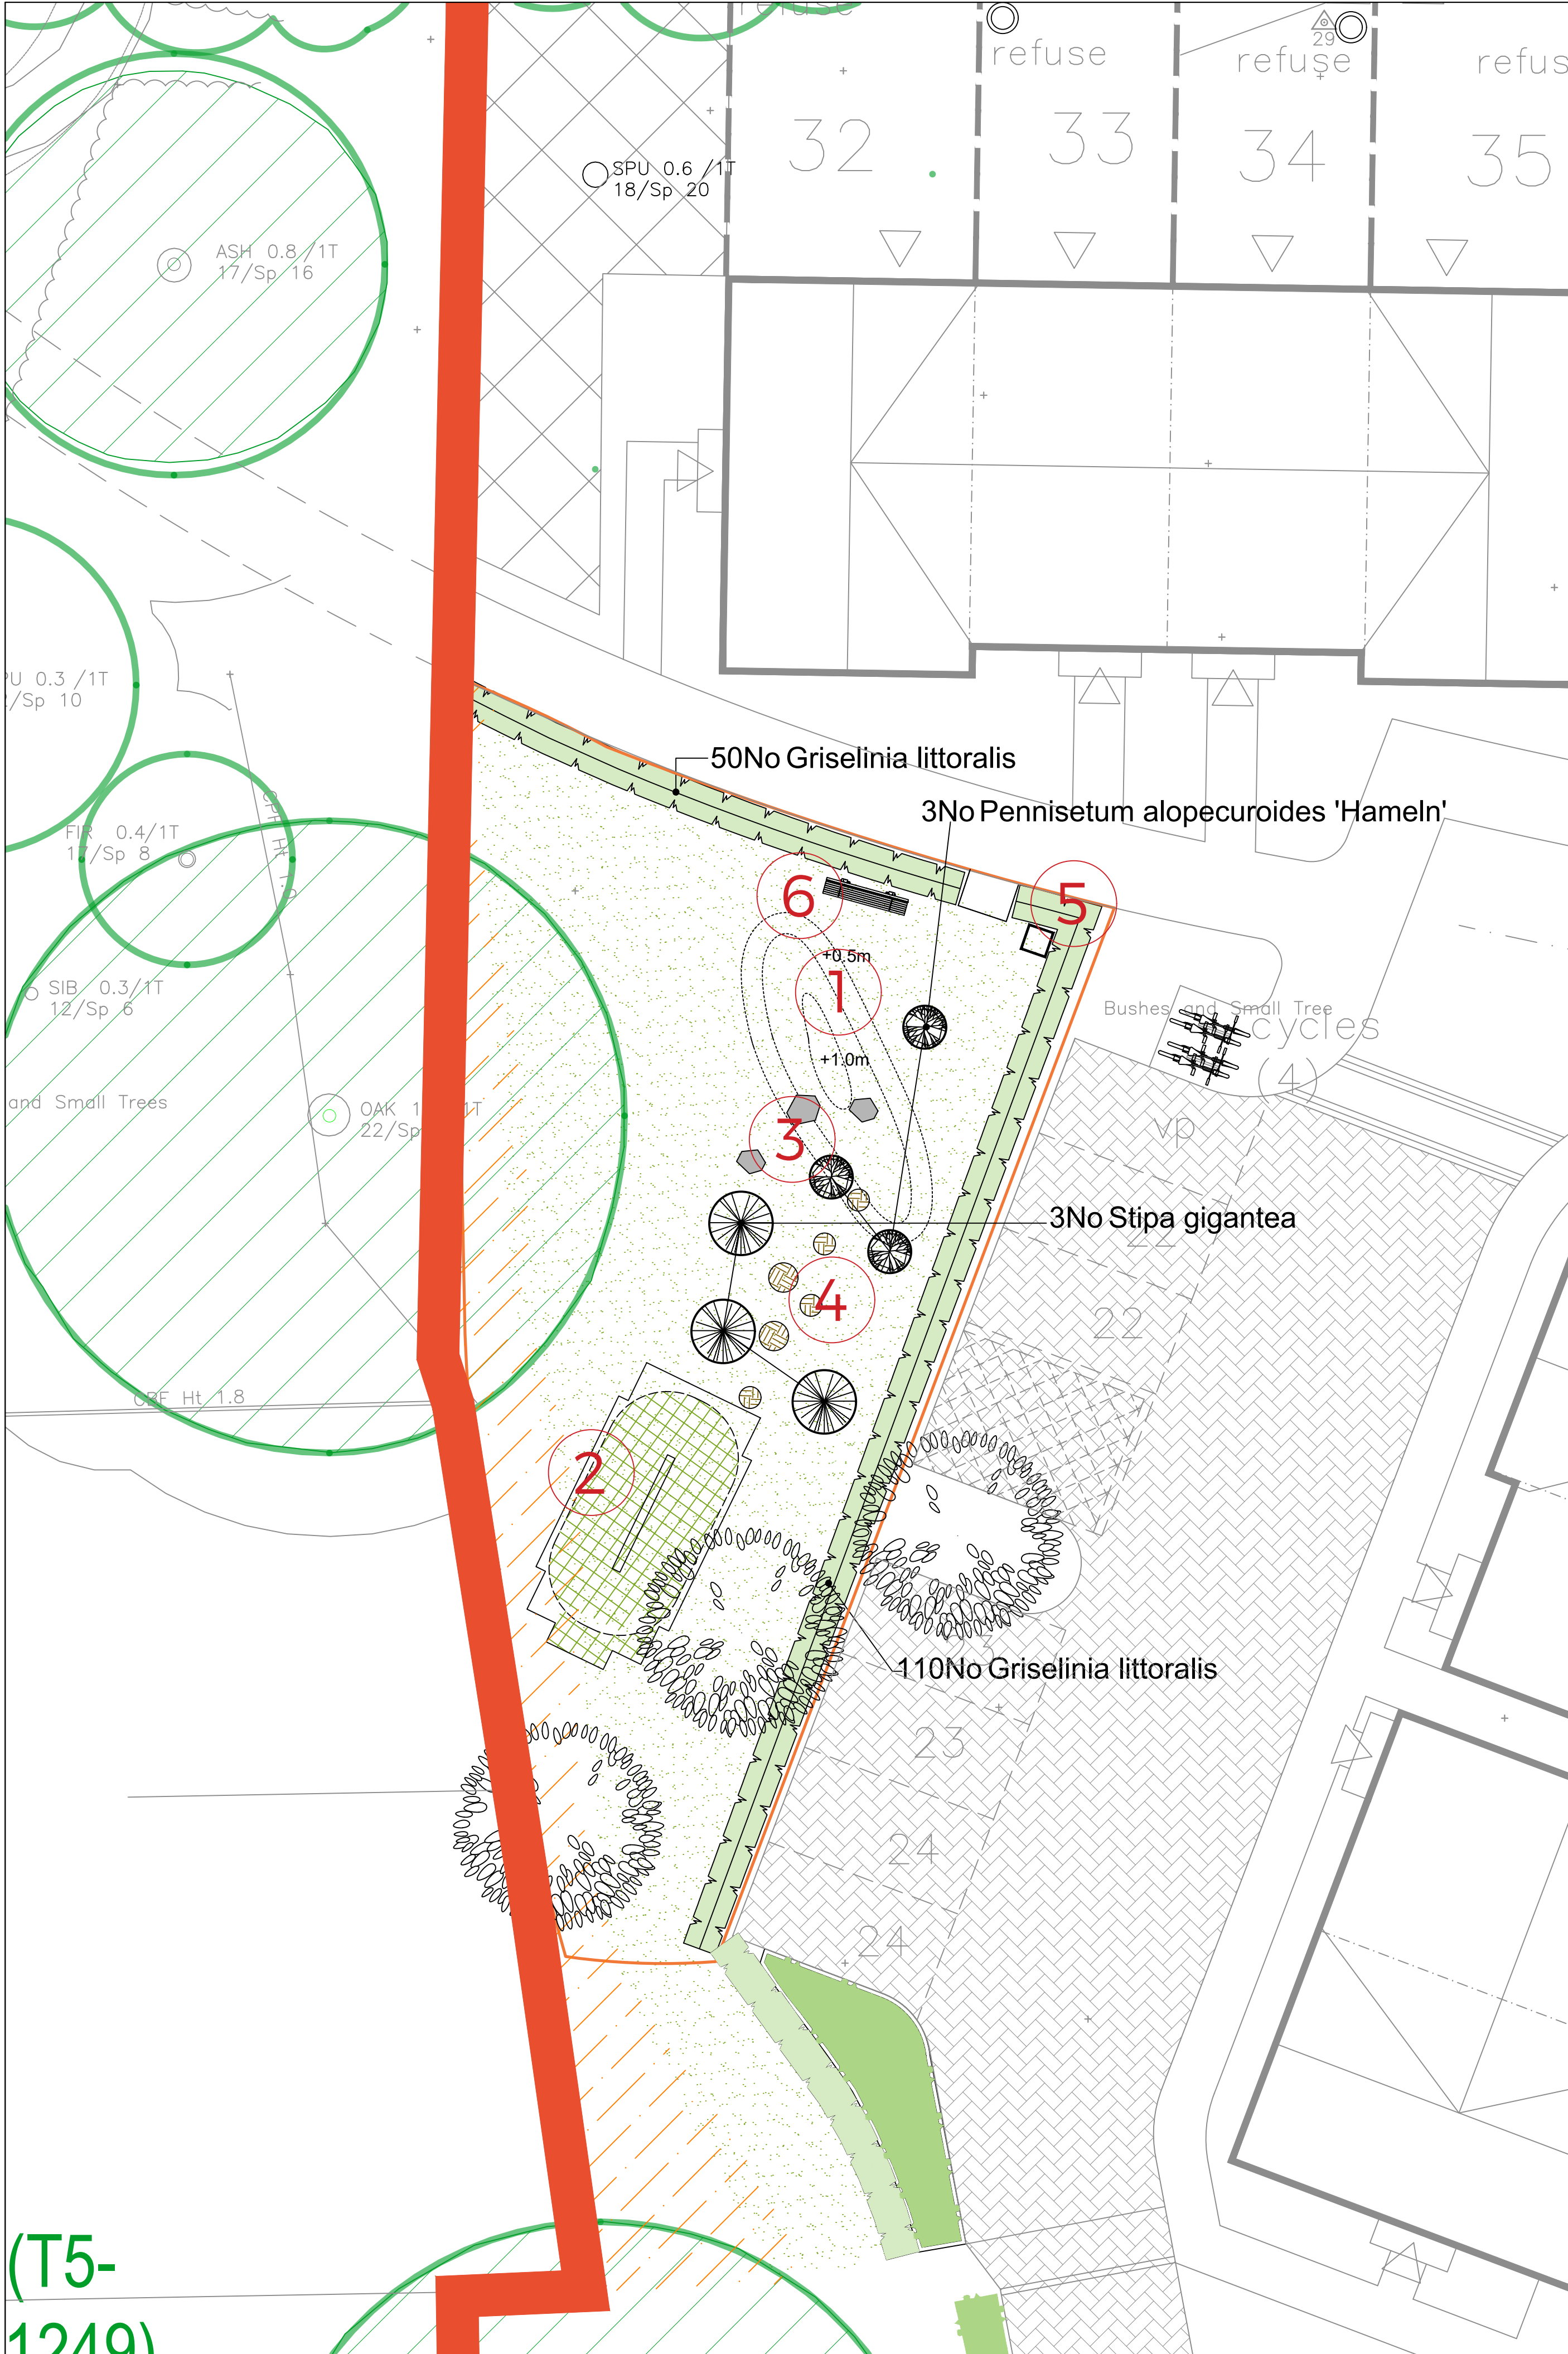

1. Grassed Play Mound



2. Spring Mounted Rocker Beam  
906110650R  
Jupiter Play

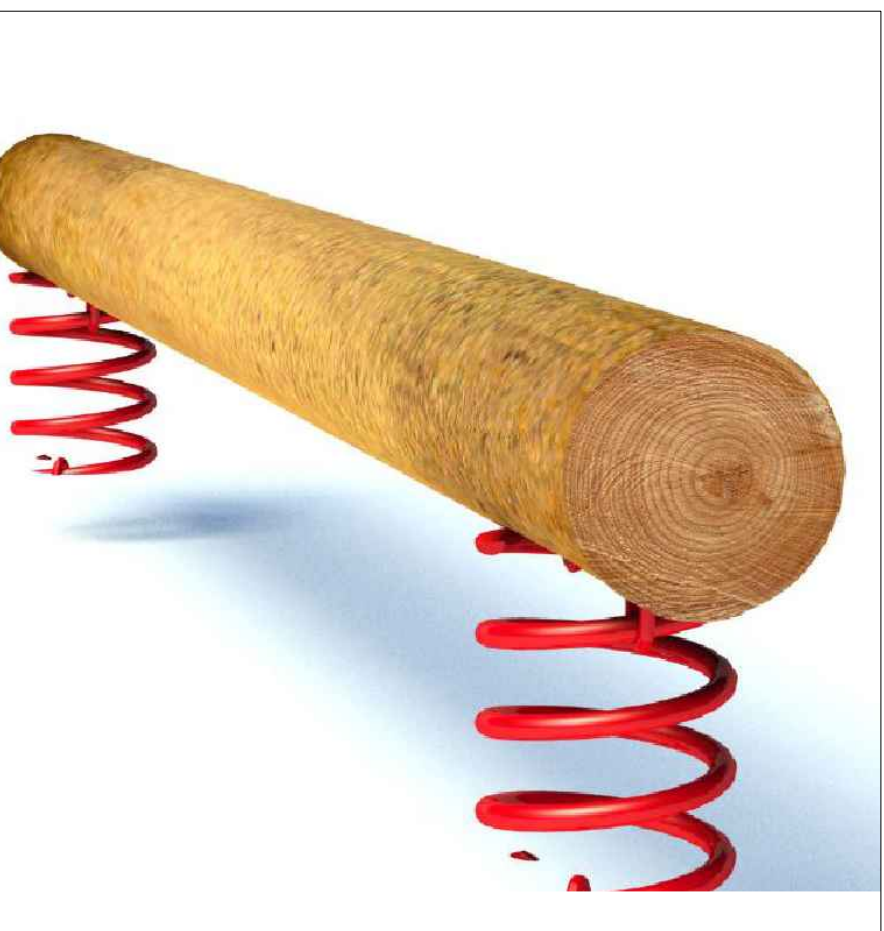

3. Play boulders  
Jupiter Play or similar and approved



4. Jumping blocks in Robinia wood  
Jupiter Play or similar and approved



5. Deacon timber  
framed litter bin  
Bailey Streetscene  
External Works



6. Traditional Bench  
Jupiter Play

Planting Schedule

| Species Name          | Height  | Pot Size | Specification | Density                                | No.   |
|-----------------------|---------|----------|---------------|----------------------------------------|-------|
| Griselinia littoralis | 30-40cm | 5-7.5L   | Bushy         | 0.5Ctr Double Staggered at 0.3m offset | 160 - |

| Species Name                      | Height | Pot Size | Specification | Density | No. |
|-----------------------------------|--------|----------|---------------|---------|-----|
| Pennisetum alopecuroides 'Hameln' | 10L    | Full Pot | Counted       | 3 -     |     |
| Stipa gigantea                    | 5L     | Full Pot | Counted       | 3 -     |     |

SPECIFICATION  
All works generally, to comply with the written Soft  
Landscape Specification.

NOTES:  
DO NOT SCALE FROM DRAWING  
NOT FOR CONSTRUCTION, FOR PLANNING  
PURPOSES ONLY

Legend

- Existing trees to be retained and protected during construction
- Proposed *Griselinia* hedge planting to be planted in a double staggered row 300mm apart and at 400mm centres in each row. To be maintained at 1m height
- Proposed shrub planting to receive 75mm bark mulch after planting operations
- Proposed safety grass matting
- Cut lines



| Rev | Date     | Details        | Drawn |
|-----|----------|----------------|-------|
| A   | 11.08.22 | Revised layout | LS    |



HEAD OFFICE  
Rodbourne Rail Business Centre, Grange Lane,  
Malmesbury, SN16 0ES  
Tel: 01666 825646  
  
4 & 5 The Old Mill, Fry's Yard, Bridge Street,  
Codalming, GU7 1HP  
Tel: 01483 425714  
  
Suite 6, Crescent House, Yonge Close,  
Eastleigh, SO50 9SX  
Tel: 02382 026300  
  
email: mail@acdenv.co.uk  
www.acdenvironmental.co.uk



scheme: Fathom's Reach  
Hayling Island  
client: Taylor Wimpey  
drawing: Play Area Proposal  
date: Nov 2021  
scale: 1:100@A1  
drawing no: TWSC23569 20  
drawn: LS checked: DKM

Copyright of ACD Environmental Ltd. All rights described in  
Chapter IV of the Copyright, Designs and Patents Act 1988  
have been generally asserted. 2011. Copyright of this plan  
remains with ACD until all fees have been paid in full.