


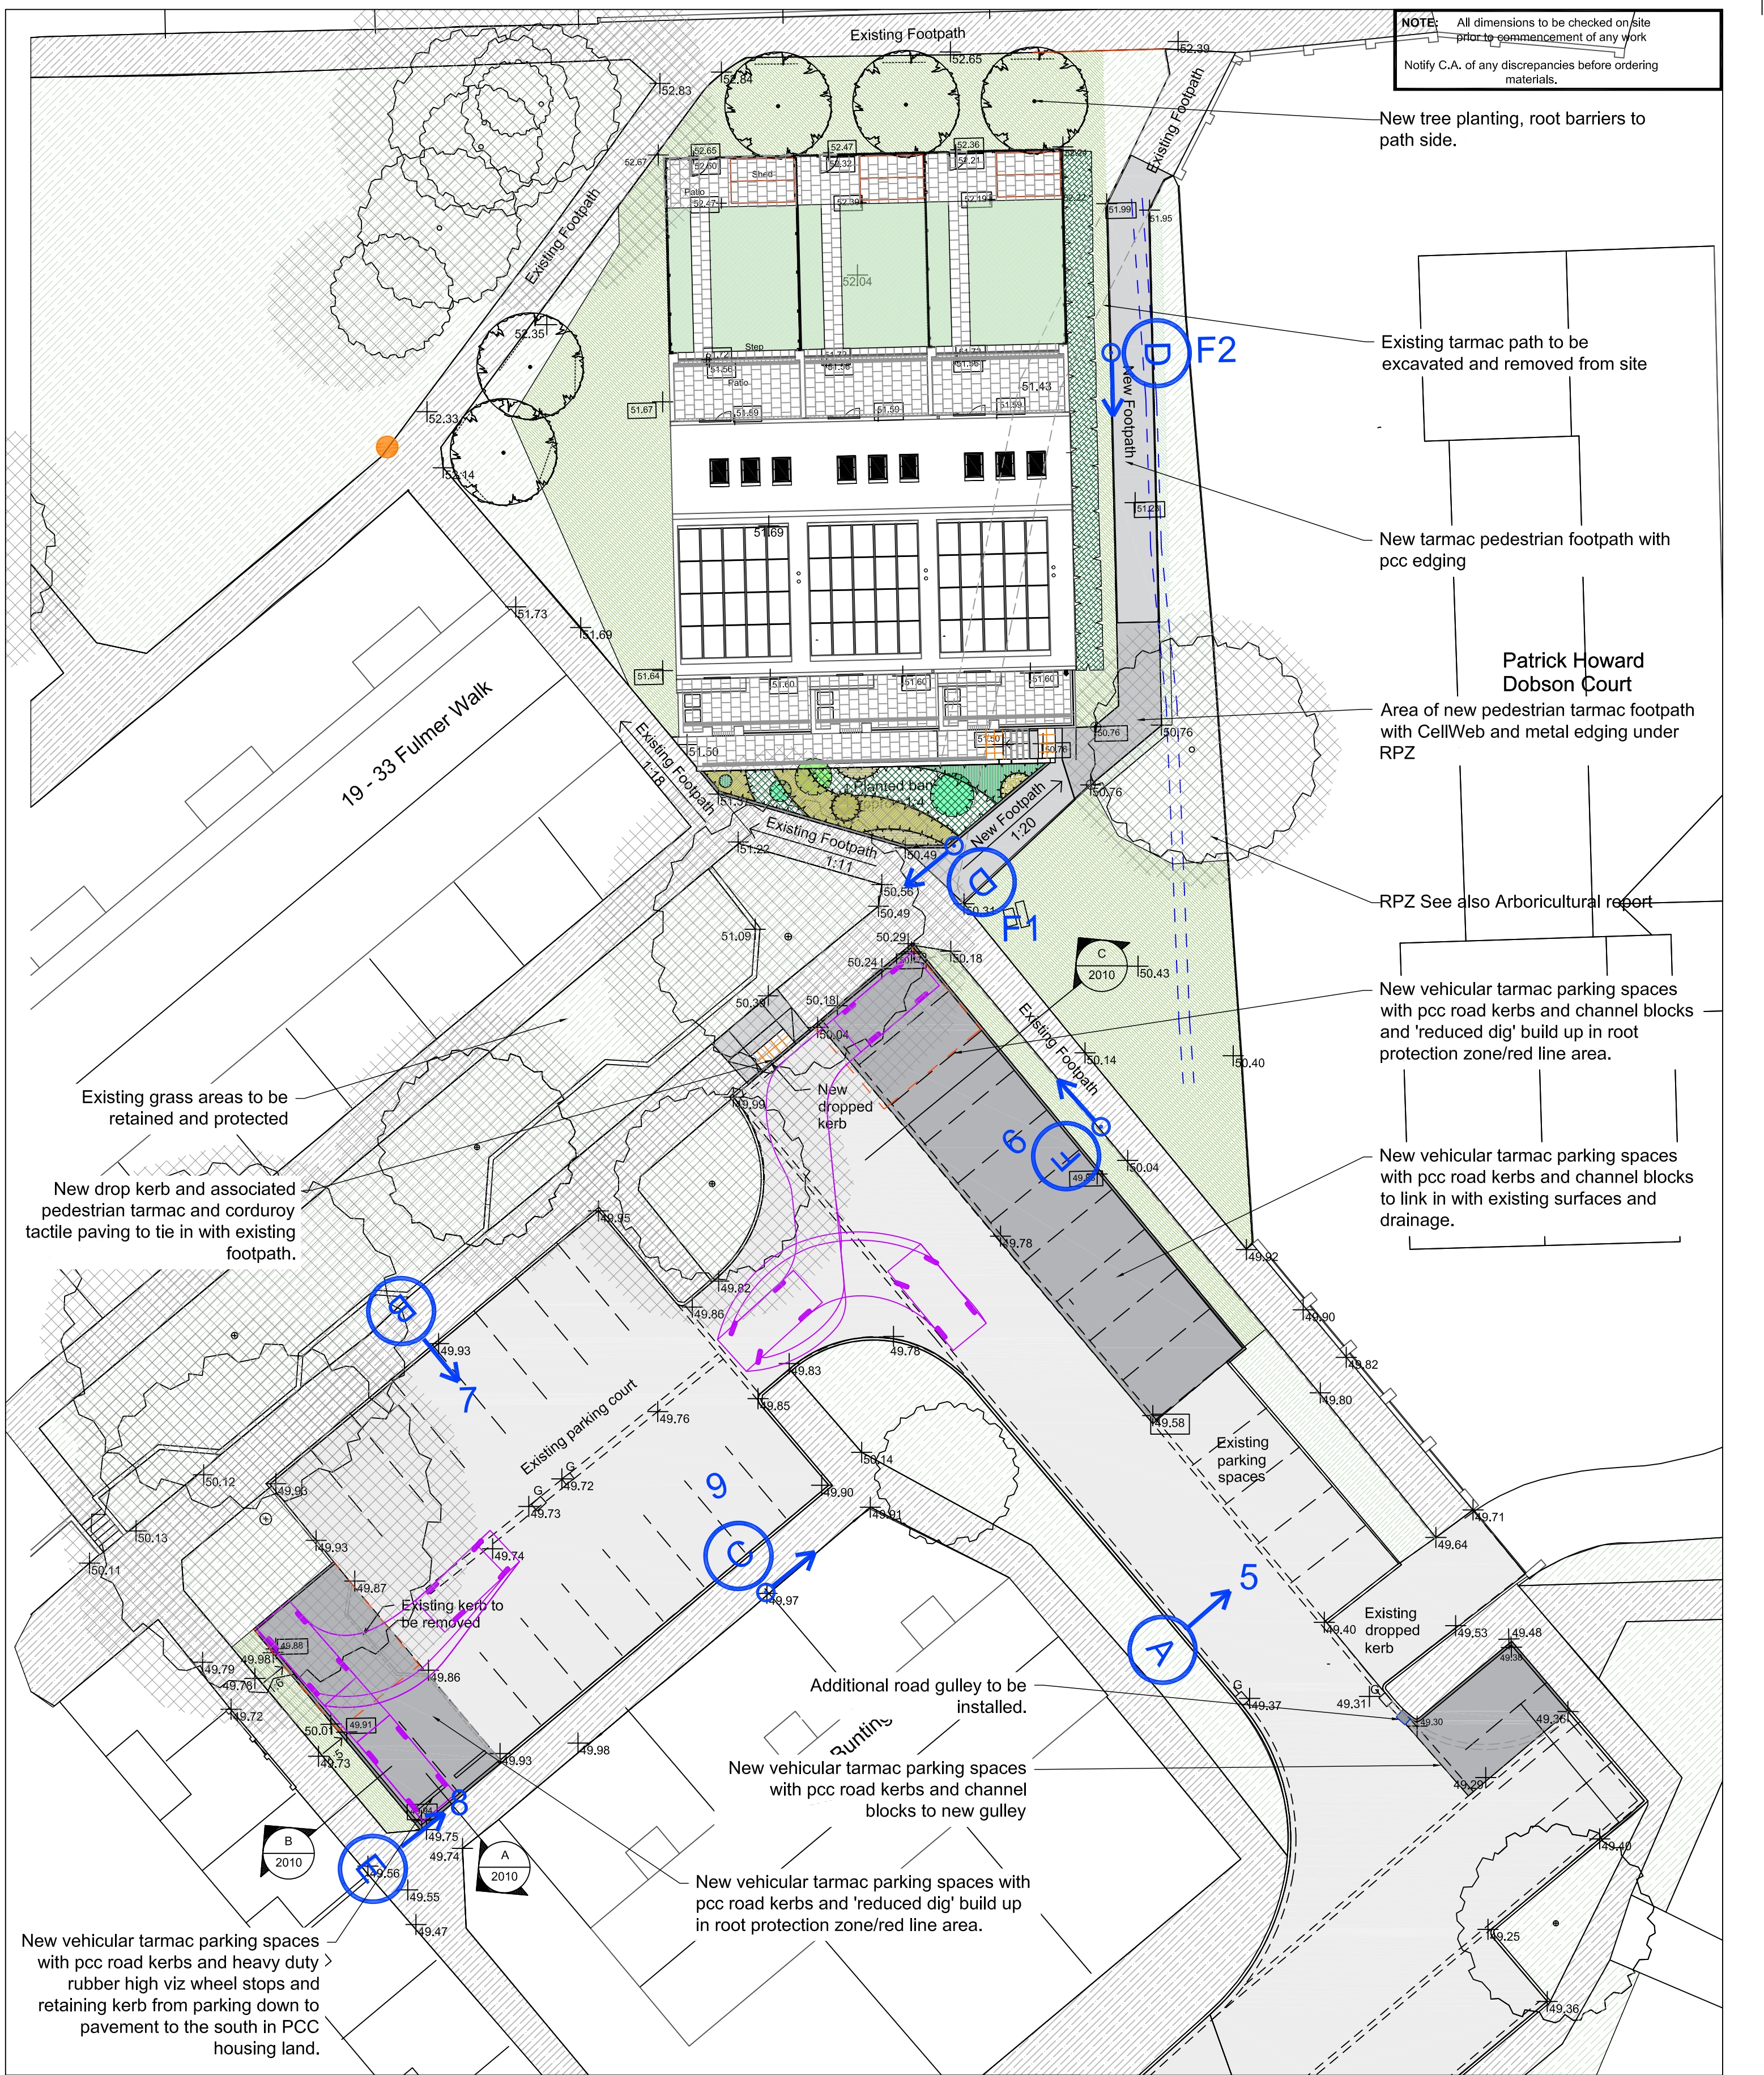

- | | | | |
|---|--|---|--|
| Existing grass areas to be retained and protected | Existing footpaths & edging to be retained and protected | Proposed roads & kerbs/drainage blocks | Proposed column number |
| New public grass areas on cultivated site topsoil | Existing roads & kerbs/channel blocks to be retained and protected | Proposed roads & kerbs/drainage blocks with reduced dig in RPZ | Proposed raise and lower lighting column (Arrow denotes direction of fold) |
| New garden grass areas on imported cultivated topsoil | Proposed new footpaths & edging | New pcc hazard warning slabs, corduroy by steps and crossing | Existing Lighting column (Lantern changed) |
| Existing levels | Proposed new footpaths & edging with CellWeb & metal edging in RPZ | New Road gully to tie in with existing services | Existing Lighting column to retain |
| Tree protection areas | Proposed levels | New shrub planting (colours vary) to be maintained by PCC housing | |
| Existing trees to be retained and protected | New semi-mature trees with root barriers to path sides | | |

NOTE: All dimensions to be checked on site prior to commencement of any work

Notify C.A. of any discrepancies before ordering materials.

Project Bunting Gardens		HOUSING, NEIGHBOURHOOD & BUILDING SERVICES	
Drawing Title General Arrangement For Highways Applications		Portsmouth City Council JAMES HILL Director	
Date 16.04.24		DEPARTMENTAL SECTION - LANDSCAPE ARCHITECTS Tel No: 023 9283 4092	
Scale 1:200@A2		Design/Survey by HB	
		Drawn by HB	
		Checked by CG	
		Drawing No 2673-5102-T4	
		SURVEY	
		DESIGN	
		WORKING DRAWING	
		FEASIBILITY	
		TENDER	
		AS BUILT	
		INFORMATION	
		CONTRACT	
		A. I.	