




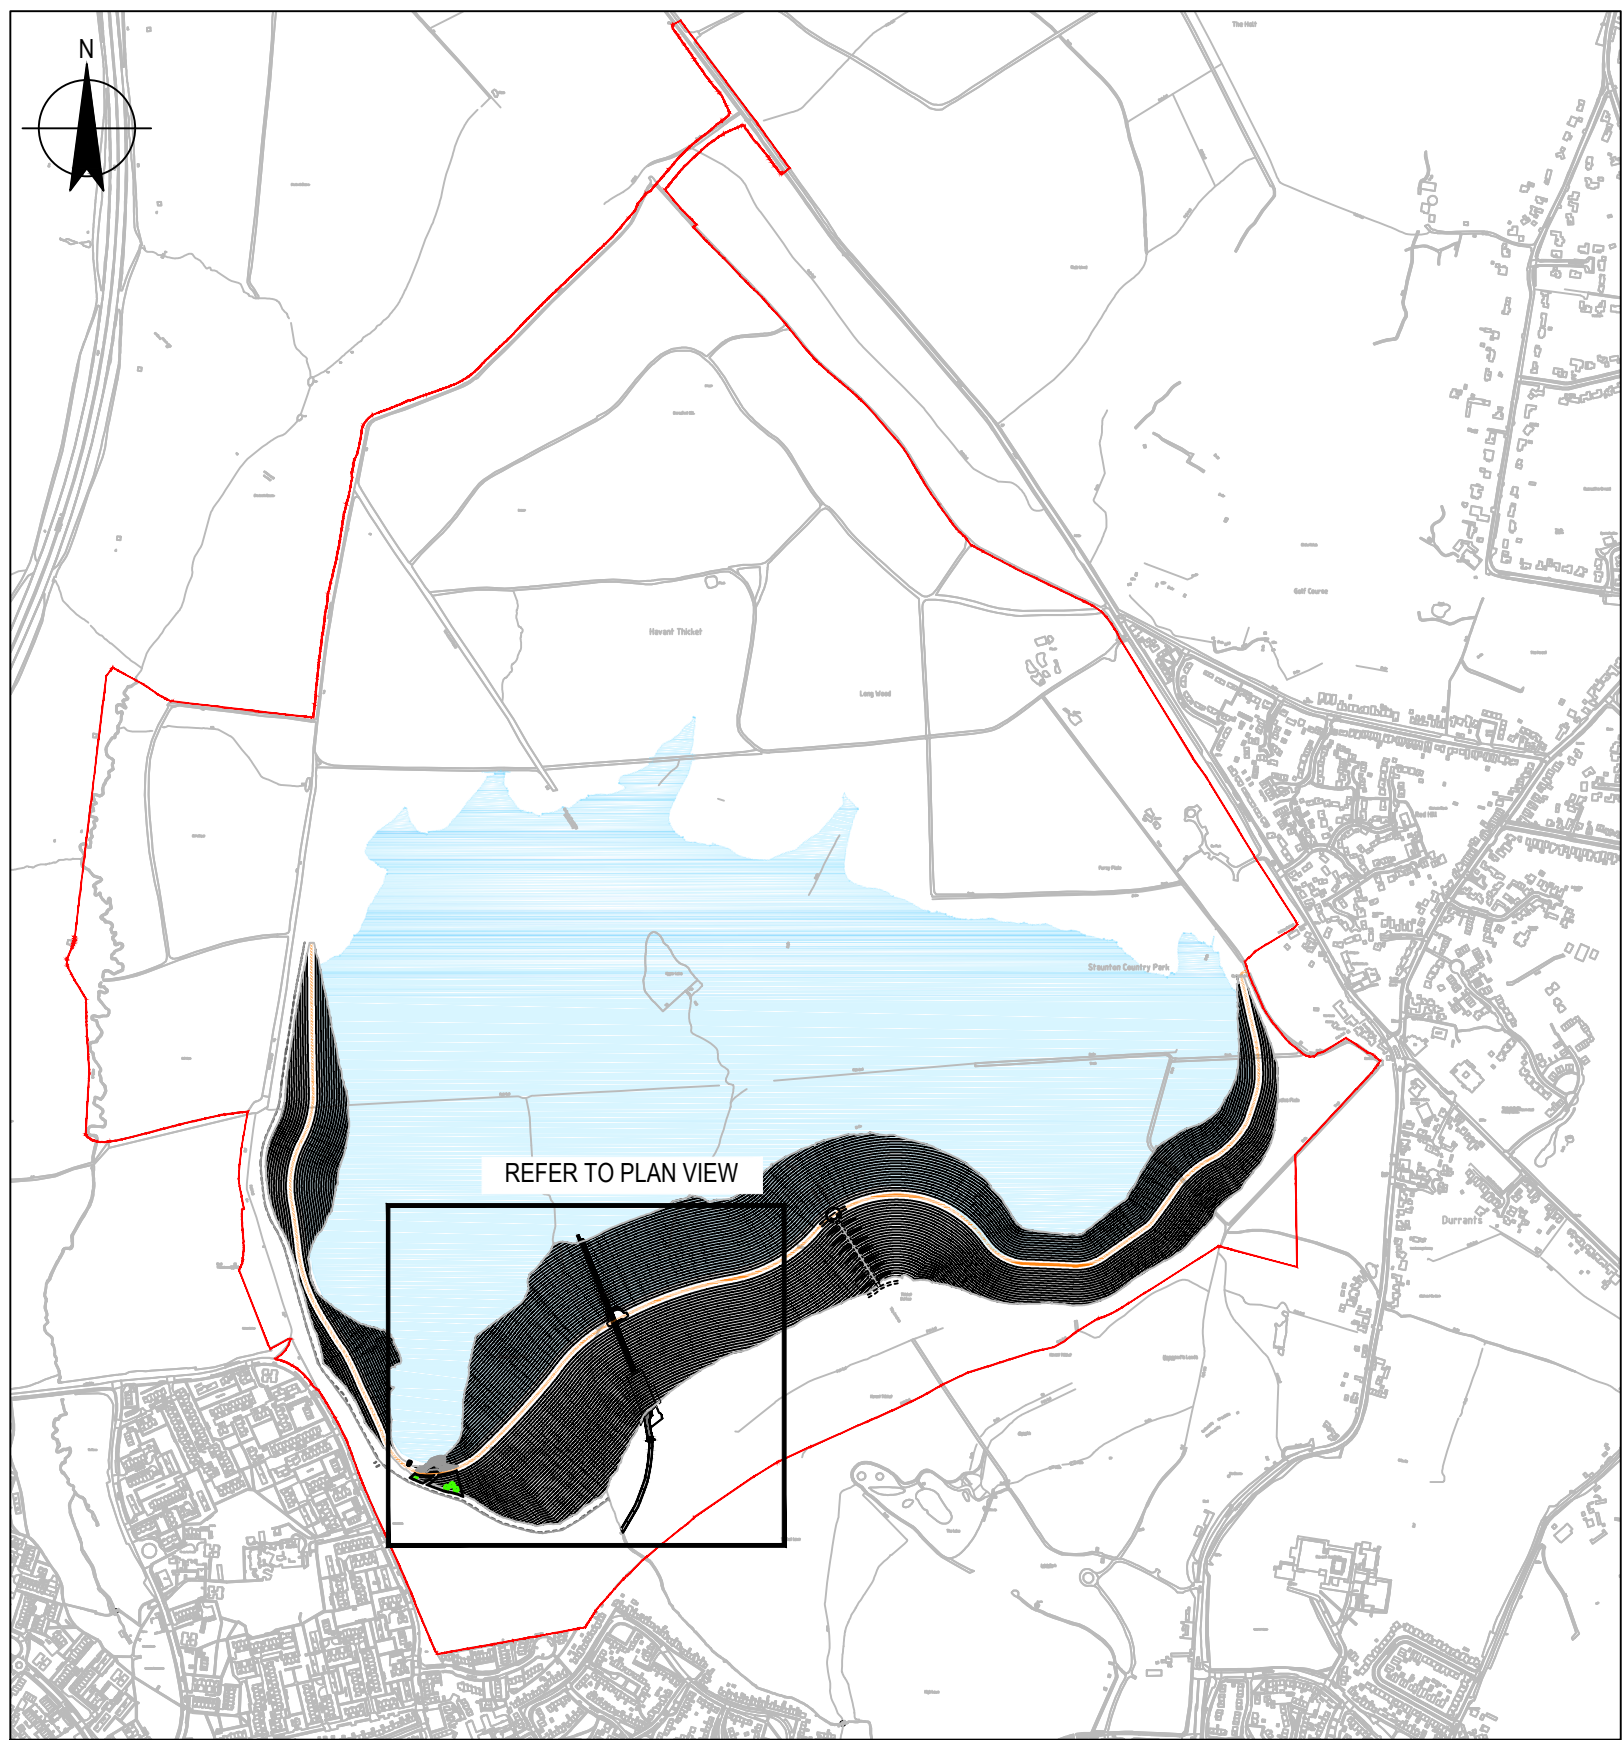

LOCATION PLAN
SCALE 1:12500

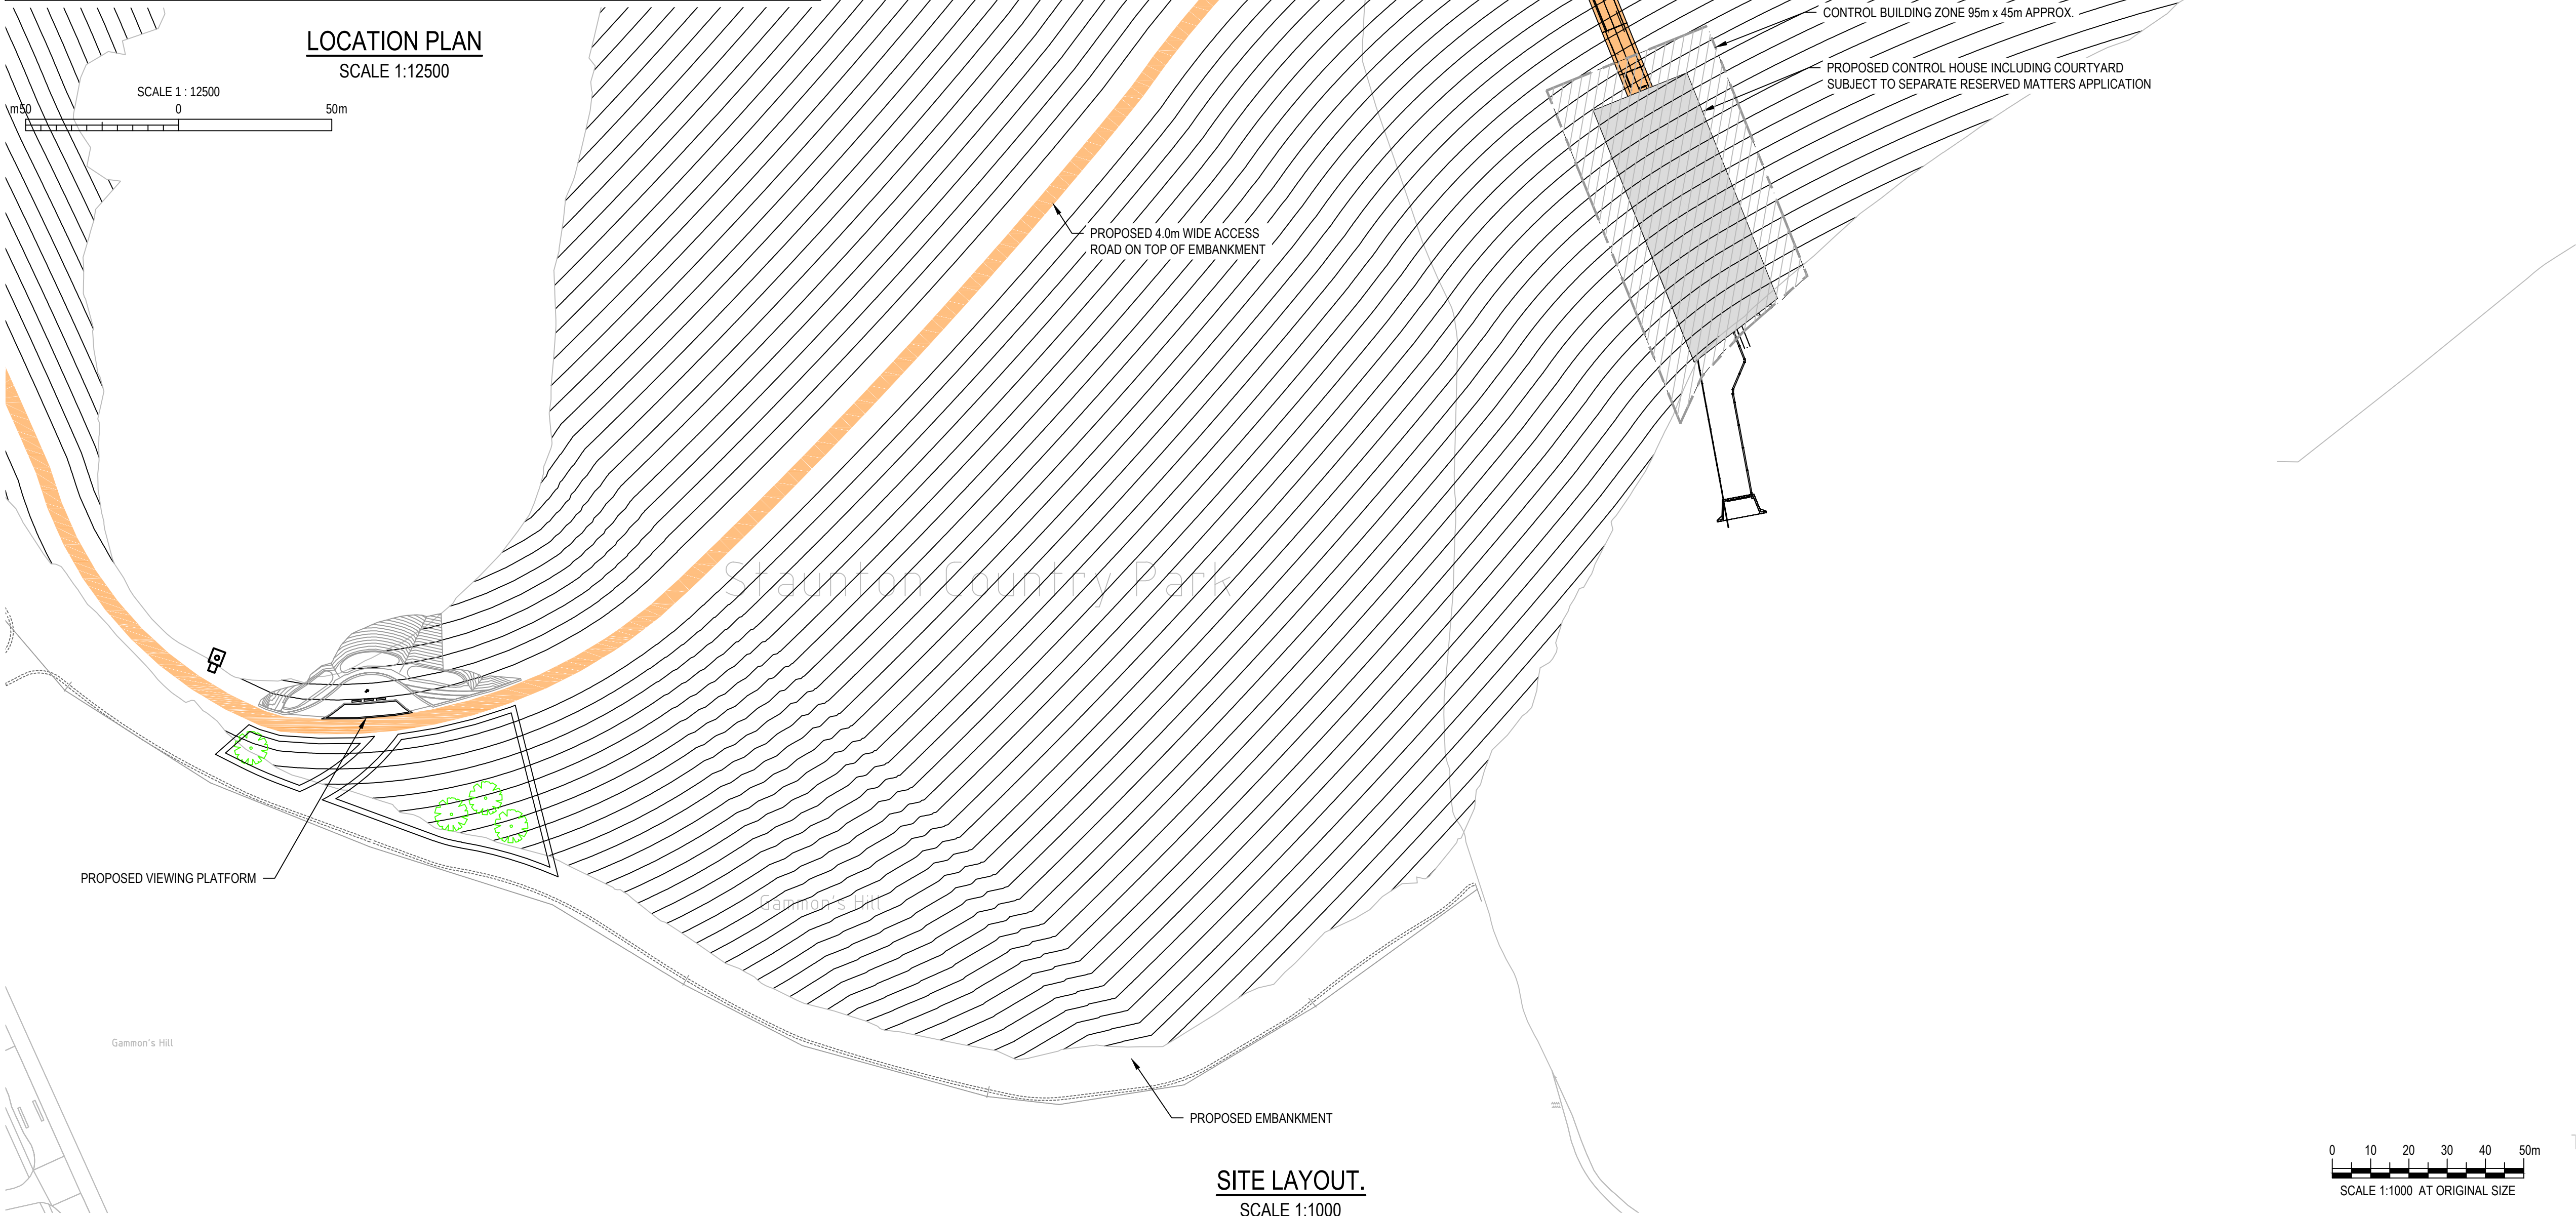

SITE LAYOUT.
SCALE 1:1000

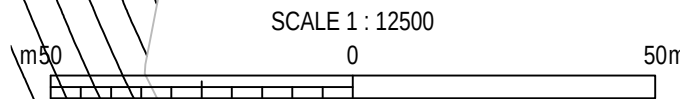

NOTES

1. ALL DIMENSIONS ARE IN MILLIMETERS (mm) & ALL LEVELS ARE IN METERS (m) AOD, UNLESS STATED OTHERWISE.
2. ALL LEVELS SHOWN ARE RELATIVE TO ORDNANCE DATUM.

LEGEND

- PLANNING APPLICATION BOUNDARY
- RESERVOIR AREA
- PROPOSED BELOW GROUND CULVERT
- PROPOSED ACCESS TRACK (TOP OF EMBANKMENT)

P03	FOR APPROVAL	SG	TG	16.04.24
P02	DESIGN AMENDMENTS	SG	TG	12.04.24
P01	FOR COMMENT	SG	TG	09.04.24
Rev	Description	Checked	Approved	Date

Author: I Ahmed
Drafting Check: AP
Designer: AP
Design Check: JR

Telephone: Havant (023) 9249 9888
Fax: Havant (023) 9245 3632
Website: www.portsmouthwater.co.uk
Registered Office: PO Box 8 West Street
Havant Hampshire PO9 1LG
REGISTERED IN ENGLAND No. 2536455



Future Water
MJJV Ltd



Project No.
12547181

Client: PORTSMOUTH WATER

Project: HAVANT THICKET RESERVOIR

Status: FOR PLANNING

Status Code: S4

Drawing Title: PROPOSED CULVERT
AND VALVE TOWER
SITE LAYOUT

Size: A1

Drawing No.
HTR-GHD-ZZ-ZZ-DR-T-0013

Rev
P03