



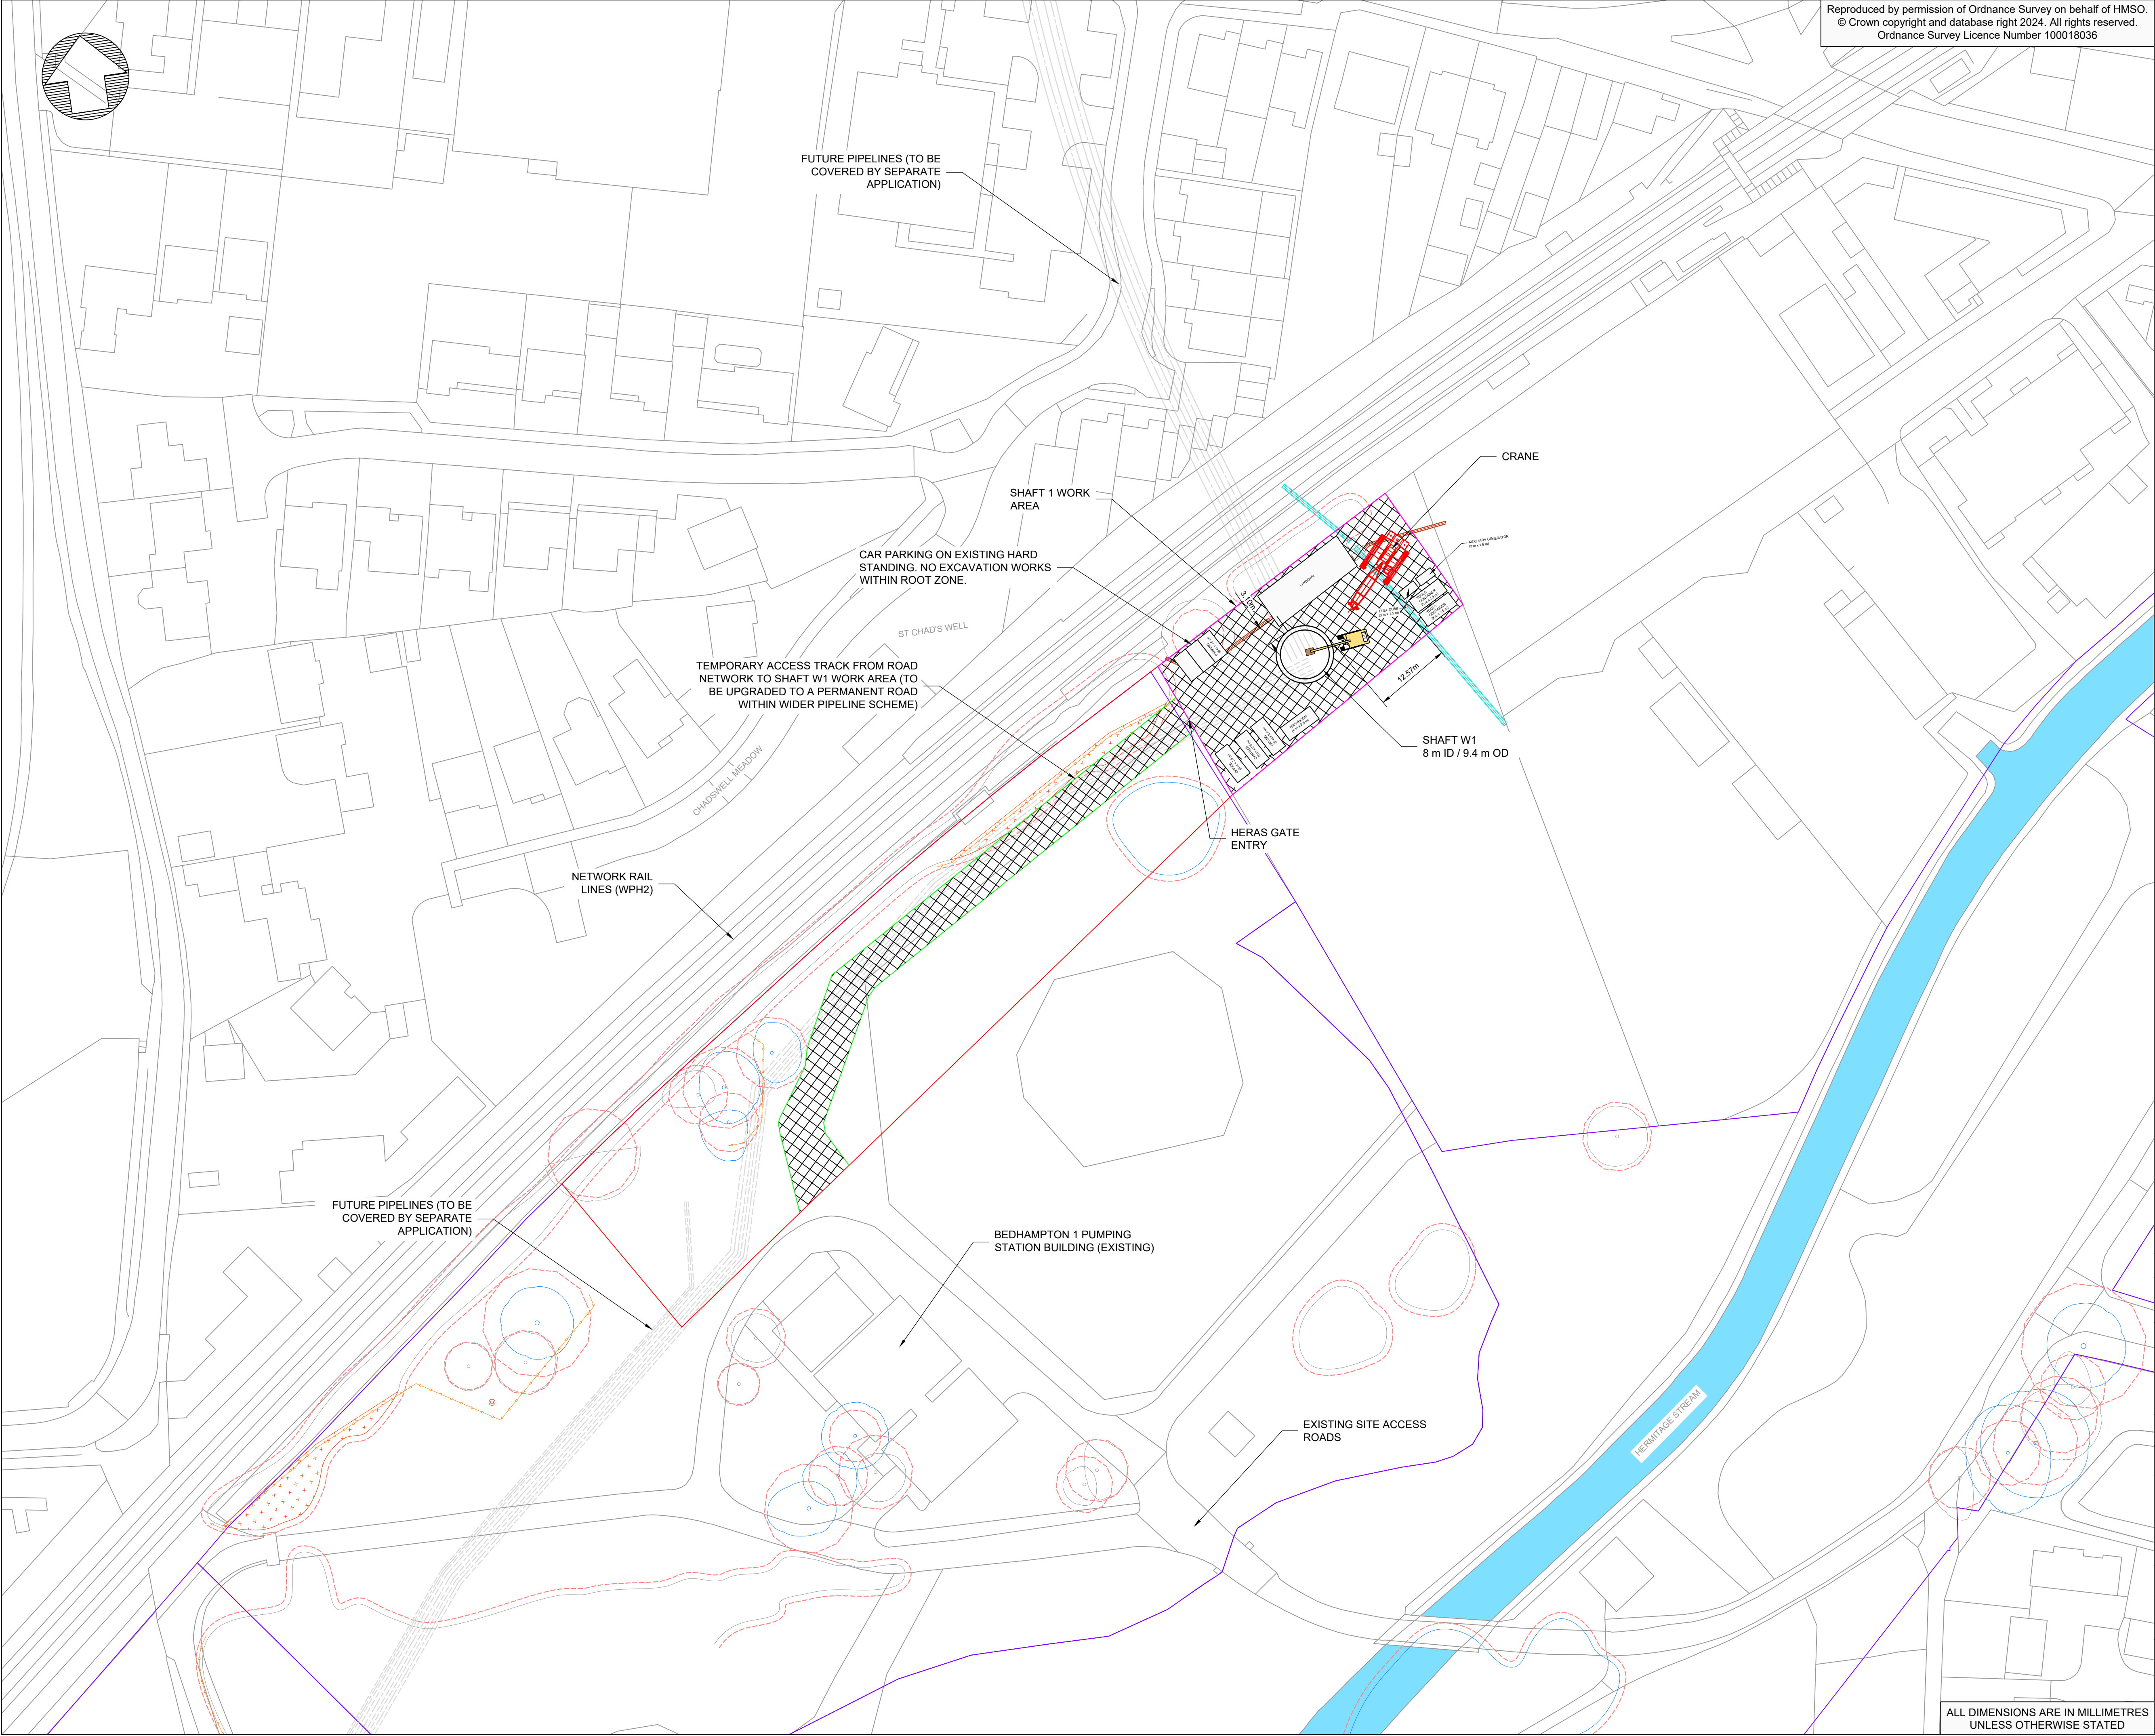

Reproduced by permission of Ordnance Survey on behalf of HMSO.
© Crown copyright and database right 2024. All rights reserved.
Ordnance Survey Licence Number 100018036

- Notes:
- ONLY SOUTHERN WATER EXISTING SERVICES IN PROXIMITY TO THE SHAFT ARE SHOWN. OTHER SERVICES ARE OMITTED FOR CLARITY.
- FUTURE PIPELINES
 - CONSTRUCTION SITE HOARDING
 - REDLINE BOUNDARY
 - SITE INTERNAL FENCING
 - PORTSMOUTH WATER LAND OWNERSHIP
 - EXISTING FOUL SERVICE (SOUTHERN WATER)
 - EXISTING SURFACE WATER SERVICE (SOUTHERN WATER)
 - STONED UP AREAS
 - CATEGORY A TREE
 - CATEGORY B TREE
 - CATEGORY U TREE
 - CATEGORY C TREE
 - ROOT PROTECTION AREA (RPA)
 - PROTECTIVE FENCING
 - TREE GROUP/HEDGE REMOVAL TO FACILITATE WORKS

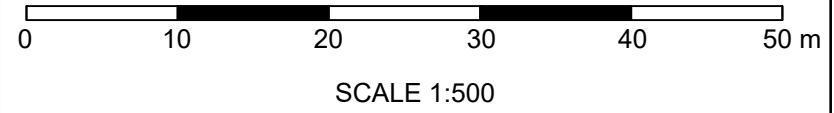

P04	S4	JT	BP	BC	INCLUSION OF SW SERVICES + SHAFT ADJUSTMENT	25/04/24
P03	S4	JT	BP	BC	PHASE 1 RESERVED MATTERS APPLICATION	07/03/24
P02	S4	JT	BP	BC	MINOR RLB AND LABEL UPDATES	21/11/23
Rev	Drn	By	Ckd	By	App	Date



Drawing Suitability:	FOR CONSTRUCTION APPROVAL	Status:	S4
----------------------	---------------------------	---------	----

Contractors Drawing Number:	HTR-WAB-PI-W1-DR-T-0004
-----------------------------	-------------------------

Telephone: Havant (023) 9249 9888
Fax: Havant (023) 9245 3632
Website: www.portsmouthwater.co.uk
Registered Office: PO Box 8 West Street
Havant Hampshire PO9 1LG
REGISTERED IN ENGLAND No. 2536455



Date:	25/04/2024	Scale:	1:500	Sheet:	01 of 01	Sheet Size:	A1
-------	------------	--------	-------	--------	----------	-------------	----

Project Title:	HAVANT THICKET RESERVOIR
----------------	--------------------------

Drawing Title:	PHASE 1 RESERVED MATTERS APPLICATION SITE COMPOUND LAYOUT (TEMPORARY LAYOUT DURING CONSTRUCTION ONLY)
----------------	---

Portsmouth Water Drawing Number:	Rev:	P04
----------------------------------	------	-----

ALL DIMENSIONS ARE IN MILLIMETRES
UNLESS OTHERWISE STATED