



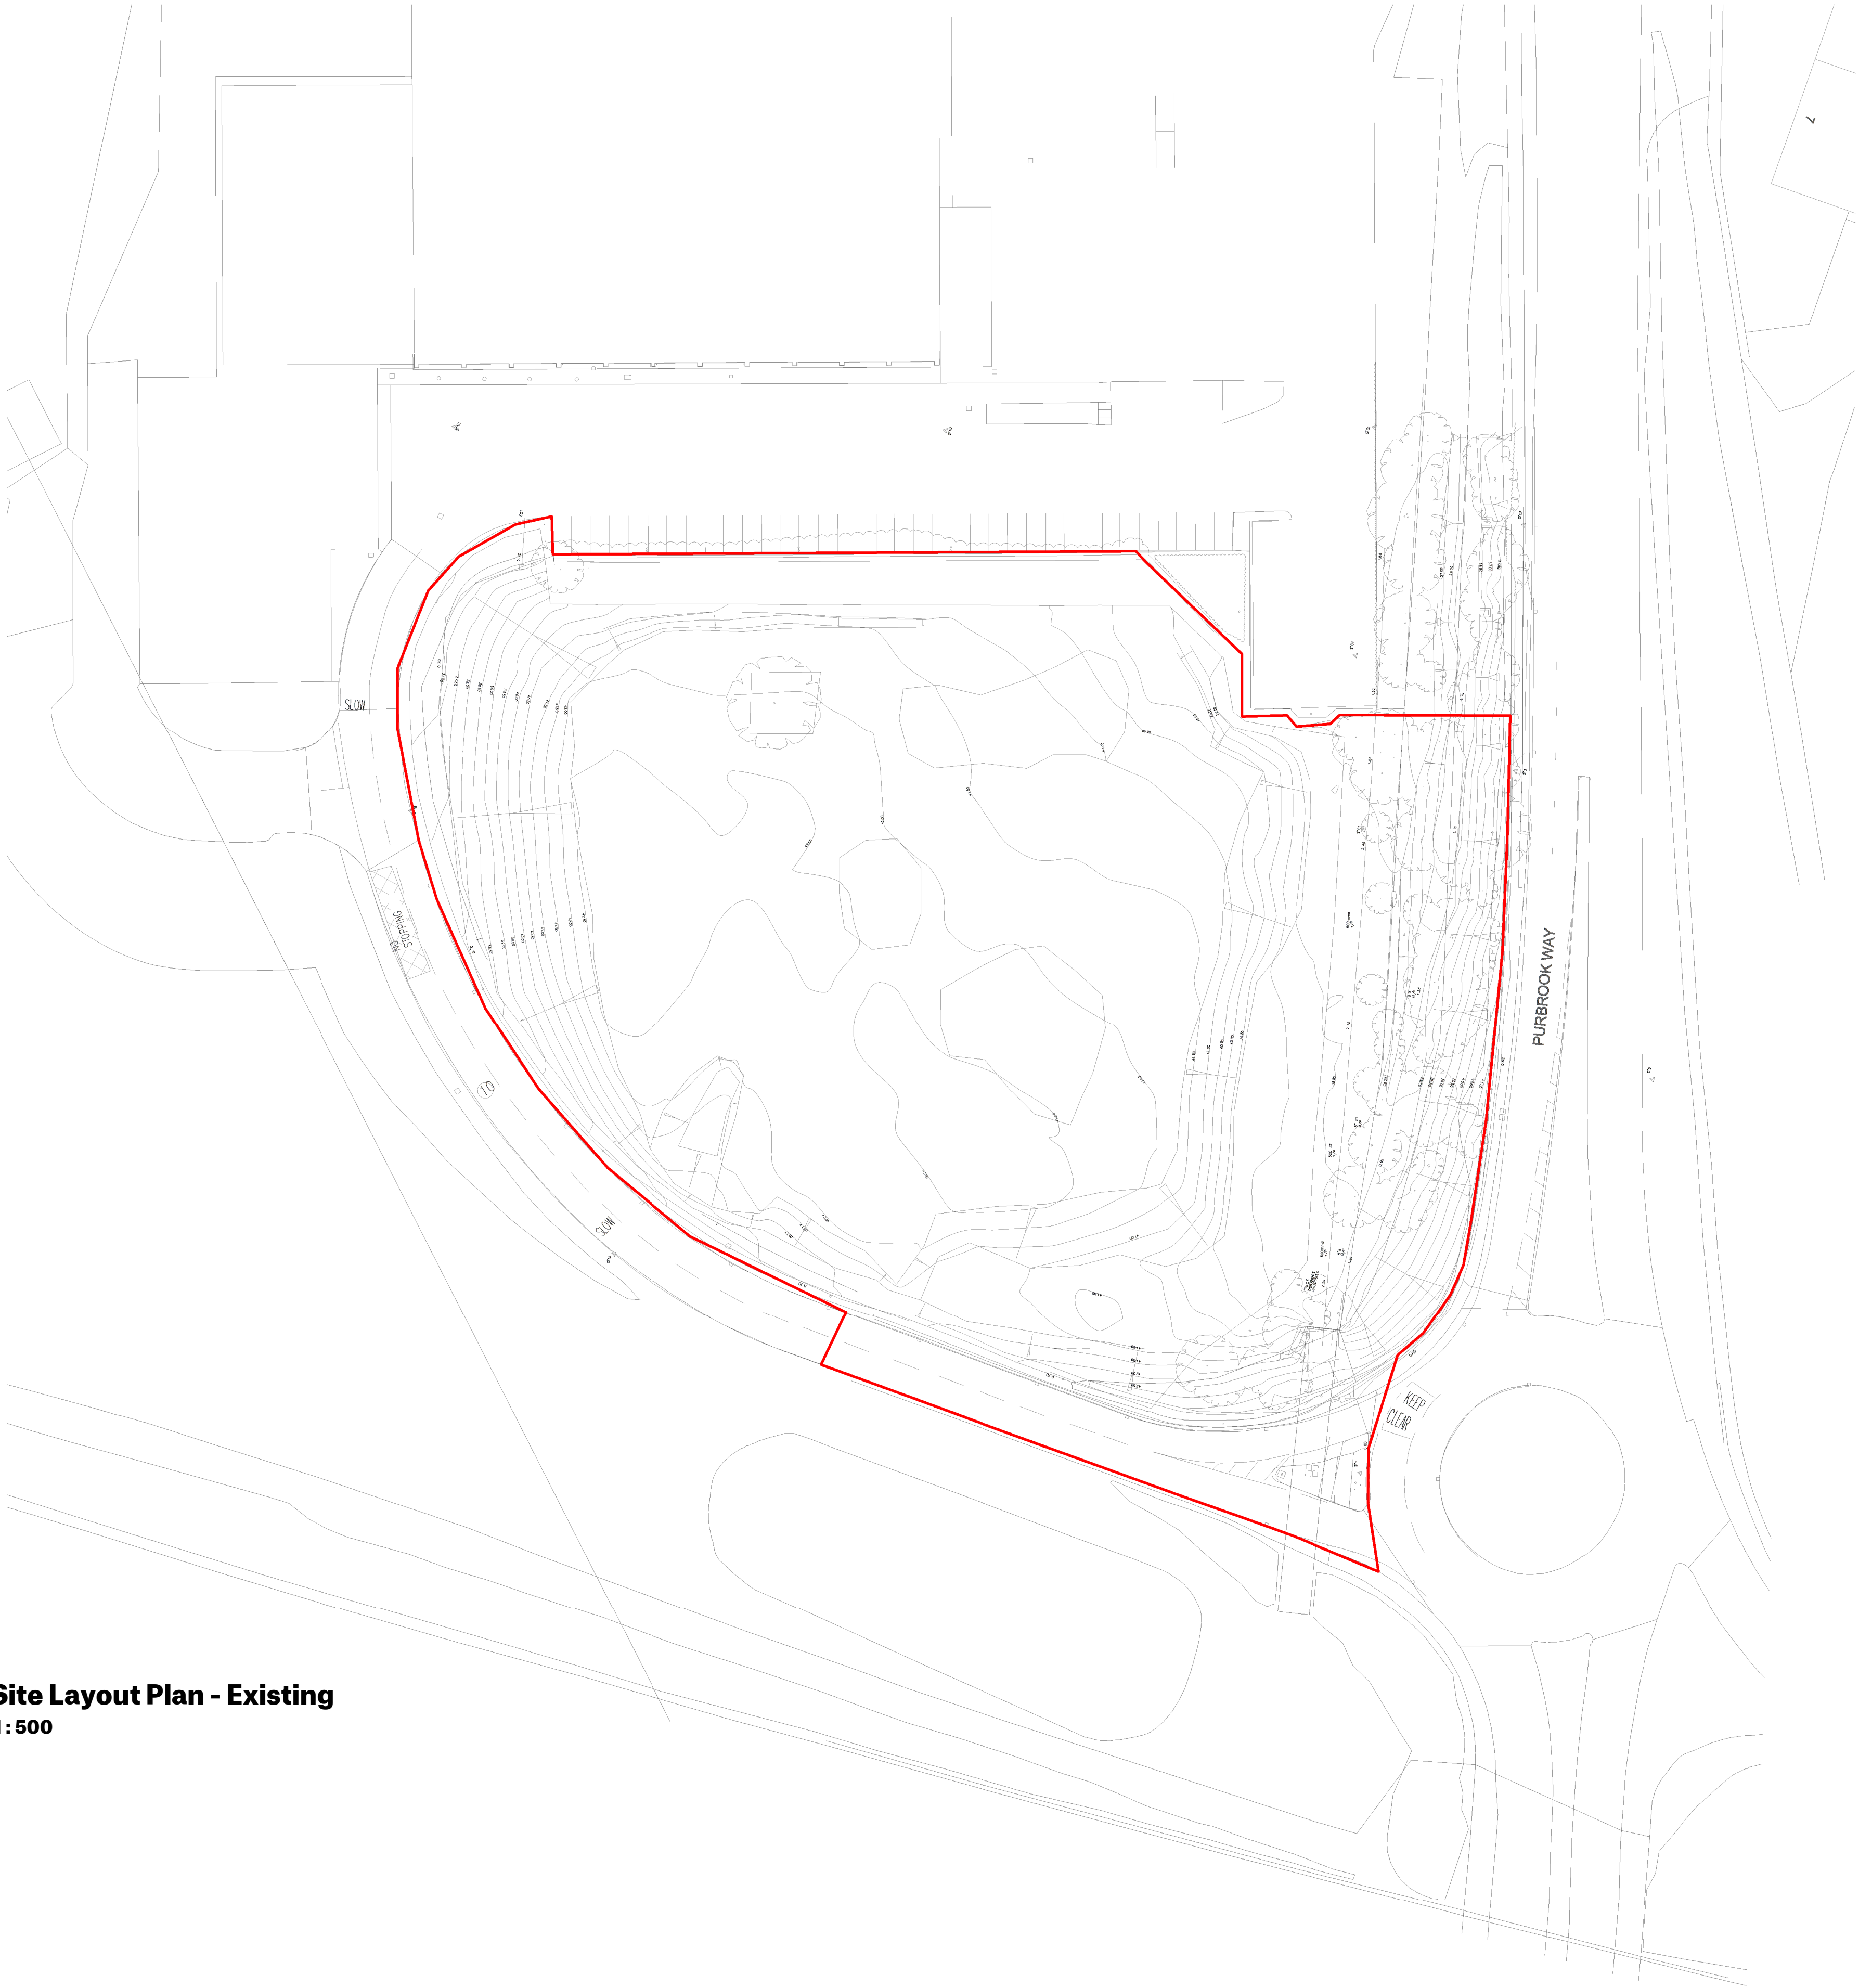

Site Layout Plan - Existing
1:500

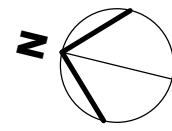

Store Specification
BBS23
Drawing Purpose
PLANNING
This drawing has been prepared for the sole purpose of forming part of a planning application, and should not be used for any other purpose.

SPACE

Spaceworks, Benton Park Road, Newcastle upon Tyne, NE7 7LX
T: +44 (0)844 800 6660
www.spaceworks.co.uk

Project Lidl Purbrook Way Havant				
Drawing Title Site As existing				
Project No. 08636	Drawing No. XX-XX-DR-A-90002	Status S3	Rev. P01	Scale at A1 1:500
File Reference: 08636-SPACE-XX-XX-DR-A-90002-S3-P01				

This drawing is Copyright. Check all dimensions on site. Inform originator of any discrepancies. Work to figure of dimensions only. Do not scale.

