



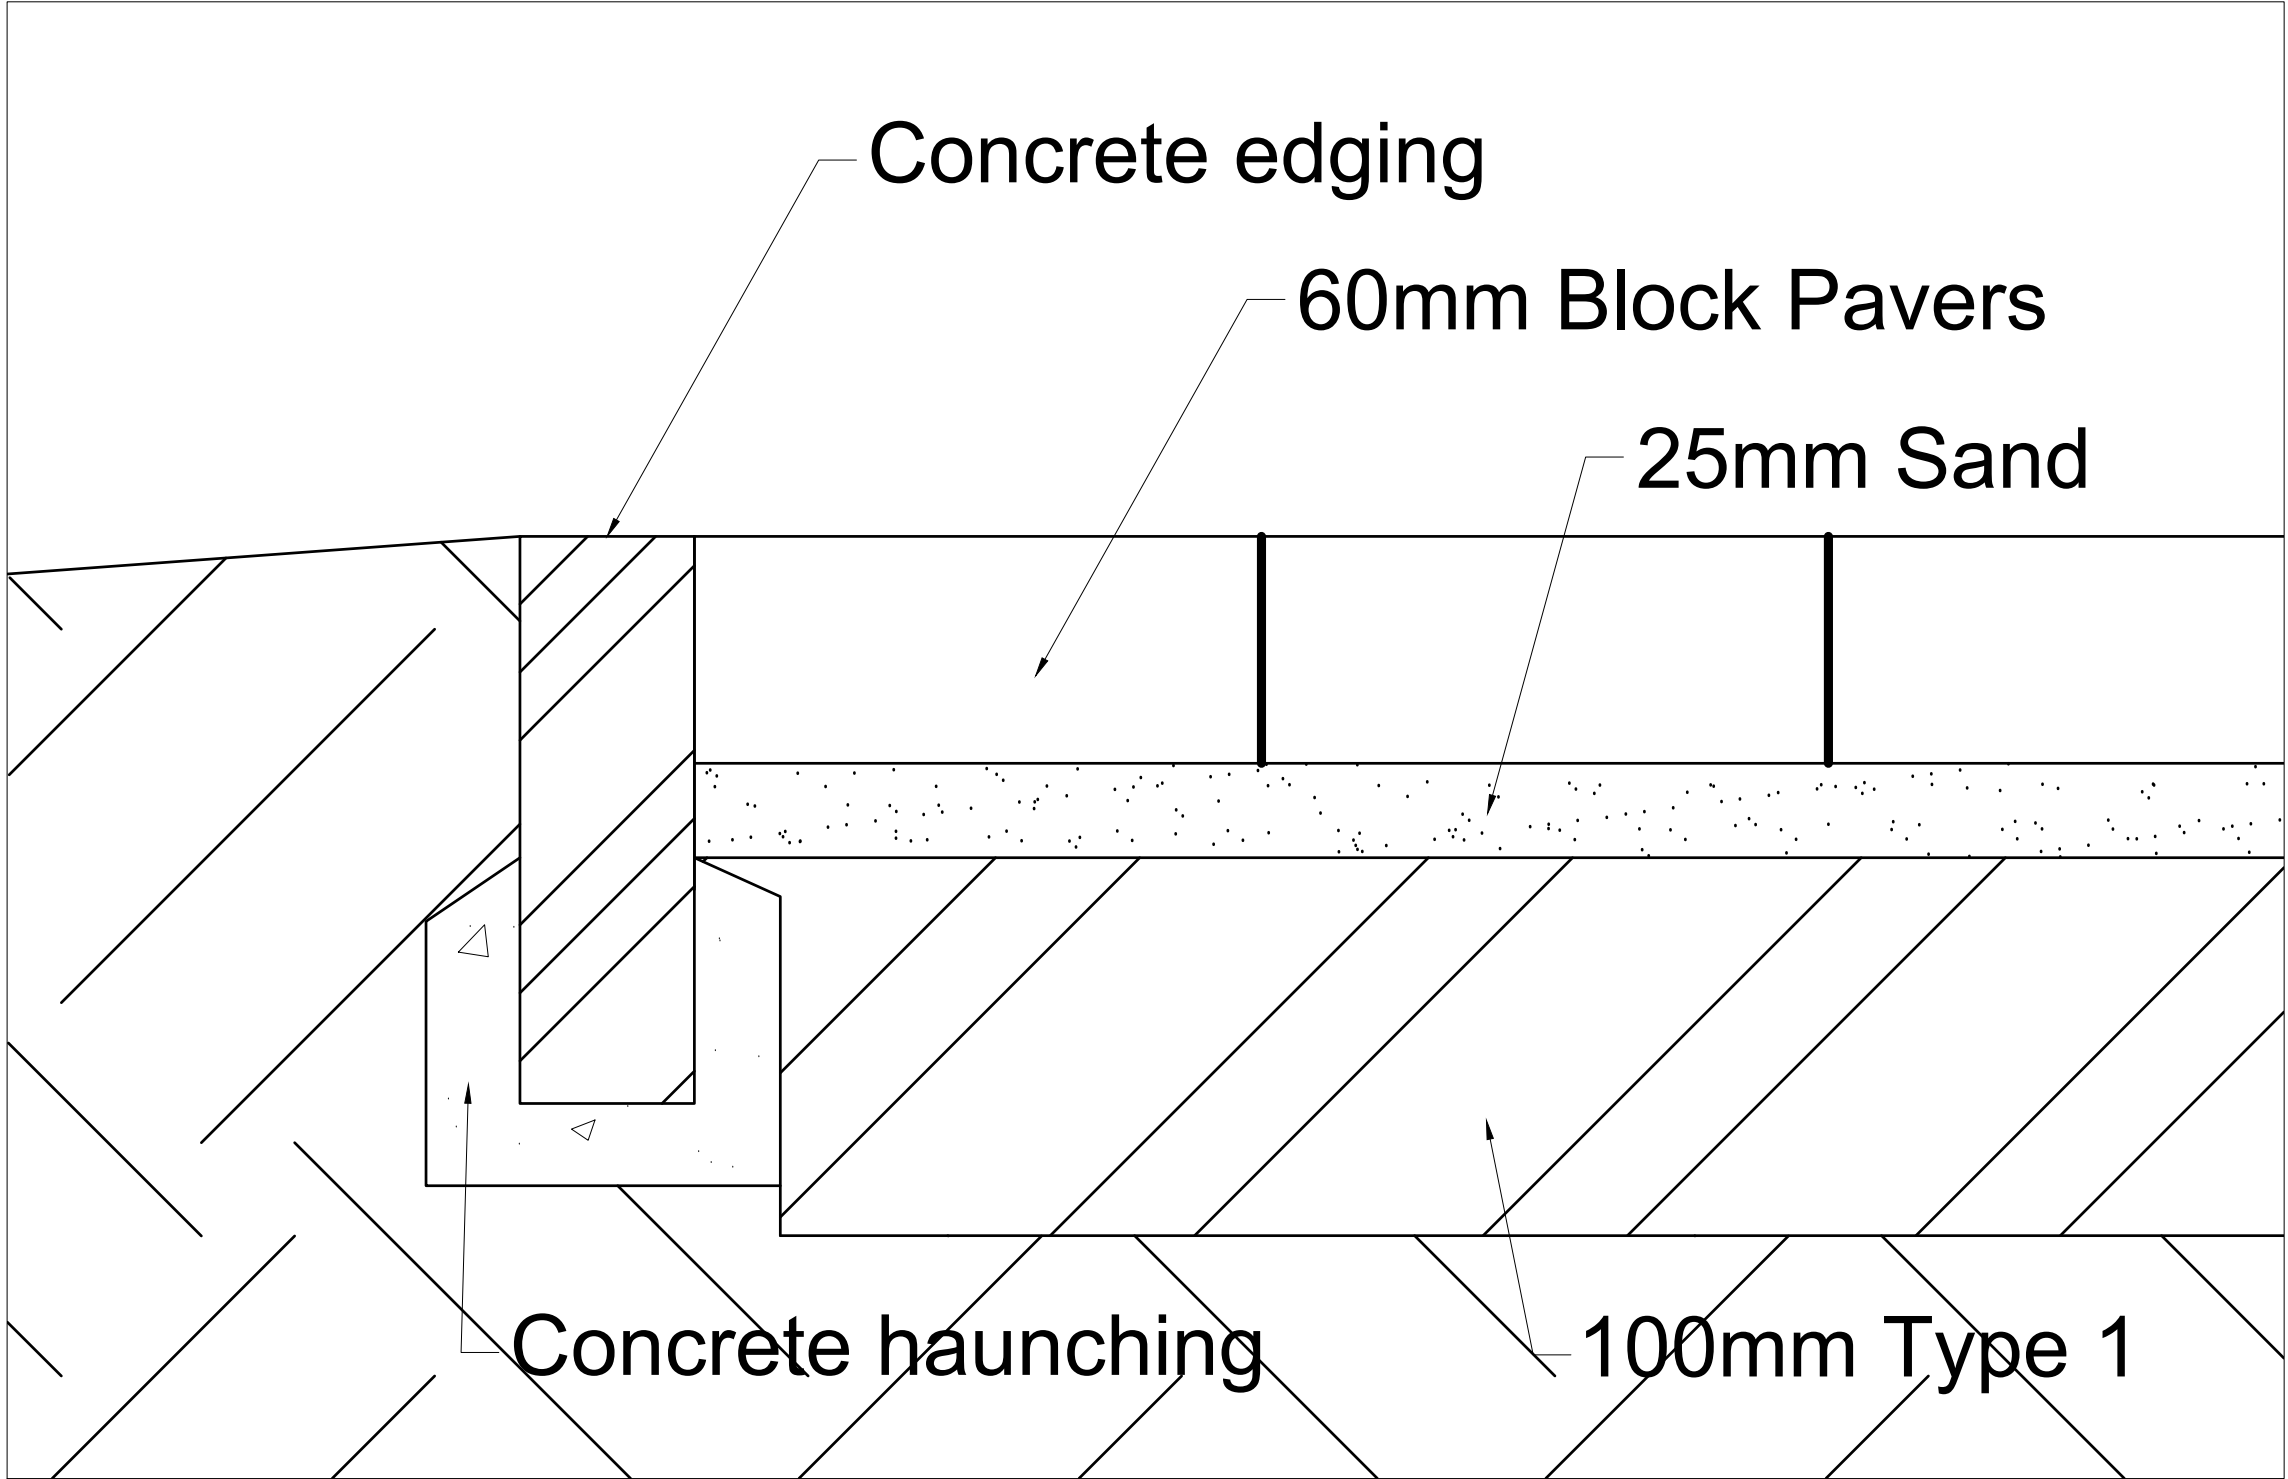

Existing Patio

Specified build up-

- 100mm Highways Agency Type 1 unbound mixture or similar
- Geotextile membrane topper
- 25mm Gritty sand laying course material, Sharp sand or suitable.
- 60mm block pavers- Marshalls Tegula 60

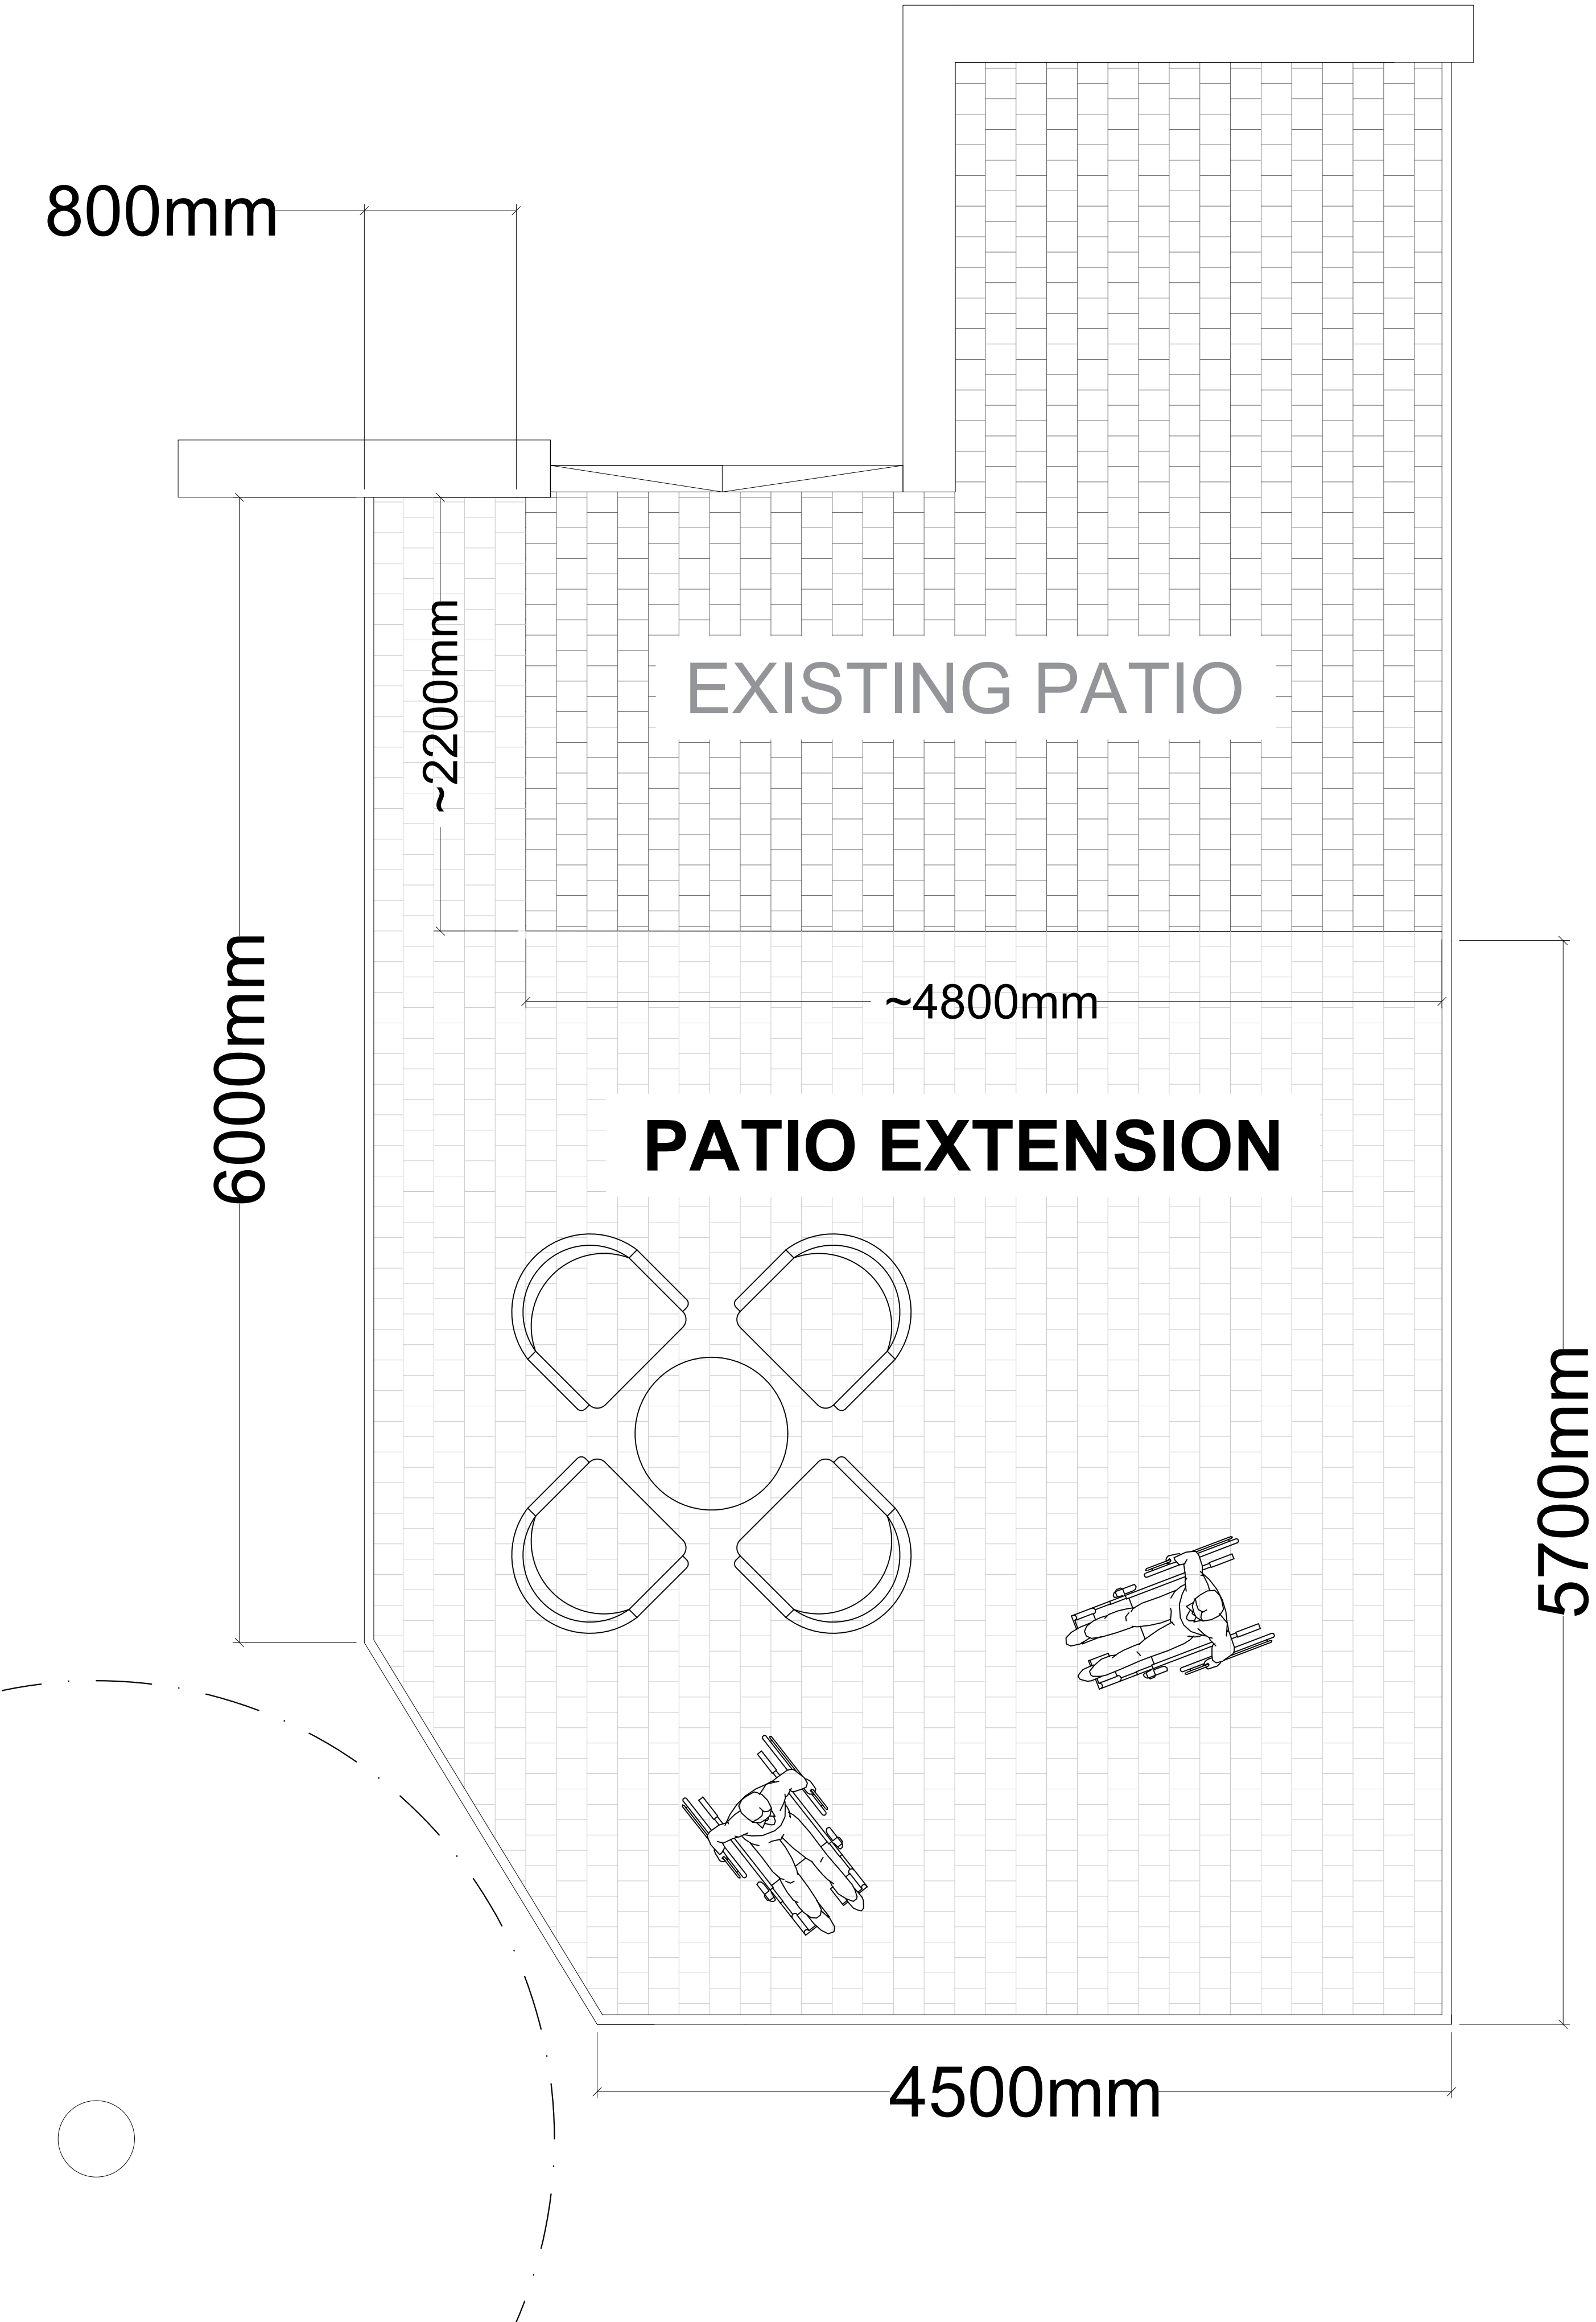

General Notes

1. This drawing is © copyright Hampshire County Council 2023. No unauthorised reproduction of any kind is permitted.

2. No dimensions to be scaled from this drawing. Verify all dimensions prior to construction. Immediately report any discrepancies on the document to the Architect/Contract Administrator. This document shall be read in conjunction with associated models, specifications and related consultant's documents.

3. Drawing to be read with all relevant Architectural, Interiors, Structural, M&E, Drainage/Public Health, Landscape, Civils and Interiors drawings and specifications.

4. This map is reproduced from Ordnance Survey material with the permission of Ordnance Survey on behalf of the controller of Her Majesty's Stationery Office © Crown copyright. Unauthorized reproduction infringes Crown Copyright & may lead to prosecution or civil proceedings (100019180) 2023.

 Hampshire County Council

Notes:

T1	Pricing Issue	04/01/24	DH	MW
Rev	Description	Date	By	Chkd

HCC Property Services,
Three Minsters House,
76 High Street, Winchester SO23 8UL
tel: (01962) 847801

Property Services

PROJECT NAME
Emsworth House various external works

SHEET NAME
Proposed patio extention including build-up detail
Existing / Proposed

SCALE	DRAWN	CHKD	APRV
DO NOT SCALE	DH	DH	DH
DRAWING No.			
project code - originator - volume - level - type - role - number			version
P13815-HCC-ZZ-XX-DR-B-7000			T1 01
SUITABILITY			
code	description		

D2 SUITABLE FOR TENDER