
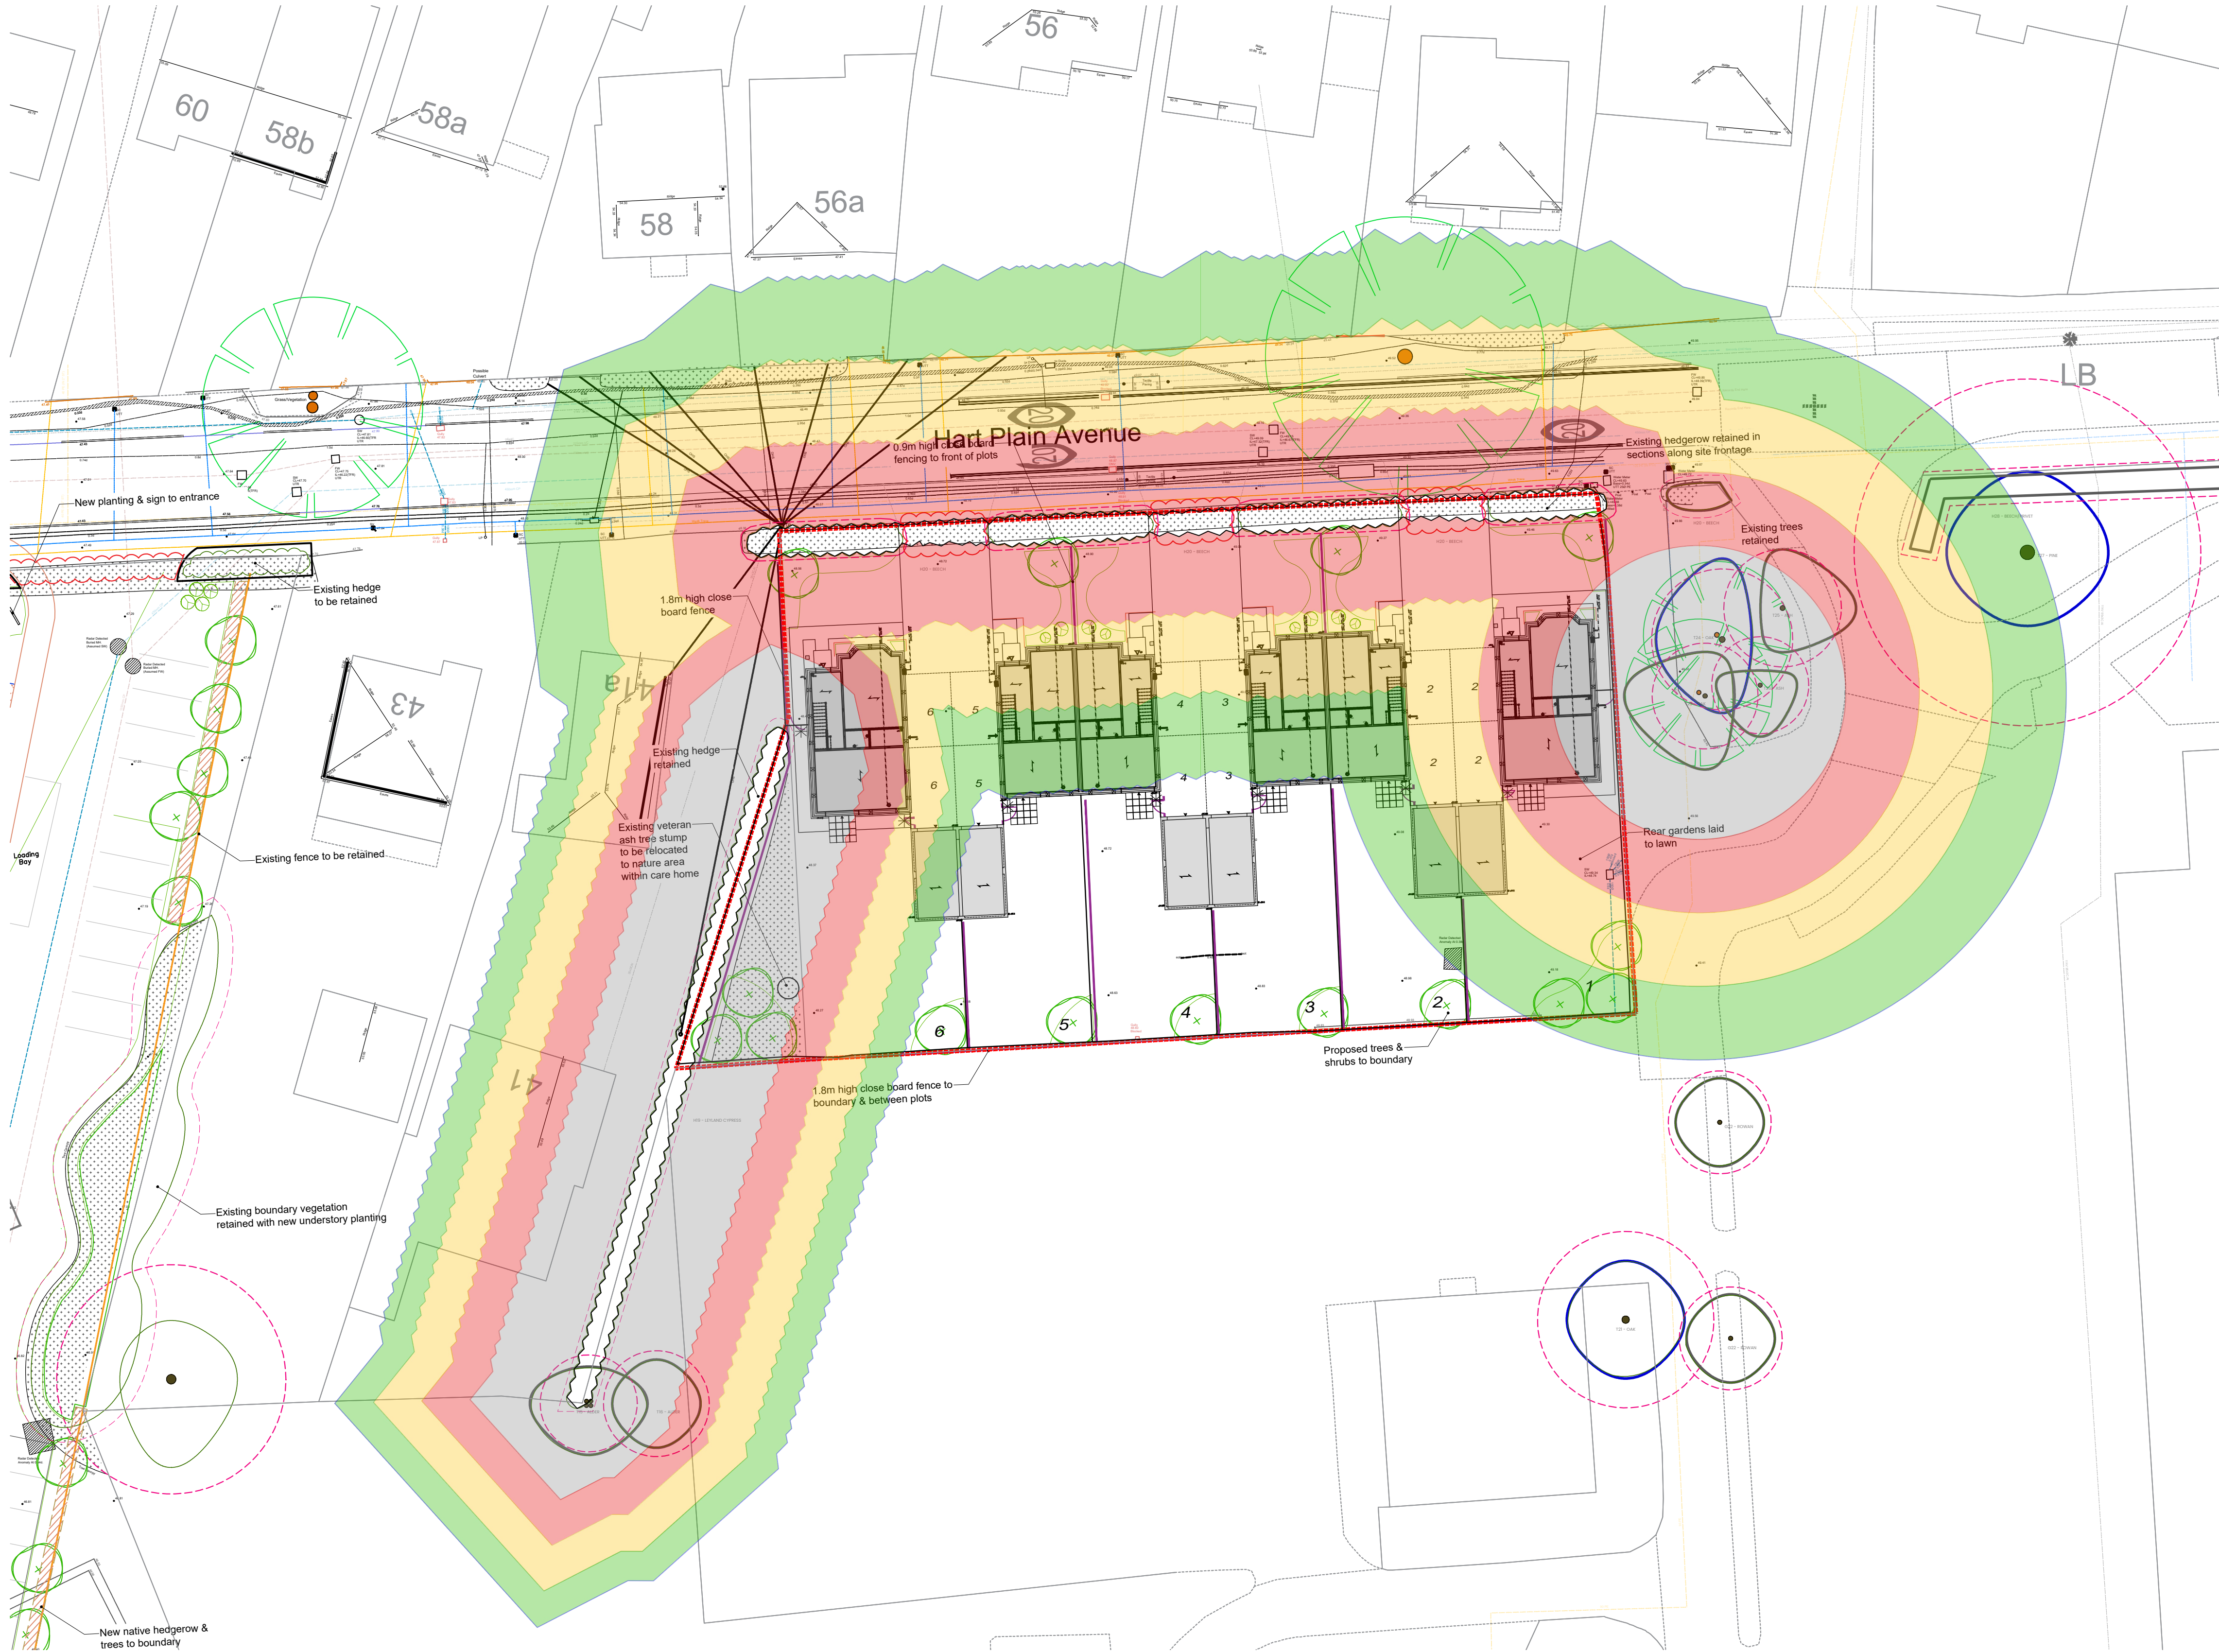


 

NOTES

© This drawing is the copyright of ARCH Associates Limited. It may not be copied, altered or reproduced without their written authority. This drawing must not be scaled. IF IN DOUBT ASK.

GENERAL NOTES

1. THIS DRAWING IS TO BE READ IN CONJUNCTION WITH ALL RELEVANT ARCHITECTS, ENGINEERS AND SPECIALISTS DRAWINGS AND DETAILS.
2. ALL FIGURED DIMENSIONS TO BE TAKEN IN PREFERENCE TO SCALED DIMENSIONS.
3. ANY DISCREPANCIES BETWEEN THIS DRAWING AND OTHER INFORMATION IS TO BE BROUGHT TO THE ATTENTION OF THE ENGINEER PRIOR TO THE COMMENCEMENT OF THE WORKS ON SITE.
4. THE MAIN CONTRACTOR SHALL BE RESPONSIBLE FOR THE SETTING OUT AND ACCURACY OF ALL DIMENSIONS.
5. MAIN CONTRACTOR TO PROVIDE AND FIX SUITABLE BRACING AND PROPPING FOR ALL ELEMENTS IN THE TEMPORARY CONDITION DURING CONSTRUCTION STAGE, SUCH AS TO ENSURE STRUCTURE STABILITY AT ALL TIMES.
6. IT IS THE CONTRACTORS SOLE RESPONSIBILITY FOR ASCERTAINING SAFE DISPOSAL OF ANY OFF-SITE EXCAVATED SPOIL. NO CLAIM RESULTING FROM ABNORMAL TIP REQUIREMENTS WILL BE ENTERTAINED.

TREE INFLUENCE KEY

- DENOTES ZONE BEYOND WHICH A MINIMUM DEPTH OF 1.0m IS APPLICABLE.
- DENOTES ZONE OF FOUNDATION DEPTHS OF 1.5m.
- DENOTES ZONE OF FOUNDATION DEPTHS OF 2.0m.
- DENOTES ZONE OF FOUNDATION DEPTHS OF 2.5m.
- DENOTES ZONE OF FOUNDATION DEPTHS GREATER THAN 2.5m THAT WILL REQUIRE PILING.

BASED ON CHART 1: SOILS WITH HIGH VOLUME CHANGE POTENTIAL - MODIFIED PLASTICITY INDEX 40% OR GREATER (HIGH SHRINKABILITY) FROM NHBC BUILDING NEAR TRESS CHAPTER 4.2. DEPTHS TO BE TAKEN BELOW PROPOSED OR EXISTING GROUND LEVEL, WHICHEVER IS LOWER.

NOTE

TREE REFERENCES AS PER THE LANDSCAPE PARTNERSHIP'S TREE SURVEY, ARBORICULTURAL IMPACT ASSESSMENT AND AMS MAY 2022.

Rev.	Date	Description	By
P01	16.04.2024	PRELIMINARY ISSUE FOR COMMENT	EMD



01489 890004
admin@archassociates.co.uk
www.archassociates.co.uk

Client
IMPERIAL HOMES

Architect
AAP ARCHITECTURE

Project title
COWPLAIN SCHOOL
HART PLAIN AVENUE
WATERLOOVILLE

Drawing title
TREE INFLUENCE

Scale	Paper size	Date	Drawn by	Checked by	Status
1:250	A1	APR. 2024	EMD	CH	

Name
Project code
AAL395-AAL-SF-F1-DP-S-0001-P01

