
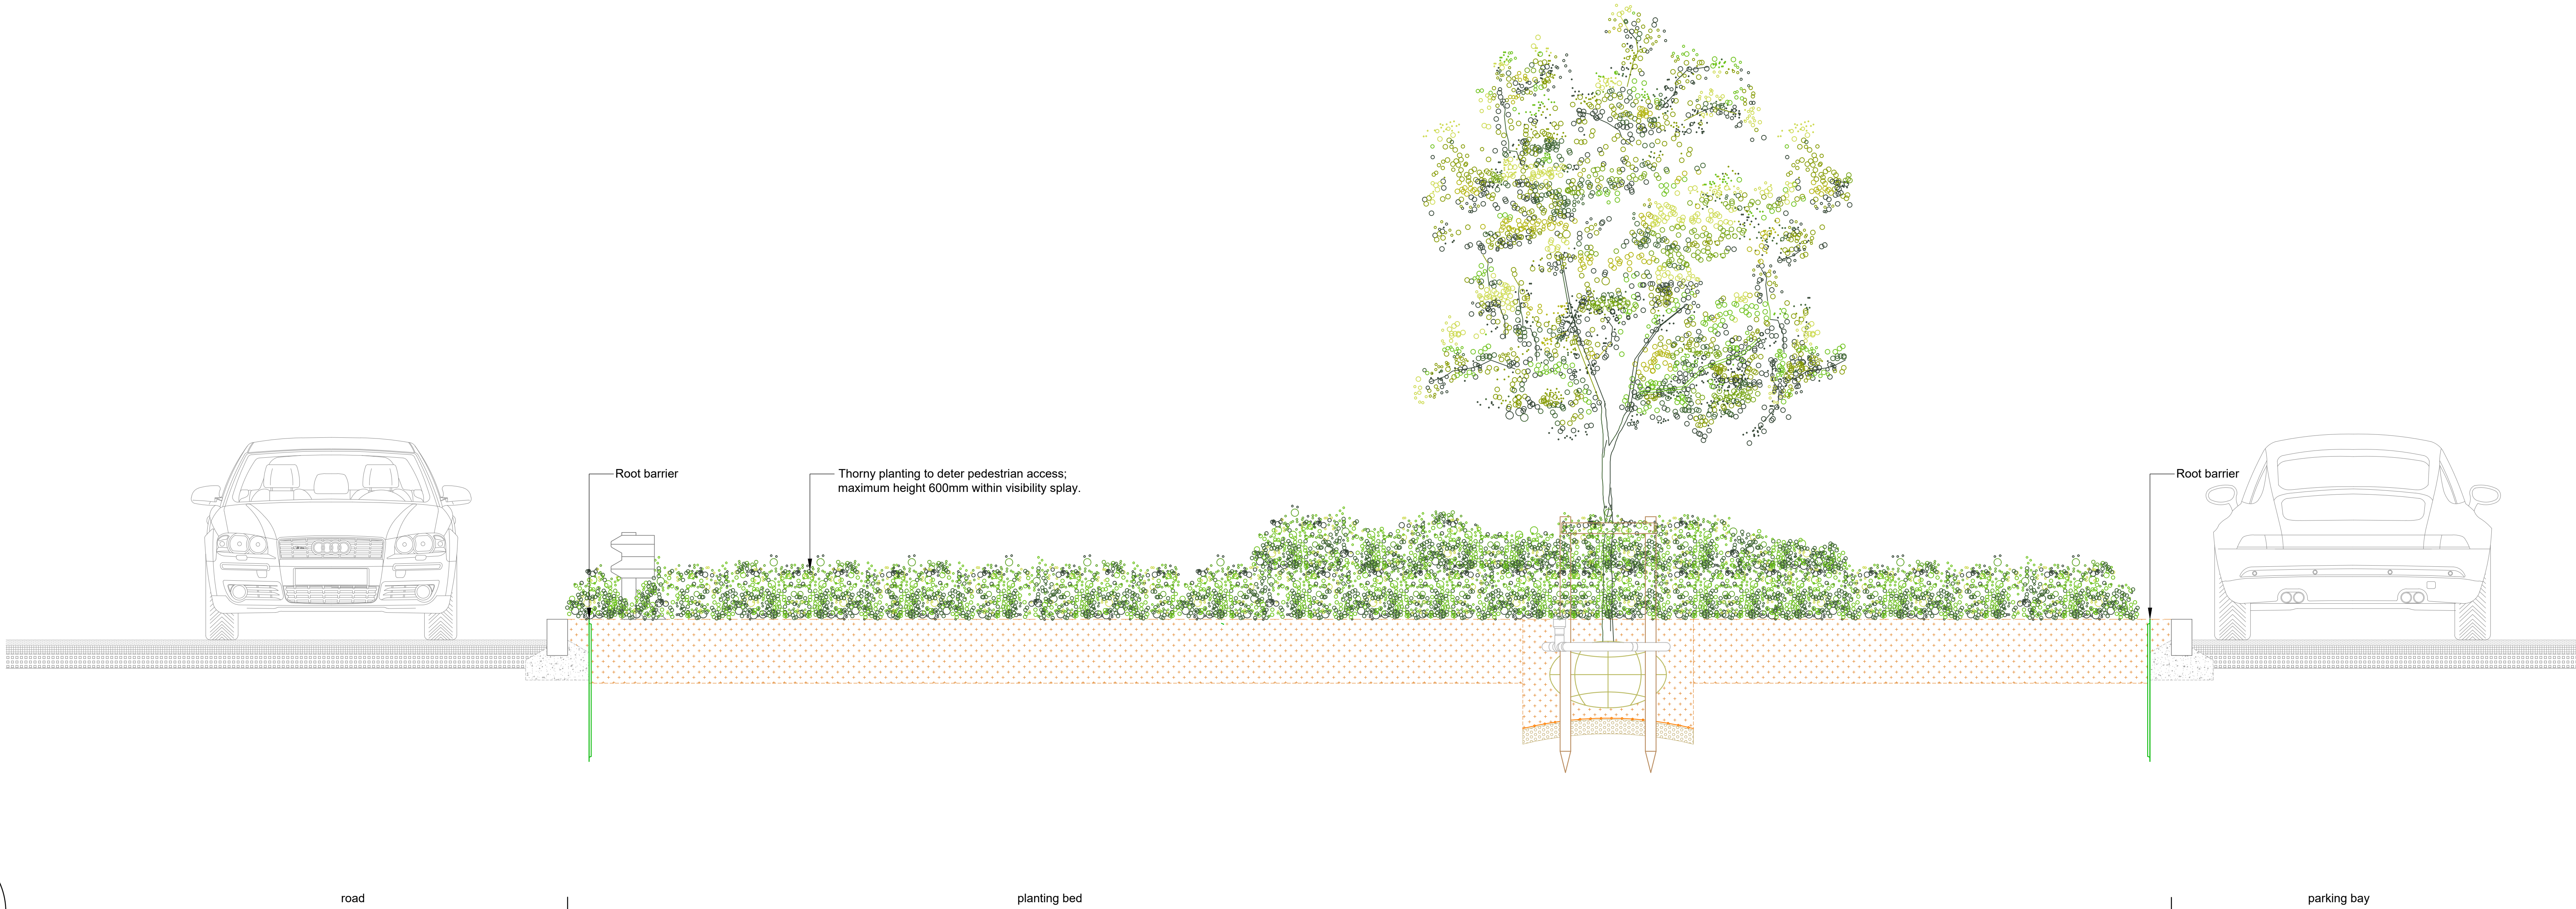
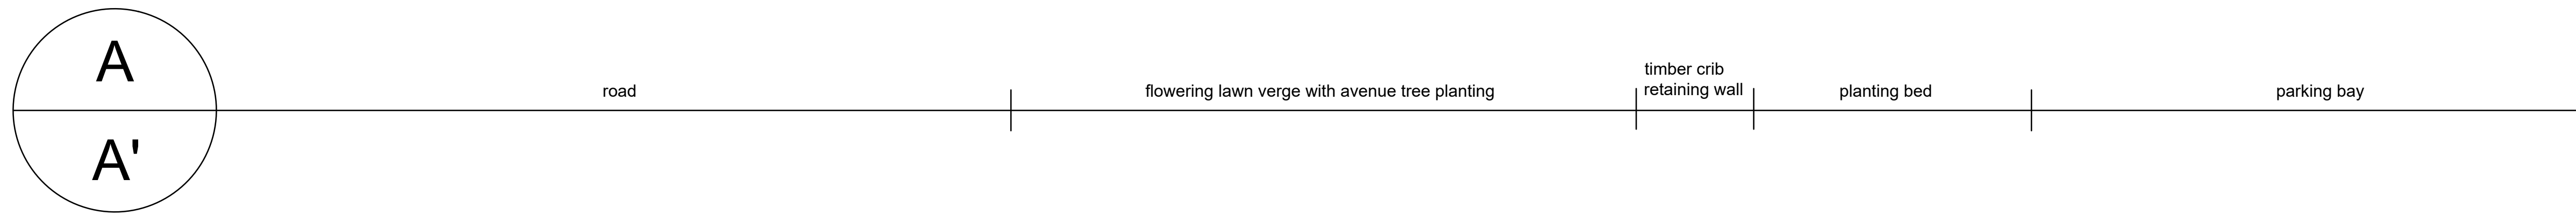


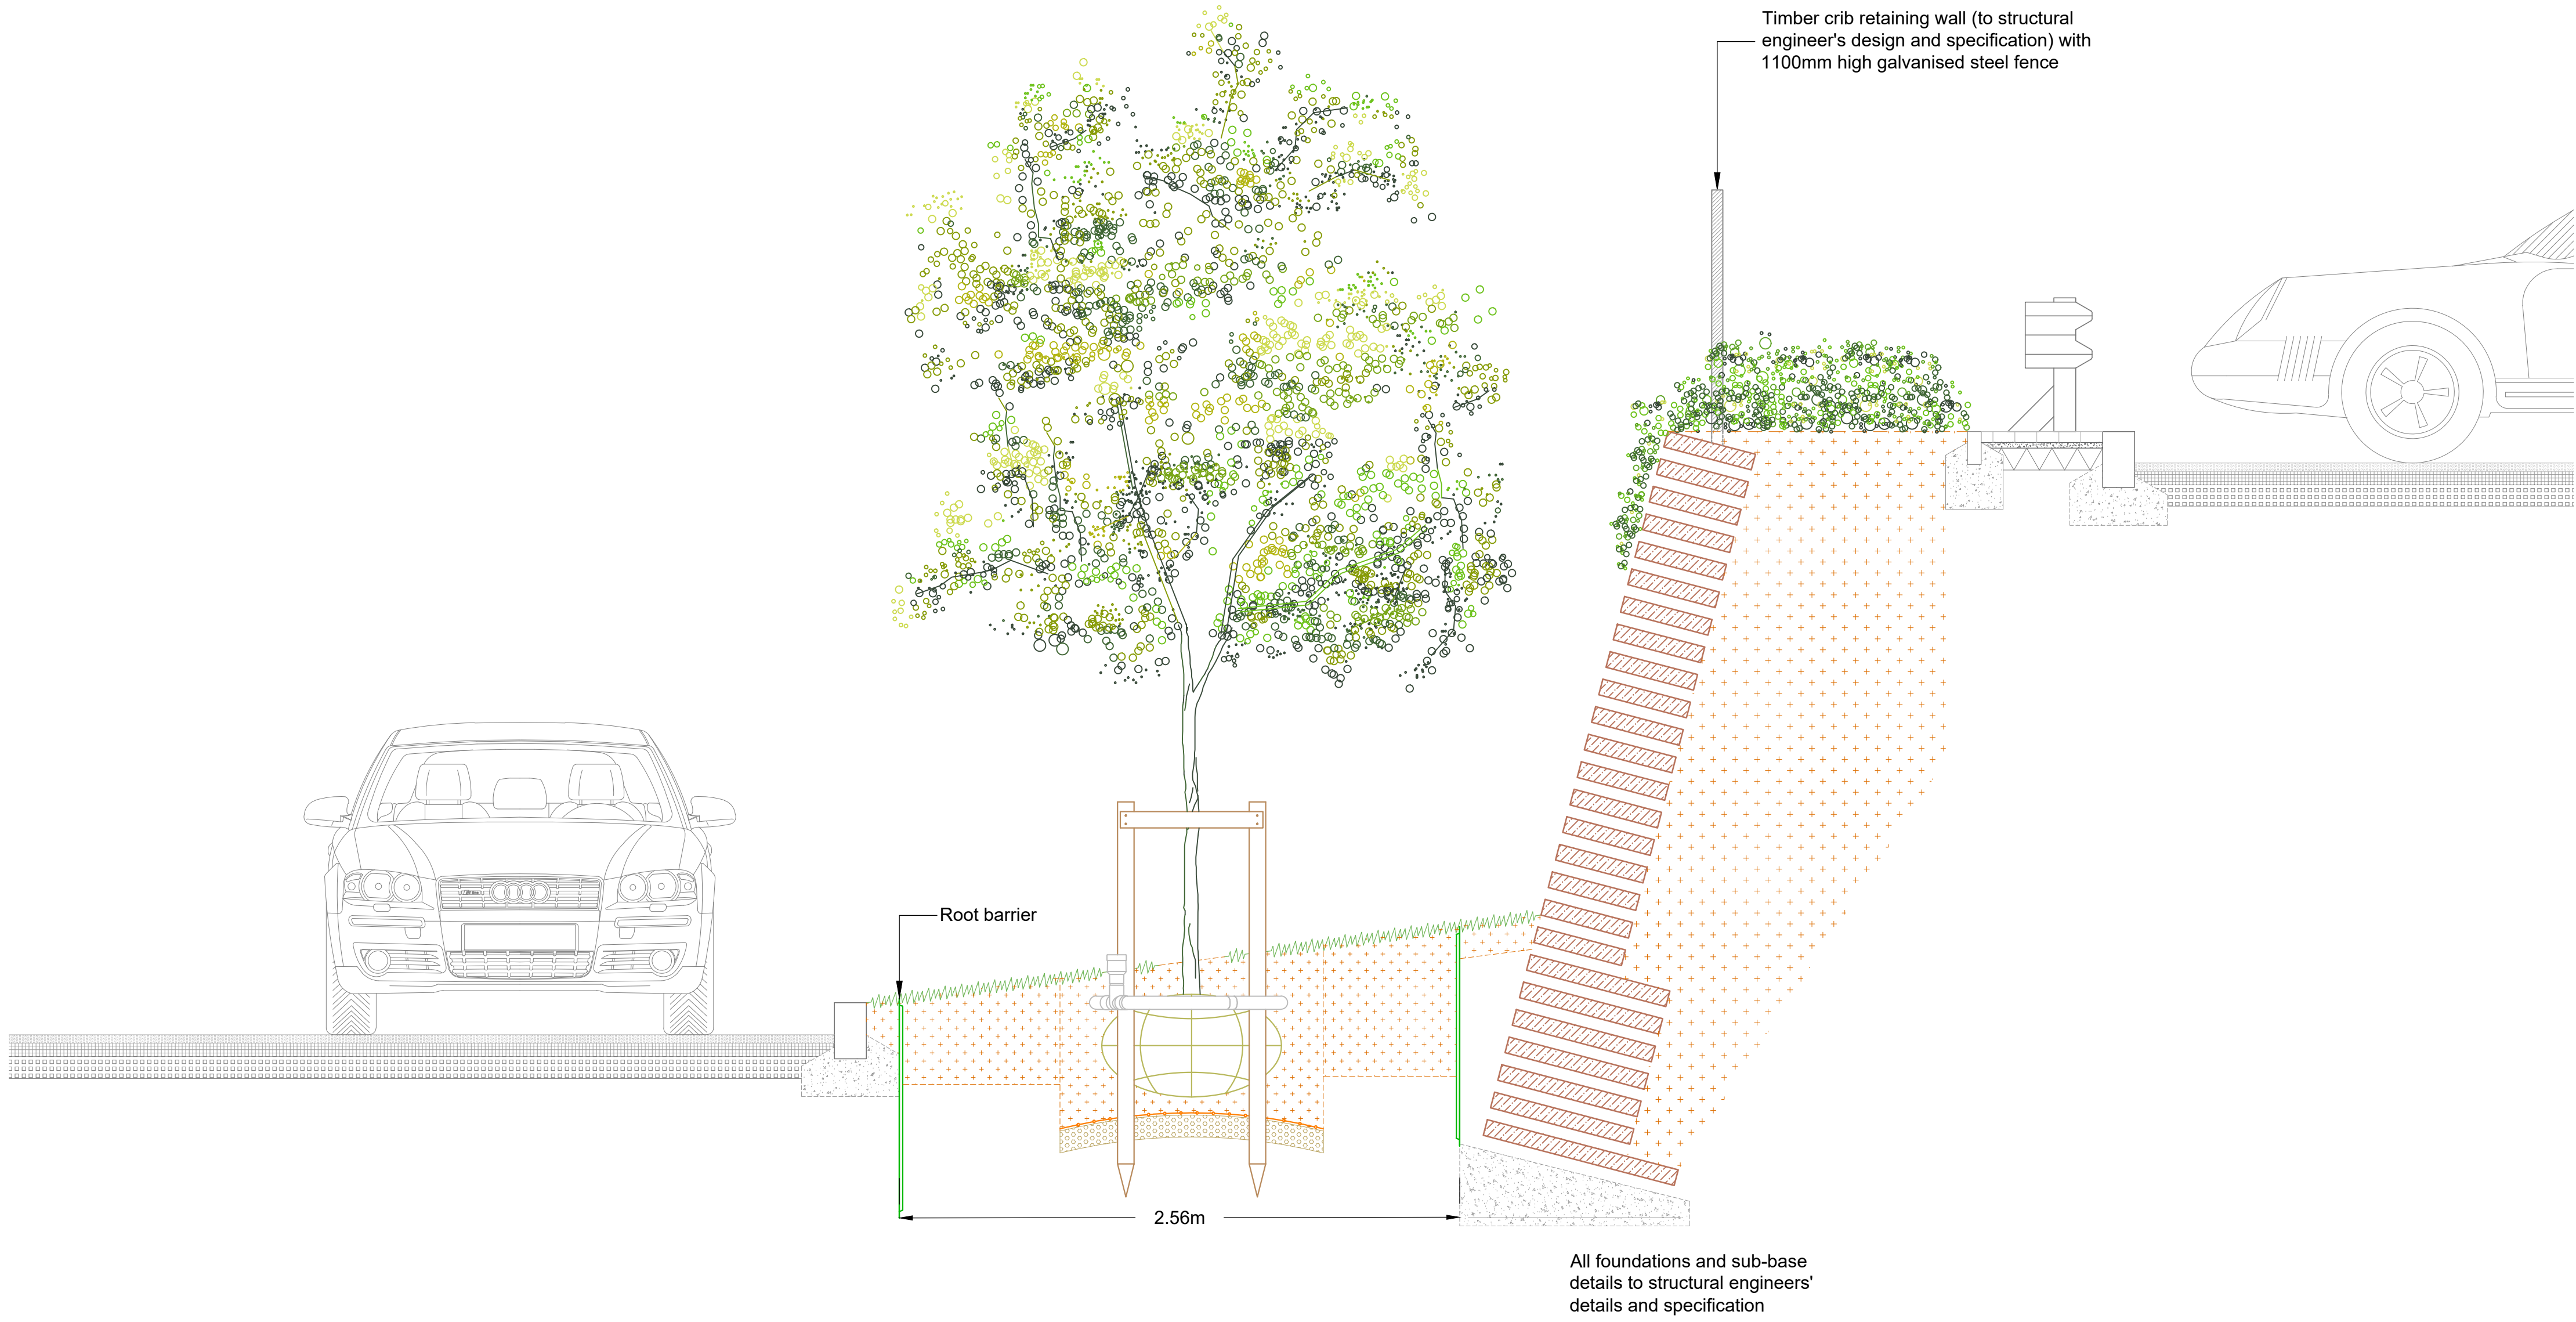

© 2023 RPS

Notes

- This drawing has been prepared in accordance with the scope of RPS's appointment with its client and is subject to the terms and conditions of that appointment. RPS accepts no liability for any use of this document other than by its client and only for the purposes for which it was prepared and provided.
- If received electronically it is the recipient's responsibility to print to correct scale. Only written dimensions should be used.
- This drawing should be read in conjunction with all other relevant drawings and specifications.

Drawing Scale Bar (unless drawing is printed to the correct sheet size)

Drawing Scale Bar (unless drawing is printed to the correct sheet size)

North

|     |             |     |     |          |
|-----|-------------|-----|-----|----------|
| Rev | Description | By  | Chk | Date     |
| P01 | First issue | JBT | DMB | 12.04.24 |

**RPS**  
A TETRA TECH COMPANY

4th Floor, 1 Newhall Street  
Birmingham, B3 3NH, United Kingdom  
T: +44 121 622 8630 E: rps@rpsgroup.com

Client: Lidl Great Britain Ltd.

Project: Lidl Havant

Title: Illustrative Typical Sections

Status: Planning  
Task Team Manager: JBT  
Document Number: 5098-RPS-XX-EX-DR-L-9003  
Project Code - Originator - Zone - Level - Type - Role - Drawing Number: 794-PLN-LAN-5098

Scale: 1:20 @A0

Date Created: Apr 2024  
Task Information Manager: JBT  
Suitability: S3  
Revision: P01

rpsgroup.com