




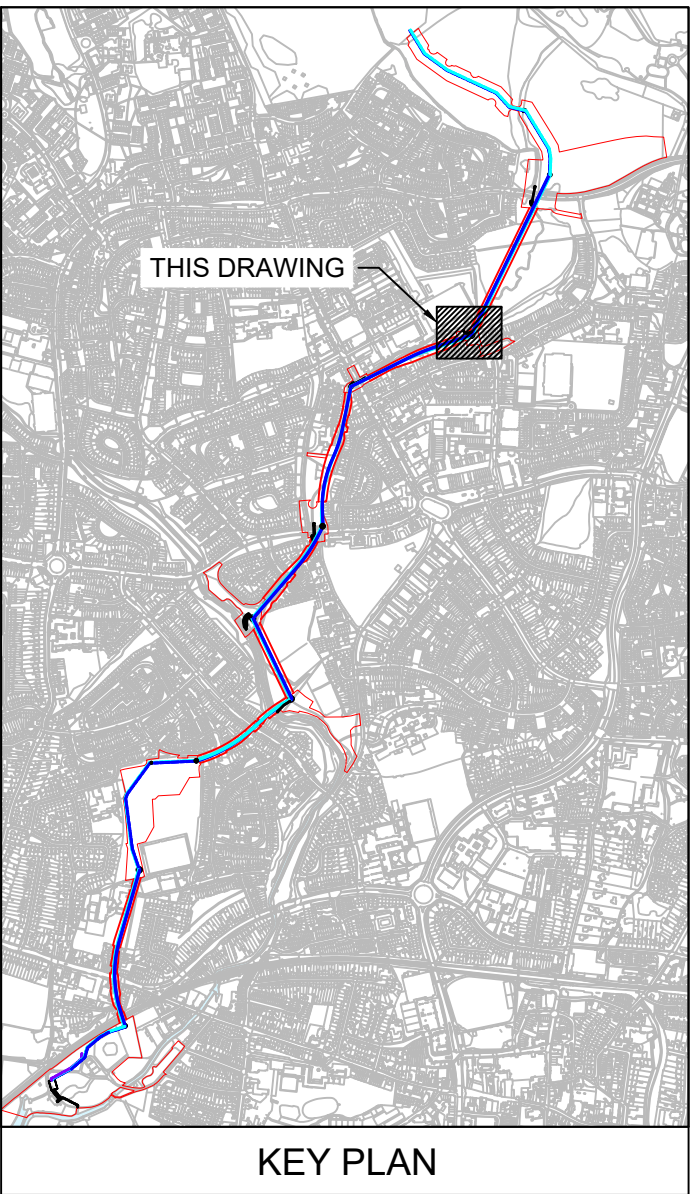

- Notes:
- FILL PIPELINE
 - RETURN PIPELINE
 - CONSTRUCTION SITE HOARDING
 - REDLINE BOUNDARY
 - PUBLIC TEMPORARY VEHICLE TURNING AREA
 - PUBLIC RIGHT OF WAY
 - PUBLIC RIGHT OF WAY CLOSURE
 - PROPOSED PUBLIC RIGHT OF WAY DIVERSION
 - FOOTPATH CLOSURE
 - PROPOSED FOOTPATH DIVERSION
 - CATEGORY A TREE
 - CATEGORY B TREE
 - CATEGORY U TREE
 - CATEGORY C TREE
 - ROOT PROTECTION AREA
 - TREE REMOVAL TO FACILITATE WORKS
 - TREE GROUP/HEDGE REMOVAL TO FACILITATE WORKS

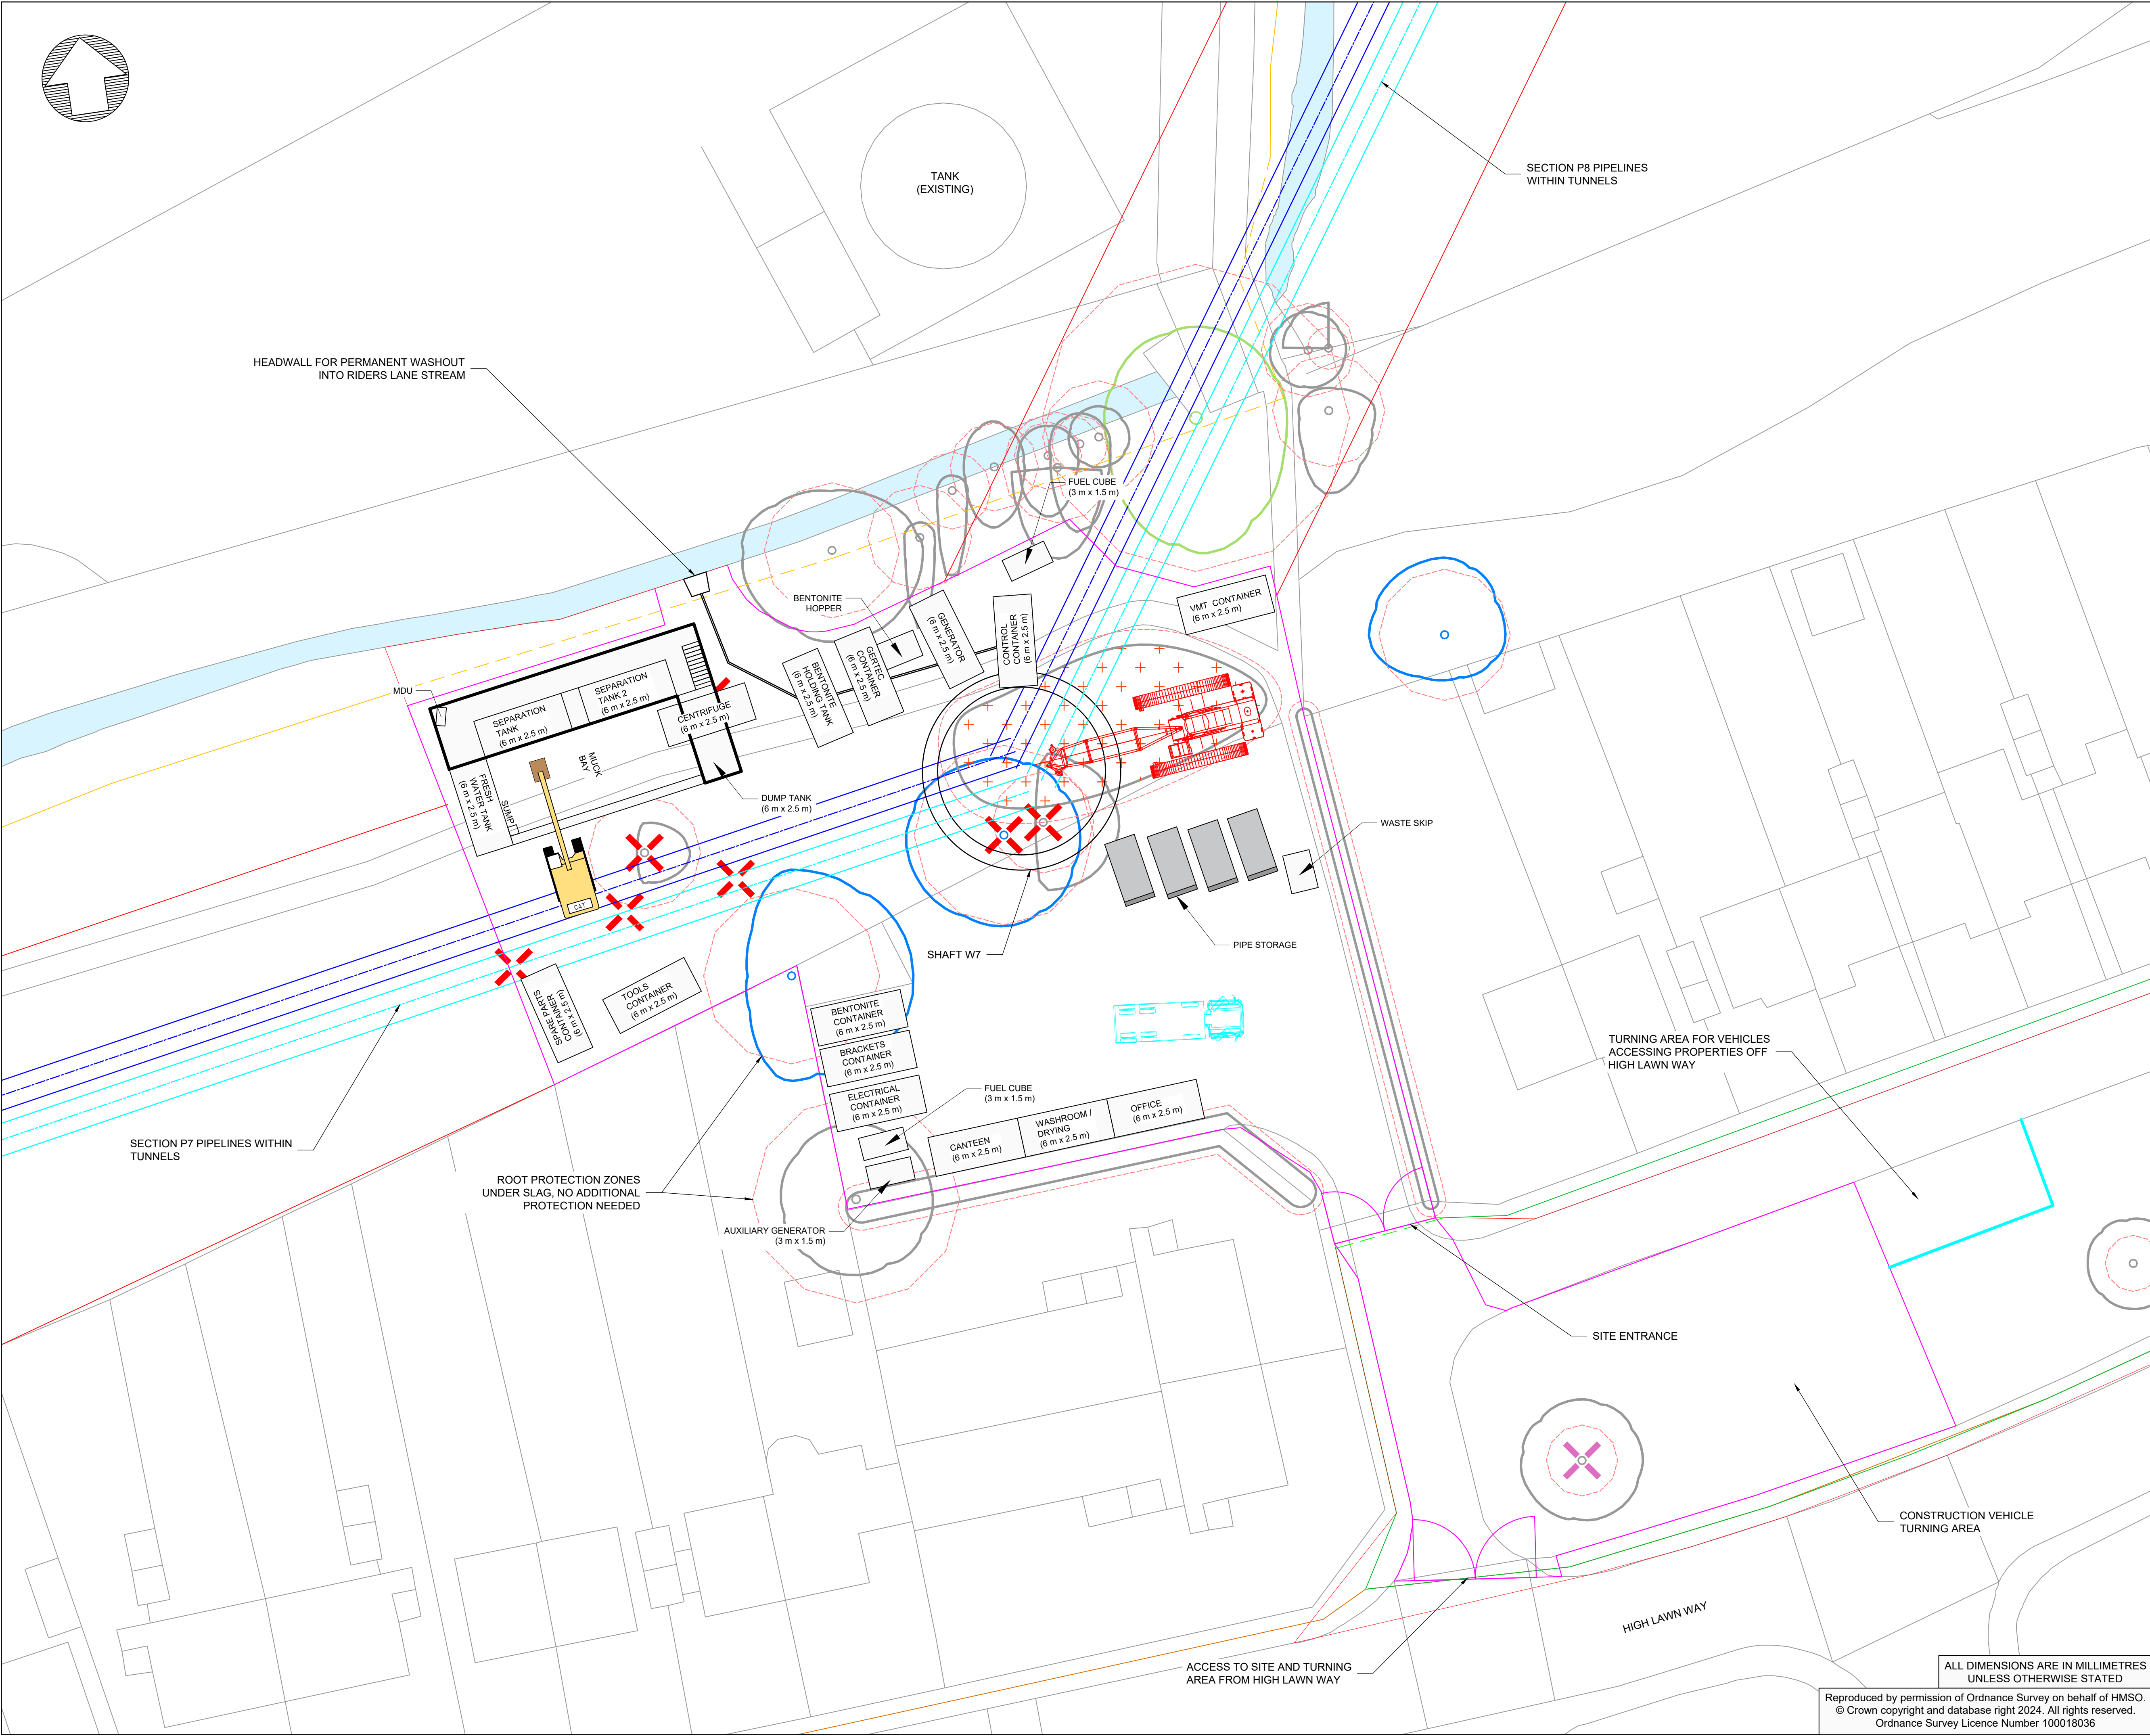

P04 A4	JT	BP	BC	PLANNING VERSION	03/05/24
P03 S4	JT	BP	BC	FILL PIPELINE UPSIZING	07/02/24
P02 S4	BP	JT	BP	DUAL PIPELINE OPTION	20/09/23
Rev	Dm	Ckd	Apv	Description	Date
By	By	By	By		

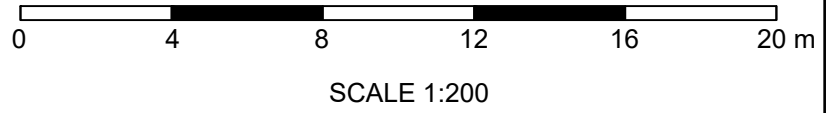

Drawing Suitability:	FOR CONSTRUCTION APPROVAL	Status:	A4
Contractors Drawing Number:	HTR-WAB-PI-W7-DR-T-0001		

Telephone: Havant (023) 9249 9888
Fax: Havant (023) 9245 3632
Website: www.portsmouthwater.co.uk
Registered Office: PO Box 8 West Street
Havant Hampshire PO9 1LG
REGISTERED IN ENGLAND No. 2536455



Date:	03/05/2024	Scale:	1:200	Sheet:	01 of 01	Sheet Size:	A1
-------	------------	--------	-------	--------	----------	-------------	----

Project Title:
HAVANT THICKET RESERVOIR

Drawing Title:
BEDHAMPTON TO HTR PIPELINE
SHAFT W7
SITE COMPOUND LAYOUT

Portsmouth Water Drawing Number:	Rev:
	P04

ALL DIMENSIONS ARE IN MILLIMETRES
UNLESS OTHERWISE STATED

Reproduced by permission of Ordnance Survey on behalf of HMSO.
© Crown copyright and database right 2024. All rights reserved.
Ordnance Survey Licence Number 100018036