


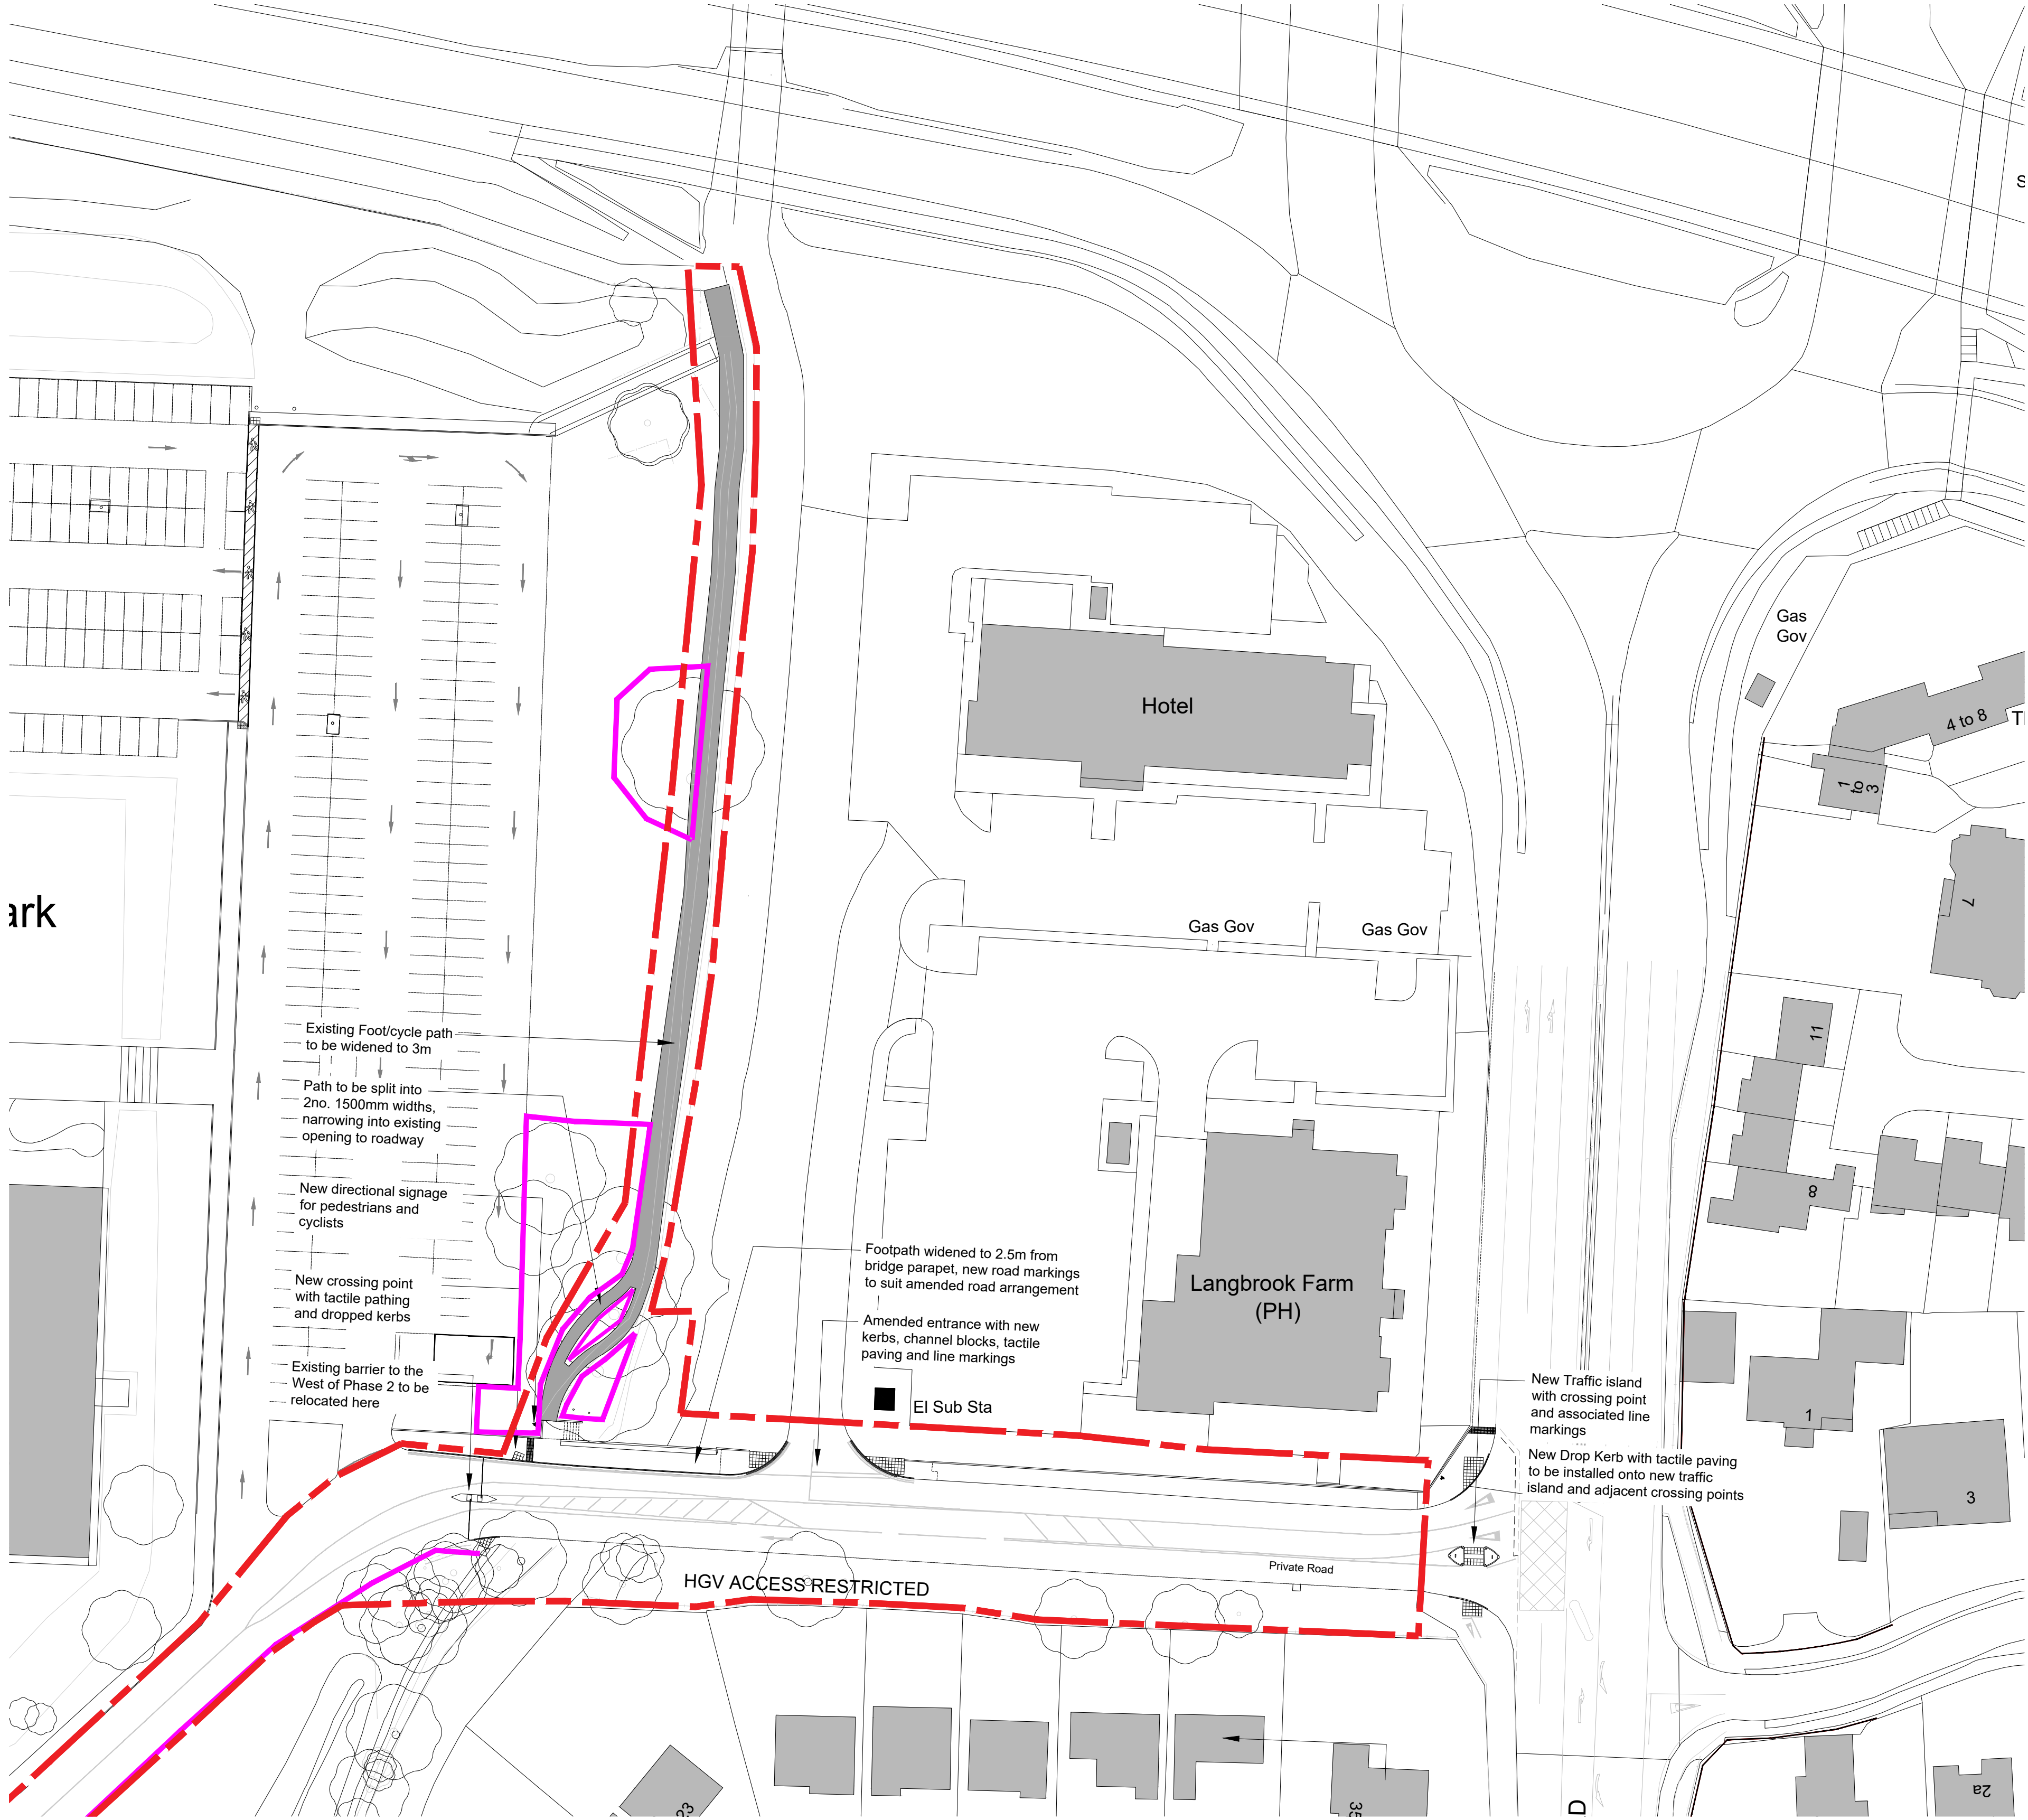

KEY:
TREE PROTECTION FENCE

Tree protection fence as per the 1746 Langstone Technology Park Arboricultural Impact Assessment 13.03.24

Refer to Motions highworks drawing 2010053-11 b for all works to the footpath along the access road which also forms part of the approved highway works

Client:
XLB LLP



Project:
LANGSTONE PHASE 2

12 Warren Yard,
Warren Park,
Milton Keynes,
MK12 5NW
01908 305 246

info@prc-group.com
www.prc-group.com

Drawing Title:
PROPOSED EXTENDED SITE
WORKS TO ROADS AND PATHS

Scale @ A1: 1:500
Checked by: ME
Date: JAN 24

Job No: 11629
Stage: PL 005
Drawing No: *
Rev: *

Issue Status:
Construction ☐ Preliminary ☐
Information ☐ Approval ☐
Tender ☐

Offices
Working
London
Milton Keynes
Warsaw

PRC Architecture & Planning

