


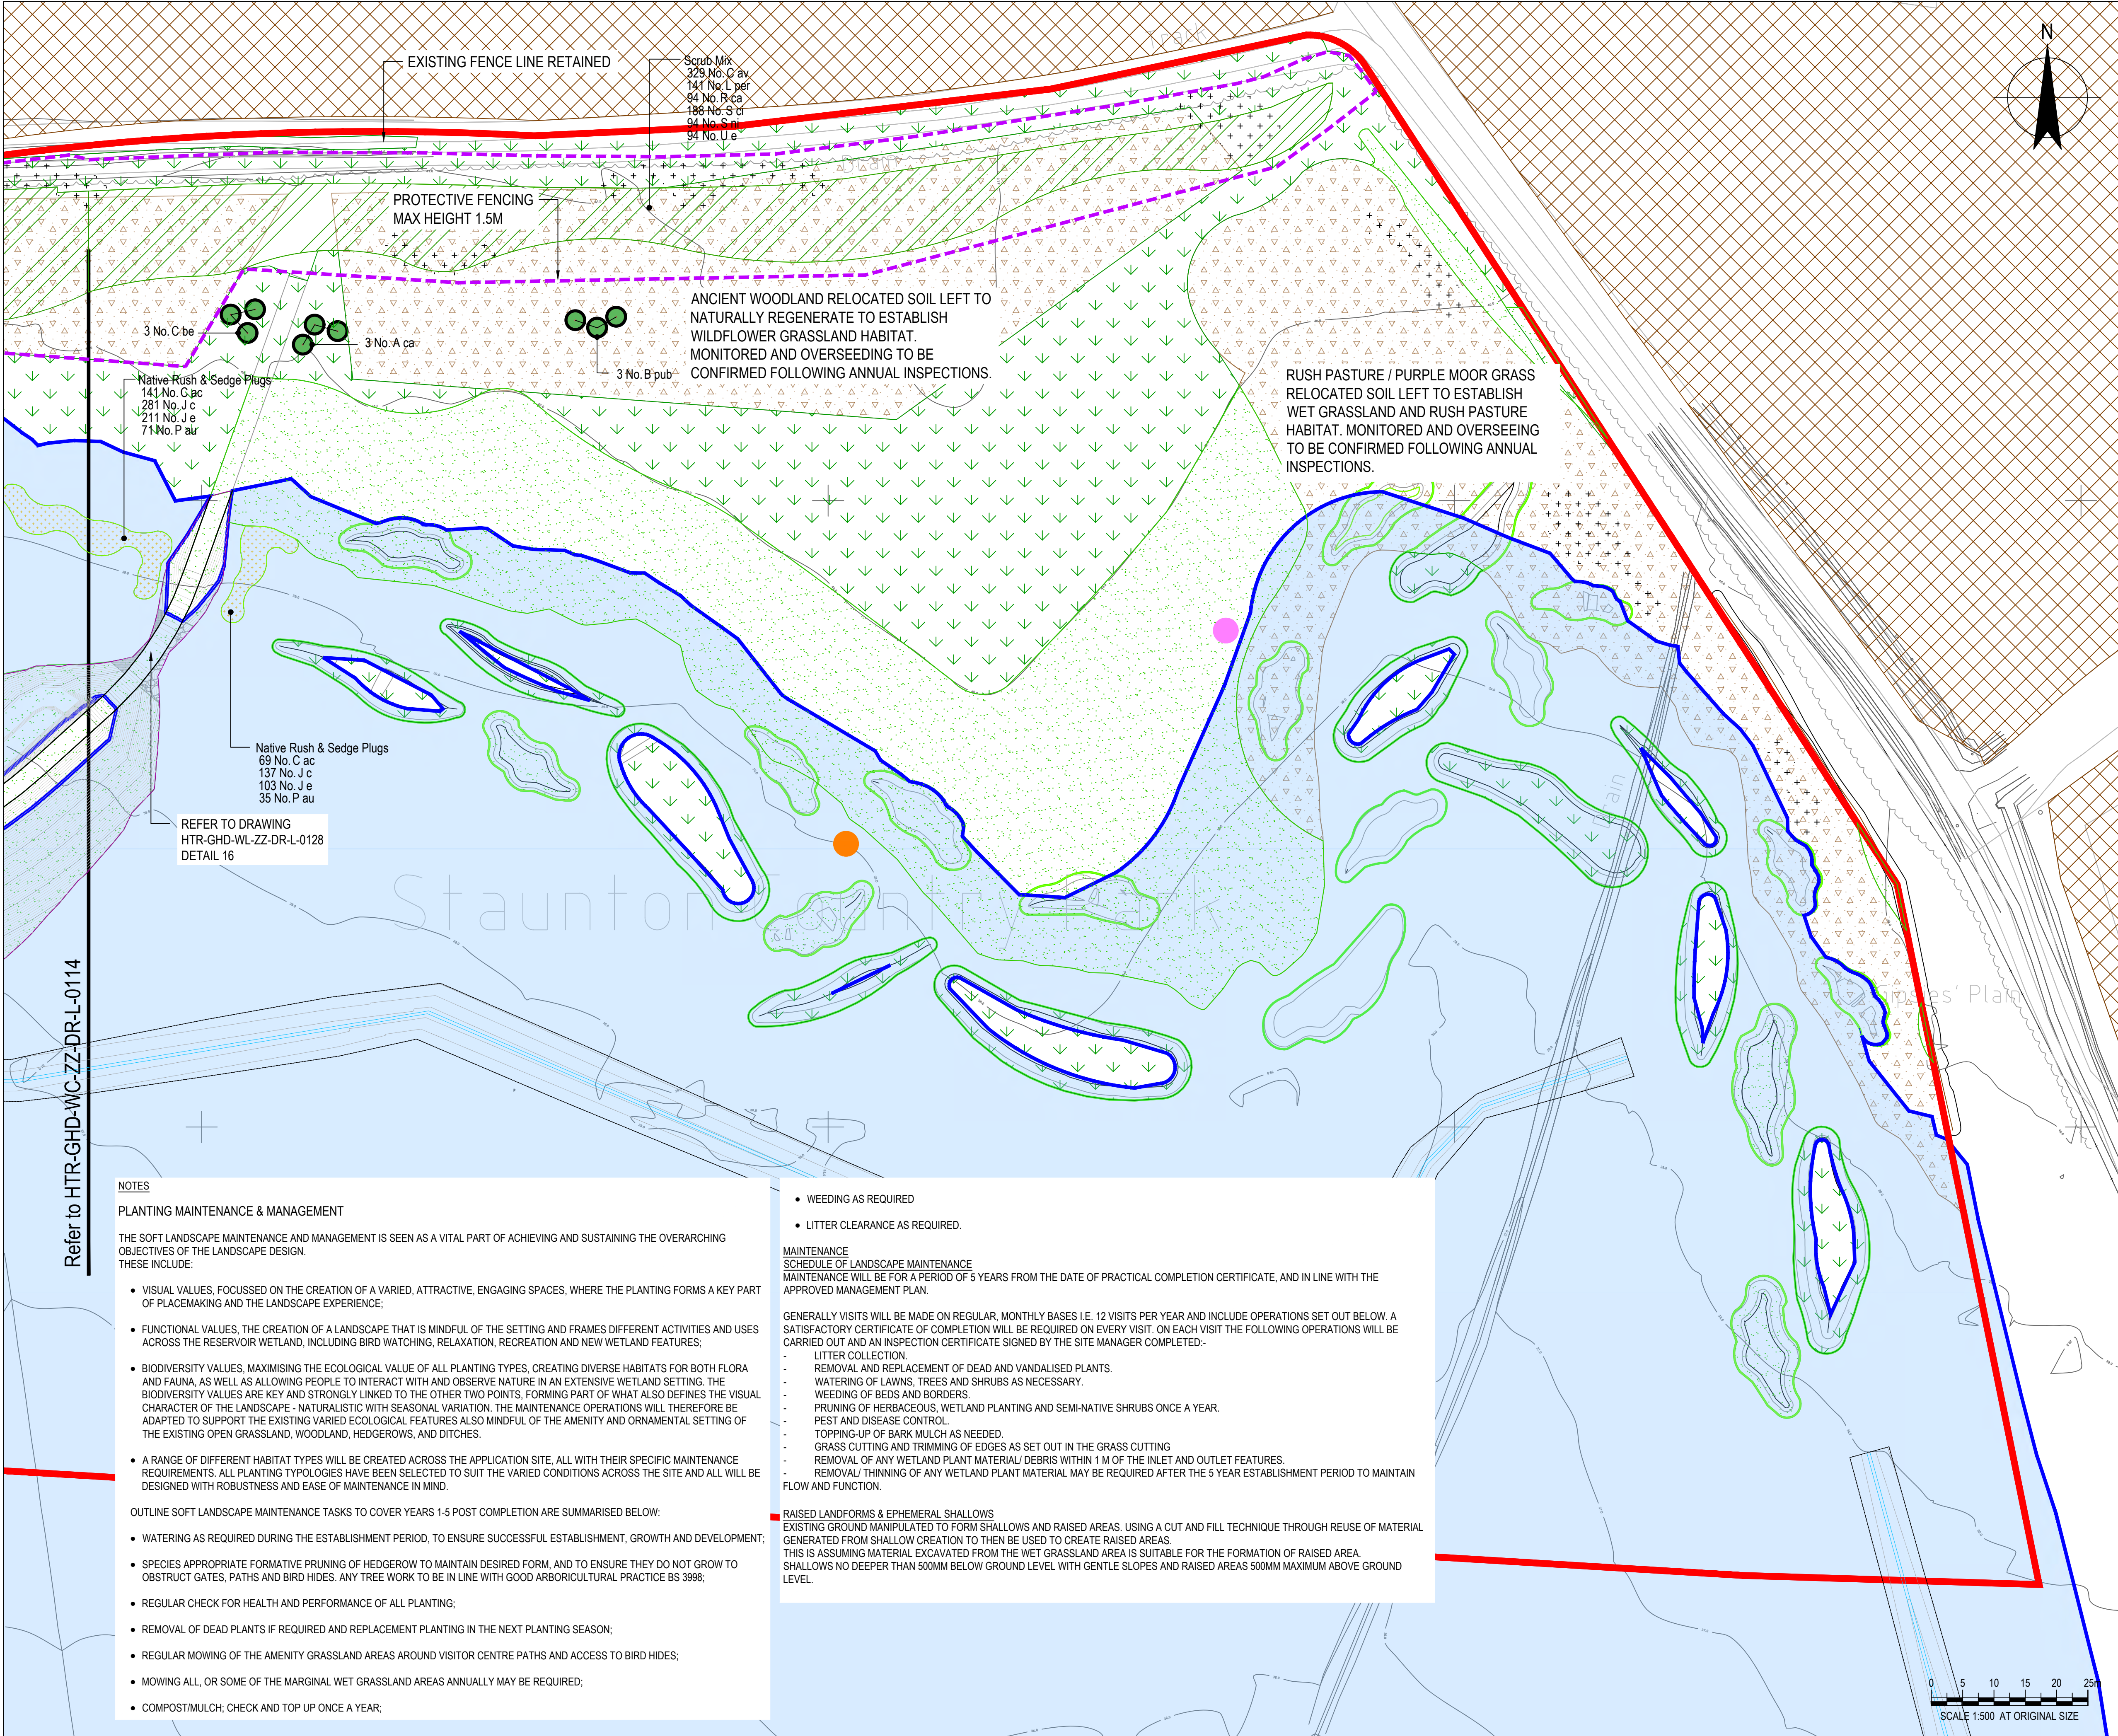

NOTES

1. ALL DIMENSIONS ARE IN MILLIMETRES UNLESS NOTED OTHERWISE (UNO).
2. ALL LEVELS ARE IN METRES TO ORDNANCE DATUM UNO.

Key

Existing

- 39.5 contour - top water level for main reservoir
- Woodland to be retained

Proposed

- Native Woodland Canopy / Specimen Trees
- Native Woodland Understorey
- Native Wet Woodland
- Native Hedgerow
- Native Scrub
- Wildflower Seeding Mix EM5
- Wet and Water Edge Mix
- Gravel and Boulders
- Native Rush & Sedge Plugs
- Location of Soil Translocation
- Access Route
- Seasonal Channels
- Stockproof Fencing
- Landscape Planting Protection Fencing
- Monoliths
- Horizontal Trunks
- Log Piles
- Fallen Branches
- Tree Stumps

Atlas - Not to scale

REFERENCE DOCUMENTS AND DRAWINGS

PLEASE REFER TO THE BELOW DRAWINGS:
HTR-GHD-WL-ZZ-DR-L-0128 - LANDSCAPE CONSTRUCTION DETAILS SHEETS 1-4
HTR-GHD-WL-ZZ-DR-S-0062-65 - WETLANDS ACTIVE WATER CONTROL PENSTOCK CHAMBER DETAILS
HTR-GHD-WL-ZZ-DR-L-0052-055 - WETLANDS SPILLWAY PLANS AND SECTIONS

P03	FUTURE WATER DESIGN AMENDMENTS	SWG	SWG	06/06/2024
P02	FOR COMMENTS	SWG	SWG	15/05/2024
P01	FOR COORDINATION	SWG	SWG	17/04/2024

Rev	Description	Checked	Approved	Date
Author	LS			
Designer	SWG			
Drafting Check	SWG			
Design Check	SWG			

Telephone: Havant (023) 9249 9888
Fax: Havant (023) 9245 3632
Website: www.portsmouthwater.co.uk
Registered Office: PO Box 8 West Street
Havant Hampshire PO9 1LG
REGISTERED IN ENGLAND No. 2538455

Project No. 12547181

Client **PORTSMOUTH WATER**

Project **HAVANT THICKET RESERVOIR**

Status **FOR COMMENTS** Status Code **S3**

Drawing Title **WETLAND RETAINING STRUCTURE - LANDSCAPE CONSTRUCTION SOFTWARES SHEET 6 OF 6** Size **A1**

Rev **P03**

HTR-GHD-WL-ZZ-DR-L-0115

Drawing No. HTR-GHD-WL-ZZ-DR-L-0115

Rev P03