



1 North Elevation
1 : 100



2 East Elevation
1 : 100



3 South Elevation
1 : 100



4 West Elevation
1 : 100

DO NOT SCALE FROM THIS DRAWING © W R DUNN & CO LTD.
Use annotated dimensions in all instances. Dimensions to be site checked prior to commencement of works on site or prior to any prefabrication. WR Dunn & Co Ltd. is to be notified of any discrepancies in all instances.
This information contained must be read in conjunction with any relevant specifications, building regulations, British and European standards and checked against all additional consults and specialist manufacturers information.
THIS INFORMATION IS COPYRIGHT AND SHOULD NOT BE REPRODUCED IN WHOLE OR PART WITHOUT WRITTEN CONSENT OF WR DUNN & CO LTD.

- Key
- Facing brickwork, colour TBC
 - Slate effect tiles
 - Render - Off White
 - Vertical Timber Cladding

General notes


All windows and doors to be anthracite uPVC.

All external lighting to be agreed with the LPA.

All external landscaping and external materials to be agreed with LPA.

All external rainwater goods to be anthracite uPCV.

Fascia and soffits to be anthracite uPVC.

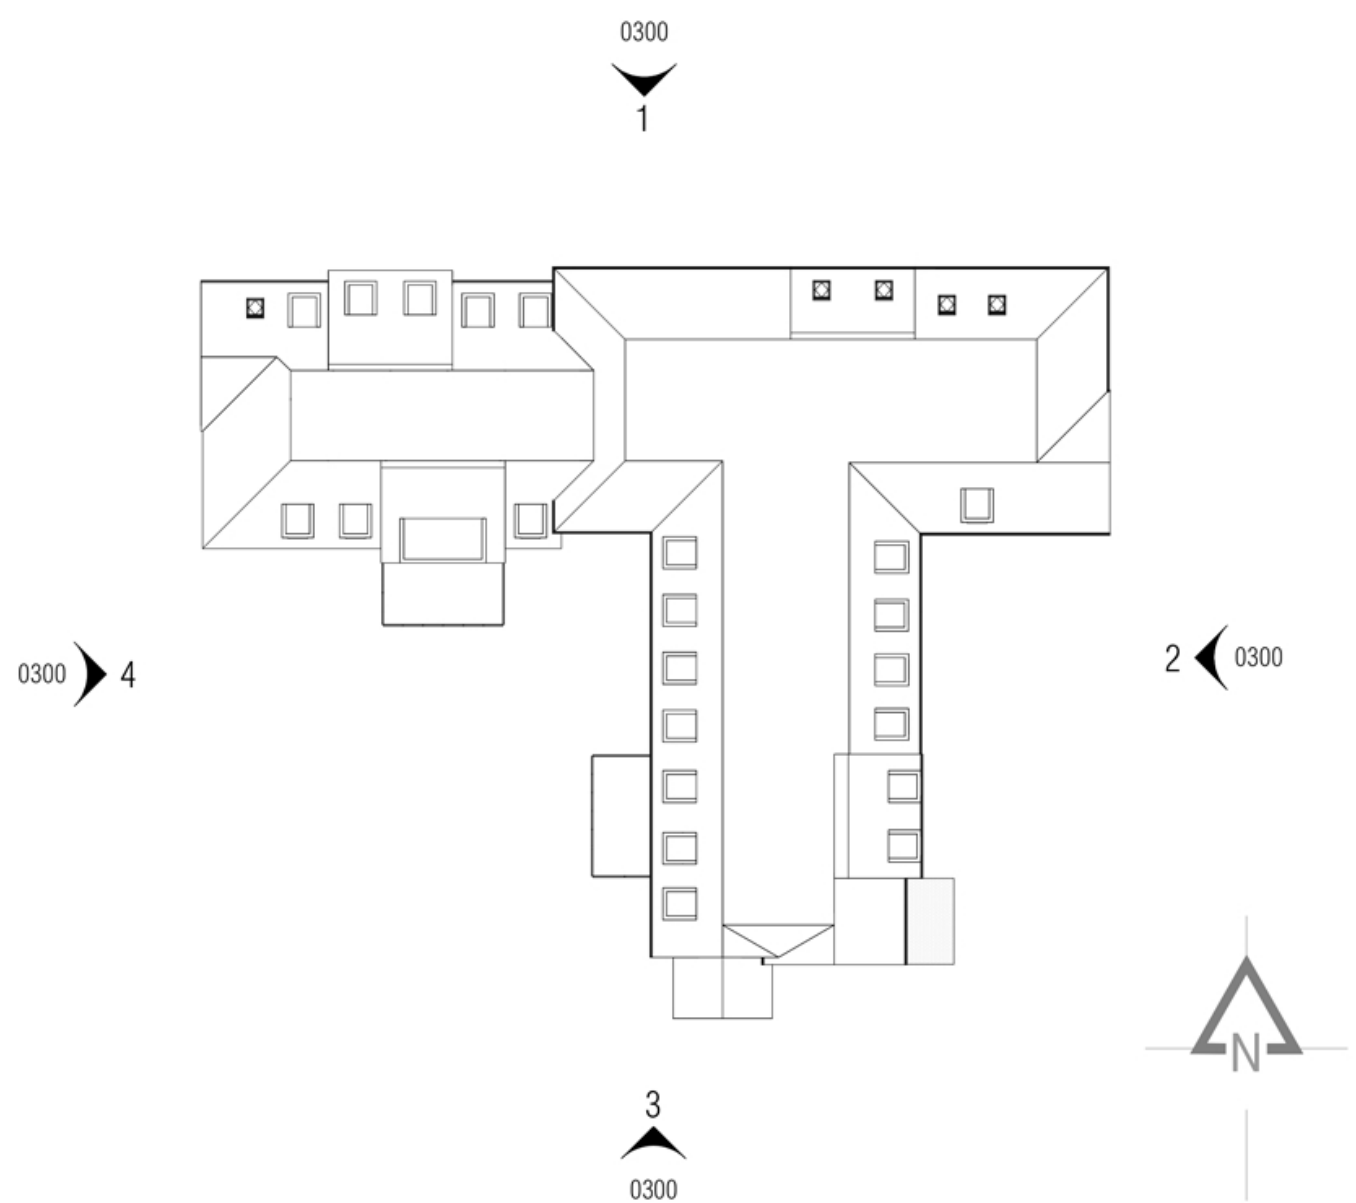

Elevation Reference Plan
1 : 500

P01	First Issue		
P02	Elevations updated to design teams comments	EH	18.06.21
P03	Revised to incorporate planning officers comments	EH	14.09.21
P04	Revised 6a bed layout	EH	10.12.21
P05	Revised layout to accommodate revised red line boundary	EH	20.12.21
P06	Updated following review of landscape design	EH	26.01.21
P07	Updated to reflect operators comments	EH	18.02.22
P08	Updated to reflect operators comments	EH	16.06.22
P09	Roof raised forming a roof void to hide ASHP	EH	15.08.22
REV	AMENDMENTS	DWN	DATE

PLANNING

DO NOT SCALE FROM THIS DRAWING CONTRACTOR MUST VERIFY ALL DIMENSIONS ON SITE BEFORE COMMENCING ANY WORK OR MAKING ANY SHOP DRAWINGS

wrdunn.

27 FRONT STREET ACOMB YORK YO24 8BW
01904 784421 info@wrdunn.co.uk

CLIENT

FRONTIER

PROJECT
Land at Cowplain Community School
Hart Plain Avenue
Waterlooville
PO8 8RY

DRAWING TITLE
Proposed GA Elevations

SCALE & AG DATE DRAWN CHECKED
As indicated 28.05.21 EH JD

DRAWING NUMBER REVISION SUITABILITY
4528-WRD-XX-ZZ-DR-A-0300 P09 S3