
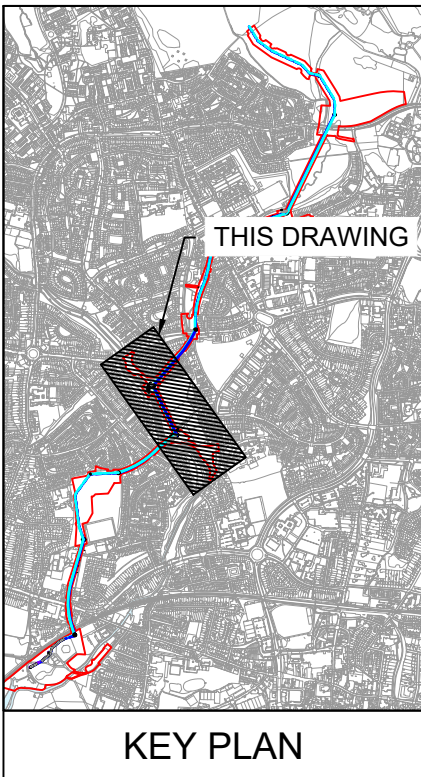


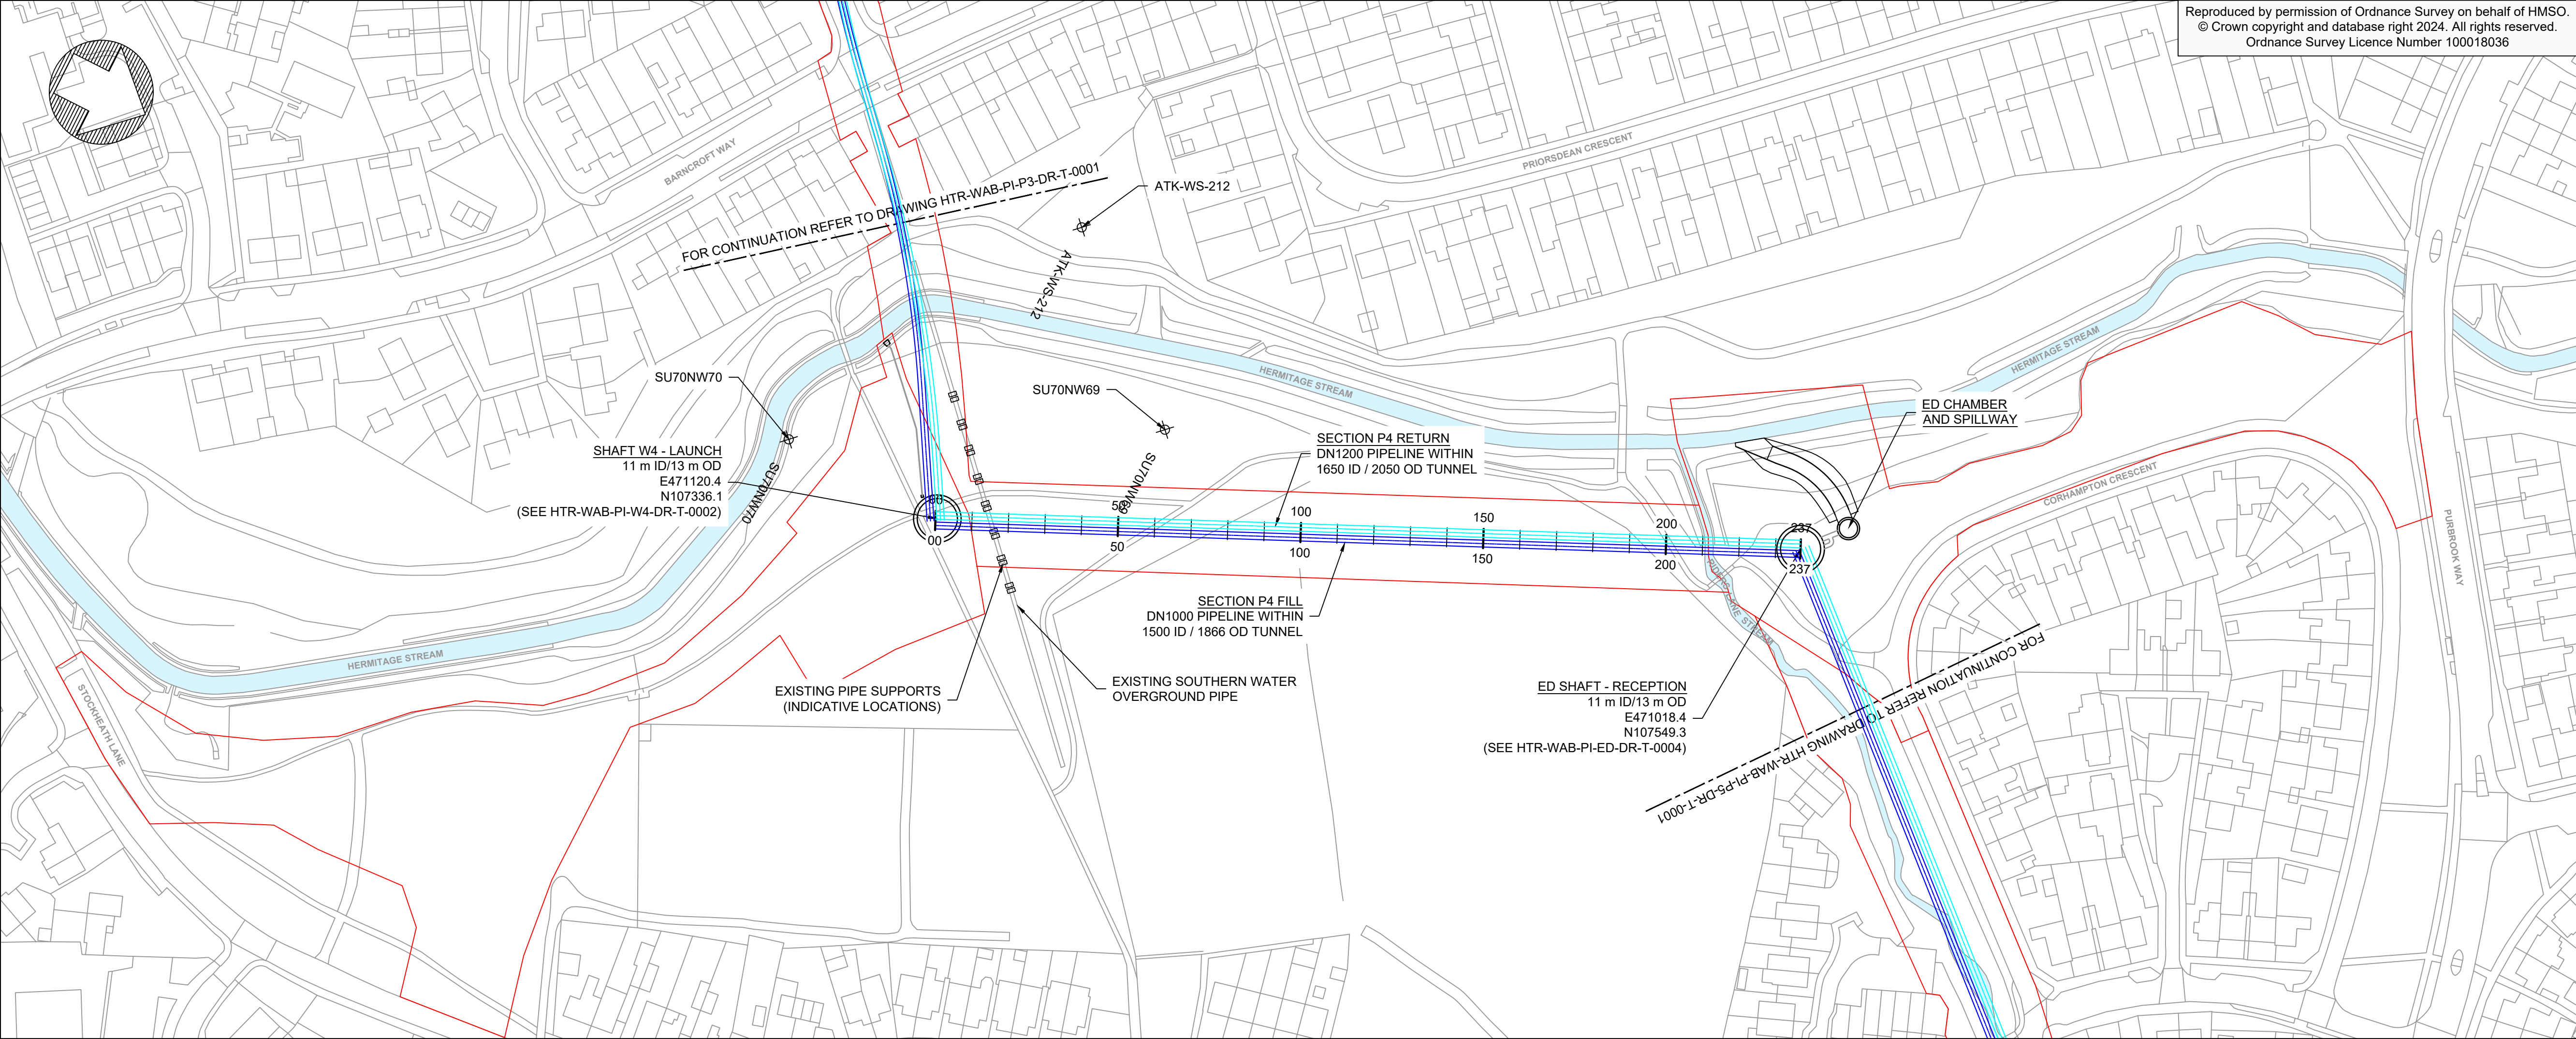

- Notes:
- TUNNEL CHAINAGES ARE DEFINED IN METRES BETWEEN SHAFT CENTRES.

- FILL PIPELINE
RETURN PIPELINE
REDLINE BOUNDARY
GROUND INVESTIGATION LOCATION

ED = EMERGENCY DISCHARGE
ID = INNER DIAMETER
OD = OUTER DIAMETER

GEOTECHNICAL SECTIONS KEY

COLOUR = PRIMARY MATERIAL

- UNKNOWN
MADE GROUND
CLAY
SILT
SAND
GRAVEL
ASSESSED ZONE OF CORE LOSS

PATTERN = SECONDARY MATERIAL

- Clayey
Silty
Sandy
Gravelly (or coarser)

IF MATERIAL COARSER THAN SAND IS PRESENT AS A TERTIARY OR LESSER COMPONENT, AN ADDITIONAL GRAVEL PATTERN IS ALSO SHOWN.



Rev	By	Ckd	App	Description	Date
P02	JT	BP	BC	PLANNING VERSION	03/05/24
P01	JT	BP	BC	FILL PIPELINE UPSIZING	15/02/24

WARD & BURKE

Drawing Suitability: APPROVED FOR DETAILED DESIGN Status: A4

Contractors Drawing Number: HTR-WAB-PI-P4-DR-T-0001

Telephone: Havant (023) 9249 9888
Fax: Havant (023) 9245 3632
Website: www.portsmouthwater.co.uk
Registered Office: PO Box 8 West Street
Havant Hampshire PO9 1LG
REGISTERED IN ENGLAND No. 2536455




Date: 03/05/2024 Scale: 1:1000 Sheet: 04 of 09 Sheet Size: A1

Project Title: HAVANT THICKET RESERVOIR

Drawing Title: BEDHAMPTON TO HTR PIPELINE
DUAL PIPELINE PLAN AND LONGSECTION
SECTION P4

Portsmouth Water Drawing Number: Rev: P02

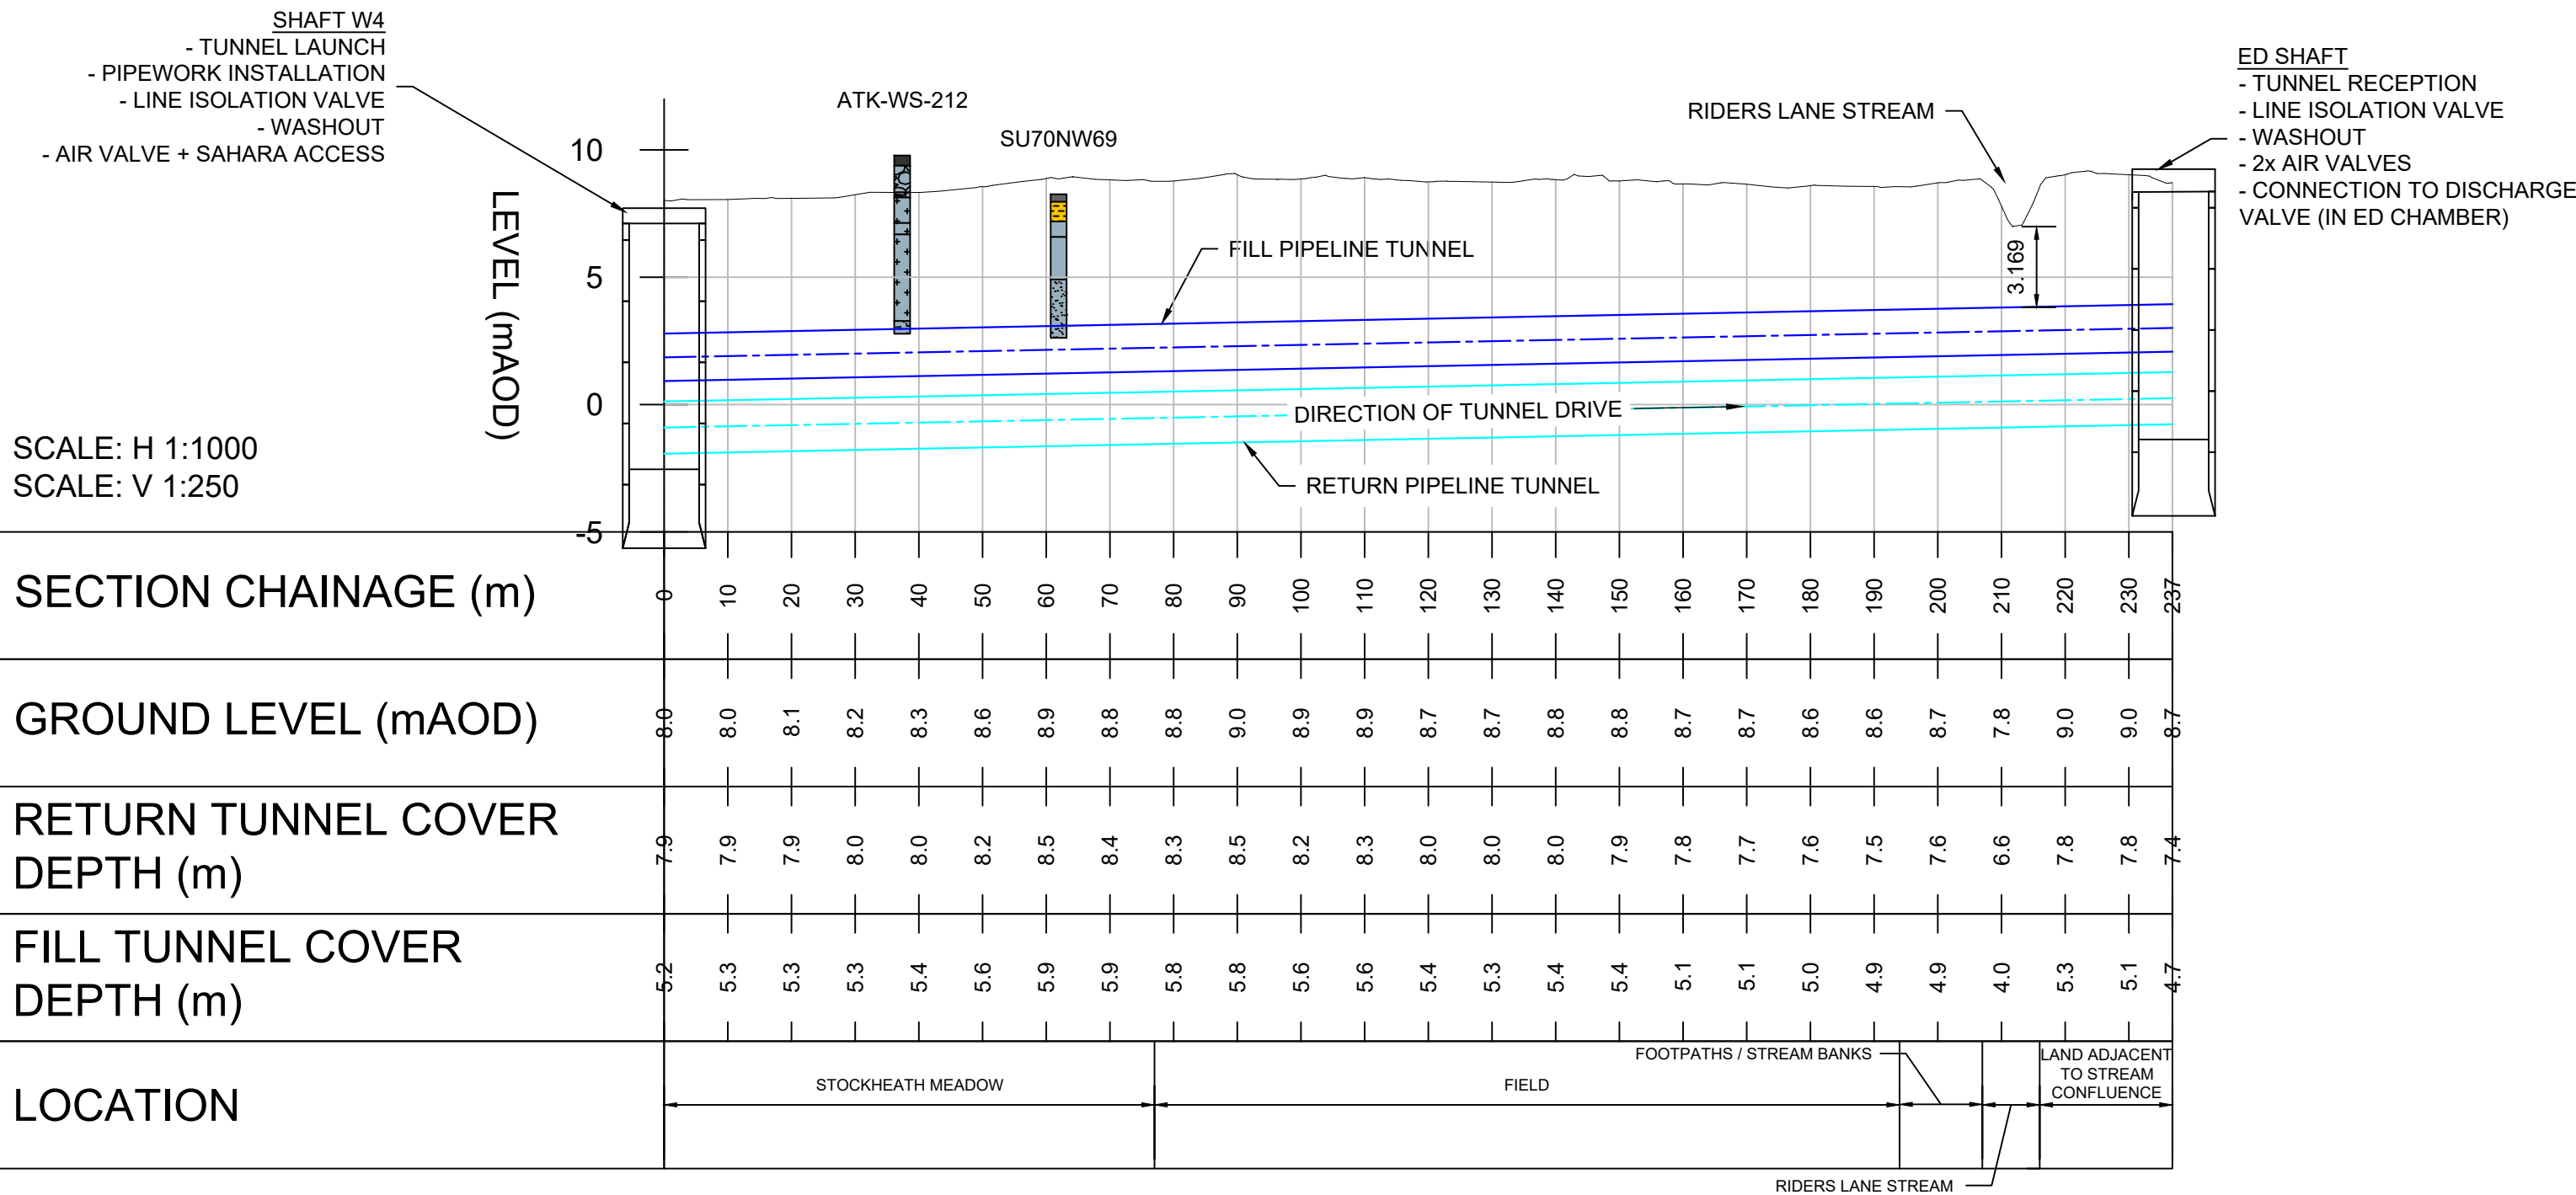

ALL DIMENSIONS ARE IN MILLIMETRES
UNLESS OTHERWISE STATED