


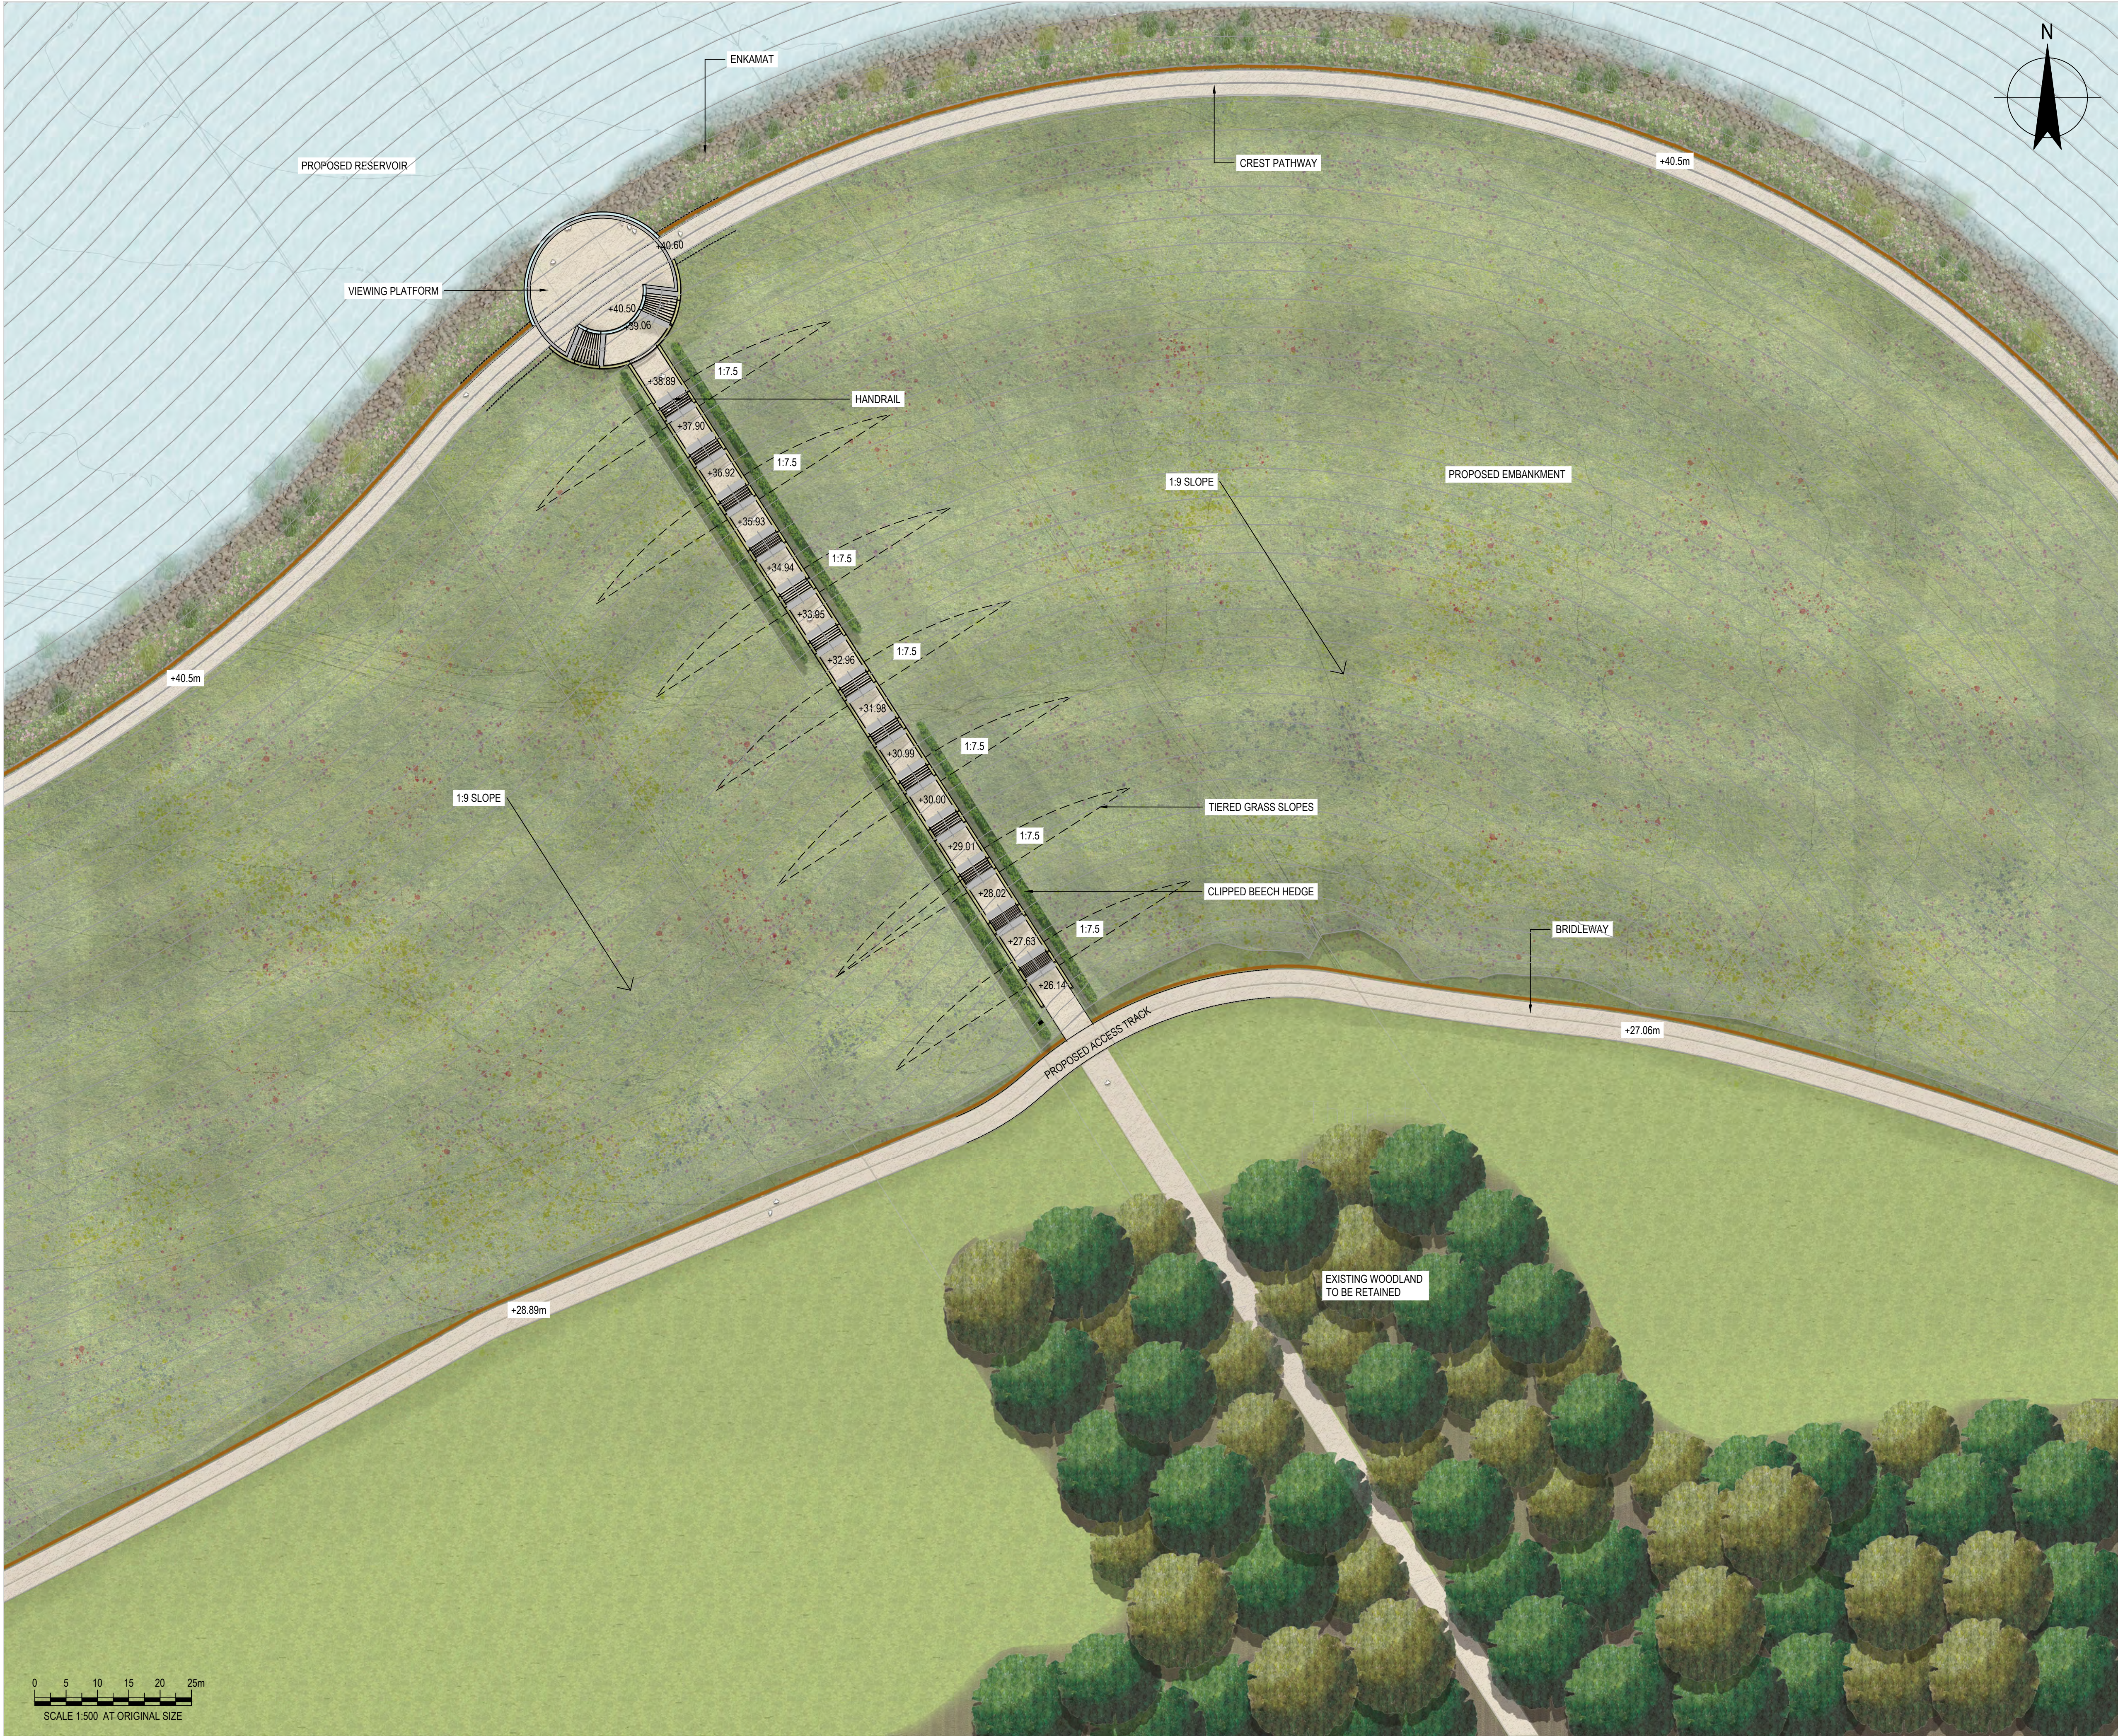

NOTES

- ALL DIMENSIONS ARE IN MILLIMETRES UNLESS NOTED OTHERWISE (UNO).
- ALL LEVELS ARE IN METRES TO ORDINANCE DATUM UNO.
- TWL = TOP OF WATER LEVEL.

Key

Existing

- Ancient woodland to be retained
- Grassland

Proposed

- Grassland
- Tiered grass banks
- Clipped beech / fagus hedge
- Rock Armour
- Marginal plants
- Post and rail fence - 1100mm high
- Balustrade - up to 1100mm high
- Limestone wall
- Limestone steps
- Compacted gravel footpath
- Limestone slab border
- Enkammat (or similar approved)

REFERENCE DOCUMENTS AND DRAWINGS

FOR CROSS SECTIONS PLEASE REFER TO:
HTR-GHD-ZZ-ZZ-DR-T-0009 - MAIN EMBANKMENT SECTIONS B & C

P02	FOR APPROVAL	SWG	SWG	15/04/2024
P01	FOR COMMENTS	SWG	SWG	09/04/2024
Rev	Description	Checked	Approved	Date
Author	LS		Drafting Check	ST
Designer	LS		Design Check	ST

Telephone: Havant (023) 9249 9888
Fax: Havant (023) 9245 3632
Website: www.portsmouthwater.co.uk
Registered Office: PO Box 8 West Street
Havant Hampshire PO9 1LG
REGISTERED IN ENGLAND No. 2538455

Project No. 12547181

Client PORTSMOUTH WATER

Project HAVANT THICKET RESERVOIR

Status	FOR APPROVAL	Status Code	S4
--------	--------------	-------------	----

Drawing Title	LANDSCAPE PLAN AVENUE STAIRCASE	Size	A1
---------------	------------------------------------	------	----

HTR-GHD-ZZ-ZZ-DR-T-0005		Drawing No.	Rev
			P02