


SCHEDULE OF ACCOMMODATION GROUND FLOOR	RECEPTION	OFFICE	COMMON HALL	STORE	WC AREAS	KITCHEN	CIRCULATION	PLANT
	6.0 m²	16.6 m²	72.1 m²	1.8 m²	2.9 m²	28.6 m²	126.1 m²	11.2 m²
		76.2 m²	2.9 m²	2.1 m²	35.0 m²			
		5.4 m²	3.3 m²	8.8 m²	9.6 m²			
		7.4 m²	29.0 m²	0.7 m²				
		45.3 m²	25.4 m²	3.8 m²				
		53.0 m²	2.6 m²	5.0 m²				
		35.6 m²	17.9 m²	2.6 m²				
		29.3 m²	0.7 m²					
		19.2 m²	3.4 m²					
		25.3 m²	6.7 m²					
		15.8 m²	2.6 m²					
		16.6 m²	1.9 m²					
		33.4 m²	2.6 m²					
		43.1 m²	3.9 m²					
		6.8 m²	3.0 m²					
		22.1 m²						
		18.4 m²						
		9.6 m²						
		7.3 m²						
TOTAL	6.0 m²	476.7 m²	72.1 m²	107.8 m²	25.9 m²	73.2 m²	126.1 m²	11.2 m²
TOTAL NIA	902 m²							
TOTAL GIA	989.9 m²							
TOTAL GEA	1078.3 m²							

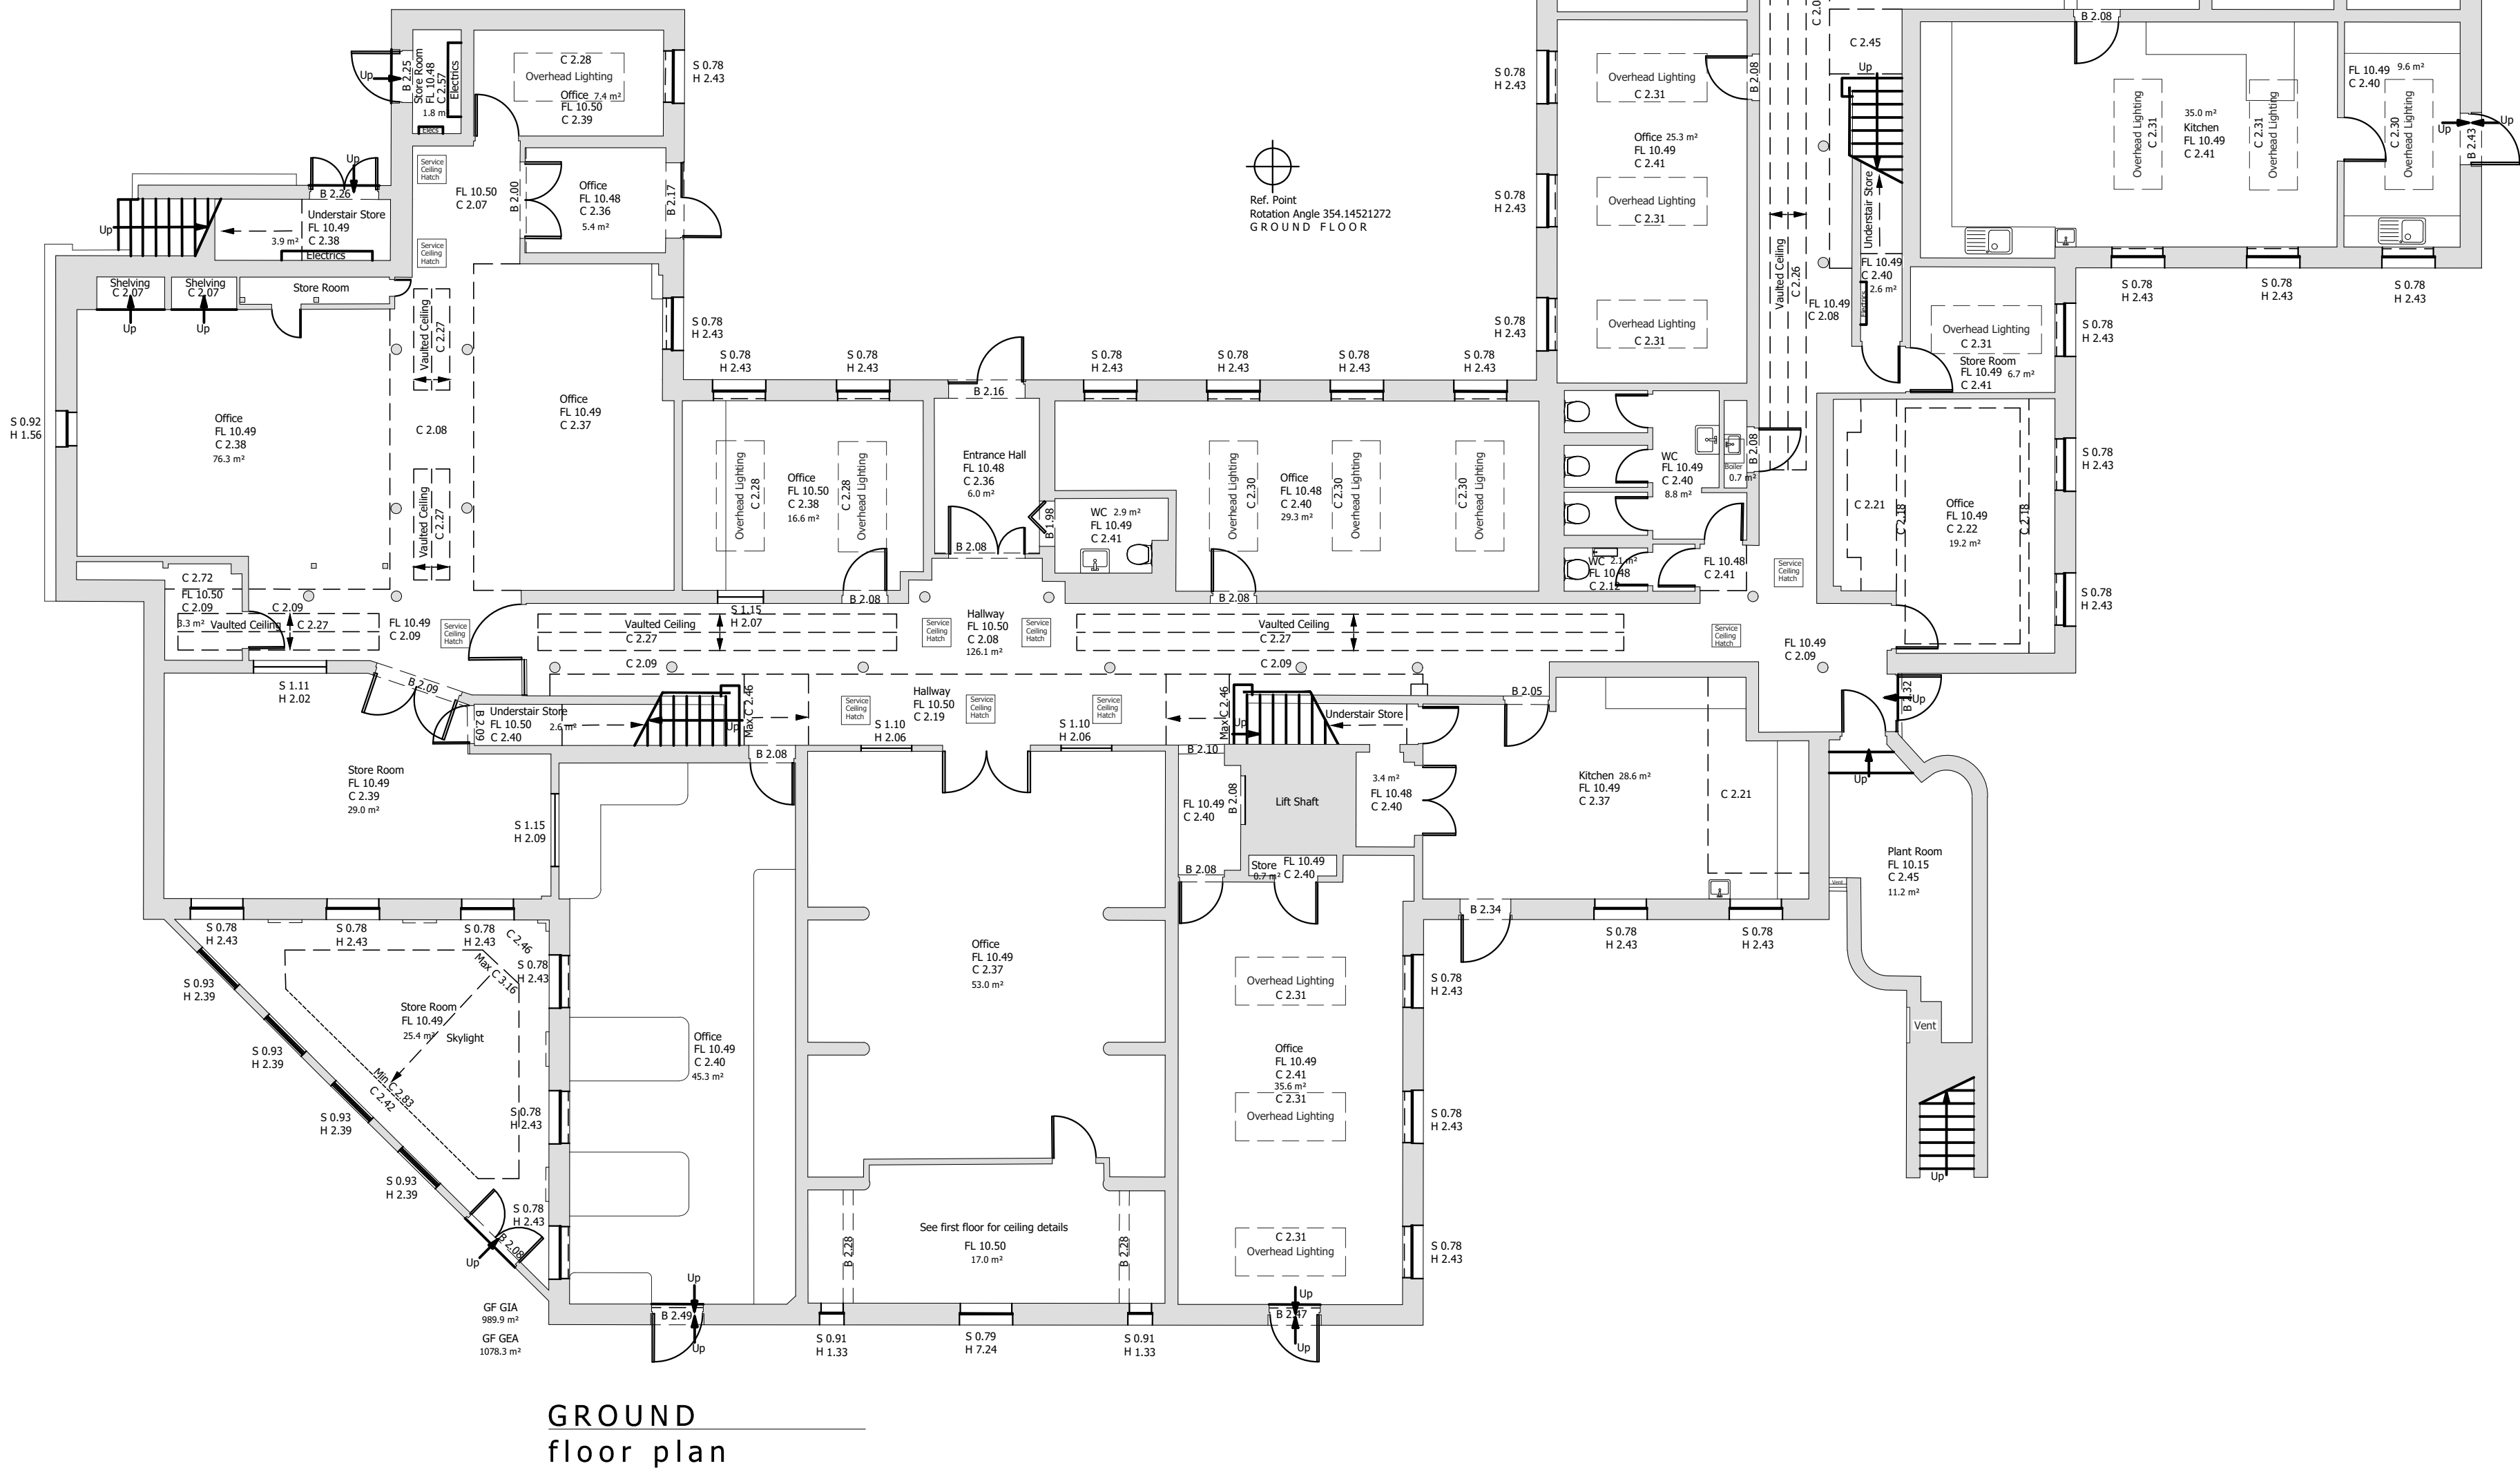

- Notes
1. This drawing is the copyright of MH Architects Ltd
 2. Do not scale this drawing except for Local Authority planning purposes
 3. All dimensions must be checked on site by the contractor prior to commencement of the works.

Client Approval					
X	A	-	Approved		
X	B	-	Approved with comments		
X	C	-	Do not use		
Rev.	Revision Note/Purpose of Issue	Drawn By	Date	Chk By	Date
A	Issued for Comments (FIRST ISSUE)	MW	12.06.23	HJG	12.09.23
B	Issued for PLANNING	MW	28.09.23	HJG	28.09.23
C	Issued for PLANNING	MW	09.04.24	HJG	09.04.24

Client	OUTCOMES FIRST GROUP				
Job title	McCormack House School 56a East Street, Havant				
Drawing title	GF Plan Existing				
Drawn	Date	Checked	Date	Scale at A1	
MW	Sept. 23	HJG	Sept. 23	1:100	
Job No.	Pro.	Org.	Zone	Level	Rev.
23-086	MCH	MHA	ZZ	00	DR A 0100 C
Purpose of issue					
PLANNING					