
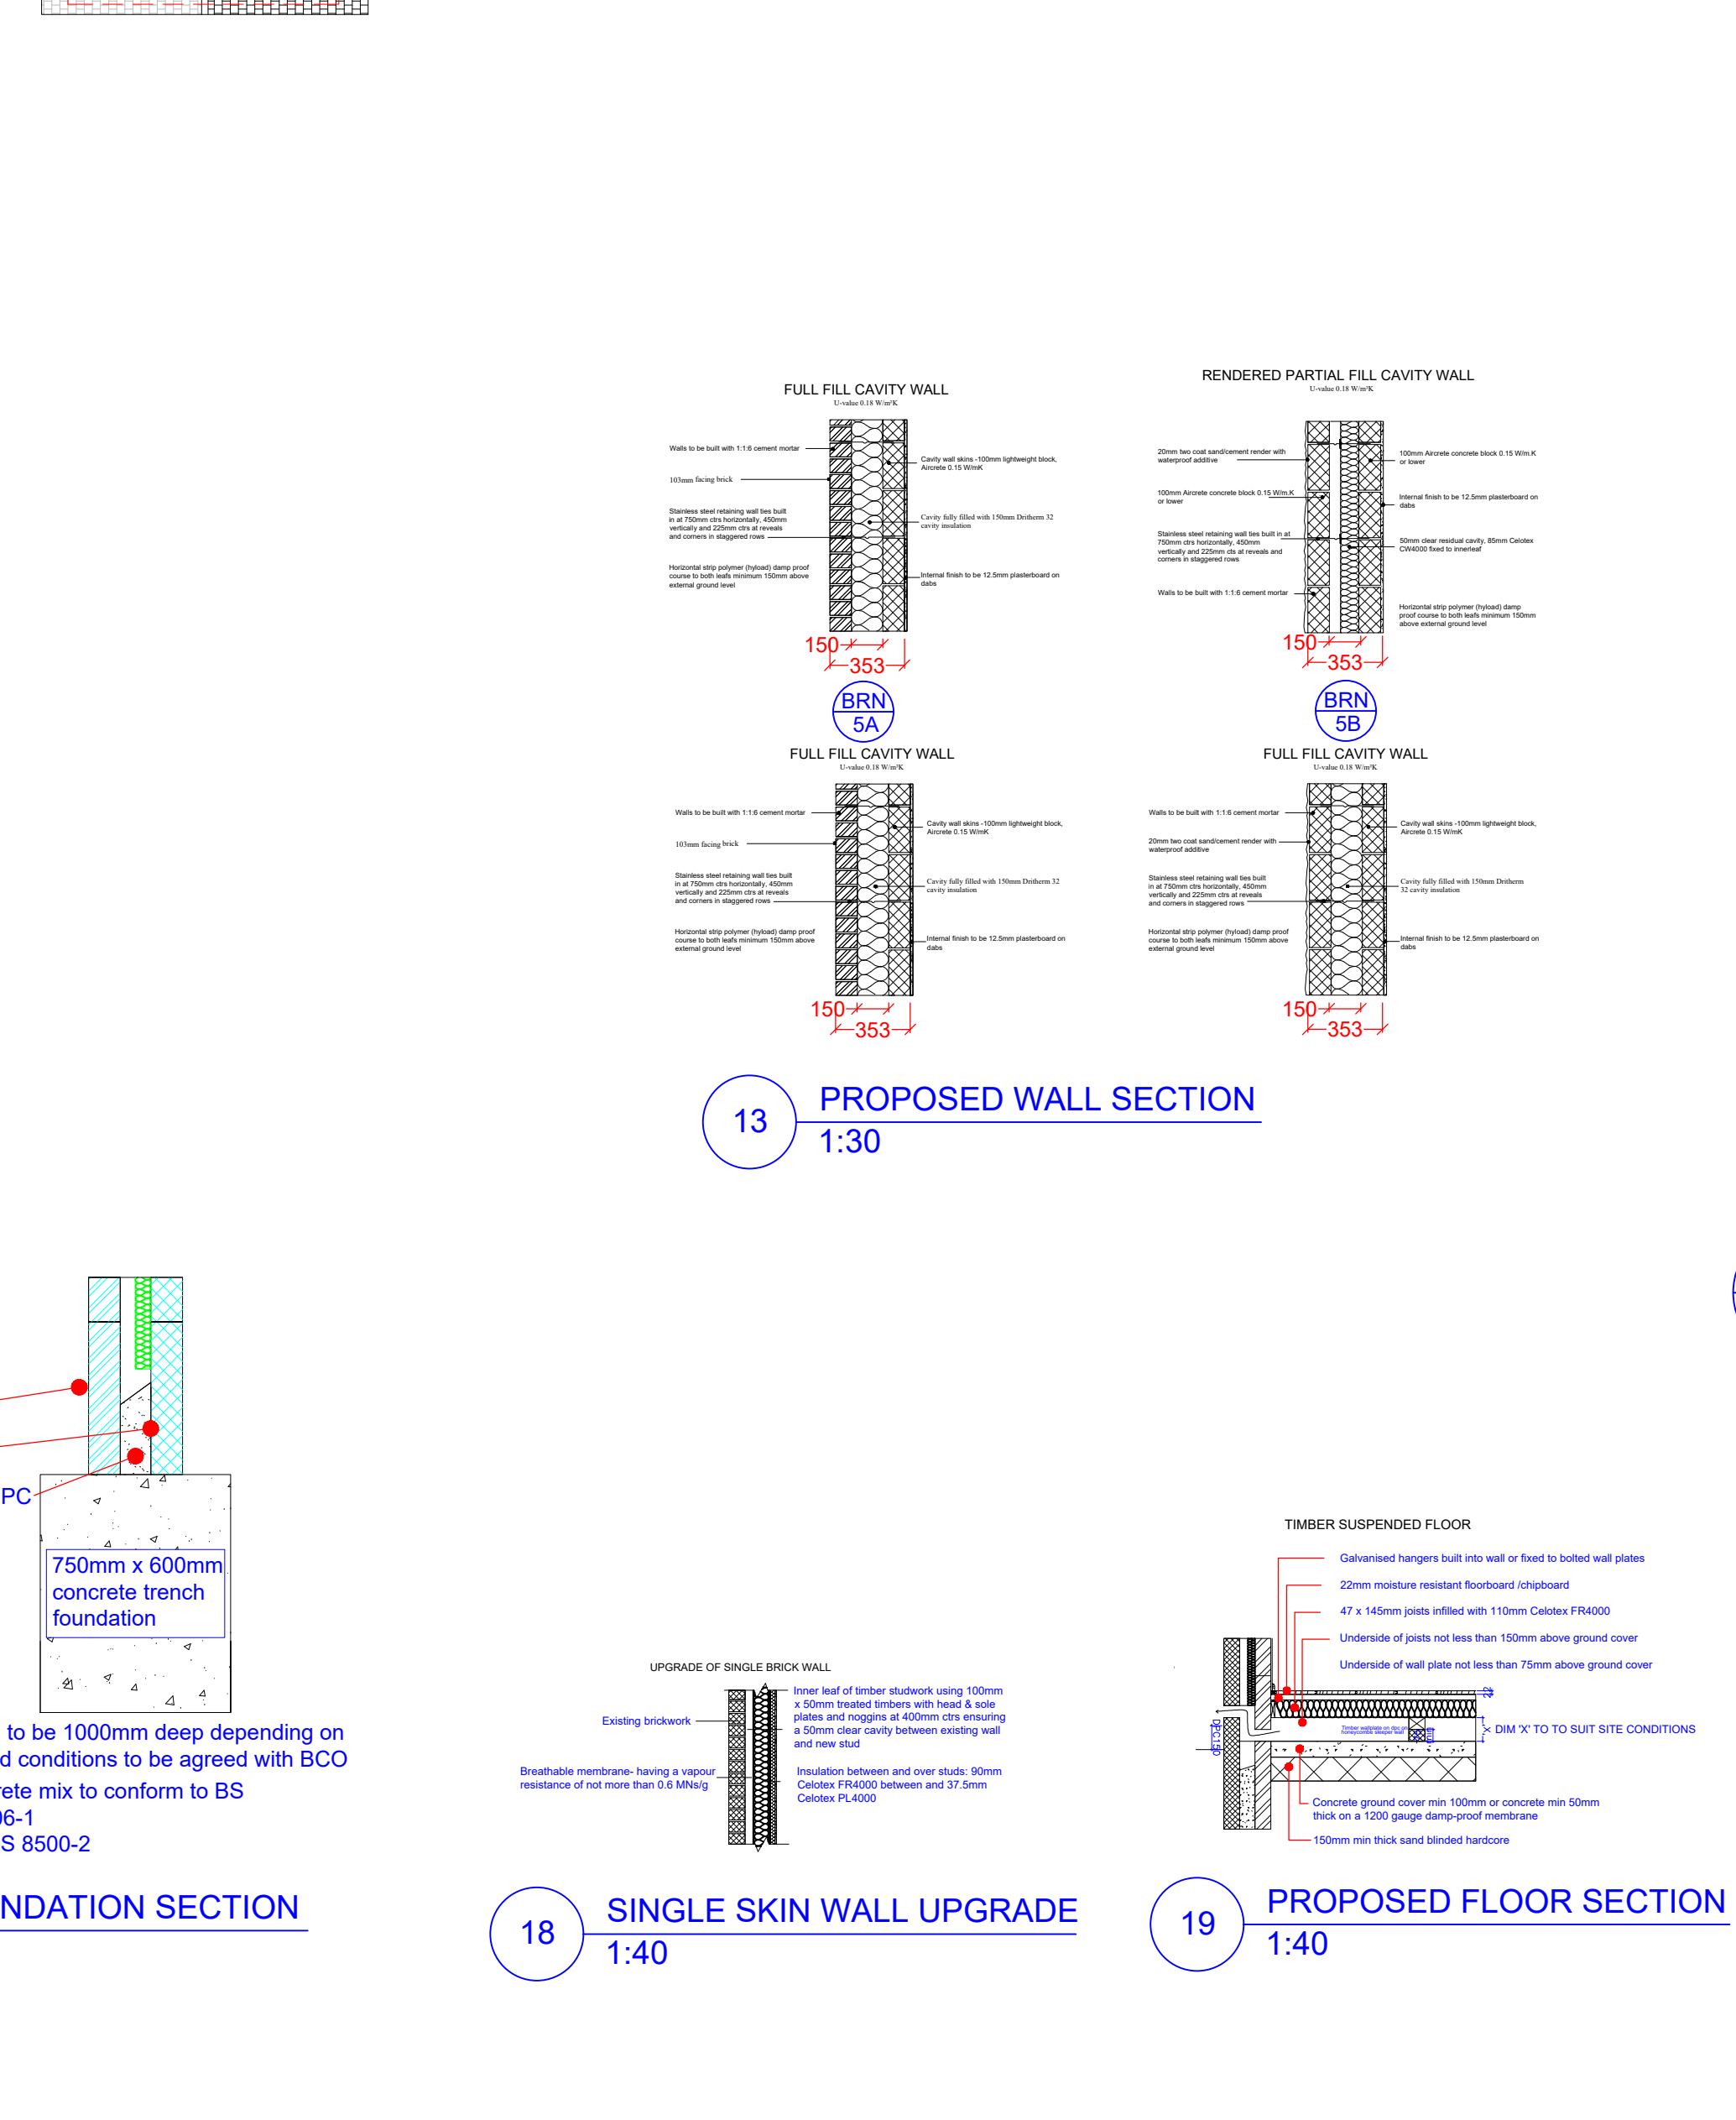
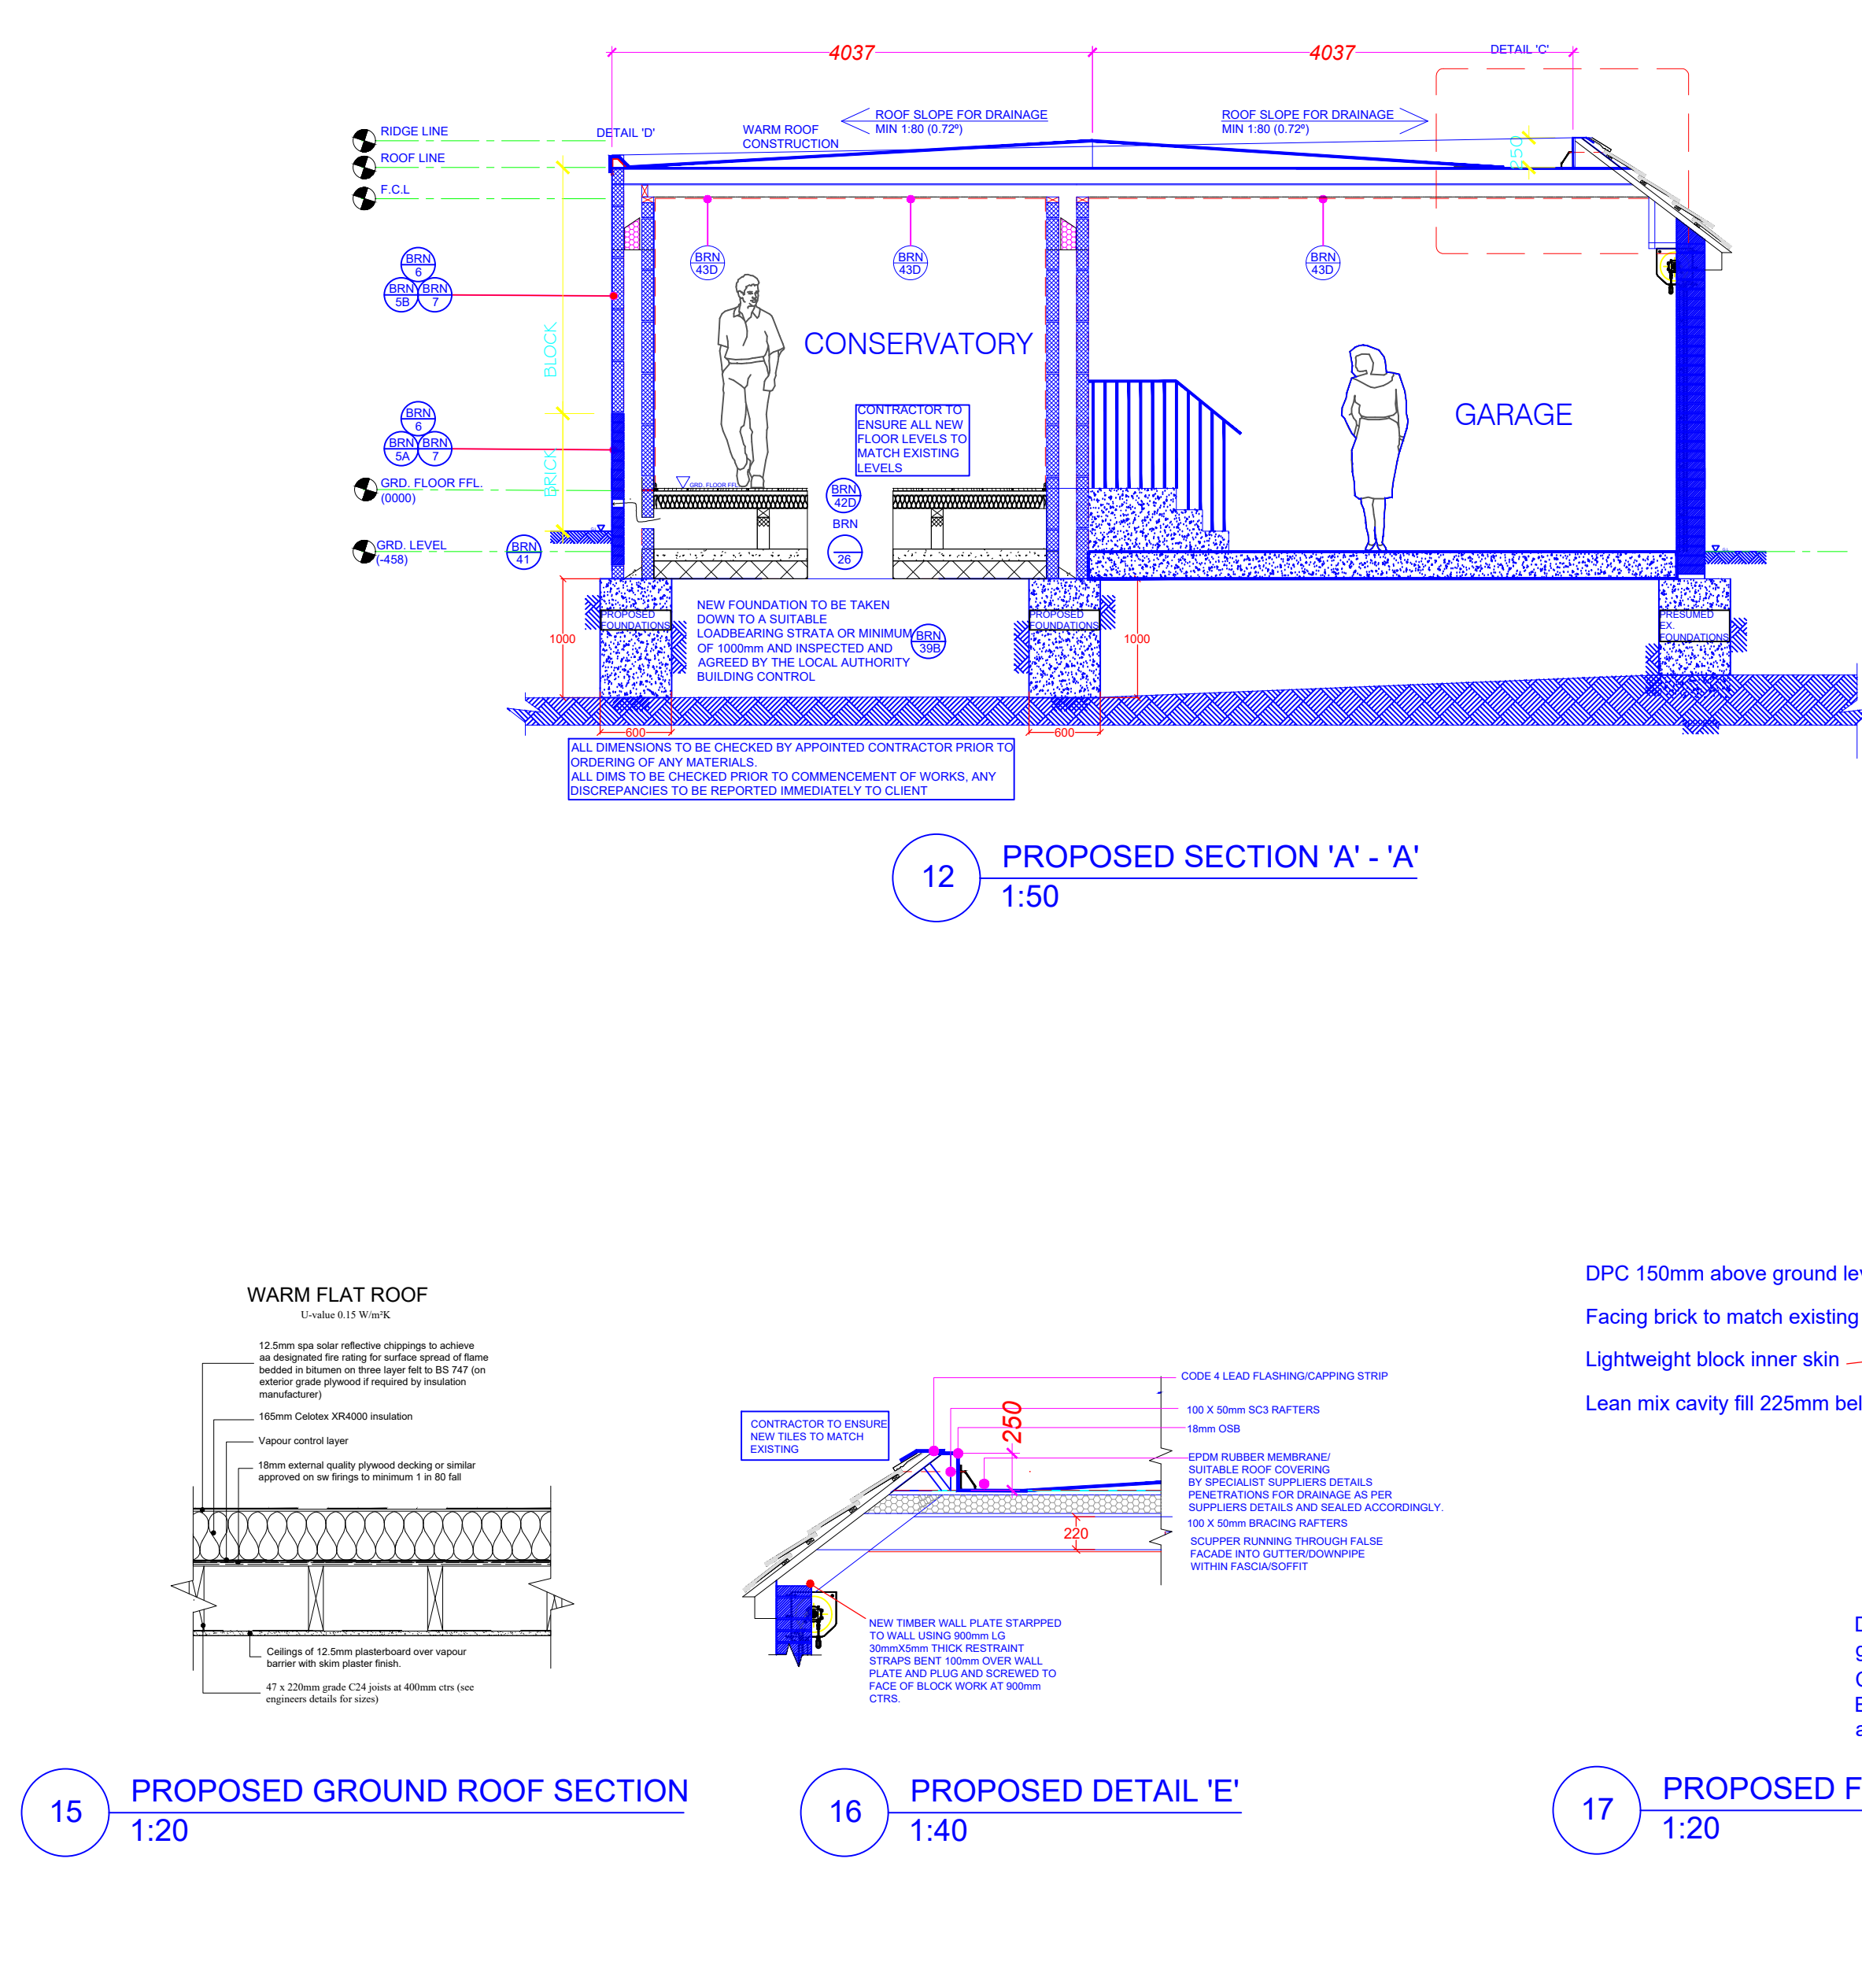
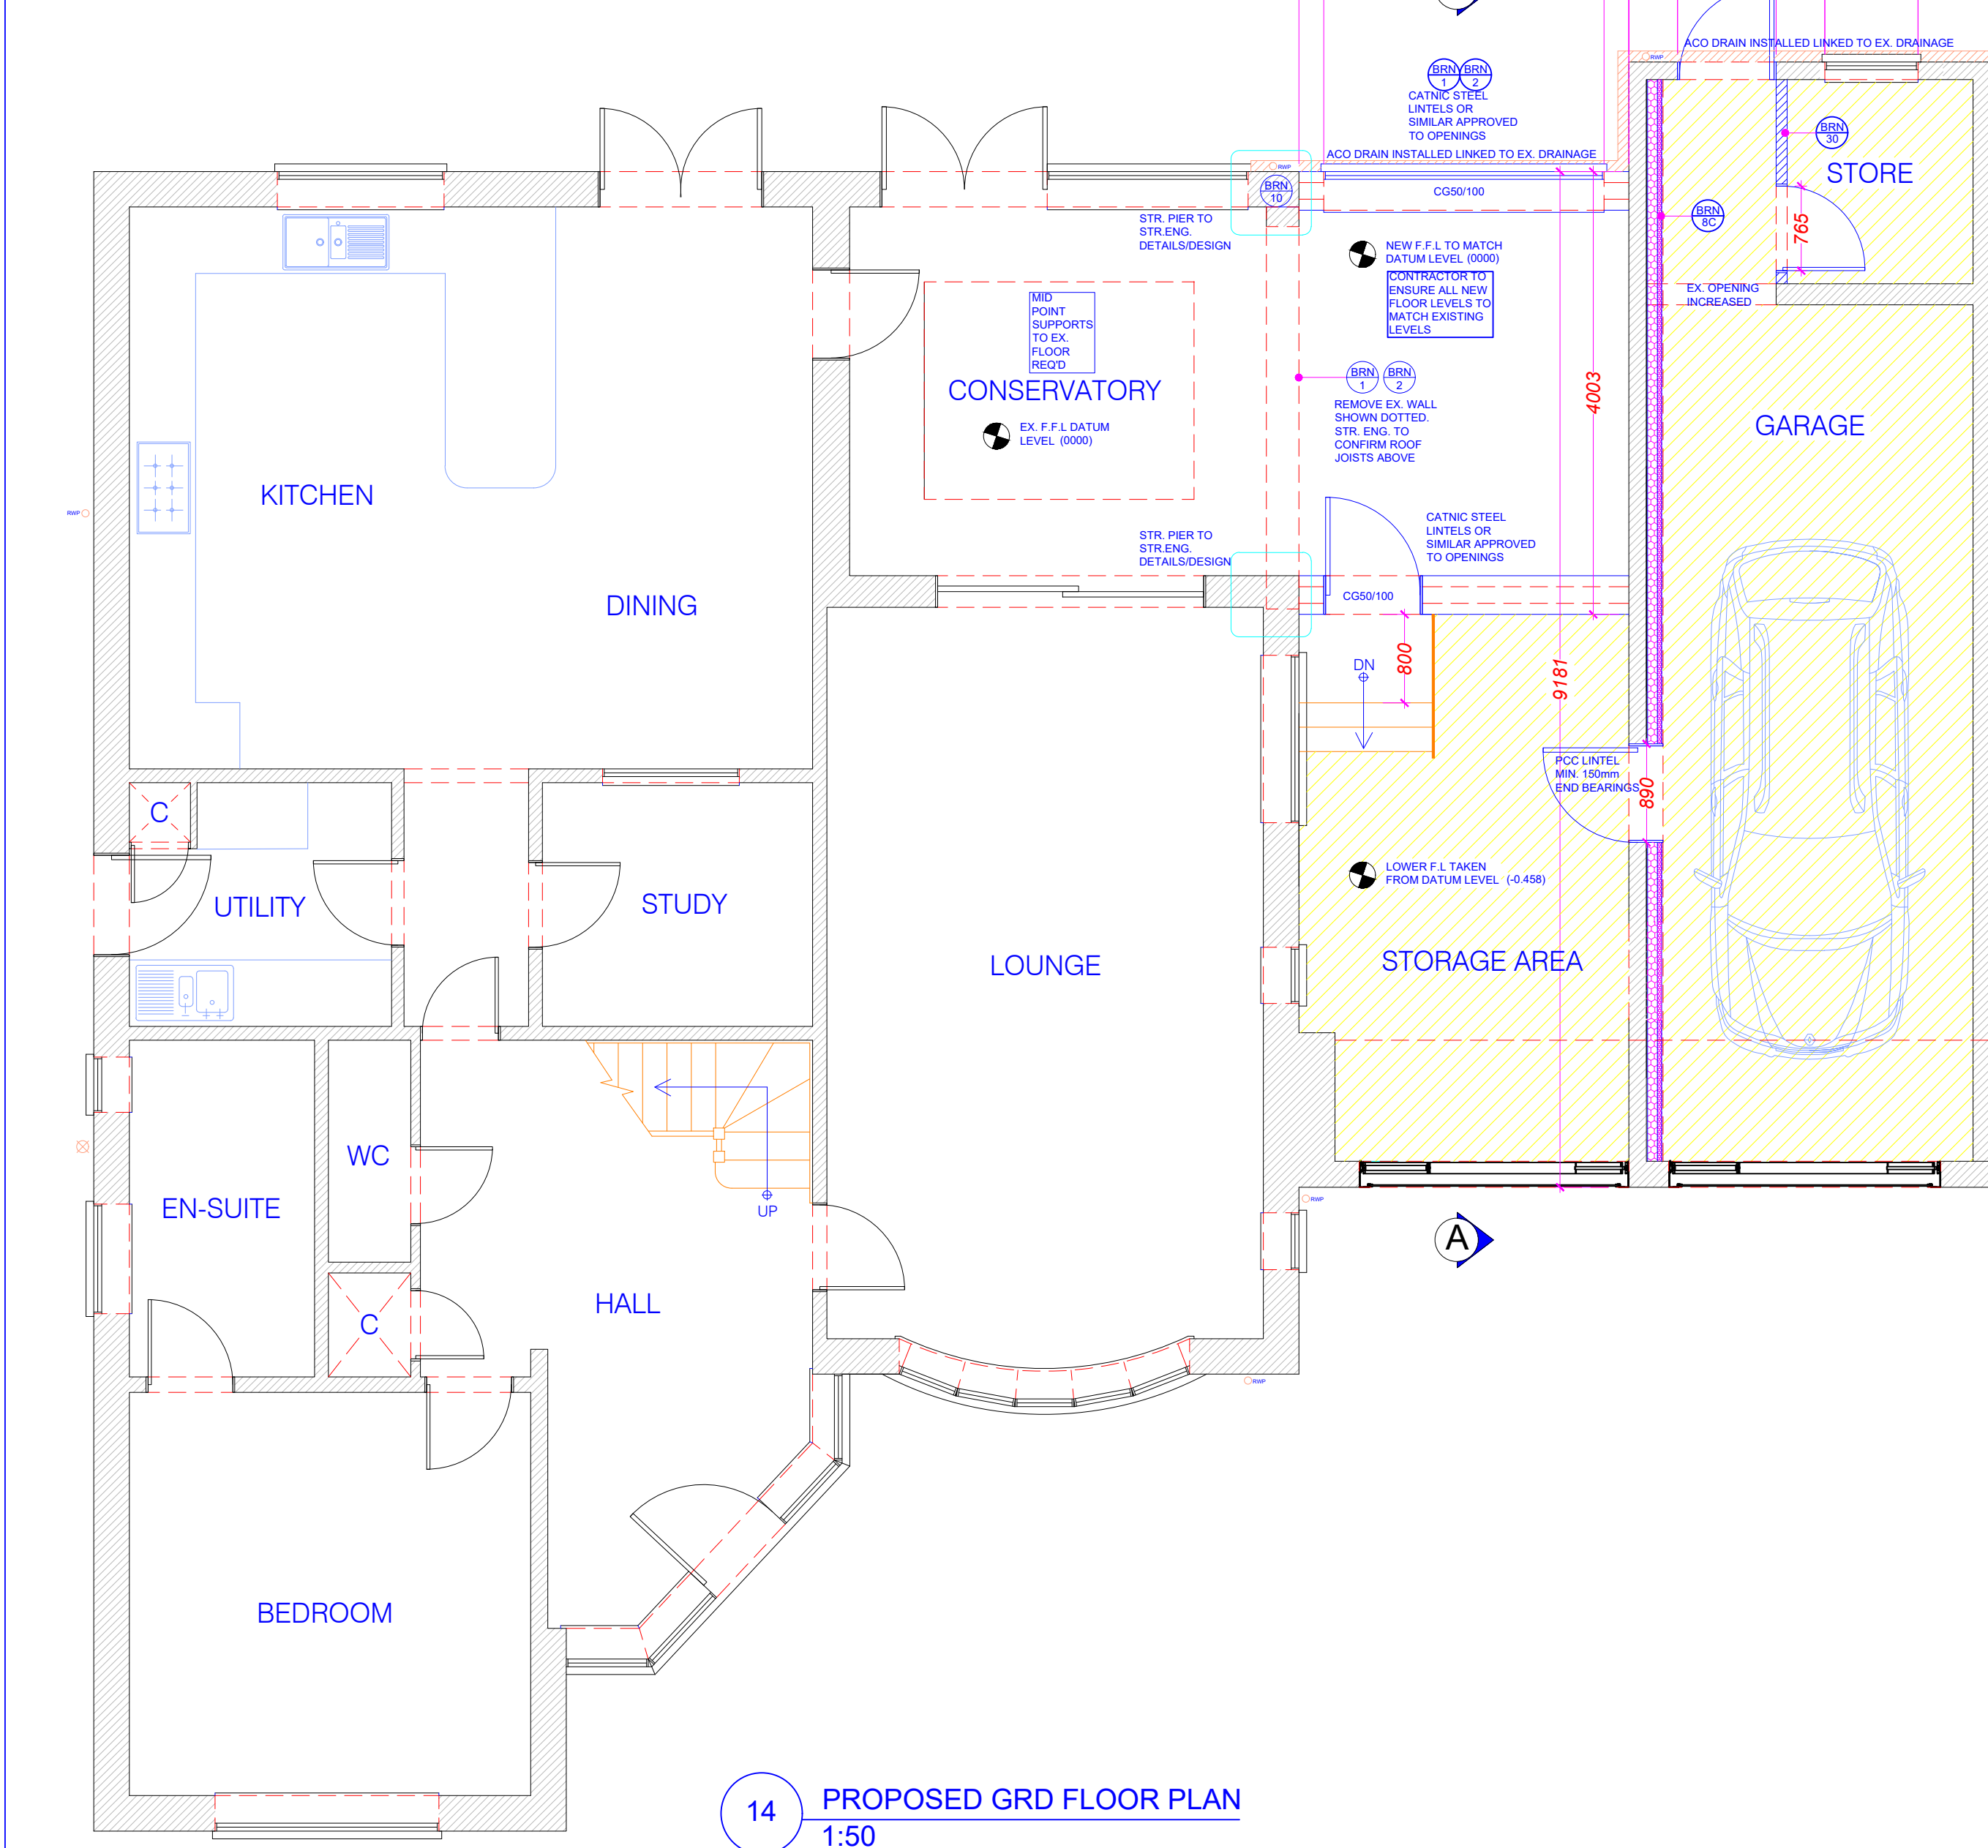


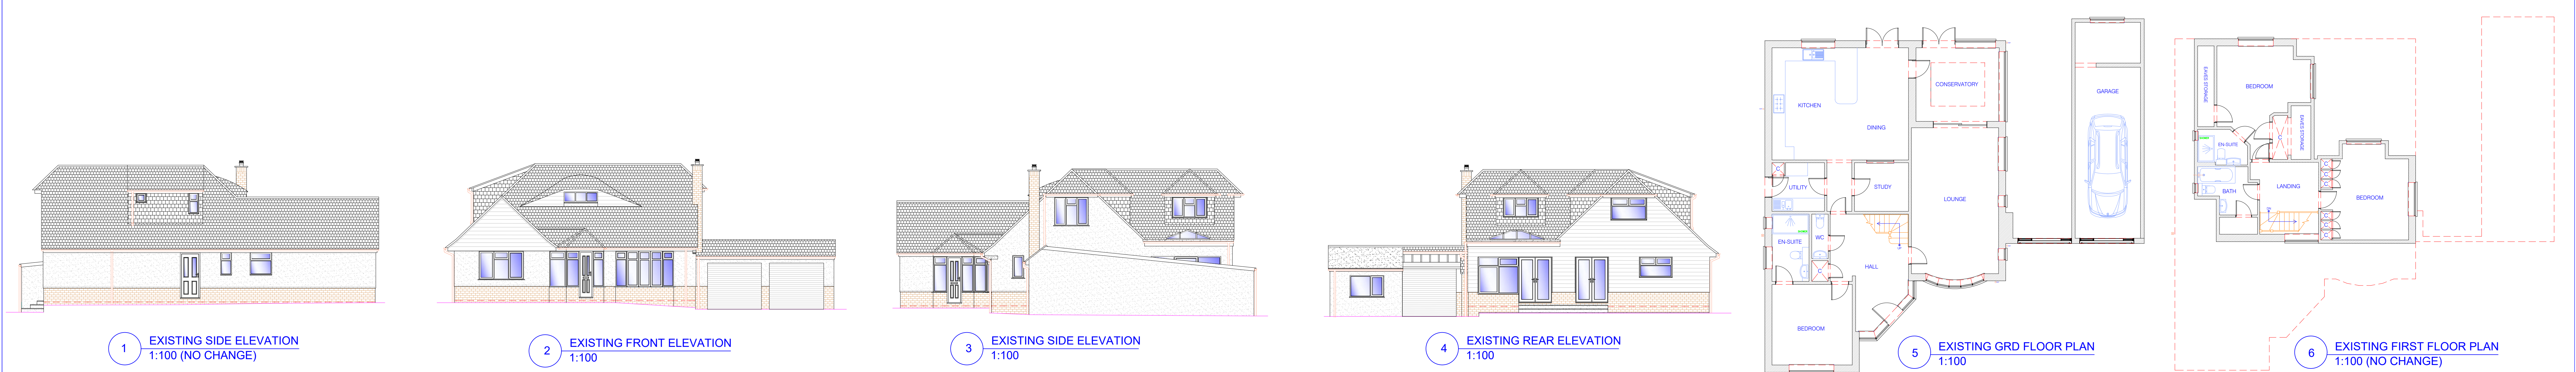

NOTE:
DRAWING:BRAY_01A TO BE USED IN CONJUNCTION WITH ASSOCIATED BUILDING REGULATIONS NOTES BRAY/BRN. DIRECTIONAL NORTH ARROW SHOWN ON BLOCK & LOCATION BRAY/BLP.

DETAILS AND DIMENSIONS OF ALL LEVELS OF PROPOSED PLANS TO BE CHECKED ON SITE BY APPOINTED CONTRACTOR PRIOR TO ANY COMMENCEMENT/ORDERING OF MATERIALS OF WORK, ANY QUERIES, VARIATIONS OR DISCREPANCIES DIRECTED TO CLIENT - DM DESIGNS ACCEPTS NO RESPONSIBILITY IN ANY PART ON DRAWINGS UNLESS OTHERWISE AGREED PRIOR.

BRN 1
DENOTES ATTACHED BUILDING REGULATION NOTES
DENOTES ITEM No.

1:100
1:50

MODIFICATIONS

TITLE
PROPOSED SIDE INFILL EXTENSION

CUSTOMER
3 WALLIS GARDENS, WALLIS ROAD,
WATERLOOVILLE, P07 7SA

DRAWING NO: 1 OF 1
BRAY_01A
VARIES:
DATE: 03.04.2024
REVISION: A A0