


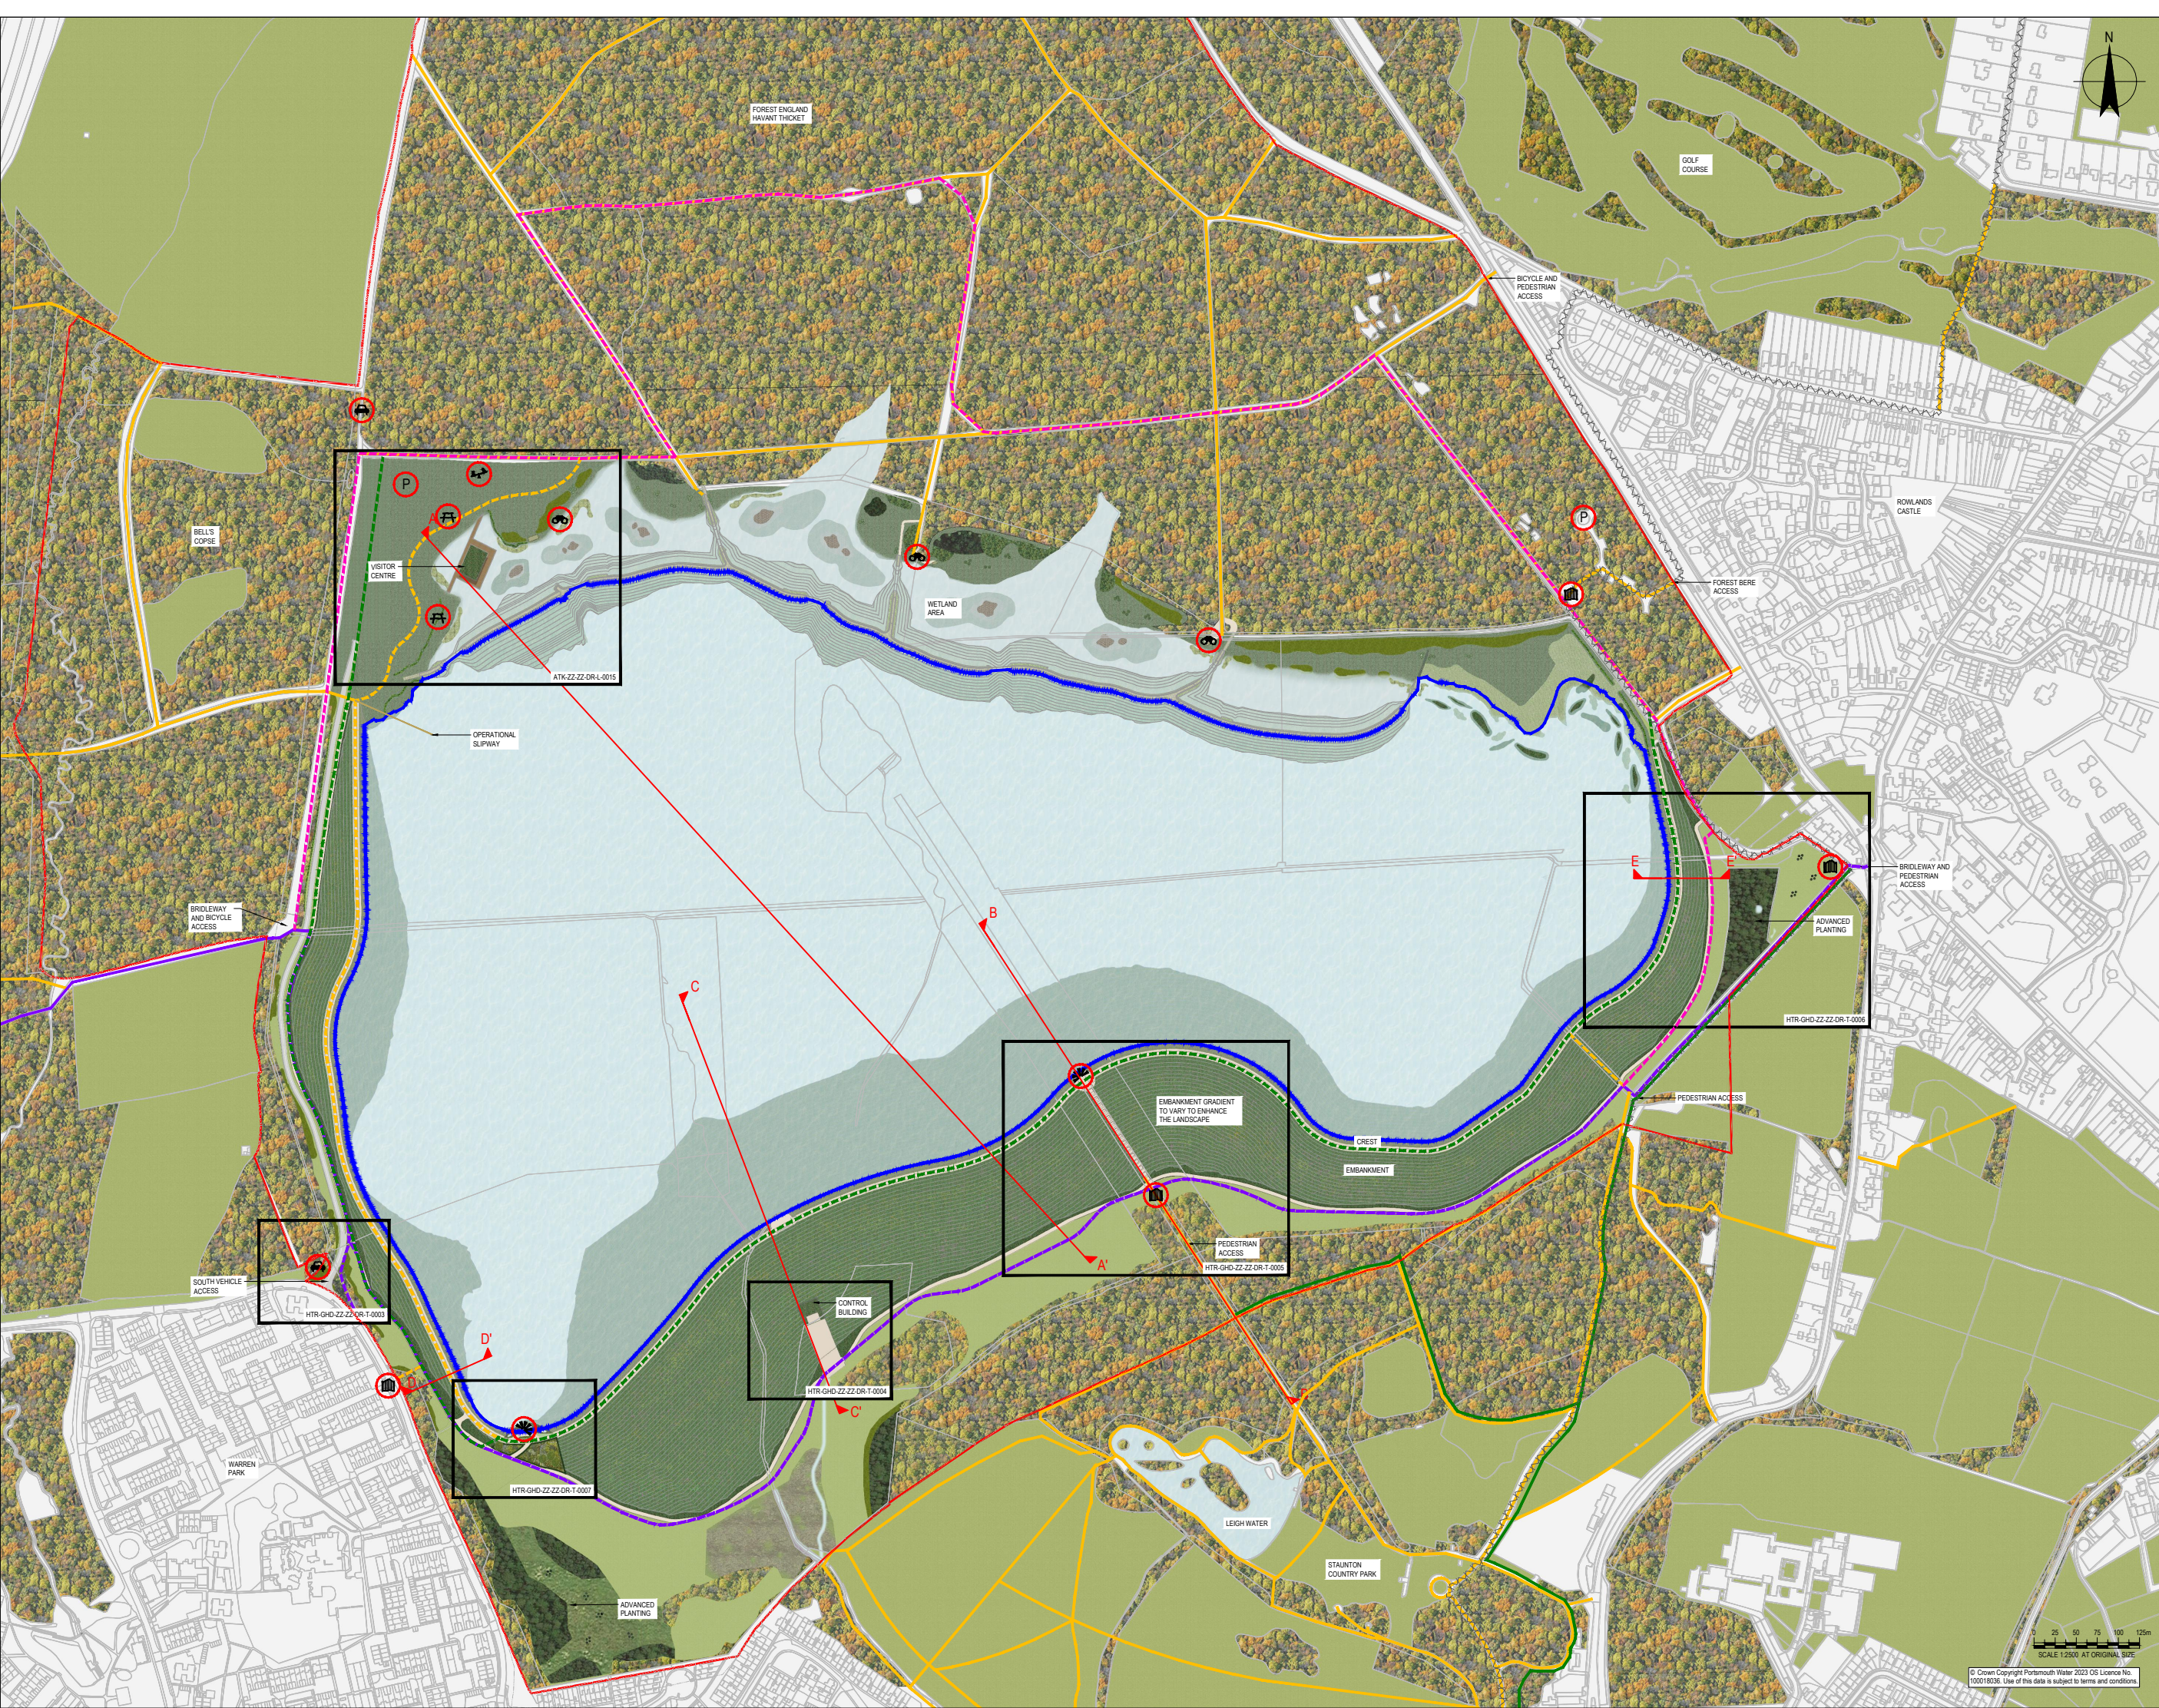

NOTES

- ALL DIMENSIONS ARE IN MILLIMETRES UNLESS NOTED OTHERWISE (UNO).
- ALL LEVELS ARE IN METRES TO ORDNANCE DATUM UNO.
- TWL = TOP OF WATER LEVEL.

Key

Application boundary

39.5 contour - top water level for main reservoir

Existing

- Woodland
- Permissive path - pedestrian use
- Bridleway - pedestrian, cycle and equestrian use
- Long distance path
- Cycle path

Proposed

- Permissive path - pedestrian use
- Bridleway - pedestrian, cycle and equestrian use
- Path - pedestrian and cycle use
- Temporary bridleway diversion
- Bird watching
- Children's playground
- Picnic area
- Viewing Point
- Car park
- Vehicle access point
- Entrance point
- Woodland
- Wet woodland
- Scrub regeneration
- Native hedgerows
- Wet grassland
- Wildflower grassland
- Rush pasture
- Wetlands
- Reservoir

REFERENCE DOCUMENTS AND DRAWINGS

PLEASE REFER TO:

- HTR-GHD-ZZ-ZZ-DR-T-0004 - LANDSCAPE PLAN - CONTROL HOUSE
- HTR-GHD-ZZ-ZZ-DR-T-0005 - LANDSCAPE PLAN - AVENUE
- HTR-GHD-ZZ-ZZ-DR-T-0006 - LANDSCAPE PLAN - GIPSES PLAIN
- HTR-GHD-ZZ-ZZ-DR-T-0007 - LANDSCAPE PLAN - VIEWING PLATFORM
- HTR-GHD-ZZ-ZZ-DR-T-0008 - 0010 - MAIN EMBANKMENT SECTIONS AA TO EE

P02 FOR APPROVAL	SWG	SWG	15/04/2024
P01 FOR COMMENTS	SWG	SWG	08/04/2024
Rev	Description	Checked	Approved
Author	LS	Drafting Check	ST
Designer	LS	Design Check	ST

Telephone: Havant (023) 9249 9888
Fax: Havant (023) 9245 3632
Website: www.portsmouthwater.co.uk
Registered Office: PO Box 8 West Street
Havant Hampshire PO9 2LG
REGISTERED IN ENGLAND No. 2536455

Portsmouth Water

Future Water
MJJV Ltd

GHD

Project No. 12547181

Client: PORTSMOUTH WATER

Project: HAVANT THICKET RESERVOIR

Status: FOR APPROVAL

Drawing Title: RESERVOIR OUTLINE MASTERPLAN

Scale: 1:2500 AT ORIGINAL SIZE

© Crown Copyright Portsmouth Water 2023 OS Licence No. 100018036. Use of this data is subject to terms and conditions.

Scale: 1:2500 AT ORIGINAL SIZE

0 25 50 75 100 125m

Rev

P02

Size

A0

Status Code

S4