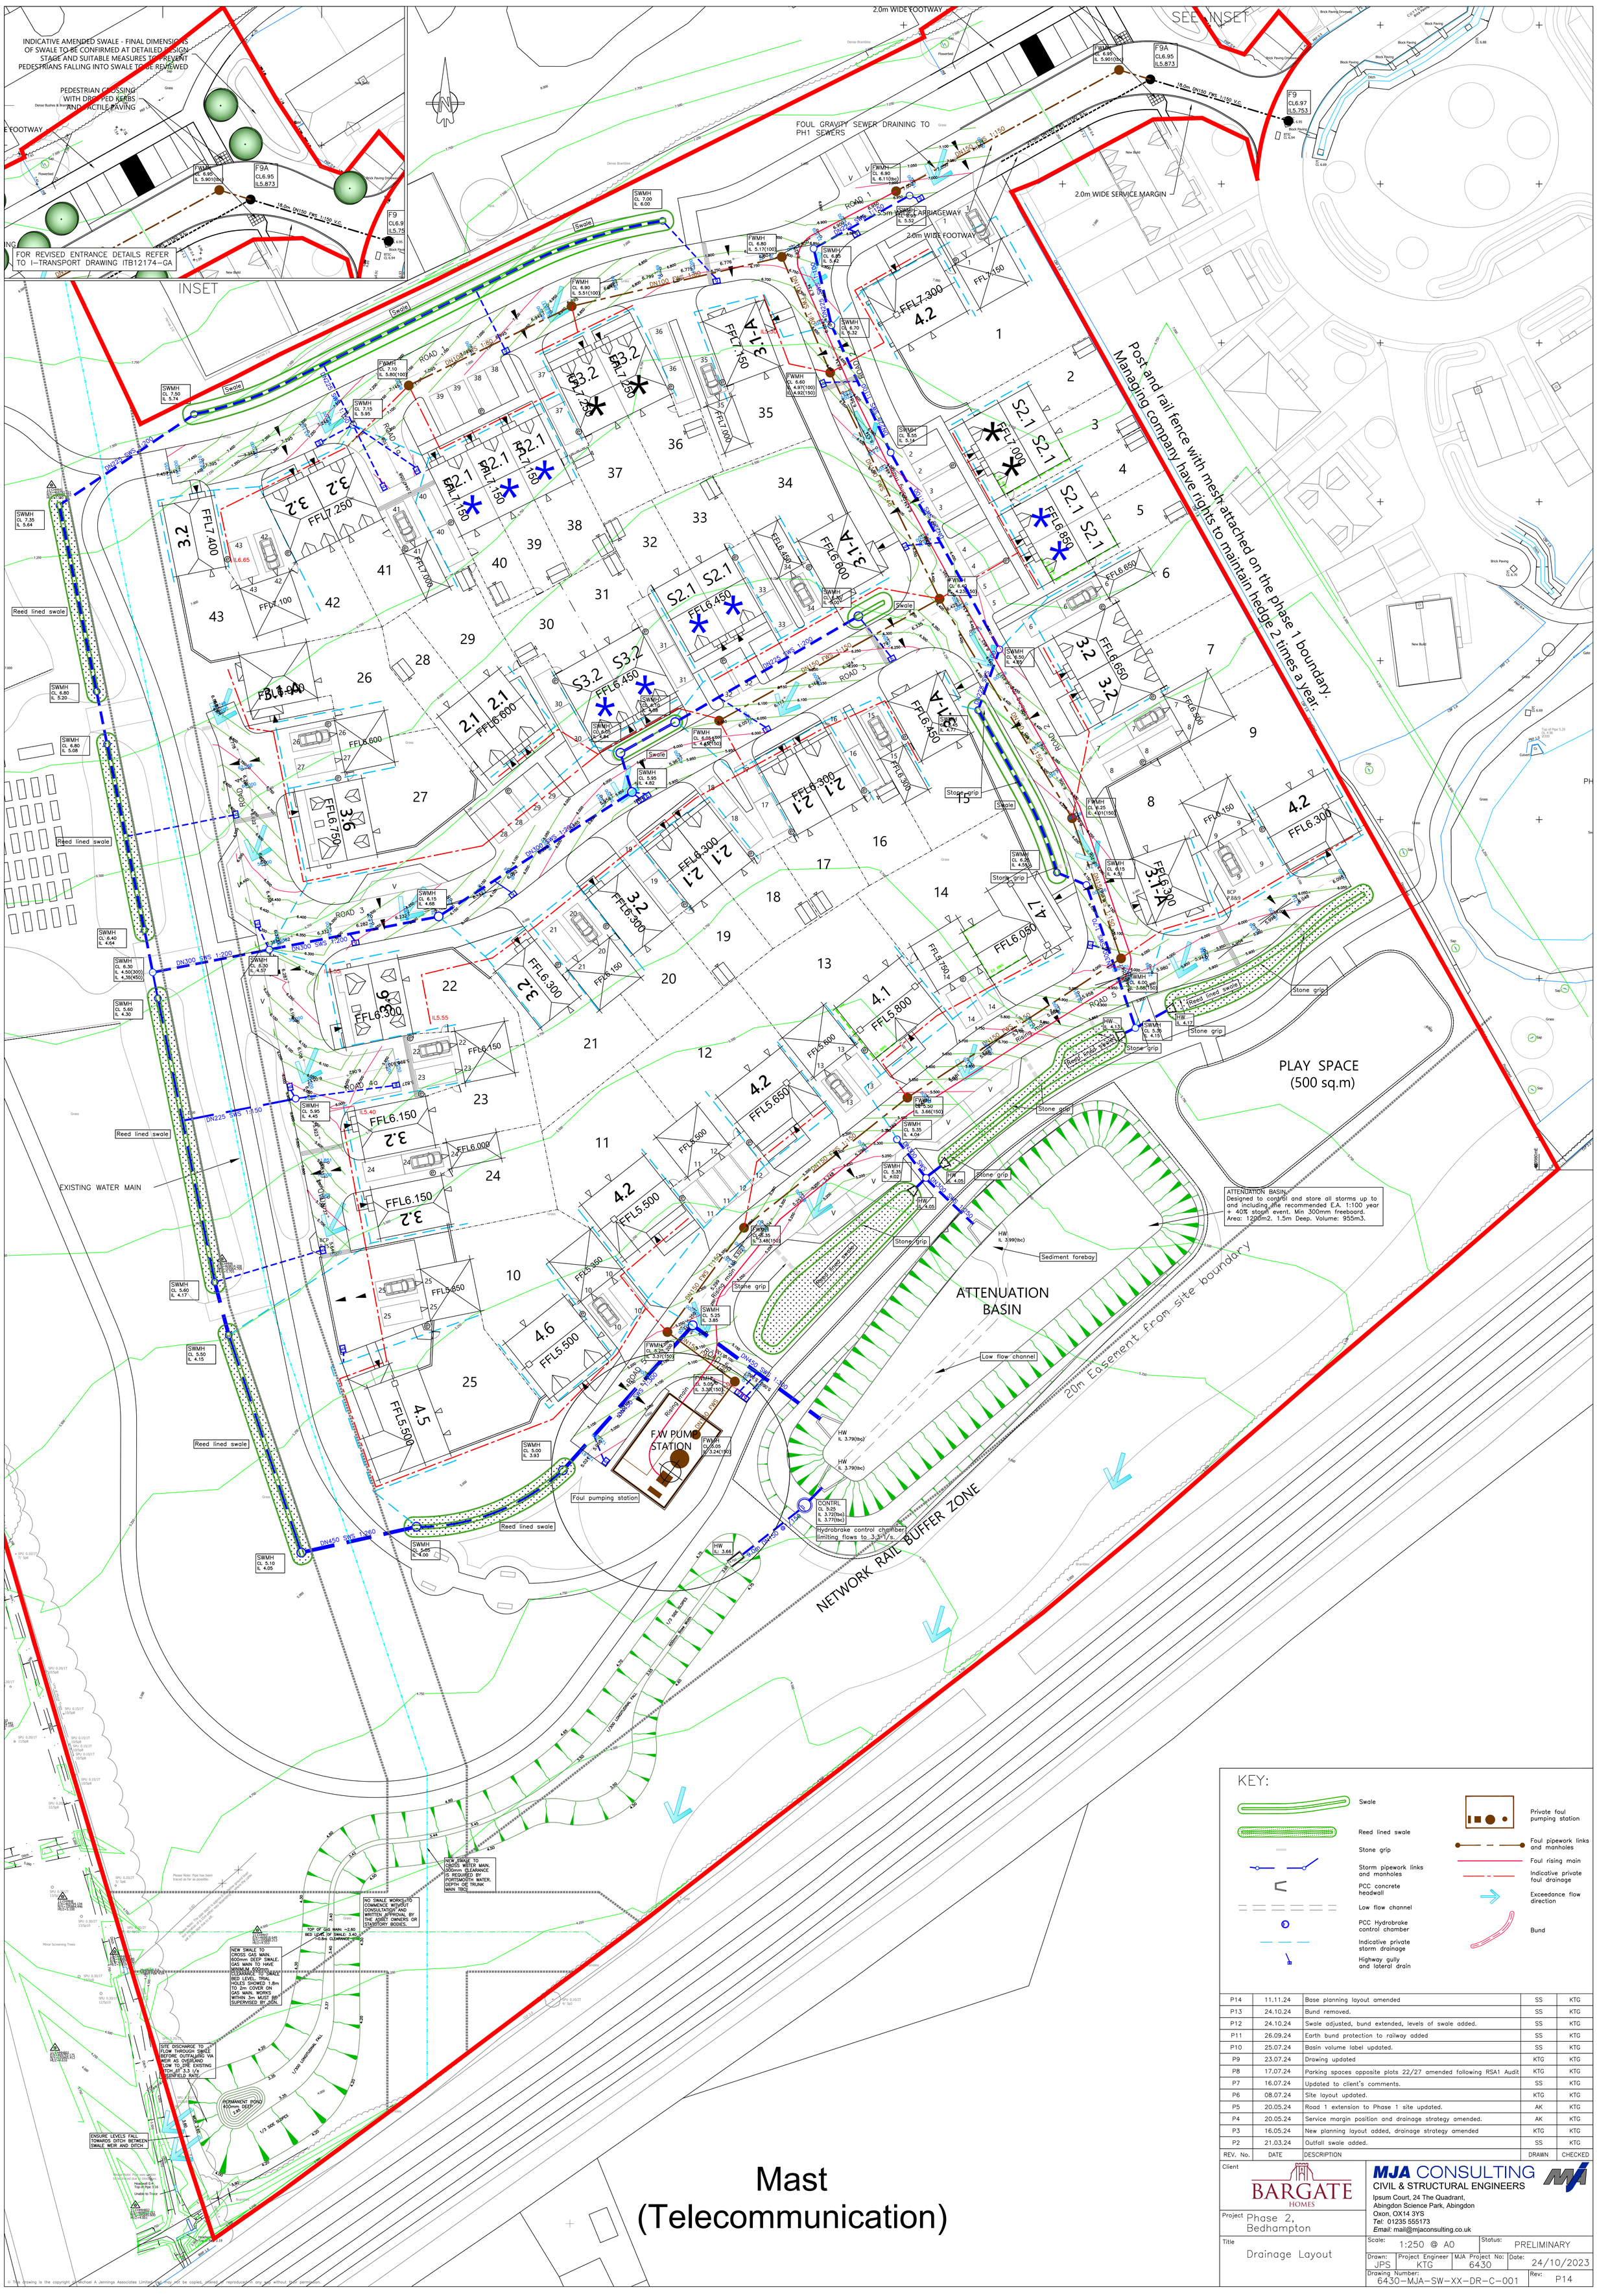

KEY:

- Swale
- Reed lined swale
- Stone grip
- Storm pipework links and manholes
- PCC concrete headwall
- Low flow channel
- PCC Hydrobrake control chamber
- Indicative private storm drainage
- Highway gully and lateral drain
- Private foul pumping station
- Foul pipework links and manholes
- Foul rising main
- Indicative private foul drainage
- Exceedance flow direction
- Bund

REV. No.	DATE	DESCRIPTION	DRAWN	CHECKED
P14	11.11.24	Base planning layout amended	SS	KTG
P13	24.10.24	Bund removed.	SS	KTG
P12	24.10.24	Swale adjusted, bund extended, levels of swale added.	SS	KTG
P11	26.09.24	Earth bund protection to railway added	SS	KTG
P10	25.07.24	Basin volume label updated.	SS	KTG
P9	23.07.24	Drawing updated	KTG	KTG
P8	17.07.24	Parking spaces opposite plots 22/27 amended following RSA1 Audit	KTG	KTG
P7	16.07.24	Updated to client's comments.	SS	KTG
P6	08.07.24	Site layout updated.	KTG	KTG
P5	20.05.24	Road 1 extension to Phase 1 site updated.	AK	KTG
P4	20.05.24	Service margin position and drainage strategy amended.	AK	KTG
P3	16.05.24	New planning layout added, drainage strategy amended	KTG	KTG
P2	21.03.24	Outfall swale added.	SS	KTG

Client: BARGATE HOMES

Project: Phase 2, Bedhampton

Title: Drainage Layout

MJA CONSULTING
CIVIL & STRUCTURAL ENGINEERS
Ipsum Court, 24 The Quadrant,
Abingdon Science Park, Abingdon
Oxon, OX14 3YS
Tel: 01235 555173
Email: mail@mjaconsulting.co.uk

Scale: 1:250 @ A0			Status: PRELIMINARY
Drawn: JPS	Project Engineer: KTG	MJA Project No: 6430	Date: 24/10/2023
Drawing Number: 6430-MJA-SW-XX-DR-C-001			Rev: P14

© This drawing is the copyright of Michael A Jennings Associates Limited and may not be copied, altered or reproduced in any way without their permission.