



028 No. CWS2798
FILE LOCATION: H:\Engineering\CELT Projects\Waterpoolville\2022_09-DD V3.0 (Draft)_HM.dwg
REPRODUCED FROM THE ORDNANCE SURVEY MAP WITH THE PERMISSION OF THE CONTROLLER OF HER MAJESTY'S STATIONERY OFFICE. CROWN COPYRIGHT © IS UNAUTHORISED REPRODUCTION INFRINGEMENTS CROWN COPYRIGHT AND MAY LEAD TO PROSECUTION OR CIVIL PROCEEDINGS. HAVANT BOROUGH COUNCIL, 10019217

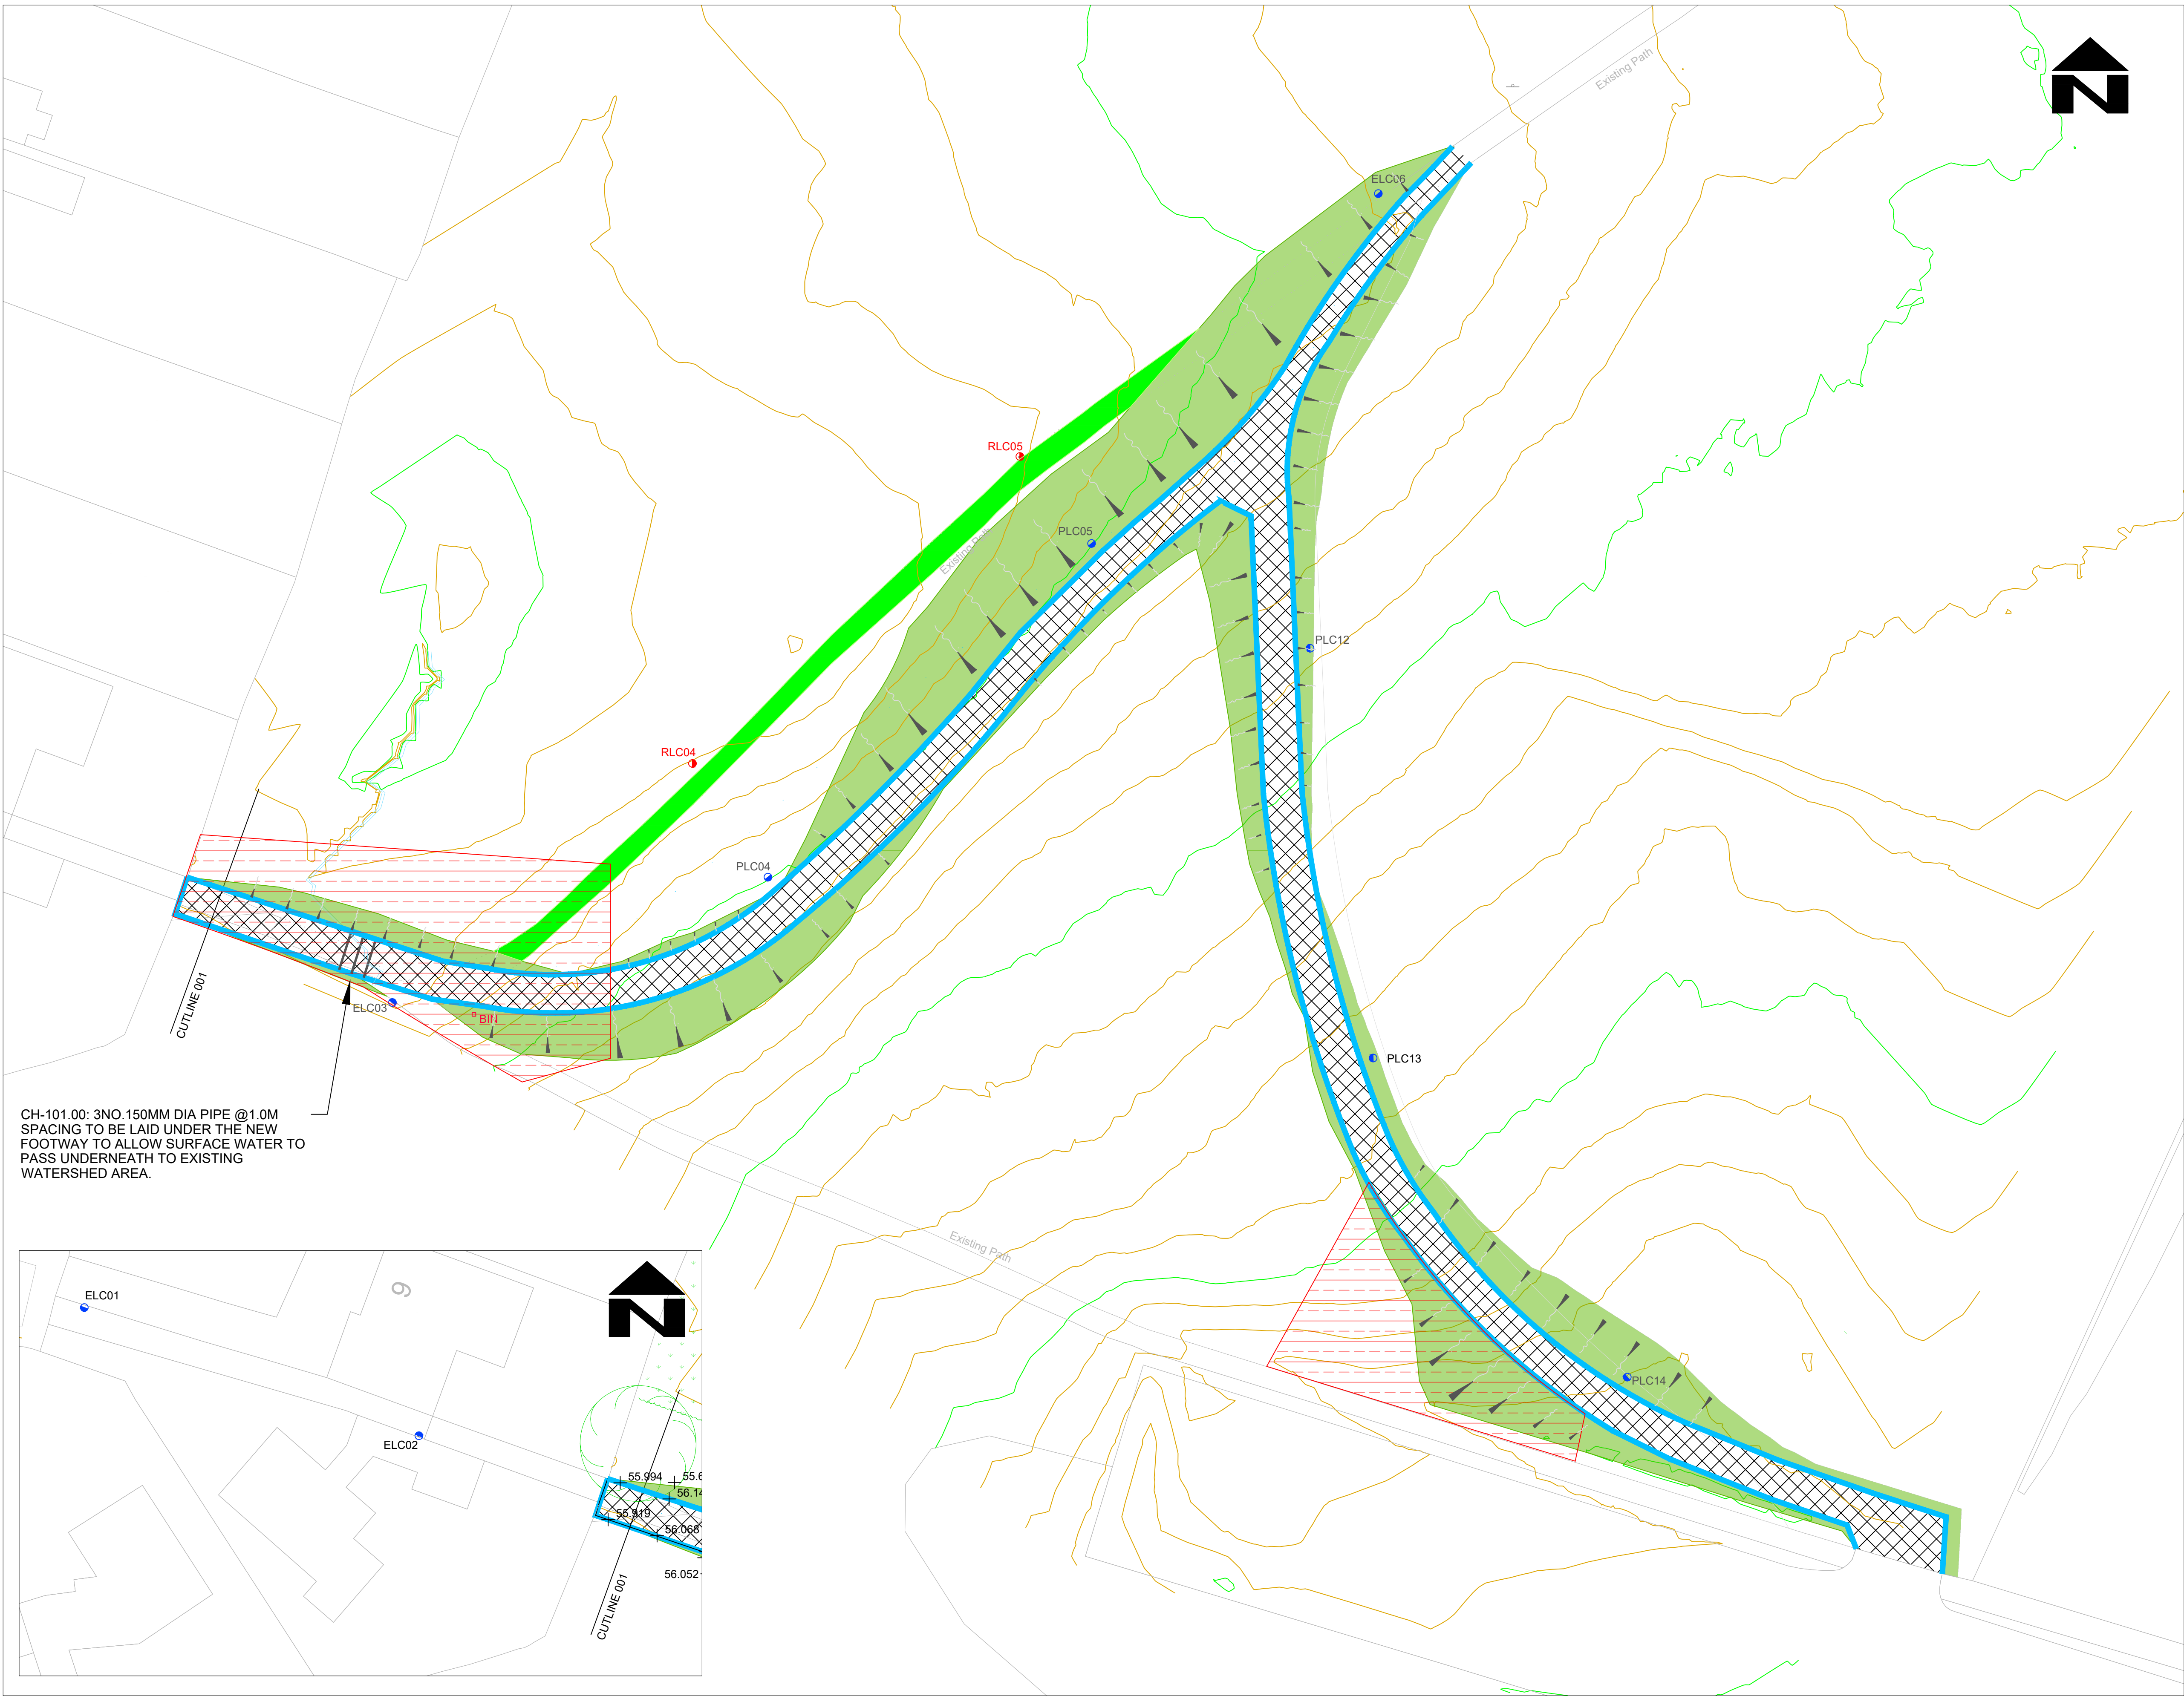


CH-101.00: 3NO. 150MM DIA PIPE @1.0M SPACING TO BE LAID UNDER THE NEW FOOTWAY TO ALLOW SURFACE WATER TO PASS UNDERNEATH TO EXISTING WATERSHED AREA.

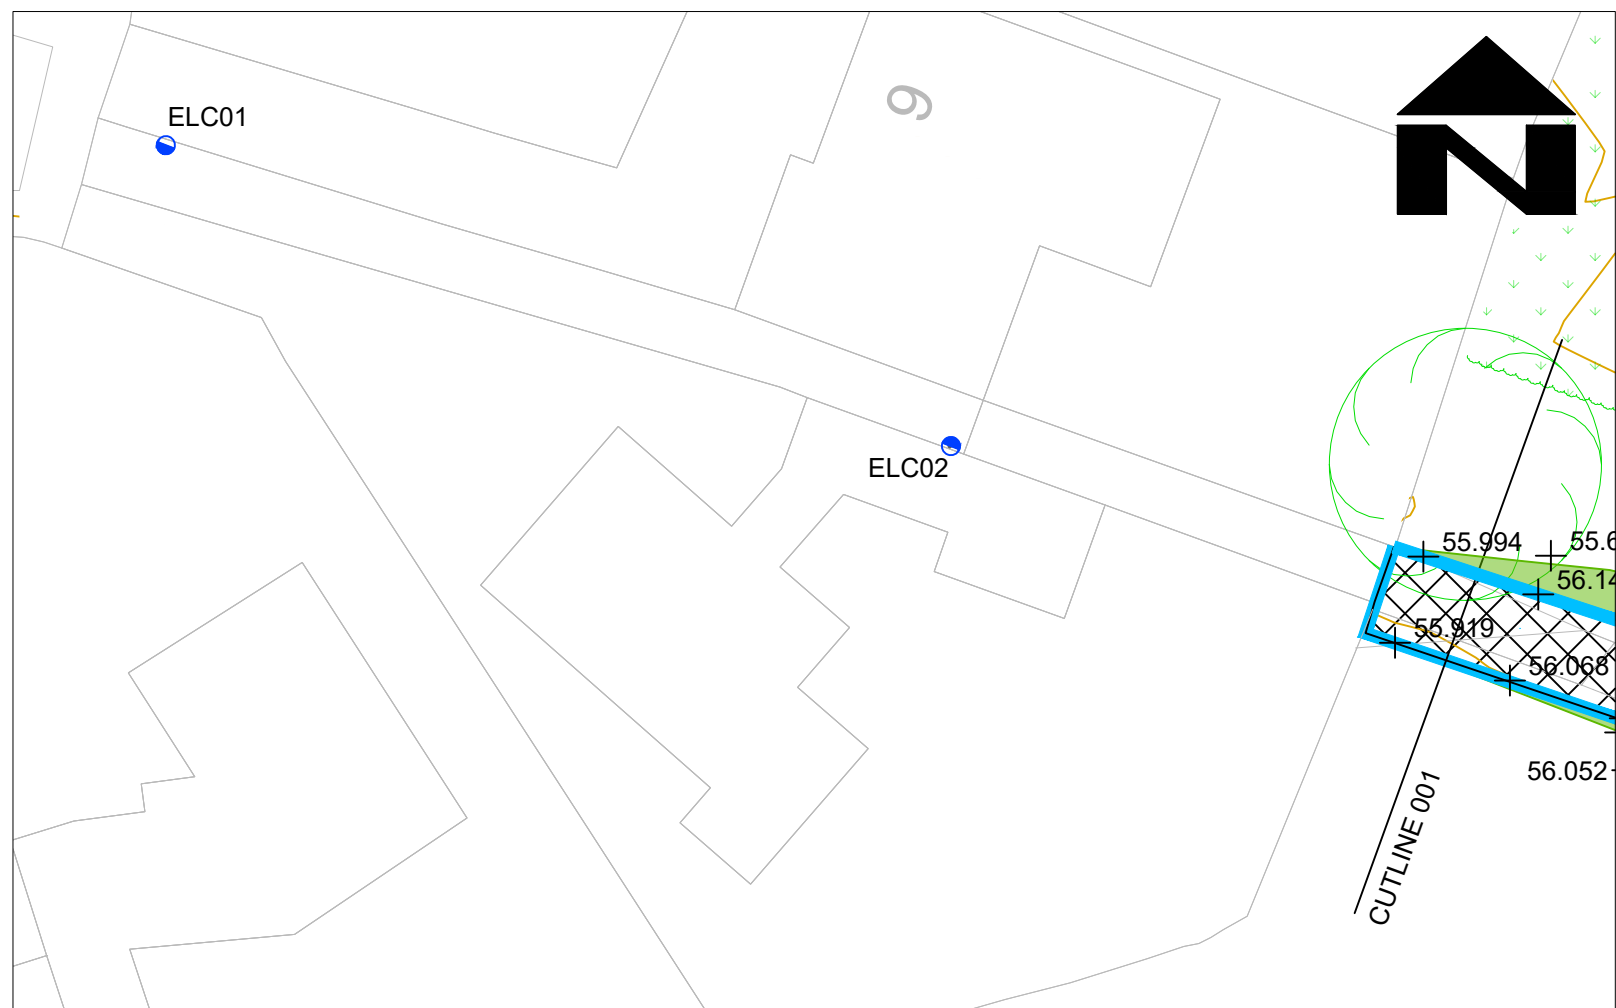

NOTES

1. CONTRACTORS RESPONSIBILITY TO PRINT TO CORRECT SCALE
2. ALL DIMENSIONS ARE IN METRES UNLESS OTHERWISE STATED
3. THE CONTRACTOR SHALL BE AWARE OF ALL STATUTORY UNDERTAKERS PLANT THAT MAY BE LOCATED WITHIN THE SITE
4. ALL WORKS TO BE CARRIED OUT IN ACCORDANCE WITH THE SPECIFICATION REFERRED TO IN THE CONTRACT DOCUMENTS AND THE APPROPRIATE STANDARD DETAIL DRAWINGS
5. ANY DISCREPANCIES SHOULD BE REPORTED TO THE OVERSEEING ORGANISATION IMMEDIATELY SO THAT CLARIFICATION CAN BE SOUGHT PRIOR TO THE COMMENCEMENT OF WORK
6. THE NORTH POINT POSITION SHOWN ON THIS DRAWING HAS BEEN LOCATED AS ACCURATELY AS POSSIBLE BUT IS ONLY INDICATIVE OF TRUE NORTH

LEGEND

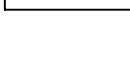-  PROPOSED TYPE 1A FOOTPATH IN ACCORDANCE WITH STANDARD DETAIL DWG:HCC11/C/045/B
-  PRECAST CONCRETE EDGING IN ACCORDANCE WITH STANDARD DETAIL DWG:HCC11/C/045/B
-  REPROFILED EARTH WORKS, TOP SOIL AND SEEDED
-  FOOTWAY REPLACED WITH TOPSOIL, GRASS & SEED
-  EXISTING LIGHTING COLUMN TO REMAIN AND NO. (POSITION IS CENTRE POINT OF CIRCLE)
-  PROPOSED LIGHTING COLUMN AND NO. (POSITION IS CENTRE POINT OF CIRCLE)
-  EXISTING STREET LIGHTING TO BE REMOVED BY LIGHTING CONTRACTOR
-  EXISTING LITTER BIN TAKE FROM STORAGE AND INSTALL IN NEW LOCATION
-  HAND DIG ONLY WITHIN RPA OF EXISTING TREE ALL WORK WITHIN RPA TO BE SUPERVISED BY ARBORICULTURALIST

SAFETY, HEALTH AND ENVIRONMENT INFORMATION

Hazards and risks normally associated with the works detailed on this drawing are not specifically noted.

SPECIAL CONSIDERATIONS AND POTENTIAL RISK/HAZARDS SHOWN THUS



FURTHER INFORMATION CONTAINED IN RISK REGISTER WITHIN CONTRACT

Havant
BOROUGH COUNCIL

Public Service Plaza
Civic Centre Road
Havant, Hampshire PO9 2AX
Telephone: 023 9244 6019
Email: celt@havant.gov.uk
Internet: www.havant.gov.uk

CELT Civil Engineering
& Landscape Team

CLIENT

Hampshire
County Council
TIM LAWTON BEING: FICE, FOMT,
ASSISTANT DIRECTOR OF UNIVERSAL SERVICES,
THE CASTLE, WINCHESTER.

SCHEME

MORELANDS PRIMARY PHASE 3
ACCESSIBILITY IMPROVEMENTS

DRAWING TITLE

GENERAL ARRANGEMENT

SCALE @ A1	DESIGNED/DRAWN	CHECKED	APPROVED
1:250	SI	SM	SW
ORIGINAL SIZE	DATE	DATE	DATE
A1	18/09/2023	20.10.2023	26.10.2023

DRAWING NUMBER	CUSTOMER NUMBER	ORIGINATOR	PROJECT NR	TYPE	ID.SERIES	SERIES TOTAL
CMS2798-	HBC	-2022_09	-DD-	00012		01 OF 01
						REV
						A