



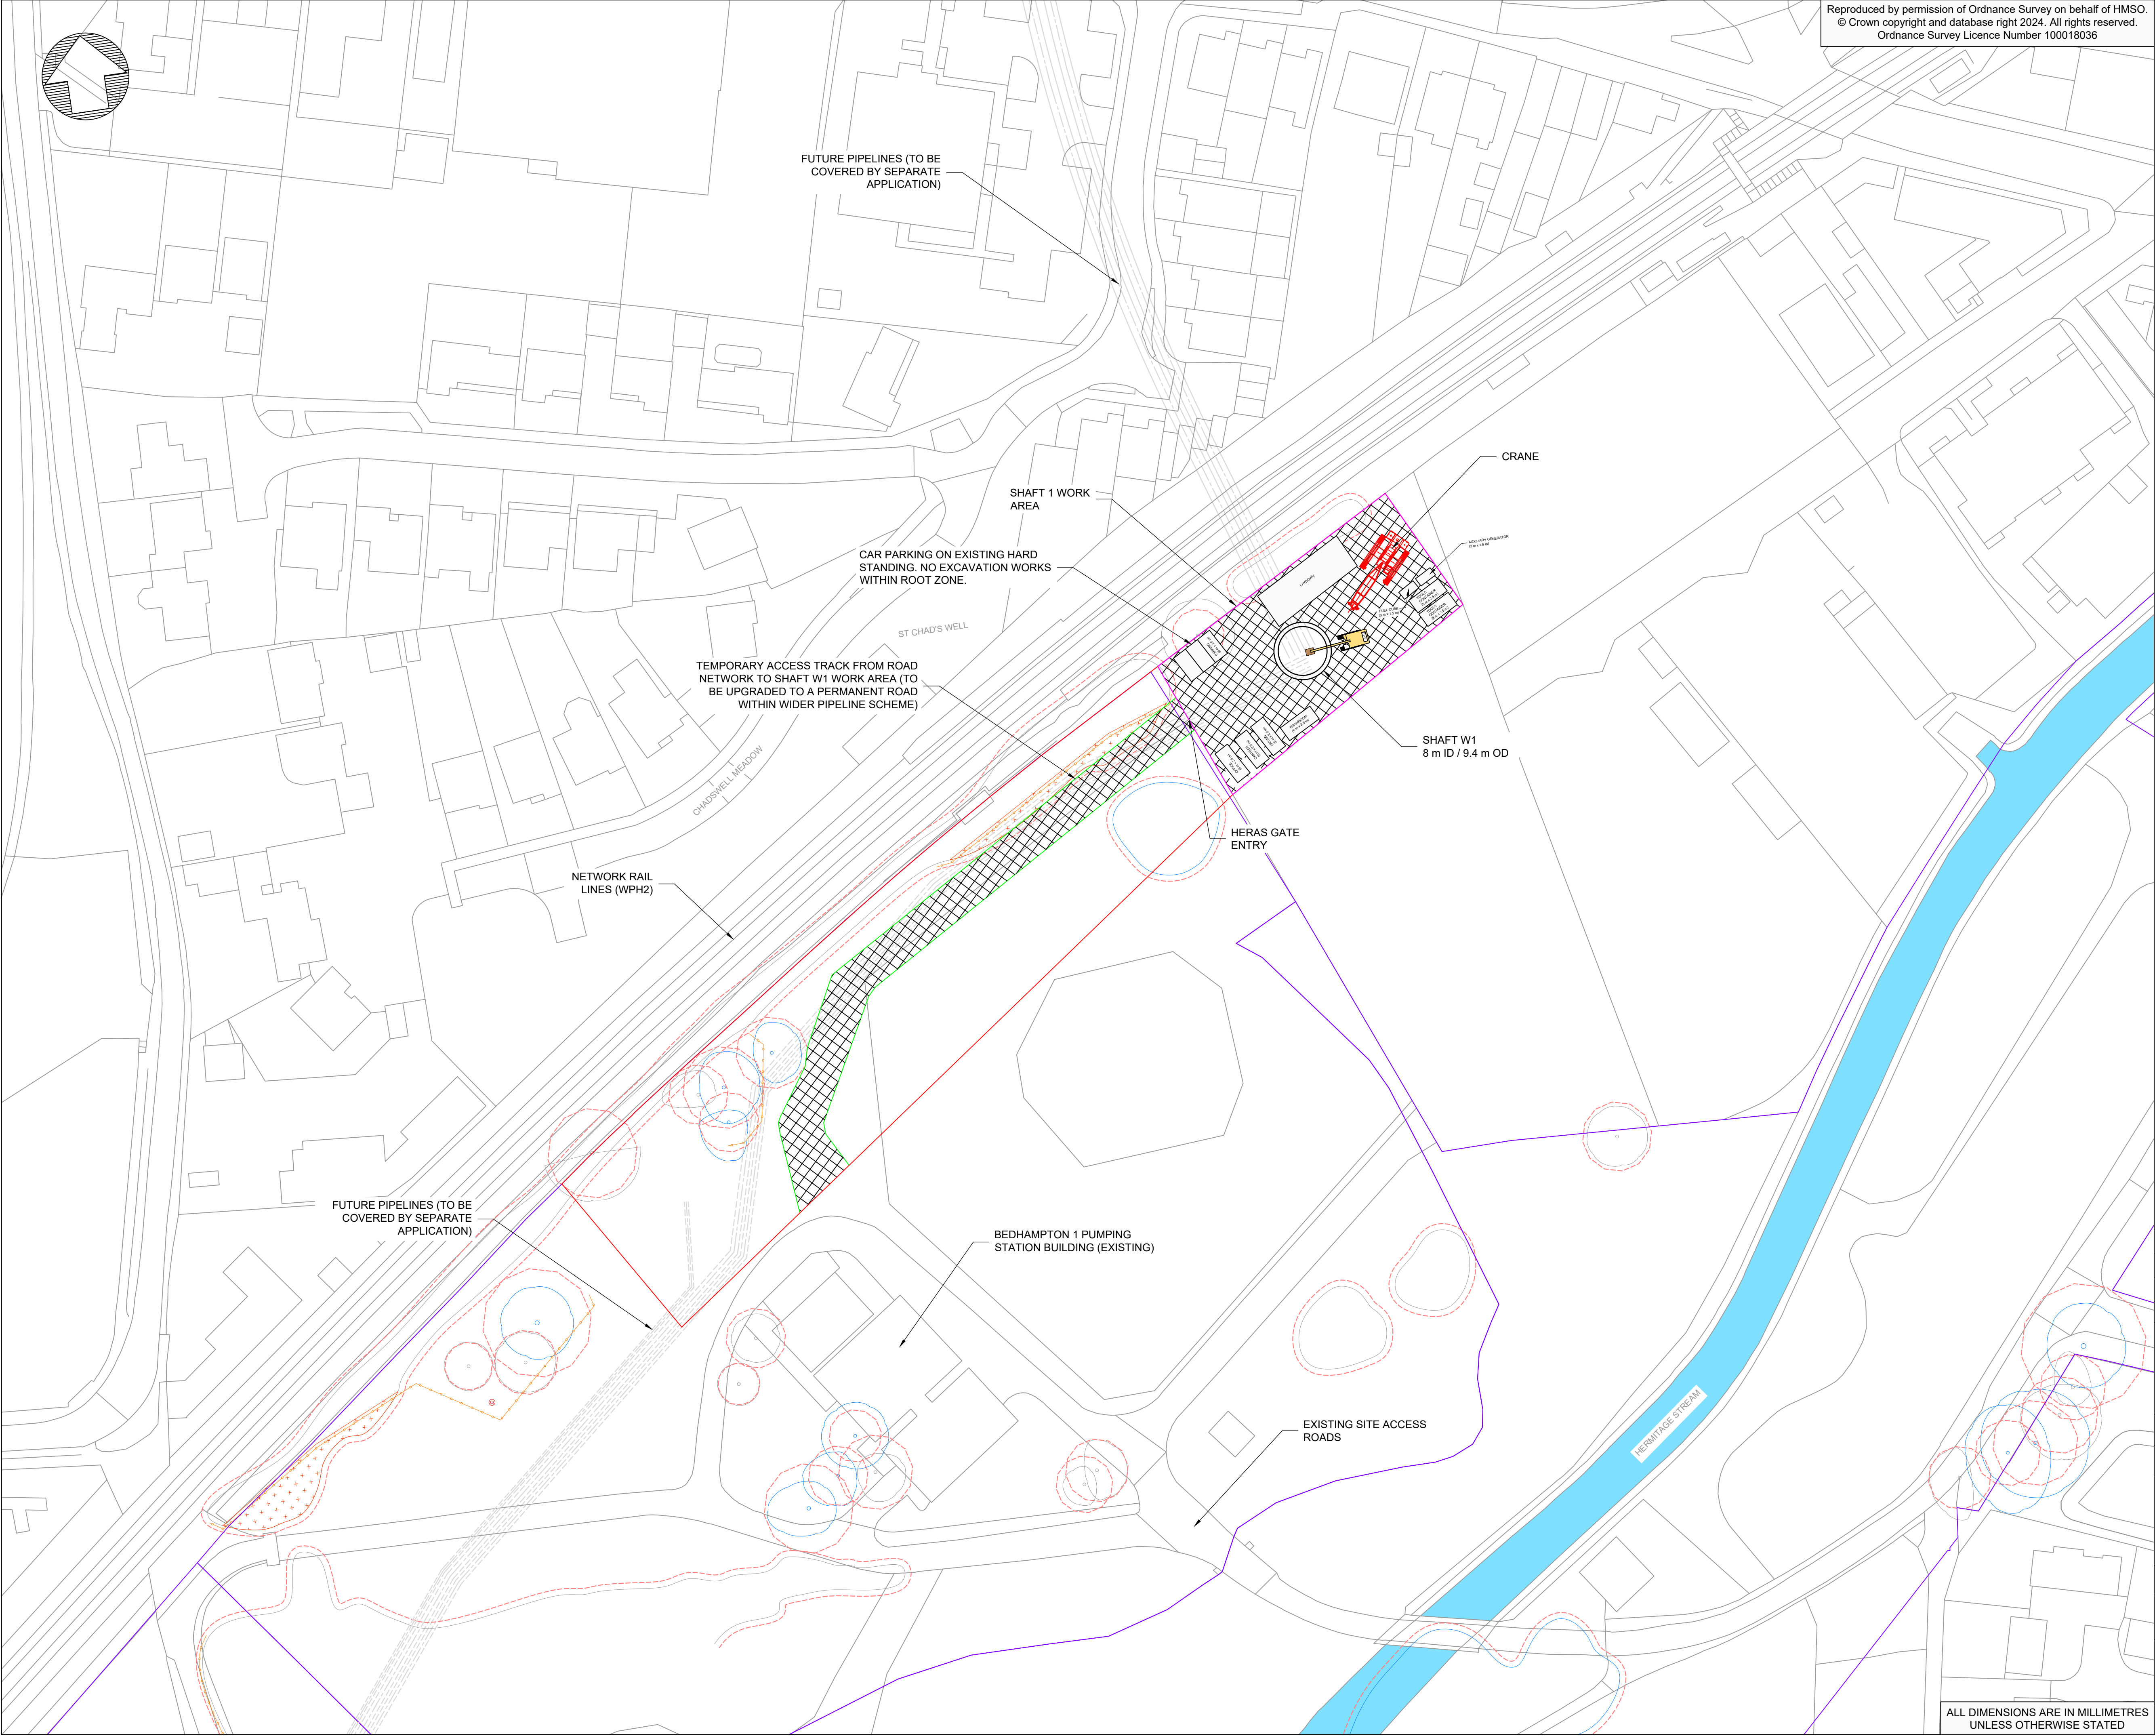

Reproduced by permission of Ordnance Survey on behalf of HMSO.
© Crown copyright and database right 2024. All rights reserved.
Ordnance Survey Licence Number 100018036

- Notes:
- FUTURE PIPELINES
 - CONSTRUCTION SITE HOARDING
 - REDLINE BOUNDARY
 - SITE INTERNAL FENCING
 - PORTSMOUTH WATER LAND OWNERSHIP
 - STONED UP AREAS
 - CATEGORY A TREE
 - CATEGORY B TREE
 - CATEGORY U TREE
 - CATEGORY C TREE
 - ROOT PROTECTION AREA (RPA)
 - PROTECTIVE FENCING
 - TREE GROUP/HEDGE REMOVAL TO FACILITATE WORKS

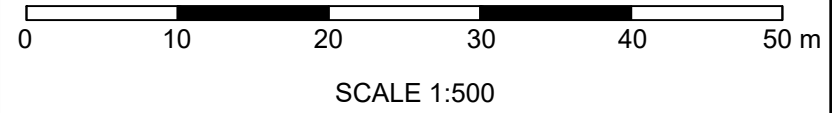

P03	S4	JT	BP	BC	PHASE 1 RESERVED MATTERS APPLICATION	07/03/24
P02	S4	JT	BP	BC	MINOR RLB AND LABEL UPDATES	21/11/23
P01	S4	JT	BP	BC	FIRST DRAFT	27/10/23
Rev	By	Ckd	By	App	Description	Date

WARD & BURKE

Drawing Suitability:	FOR CONSTRUCTION APPROVAL	Status:	S4
Contractors Drawing Number:	HTR-WAB-PI-W1-DR-T-0004		
Telephone:	Havant (023) 9249 9888		
Fax:	Havant (023) 9245 3632		
Website:	www.portsmouthwater.co.uk		
Registered Office:	PO Box 8 West Street		
Havant Hampshire PO9 1LG			
REGISTERED IN ENGLAND No. 2536455			
Date:	07/03/2024	Scale:	1:500
Sheet:	01 of 01	Sheet Size:	A1
Project Title:	HAVANT THICKET RESERVOIR		
Drawing Title:	PHASE 1 RESERVED MATTERS APPLICATION SITE COMPOUND LAYOUT (TEMPORARY LAYOUT DURING CONSTRUCTION ONLY)		
Portsmouth Water Drawing Number:		Rev:	P03