
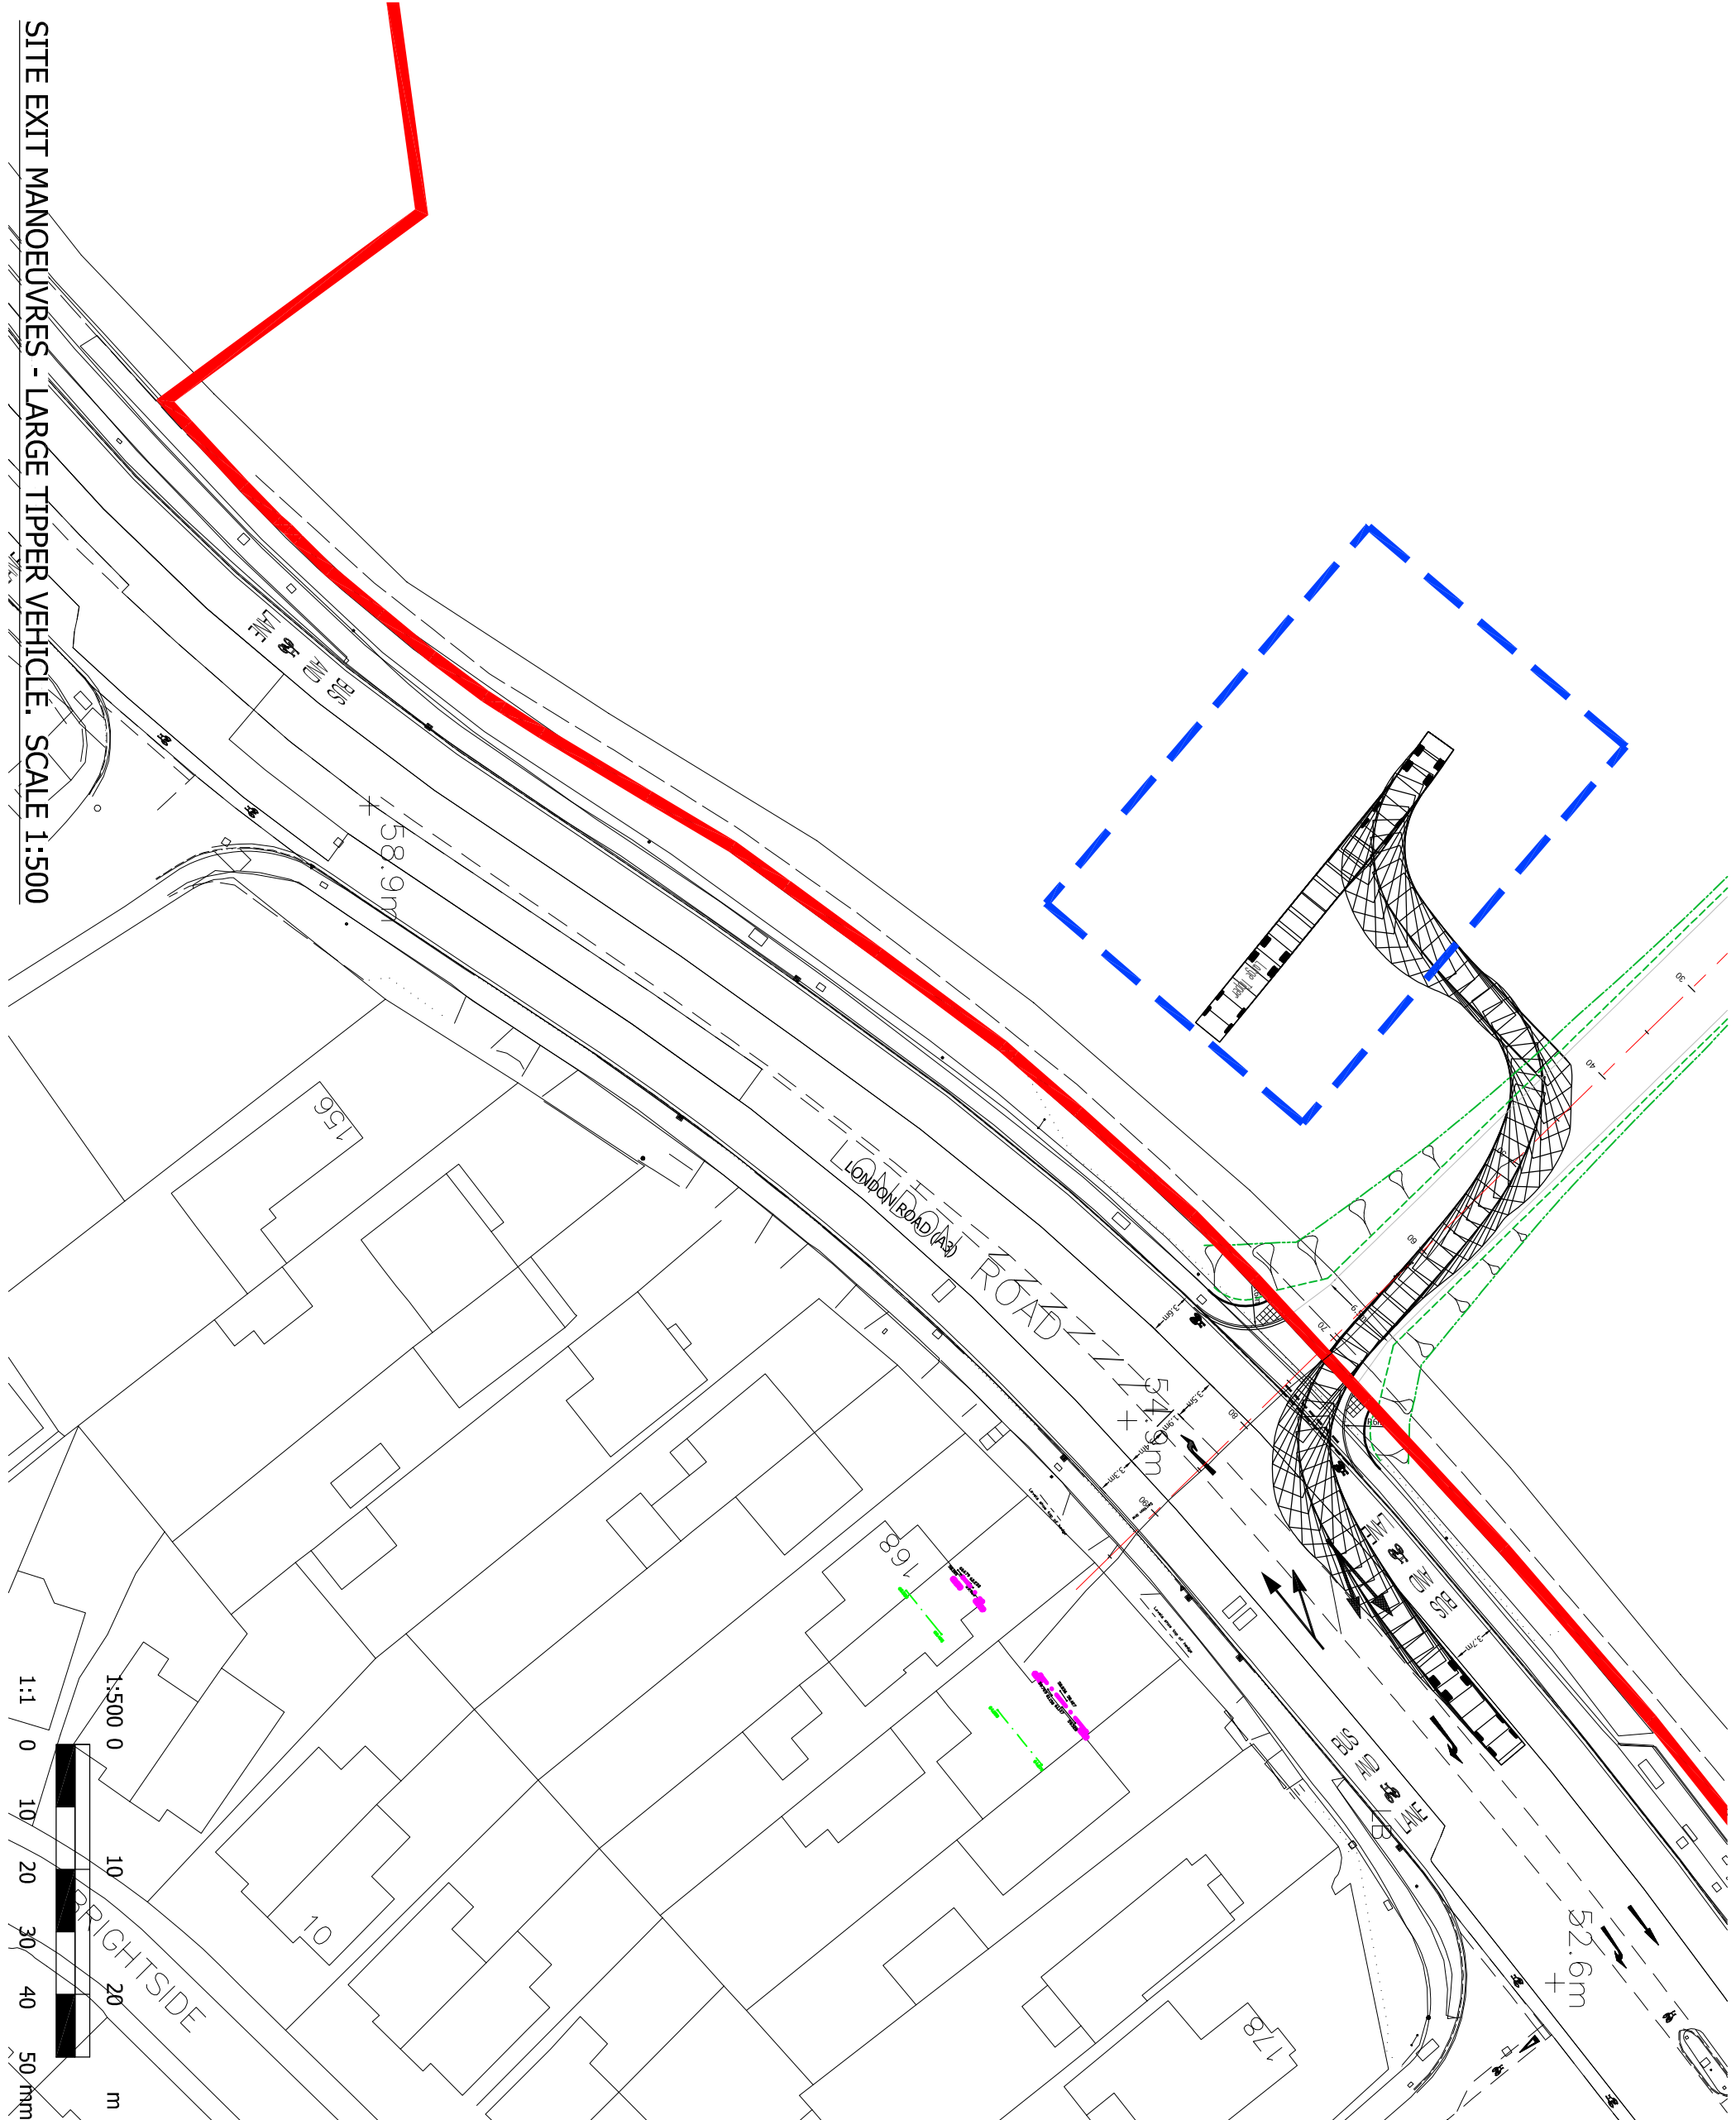
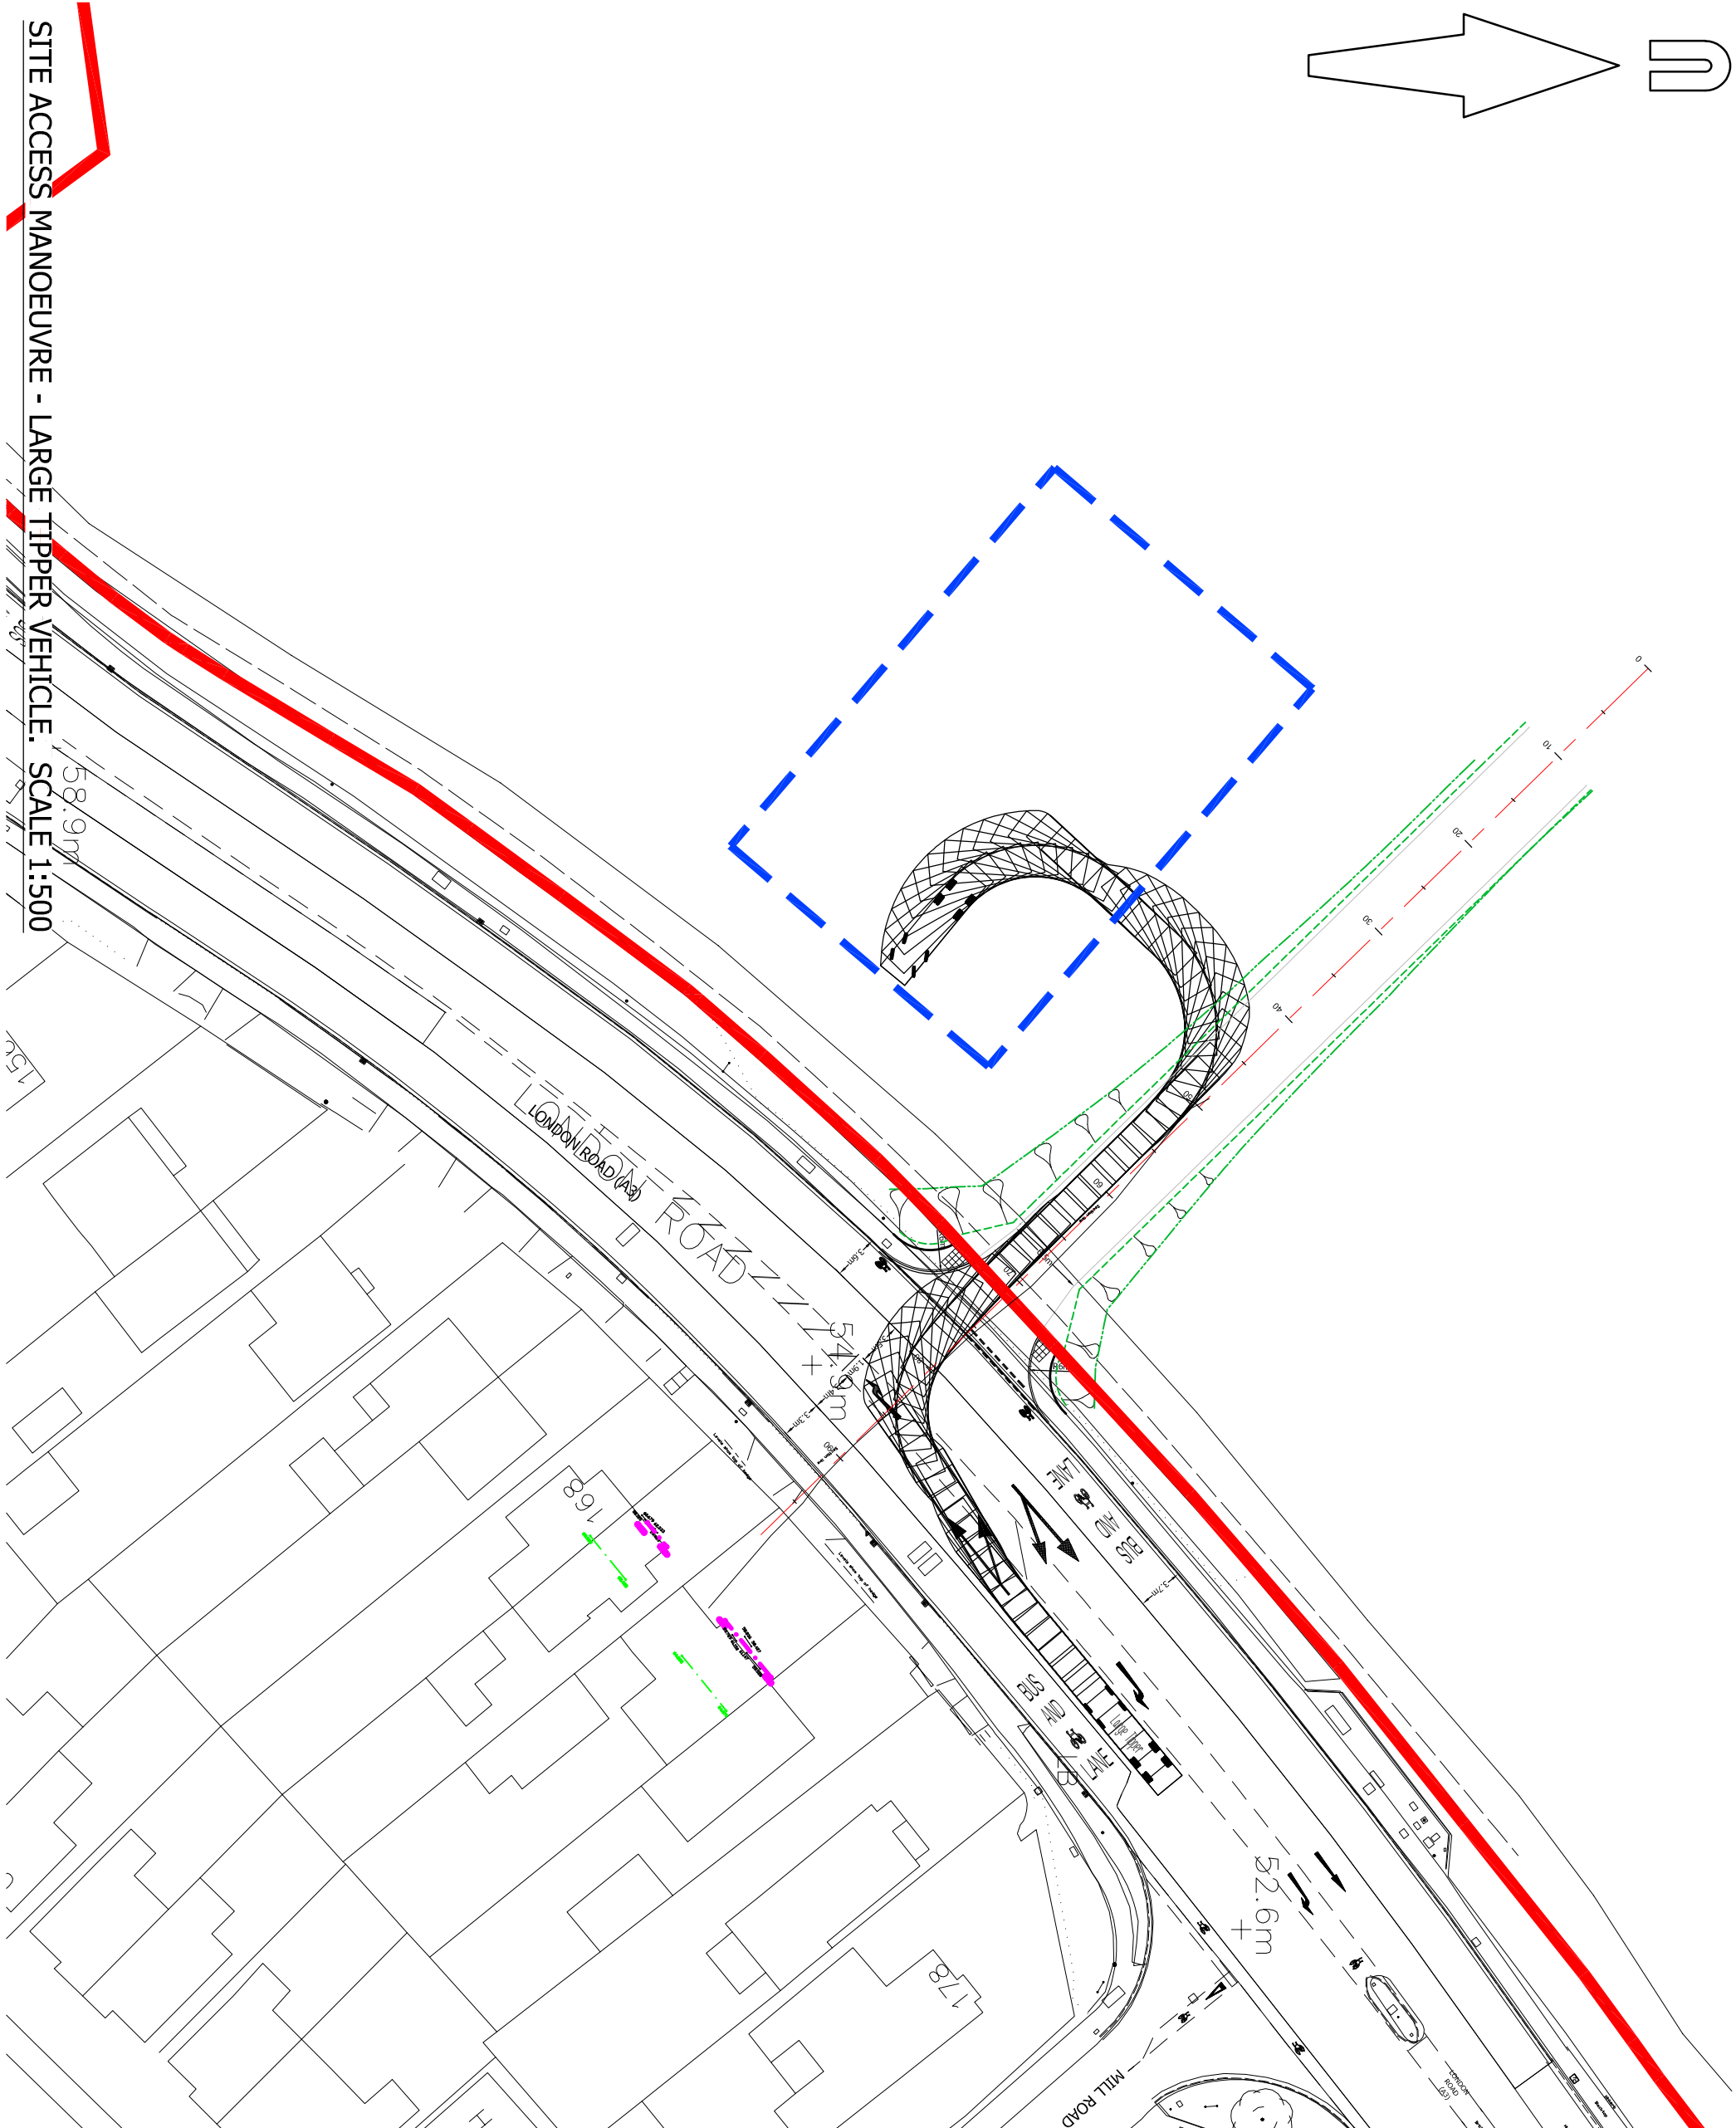
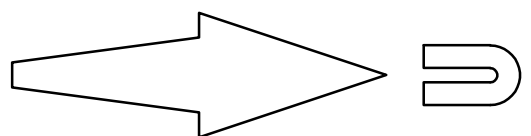
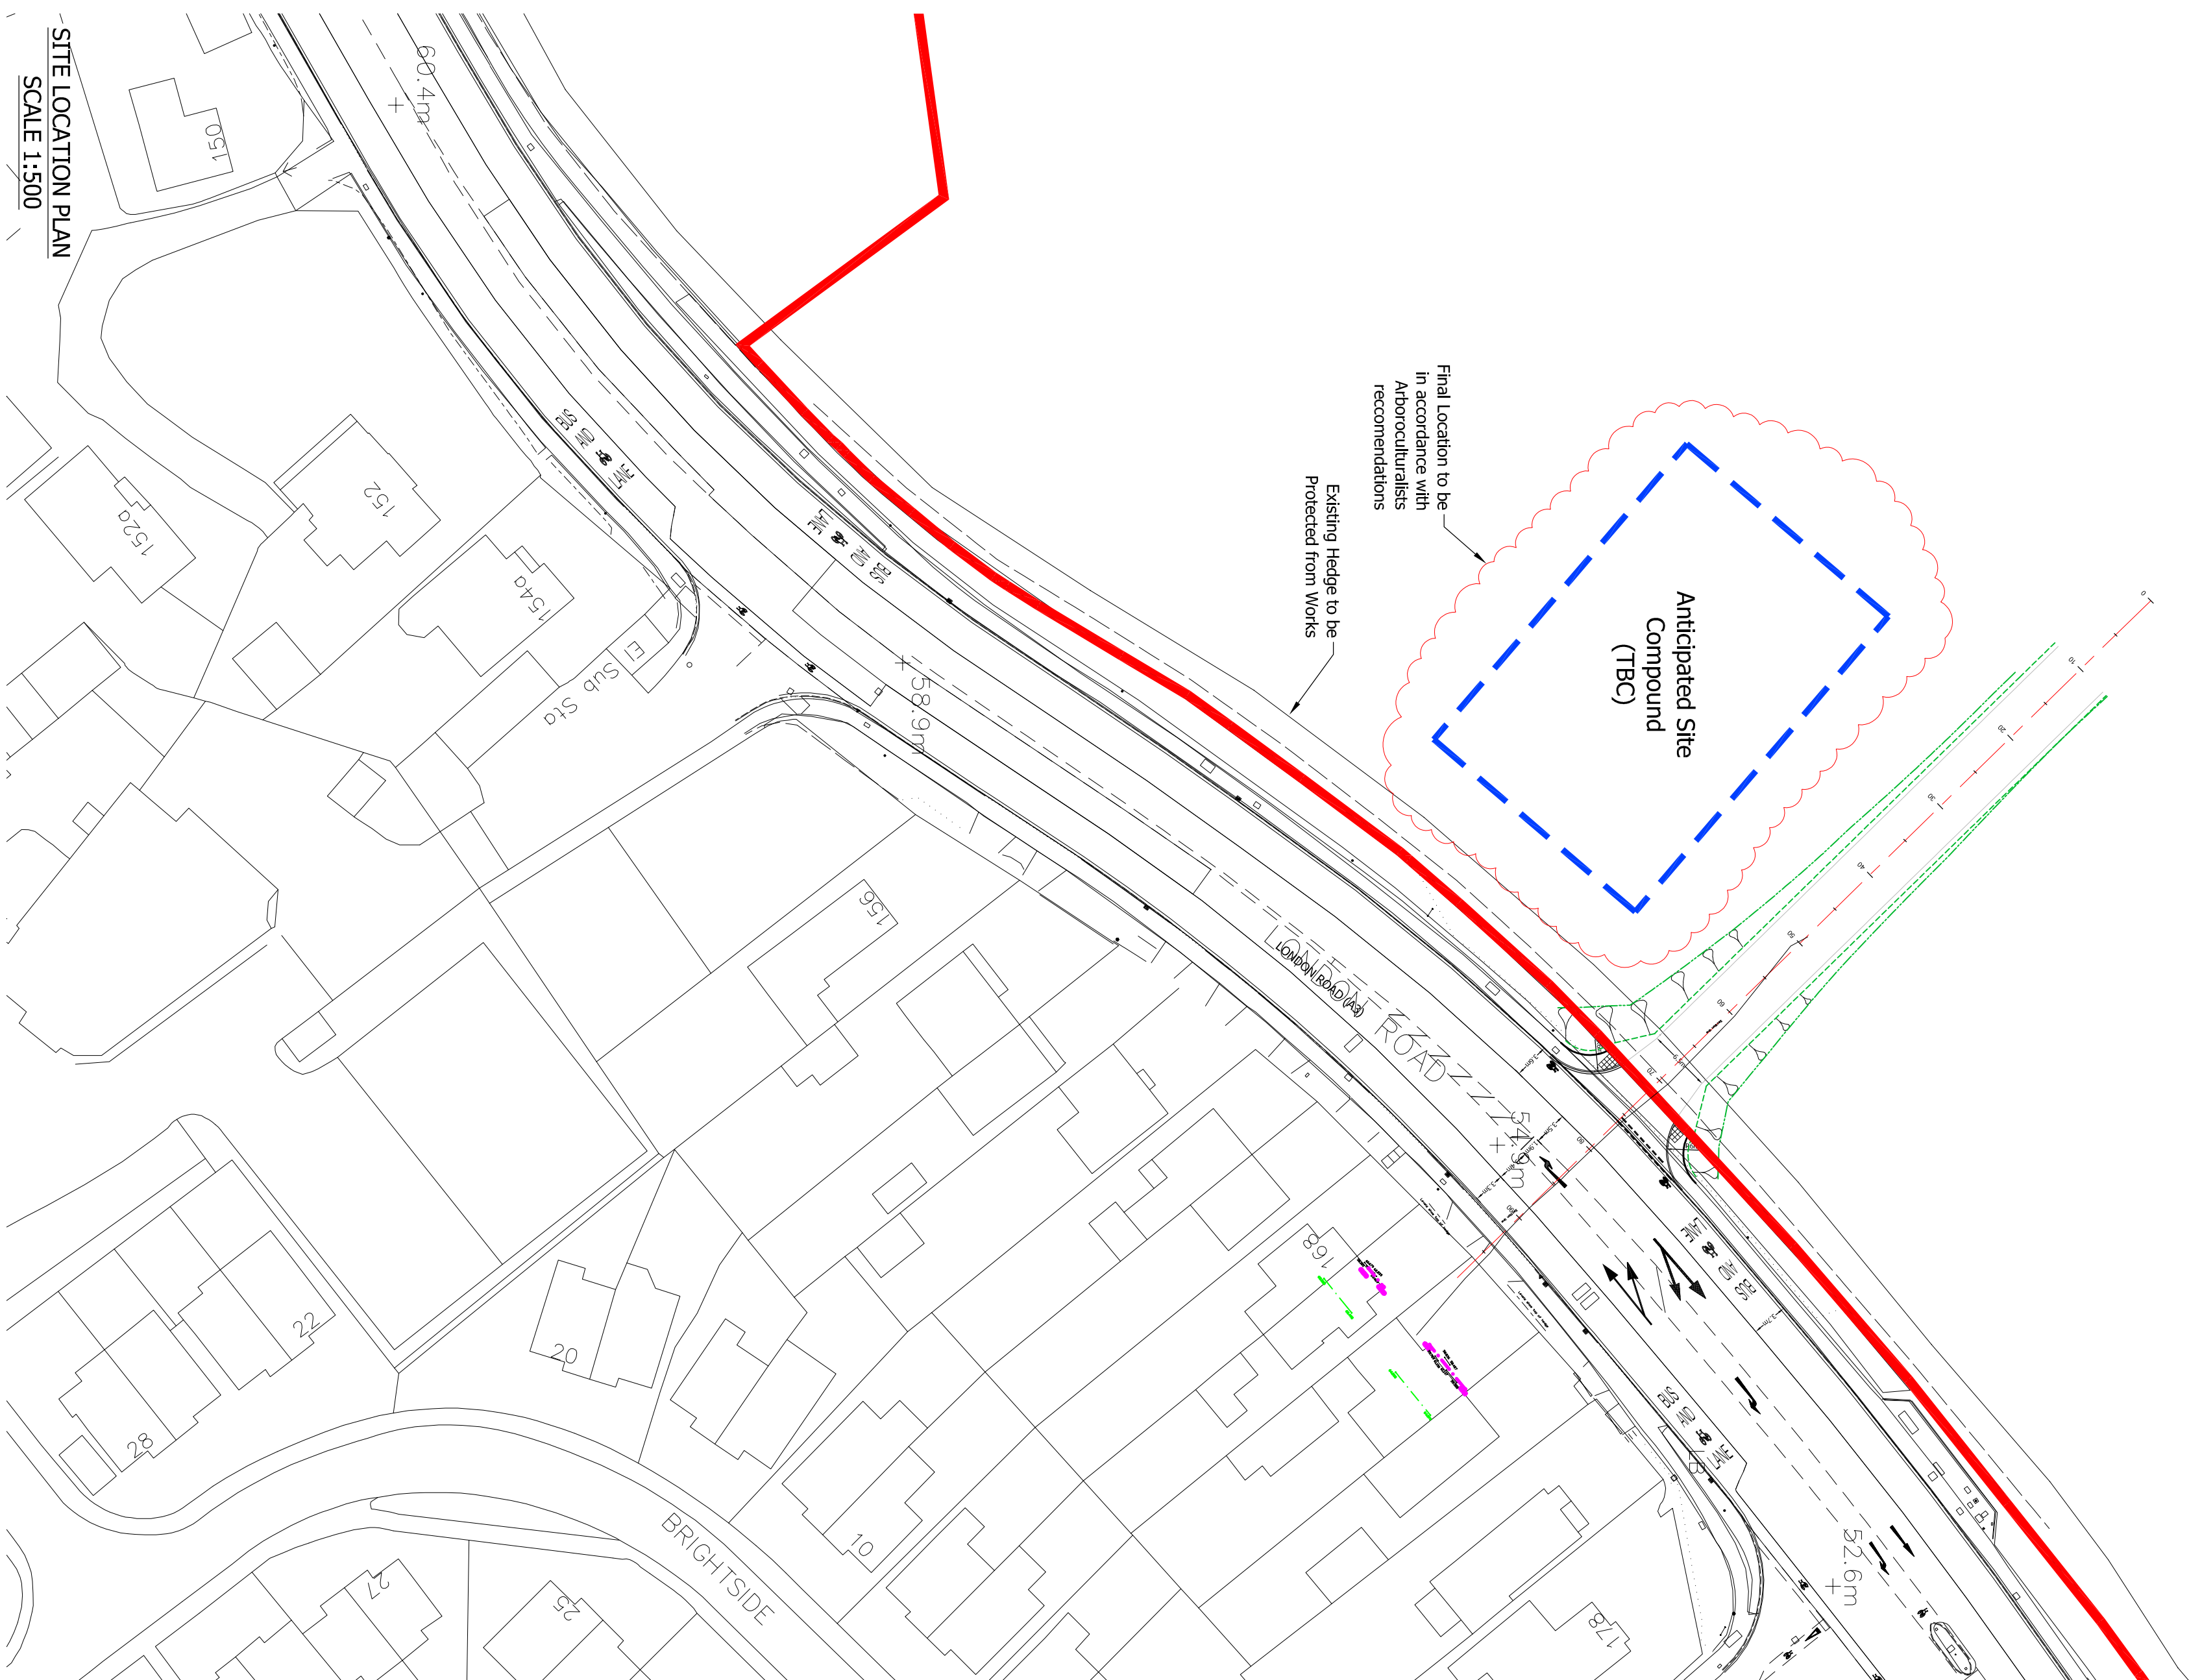


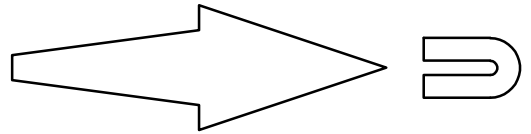


© Mayer Brown LLP. The drawings, information and data recorded in this document ("the Information") is the property of Mayer Brown. This document and the information are solely for the use of the authorised recipient and this document may not be used, copied or reproduced in whole or part for any purposes other than which it was supplied by Mayer Brown. Mayer Brown makes no representation, undertakes no duty and accepts no responsibilities to any third party who may use or rely upon this document or the information.

A1 ORIGINAL


© Crown copyright and database rights 2018. Ordnance Survey 0100031673.

KEY

- TOWN PARK PHASE 8 SITE BOUNDARY
 ANTICIPATED COMPOUND EXTENTS (TBC)

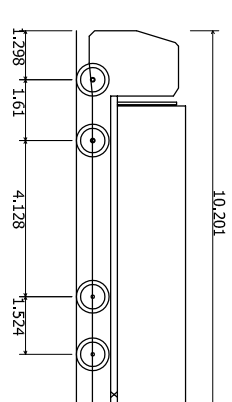

Large 11pper	10.201m
Overall Length	2.495m
Overall Width	2.890m
Min Body Ground Clearance	0.341m
Track Width	2.471m
Lock to lock time	6.00s
Kerb to Kerb Turning Radius	11.550m

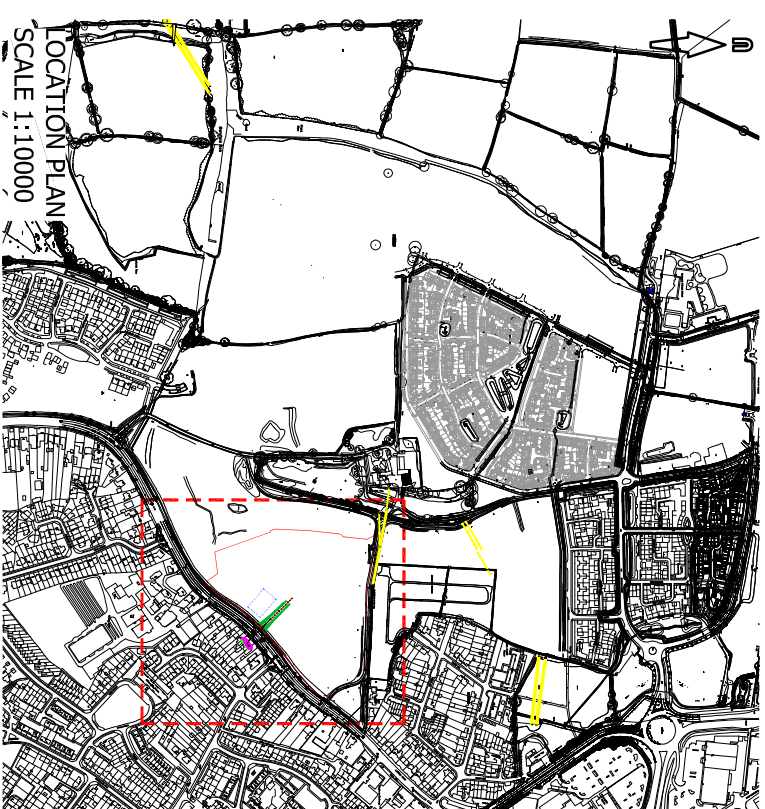

BereWood

HAMPSHIRE

HAMPSHIRE

FOR APPROVAL
NOT FOR CONSTRUCTION

[illegible]

Mayer Brown Limited Lion House
Oriental Road Woking Surrey GU22 8AR
Telephone 01483 750 508 Fax 01483 750 437
wokingoffice@mayerbrown.co.uk www.mayerbrown.co.uk

granger plc
Investing in homes since 1912

proje

BEREWOOD, WATERLOOVILLE
PHASE 8 INFRASTRUCTURE

scale

scale	1:500	drawn by	NT	checked by	AT
date	DECEMBER 2018		cad file	TP_02.dwg	

title

ANTICIPATED SITE ACCESS & COMPOUND
LARGE TIPPER VEHICLE ACCESS & EGRESS

drawing number

GTWVILLE_P8/TP/02

rev.