

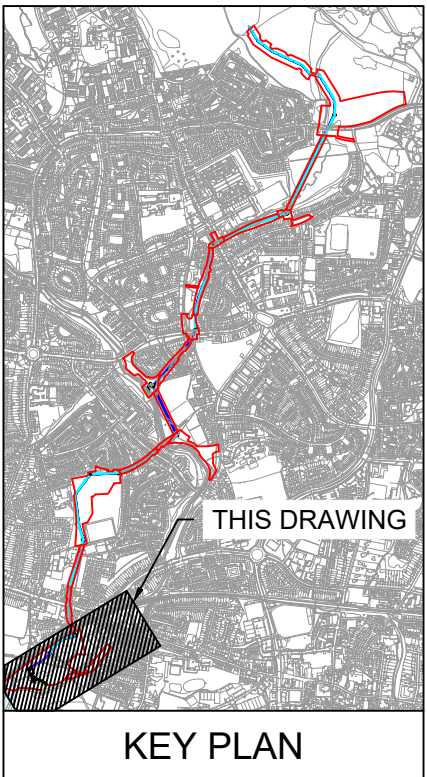


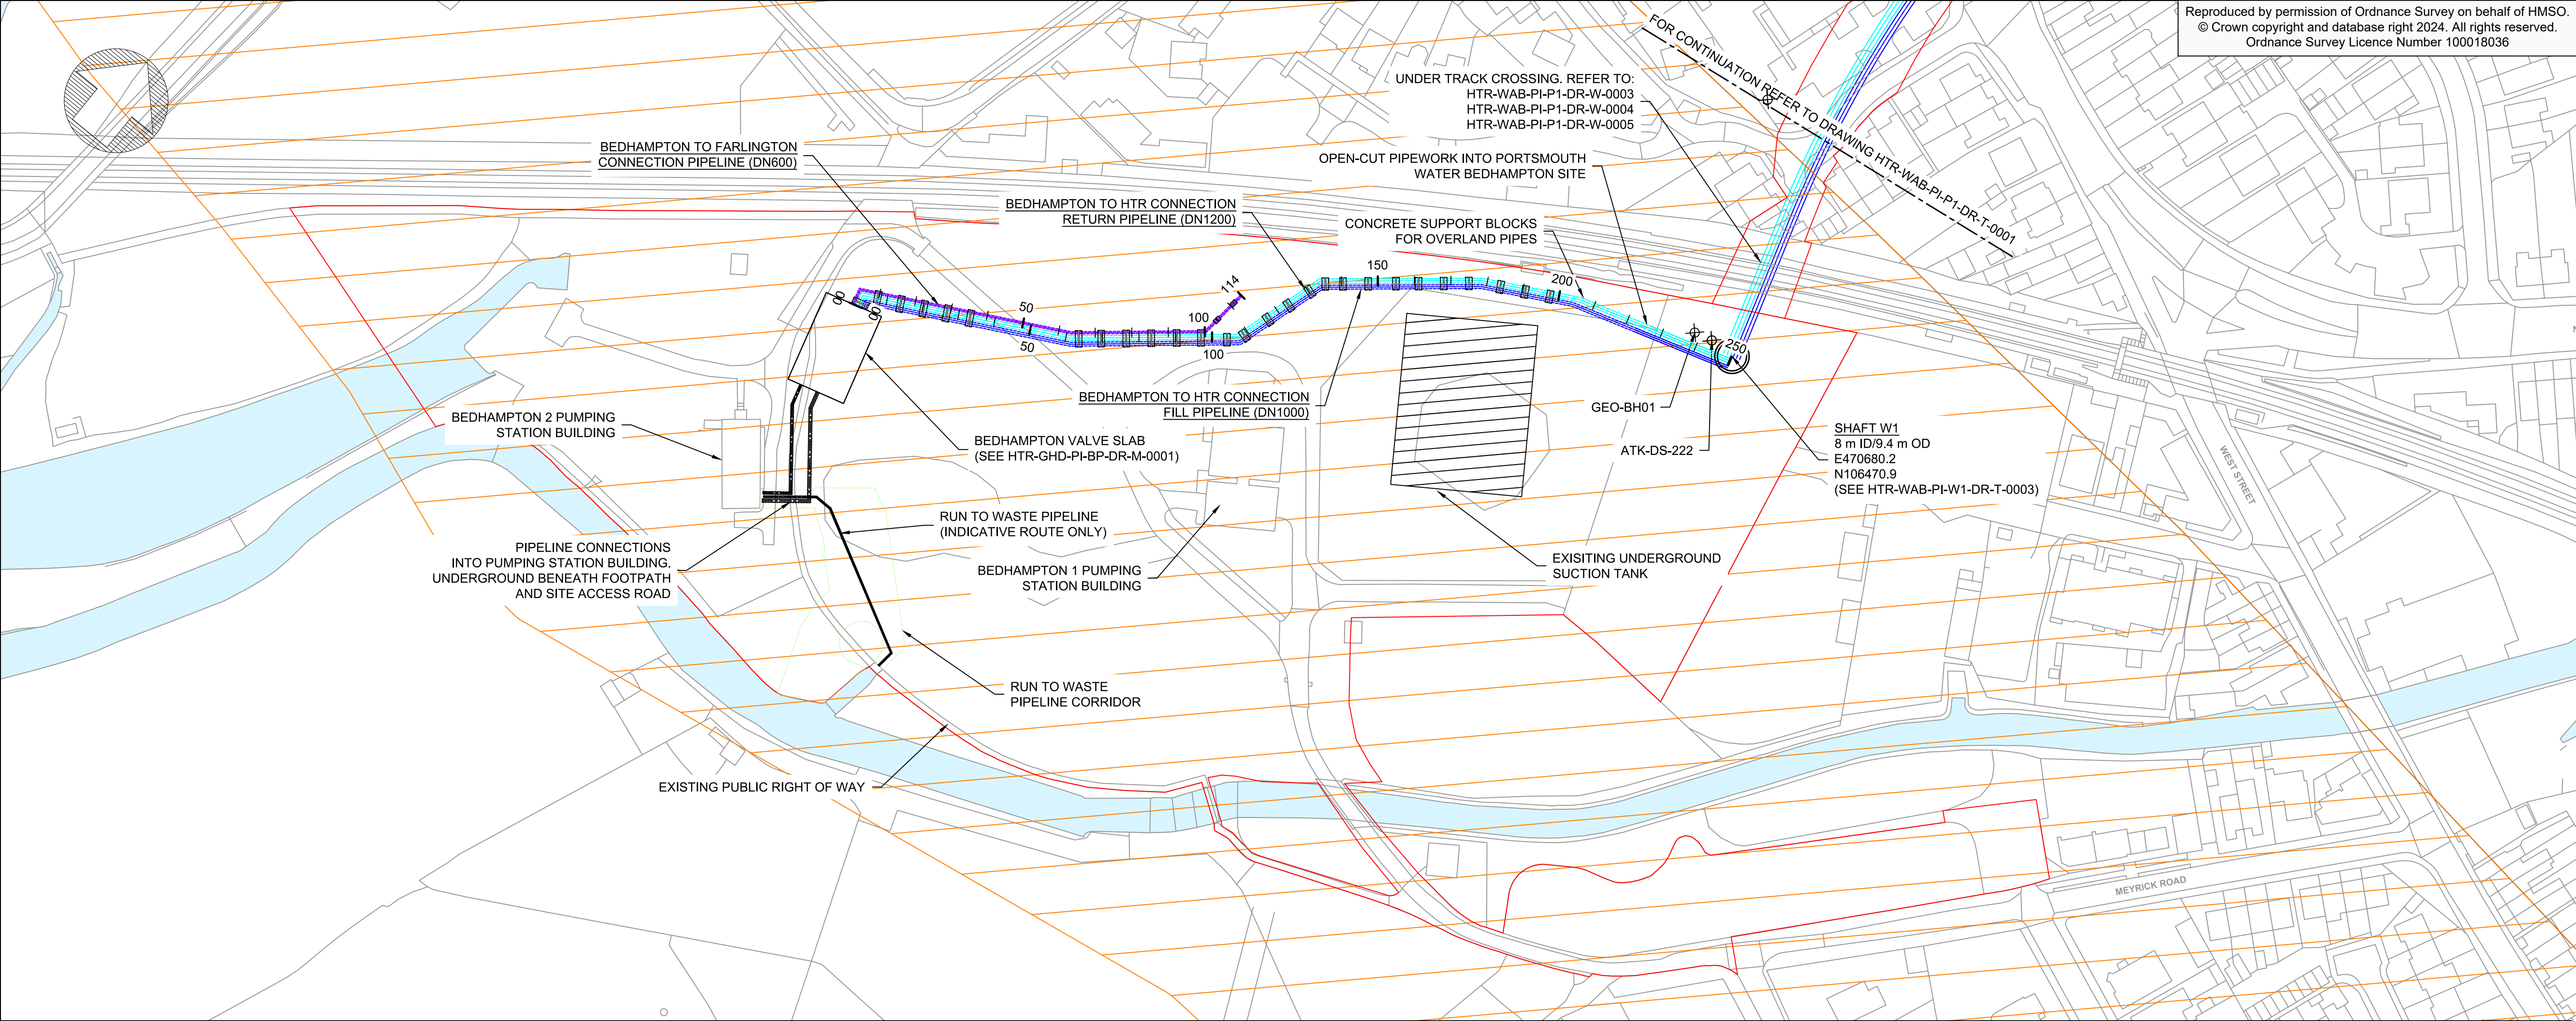


- Notes:
- FOR OPEN CUT AND OVERLAND PIPELINE CROSS SECTIONS SEE HTR-WAB-PI-ZZ-DR-W-0006.
 - FINISHED GROUND LEVELS AND SURFACE REINSTATEMENT IN BEDHAMPTON PUMPING STATION ARE TBC.
 - FOR PLAN SHOWING DIVERSION OF EXISTING PUBLIC RIGHT OF WAY SEE HTR-WAB-PI-W1-DR-T-0001.

- LEGEND:
- FILL PIPELINE
 - RETURN PIPELINE
 - BEDHAMPTON TO FARLINGTON PIPELINE
 - REDLINE BOUNDARY
 - CORRIDOR FOR RUN TO WASTE PIPELINE
 - SOURCE PROTECTION ZONE (ZONE 1 - INNER PROTECTION ZONE)
 - GROUND INVESTIGATION LOCATION

ID = INNER DIAMETER
OD = OUTER DIAMETER

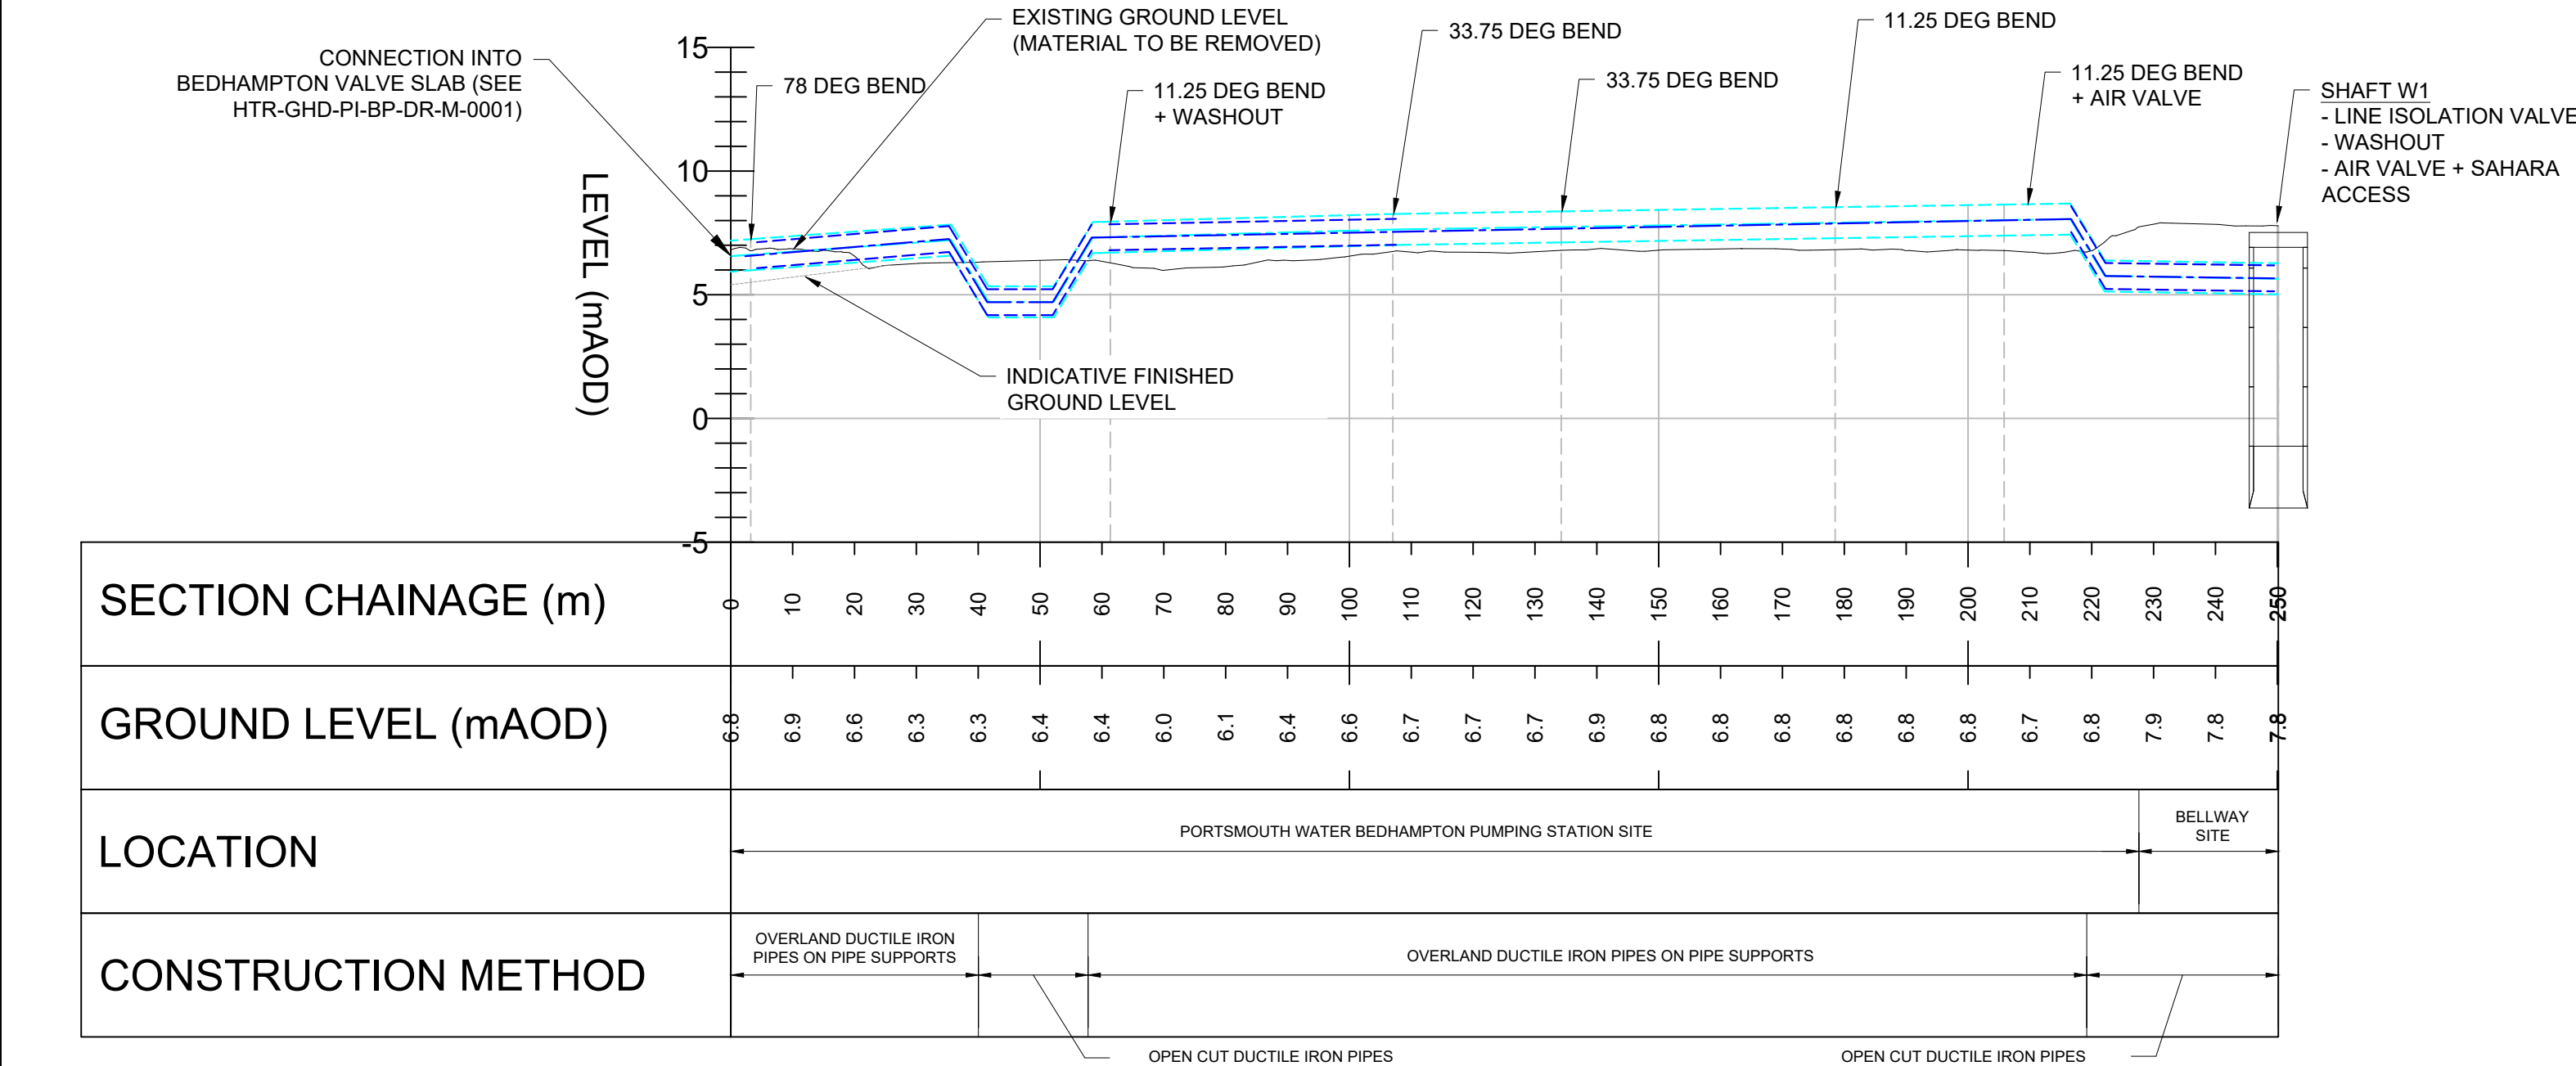


BEDHAMPTON TO HTR DUAL PIPELINES
LONGSECTION
(H 1:1000, V 1:250)

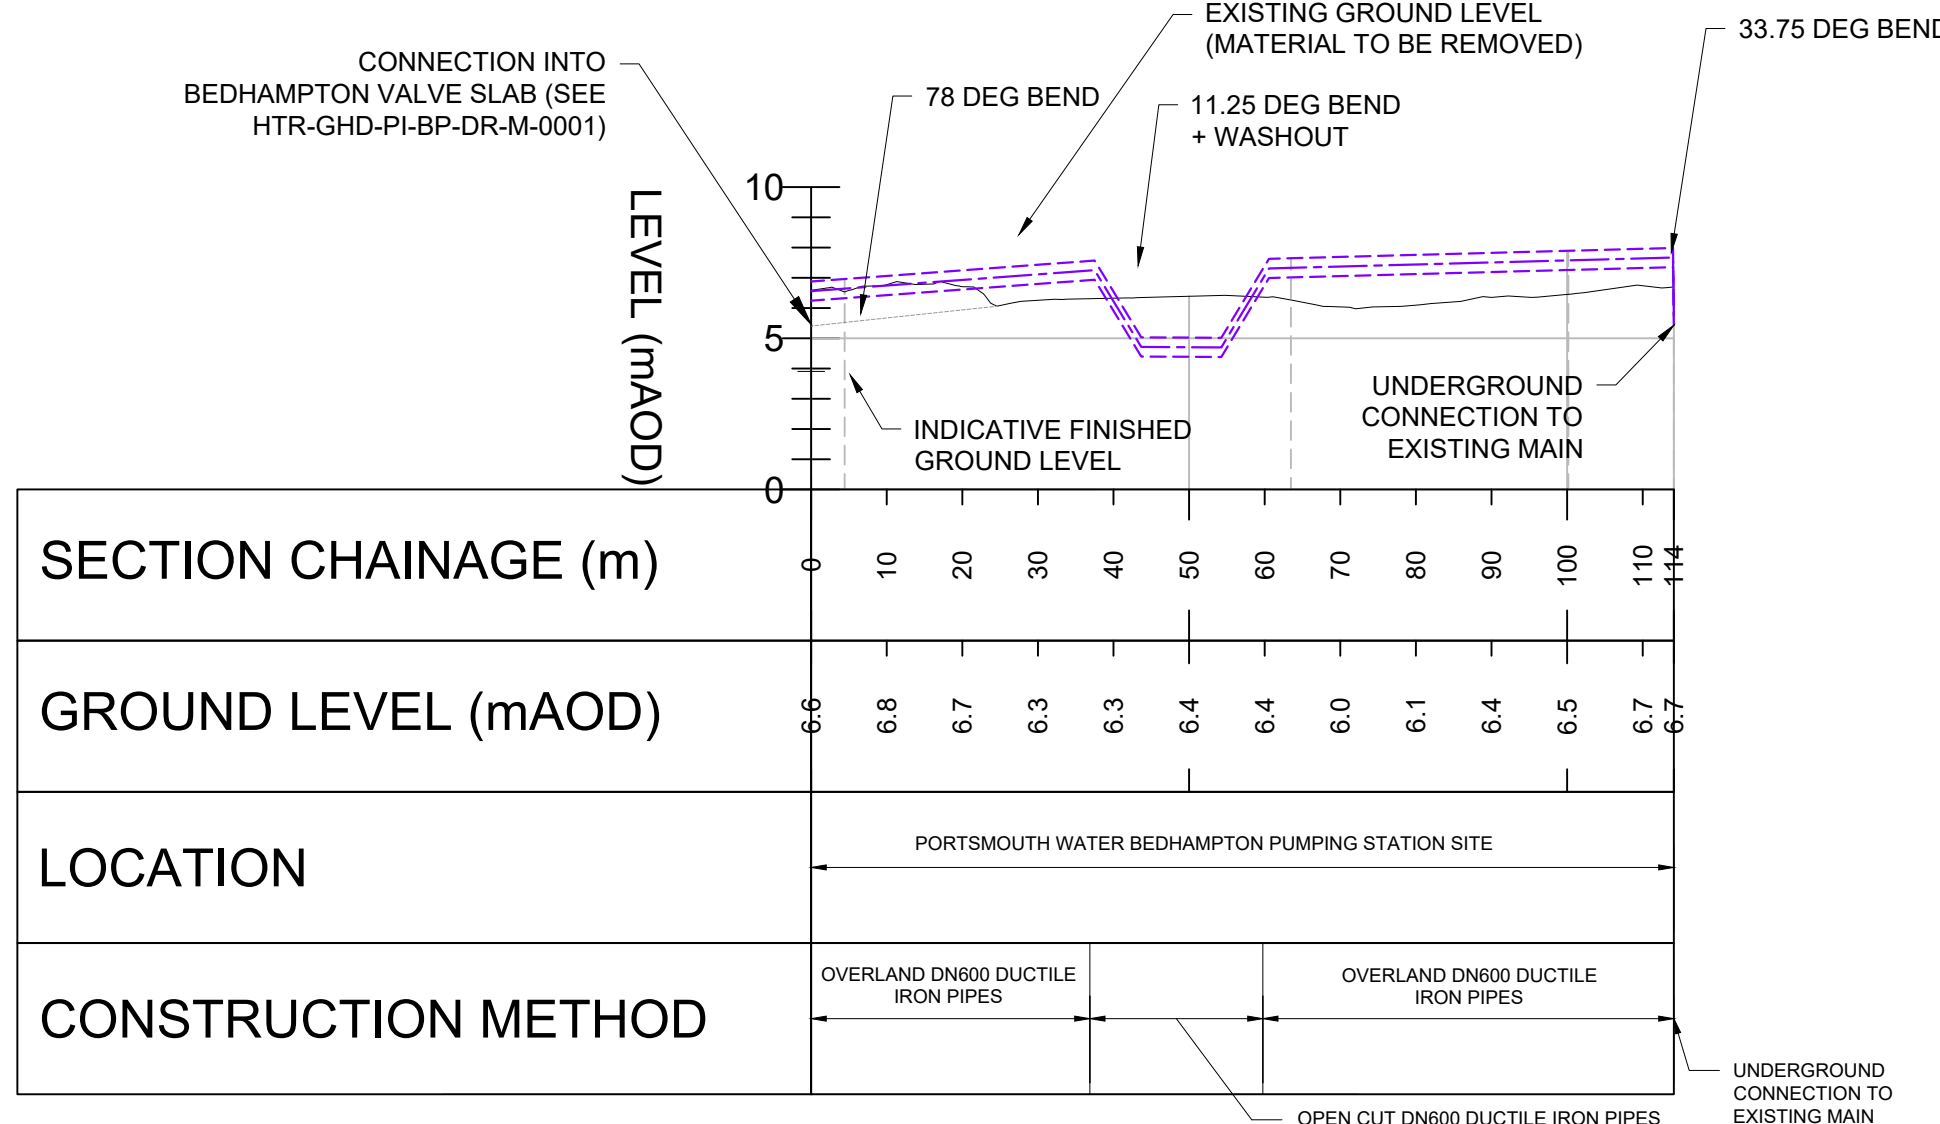

FARLINGTON CONNECTION PIPELINE
LONGSECTION
(H 1:1000, V 1:250)

ALL DIMENSIONS ARE IN MILLIMETRES
UNLESS OTHERWISE STATED

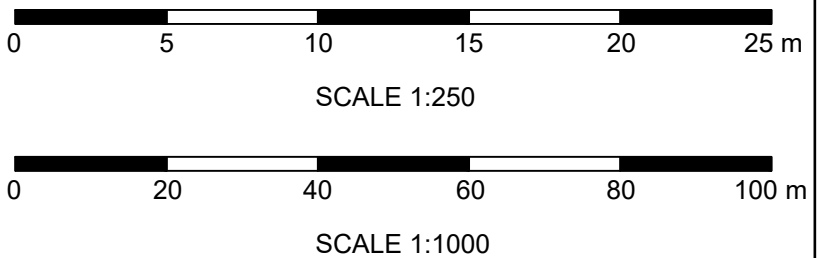

Rev	By	Ckd	App	Description	Date
P02	JT	BP	BC	PLANNING VERSION	03/05/24
P01	JT	BP	BC	FILL PIPELINE UPSIZING	19/02/24



Drawing Suitability: APPROVED FOR DETAILED DESIGN
Contractors Drawing Number: HTR-WAB-PI-BD-DR-T-0001
Status: A4

Telephone: Havant (023) 9249 9888
Fax: Havant (023) 9245 3632
Website: www.portsmouthwater.co.uk
Registered Office: PO Box 8 West Street
Havant Hampshire PO9 1LG
REGISTERED IN ENGLAND No. 2536455



Date: 03/05/2024
Scale: 1:1000
Sheet: 01 of 01
Sheet Size: A1

Project Title: HAVANT THICKET RESERVOIR

Drawing Title: BEDHAMPTON TO HTR PIPELINE
DUAL PIPELINE PLAN AND LONGSECTION
BEDHAMPTON PIPEWORK

Portsmouth Water Drawing Number: Rev: P02