




block b

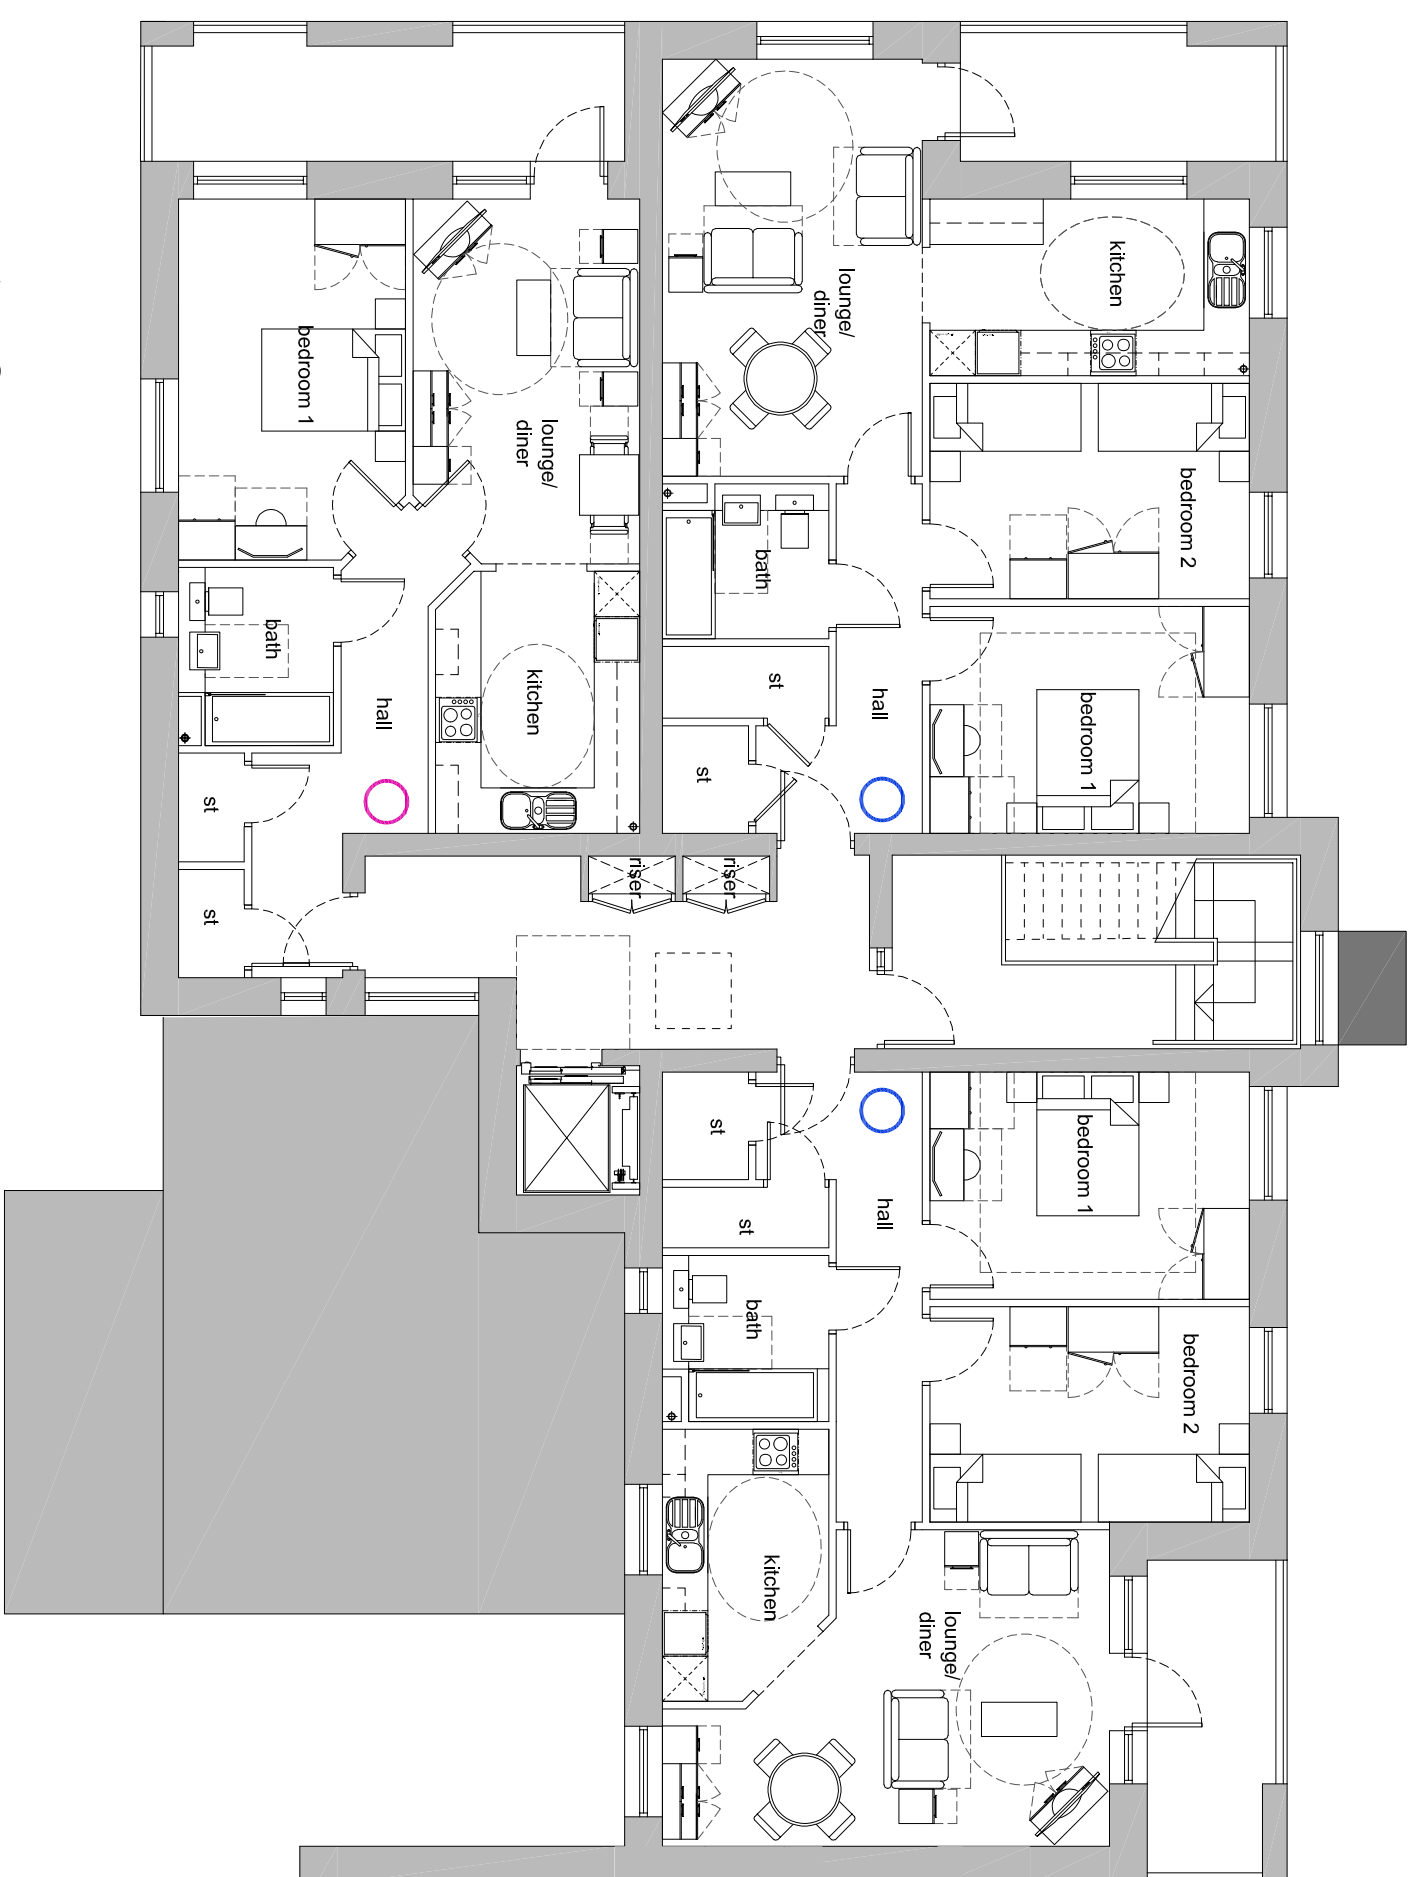


3rd floor plan

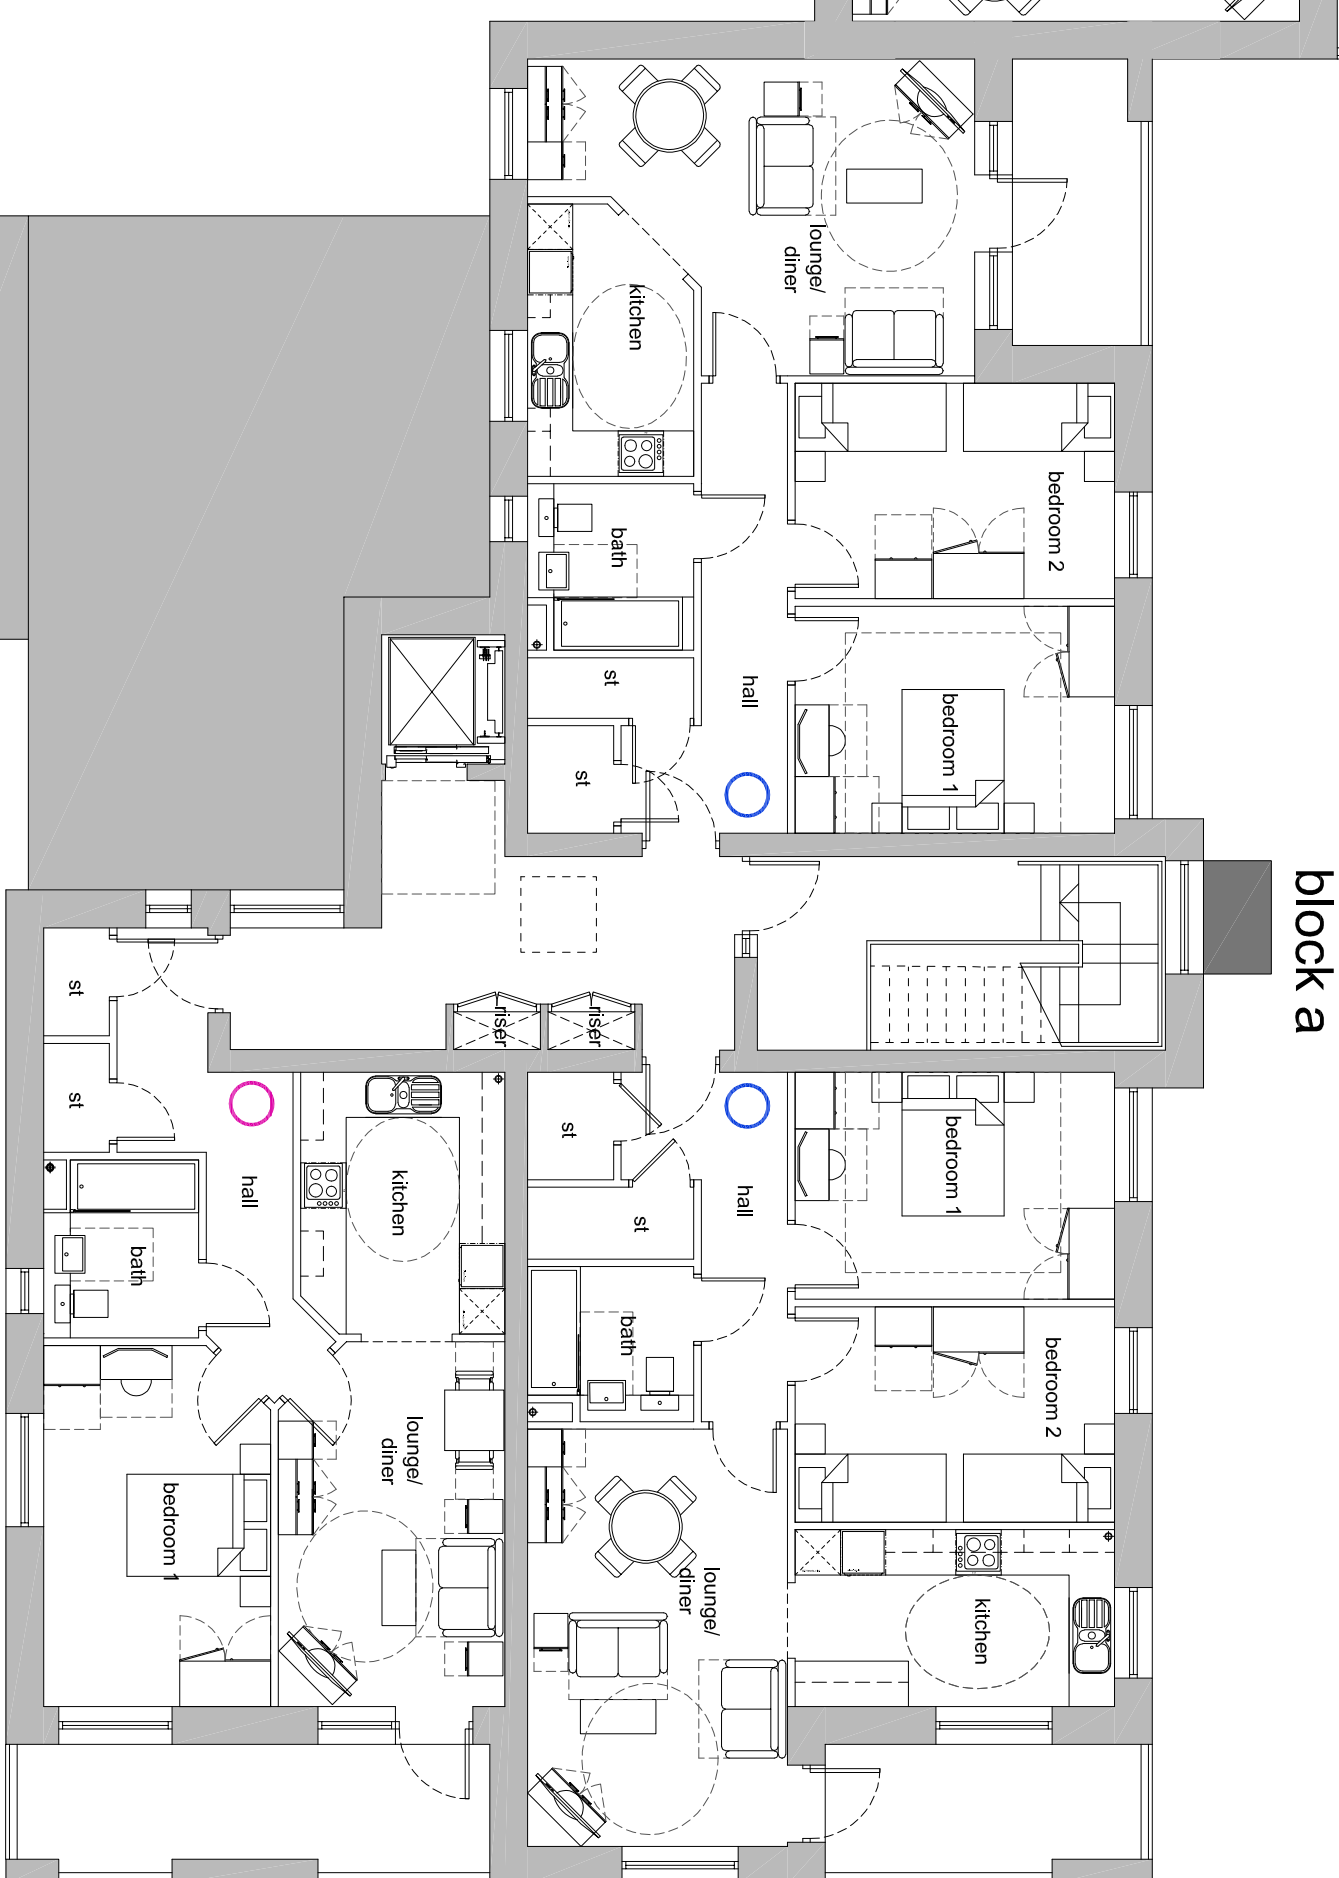

block a

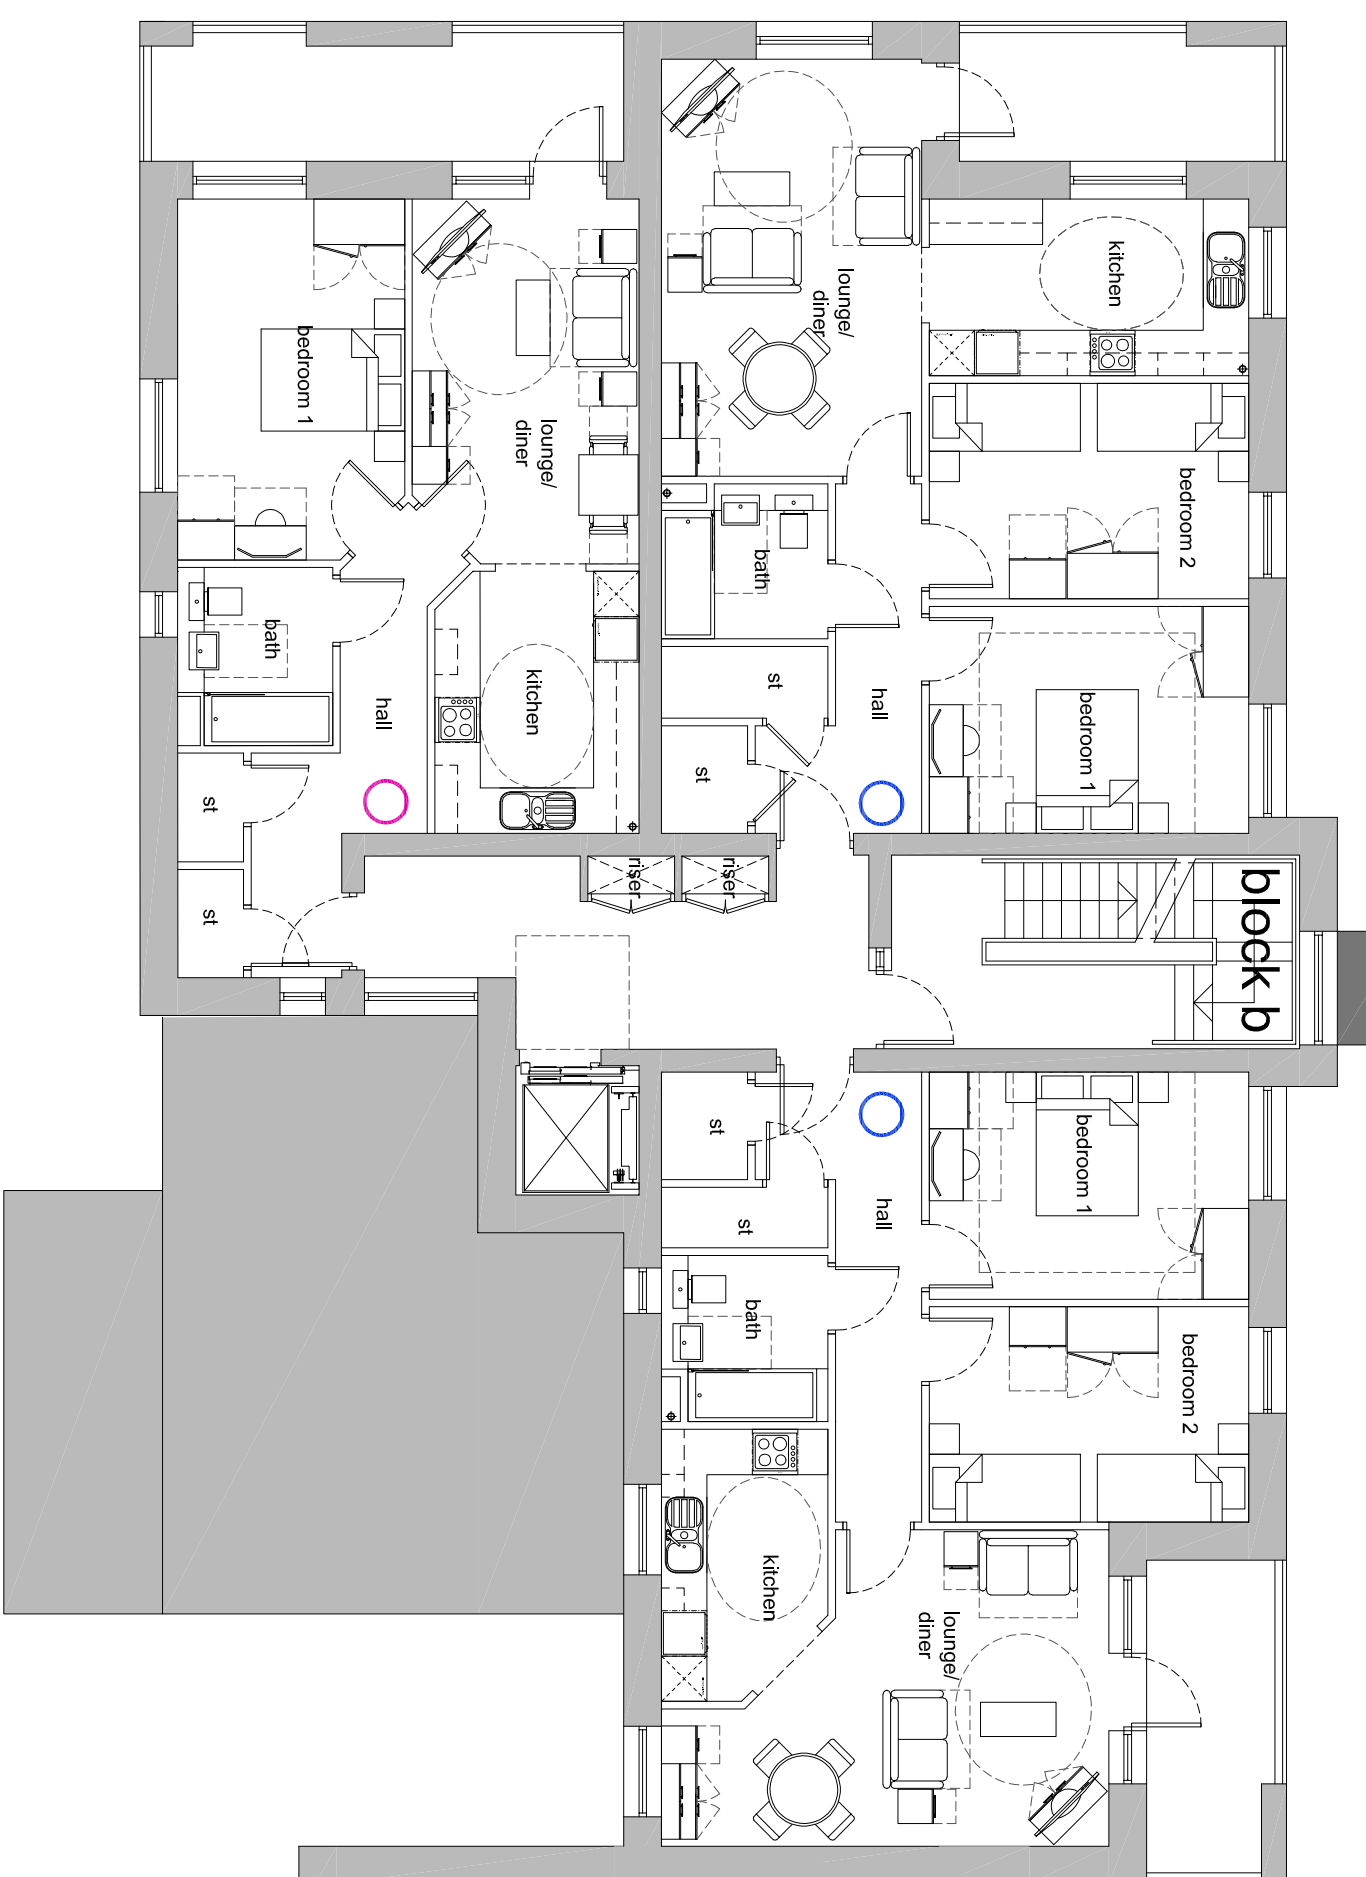

2nd floor plan

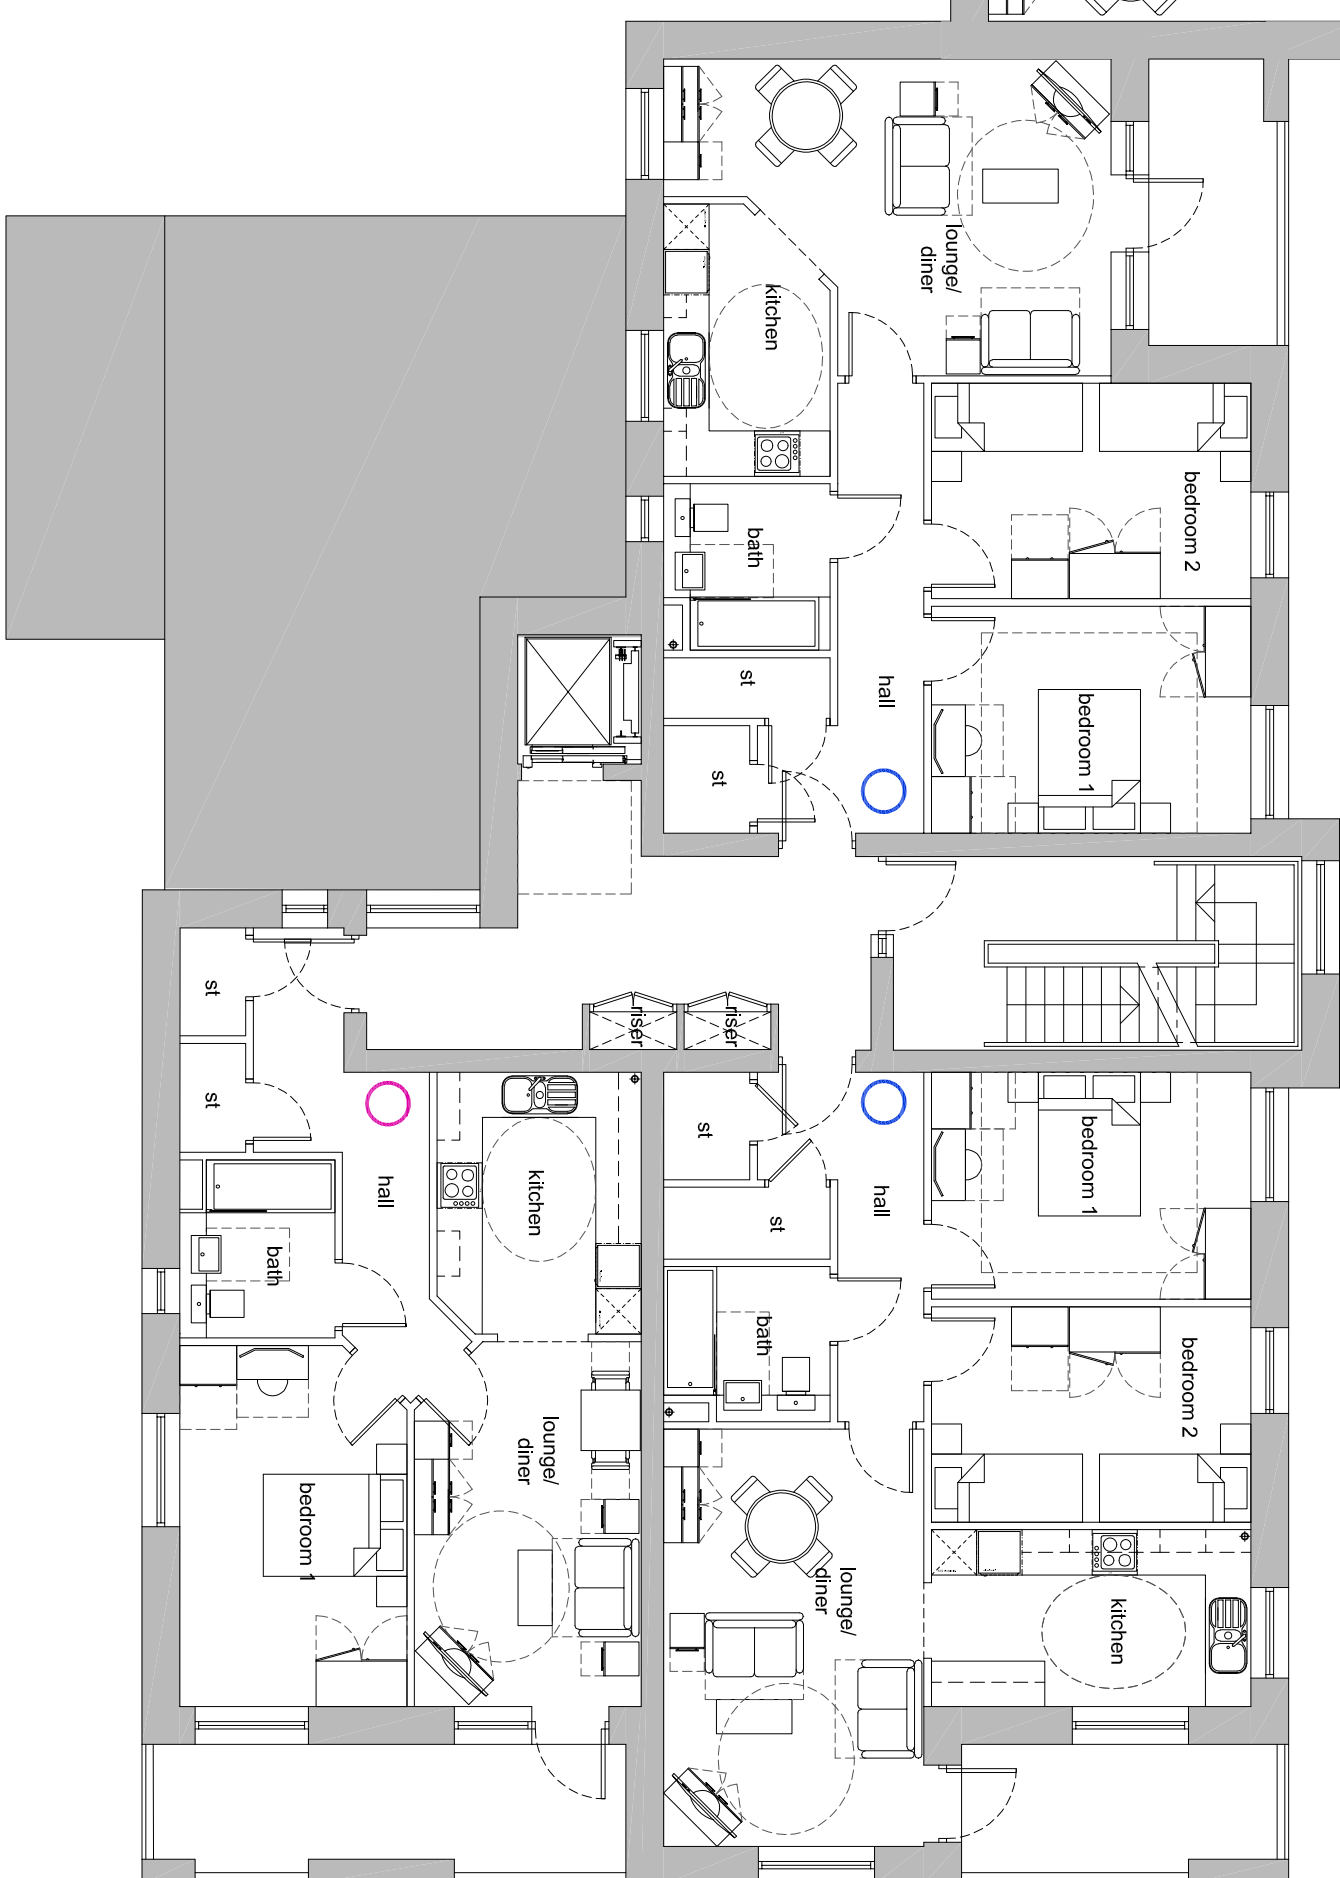

block a & b - apartments (block a plots 1-12 & block b plots 37-48)

[illegible]