


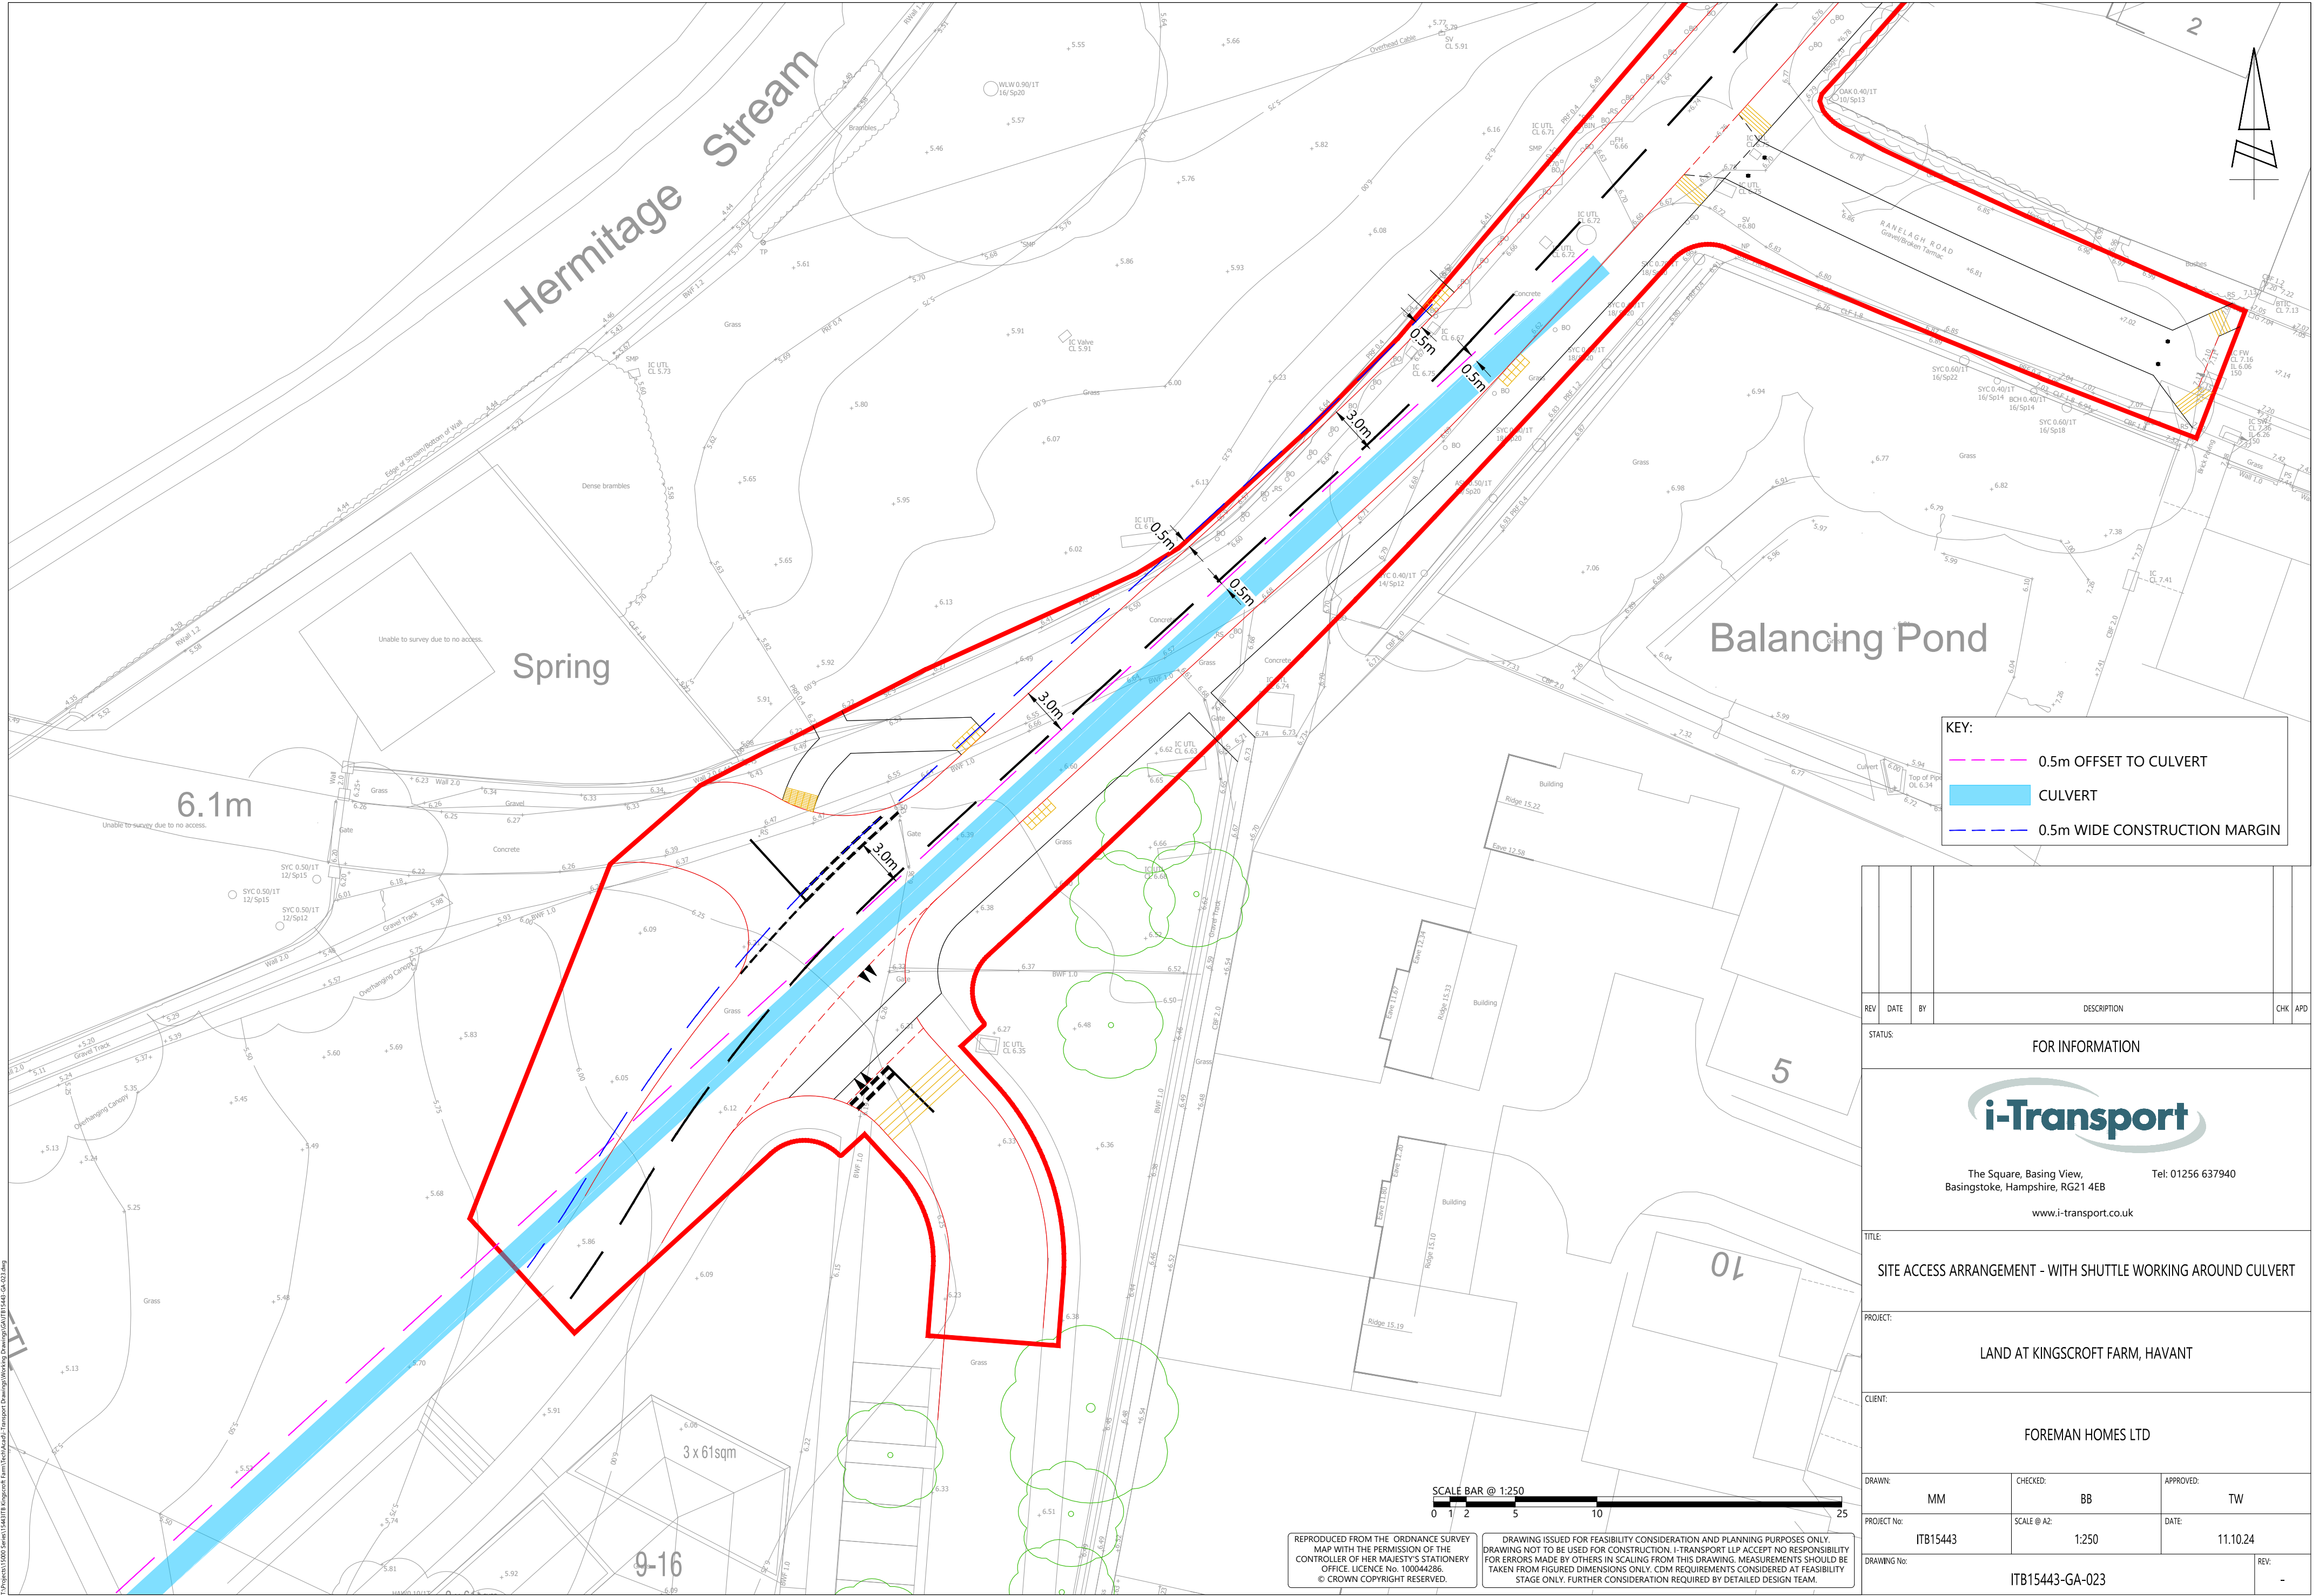

KEY:

0.5m OFFSET TO CULVERT

CULVERT0.5m WIDE CONSTRUCTION MARGIN