



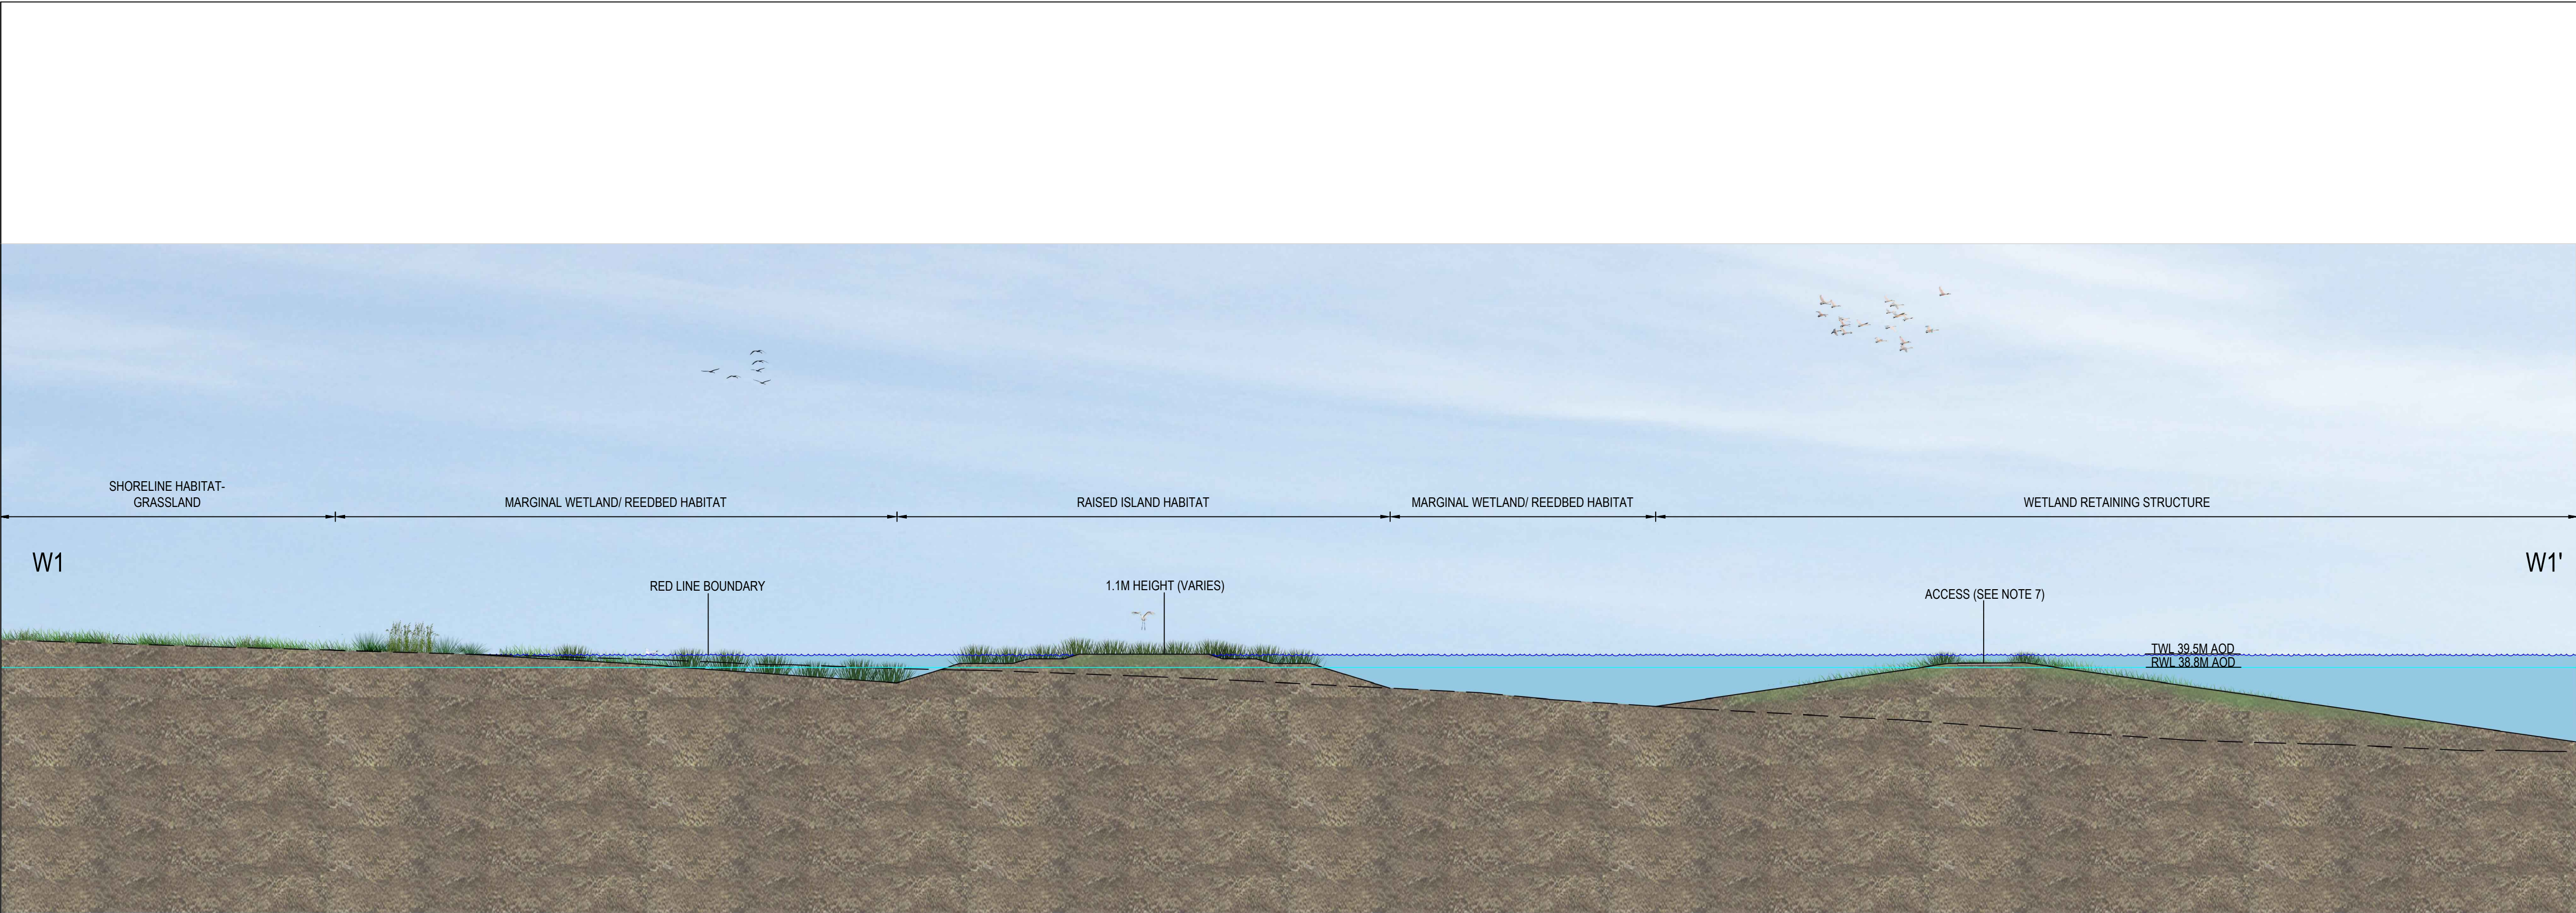

W1 -
TYPICAL CROSS-SECTION THROUGH WETLAND ISLAND AND WETLAND RETAINING STRUCTURE
SCALE 1:200

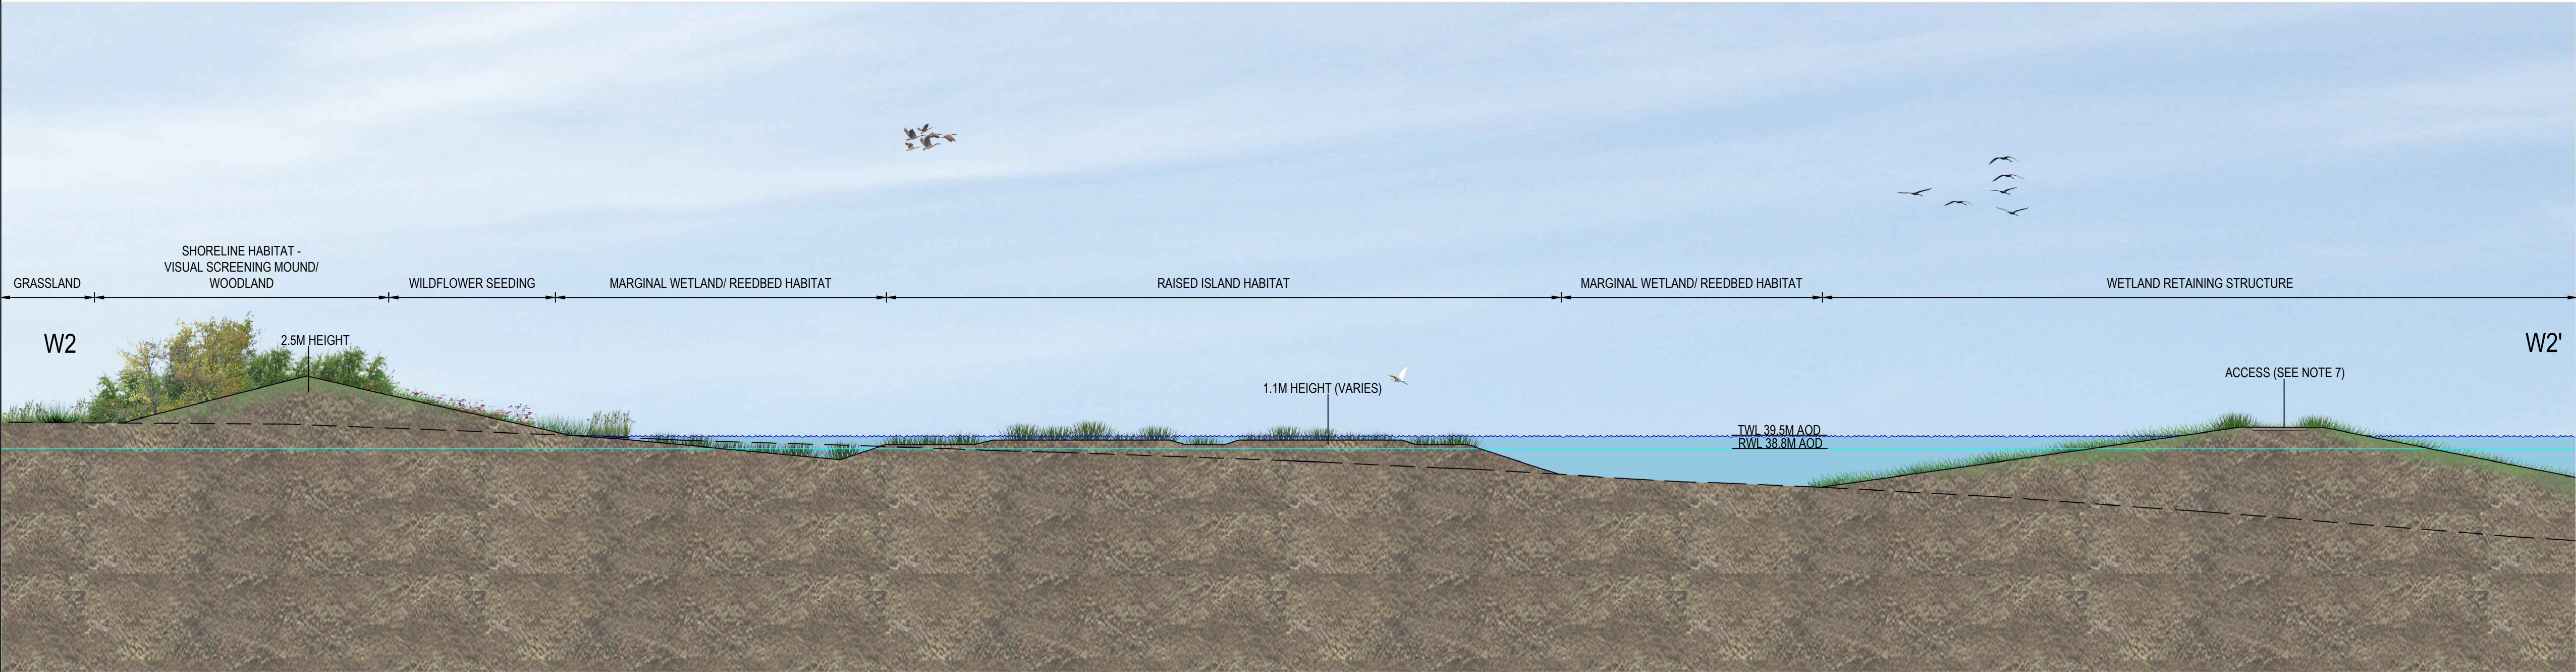

W2 -
TYPICAL CROSS-SECTION THROUGH WETLAND ISLAND AND WETLAND RETAINING STRUCTURE
SCALE 1:200



NOTES

1. ALL DIMENSIONS ARE IN MILLIMETERS UNLESS NOTED OTHERWISE (UNO).
2. ALL LEVELS ARE IN METRES TO ORDNANCE DATUM UNO.
3. TWL = TOP OF WATER LEVEL
4. RWL = RETAINED WETLAND LEVEL
5. THE DETAILS OF HARD AND SOFT LANDSCAPING AS SHOWN ON THIS PLAN ARE SUBMITTED FOR RESERVED MATTERS APPROVAL. THE DETAILED PLANTING MIX, HARD LANDSCAPING MATERIALS SPECIFICATION AND THE DETAILED MANAGEMENT AND MAINTENANCE PROPOSALS FOR THE HARD AND SOFT LANDSCAPING WILL BE SUBMITTED SUBSEQUENTLY FOR THE DISCHARGE OF CONDITION 28. WHERE THOSE DETAILS ARE DESCRIBED ON THESE PLANS THIS IS TO AID THE UNDERSTANDING OF THE RESERVED MATTERS PROPOSALS. THE DETAILS TO BE SUBMITTED UNDER CONDITION 28 WILL ACCORD WITH THAT SHOWN ON THESE PLANS UNLESS OTHERWISE AGREED BY THE LPAS.
6. TO BE READ IN CONJUNCTION WITH 056-61 GENERAL ARRANGEMENT DRAWINGS FOR REFERENCE TO CROSS SECTION LOCATIONS.
7. ACCESS TRACK TO BE USED ONLY DURING DROUGHTS WHEN THE WATER LEVEL IS BELOW THE ACCESS TRACK LEVEL.

REFERENCE DOCUMENTS AND DRAWINGS

PLEASE REFER TO THE BELOW DRAWINGS:
HTR-GHD-WL-ZZ-DR-L-0056-61 - WETLAND RETENTION STRUCTURE - LANDSCAPE GENERAL ARRANGEMENT

P04	CLIENT COMMENT	SWG	SWG	02/05/2024
P03	CLIENT COMMENT	SWG	SWG	20/02/2024
P02	FOR APPROVAL	SWG	SWG	29/11/2023
P01	FOR COMMENT	SWG	SWG	22/11/2023
Rev	Description	Checked	Approved	Date

Author	LS	Drafting Check	SWG
Designer	SWG	Design Check	SWG

Telephone: Havant (023) 9249 9888
Fax: Havant (023) 9245 3632
Website: www.portsmouthwater.co.uk
Registered Office: PO Box 8 West Street
Havant Hampshire PO9 1LG
REGISTERED IN ENGLAND No. 2538455



Client PORTSMOUTH WATER

Project HAVANT THICKET RESERVOIR

Status FOR APPROVAL Status Code S4

Drawing Title WETLAND ISLANDS AND EPHEMERAL FEATURES CROSS-SECTIONS SHEET 1 OF 4 Size A1

HTR-GHD-WL-ZZ-DR-L-0080 Drawing No. P04 Rev