



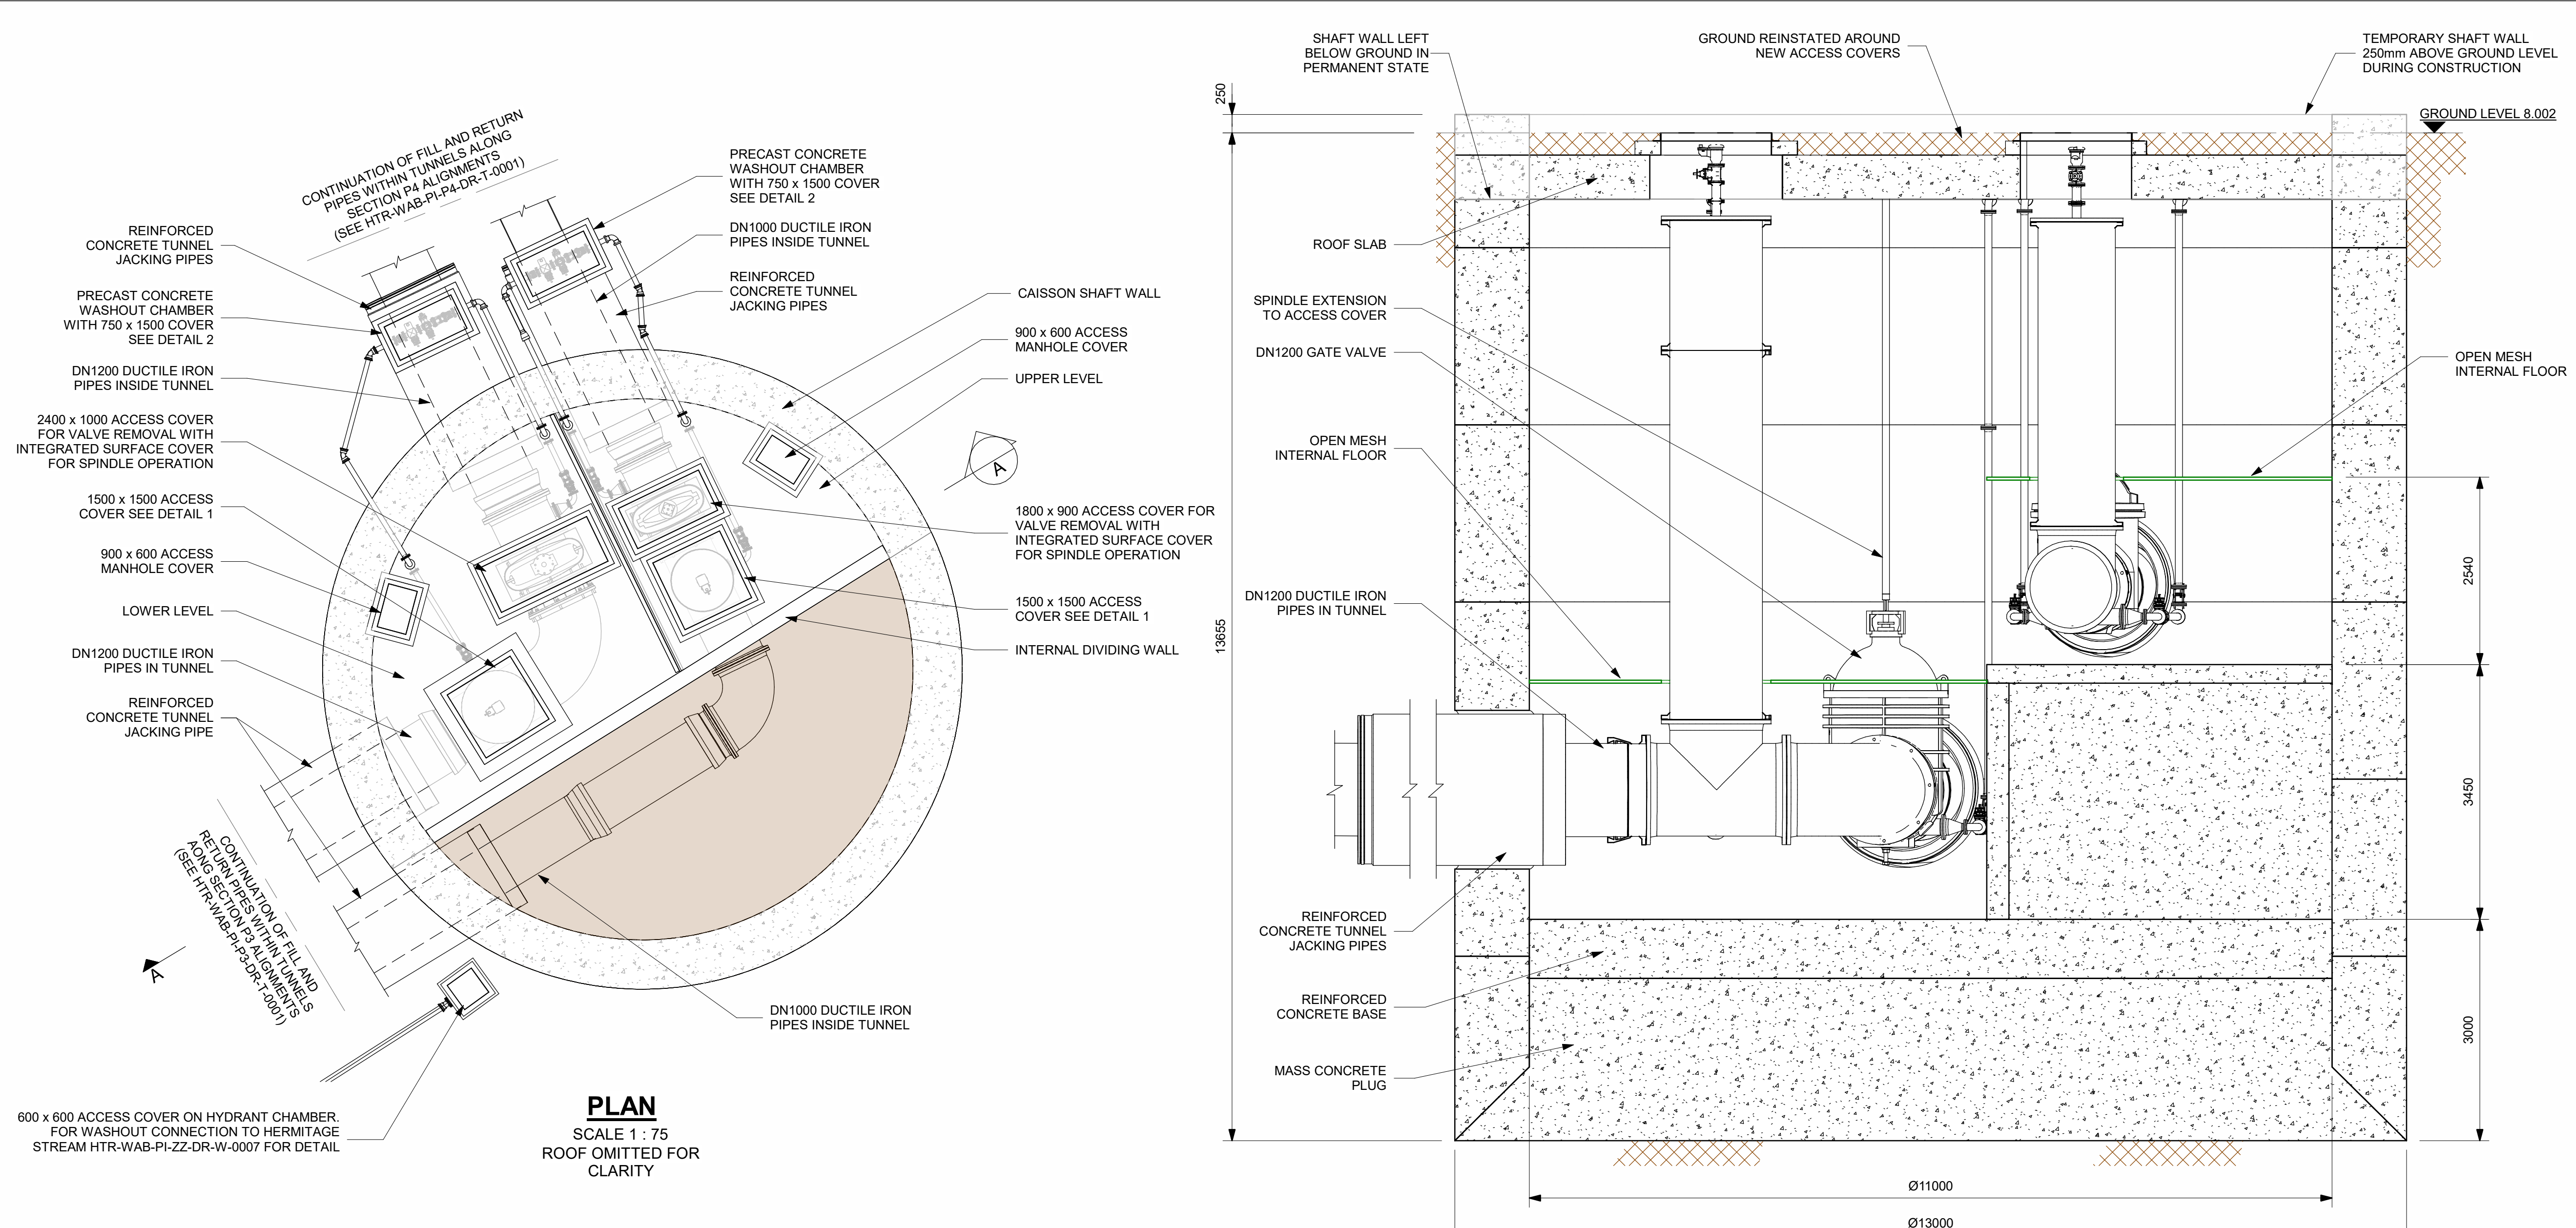

- Notes:
1. ALL LEVELS ARE DEFINED IN METRES ABOVE ORDNANCE DATUM
 2. SHAFT INTERIOR VOLUME SOUTH OF INTERNAL WALL TO BE BACKFILLED AROUND PIPEWORK ON COMPLETION. BACKFILL MATERIAL USED TO BE AGREED WITH CLIENT.
 3. SHAFT WALLS ARE 250mm ABOVE GROUND LEVEL DURING CONSTRUCTION. WALLS ARE CUT DOWN BELOW GROUND LEVEL IN PERMANENT STATE.
 4. FINISH OF GROUND REINSTATEMENT AROUND ACCESS COVERS TBC.
 5. FOR TYPICAL WASHOUT CONNECTION INTO HERMITAGE STREAM SEE HTR-WAB-PI-ZZ-DR-W-0007

ALL DIMENSIONS ARE IN MILLIMETRES UNLESS OTHERWISE STATED

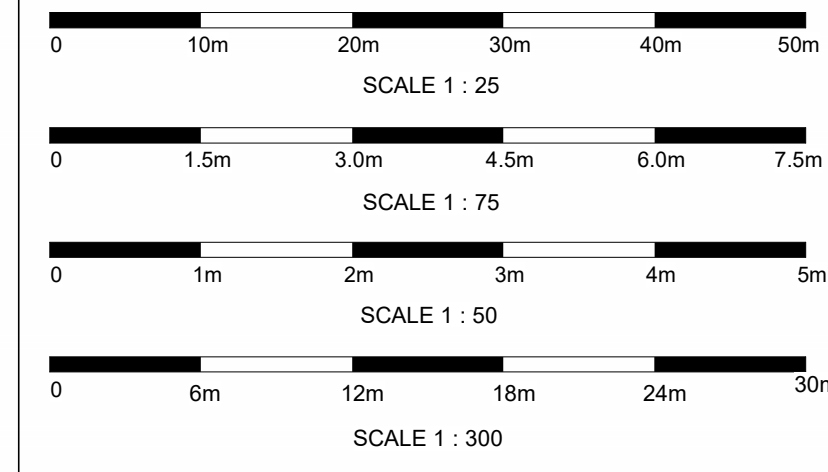

P04 A4	BP	JP	BP	PLANNING VERSION	03/05/24
P03 S4	RD	JP	BC	FILL PIPE UPSIZE	09/02/24
P02 S4	RD	BP	BC	DUAL PIPELINE OPTION	18/09/23
Rev	Dm	Ckd	By	Apv	Date



Drawing Suitability: APPROVED FOR DETAILED DESIGN Status: A4

Contractors Drawing Number: HTR-WAB-PI-W4-DR-T-0002

Telephone: Havant (023) 9249 9888
Fax: Havant (023) 9245 3632
Website: www.portsmouthwater.co.uk
Registered Office: PO Box 8 West Street
Havant Hampshire PO9 1LG
REGISTERED IN ENGLAND No. 2536455



Date: 03/05/24 Scale: AS SHOWN Sheet: 01 OF 01 Sheet Size: A1

Project Title: HAVANT THICKET RESERVOIR

Drawing Title: BEDHAMPTON TO HTR PIPELINE
SHAFT W4
GENERAL ARRANGEMENT

Portsmouth Water Drawing Number : Rev: P04

Reproduced by permission of Ordnance Survey on behalf of HMSO.
© Crown copyright and database right 2024. All rights reserved.
Ordnance Survey Licence Number 100018036