


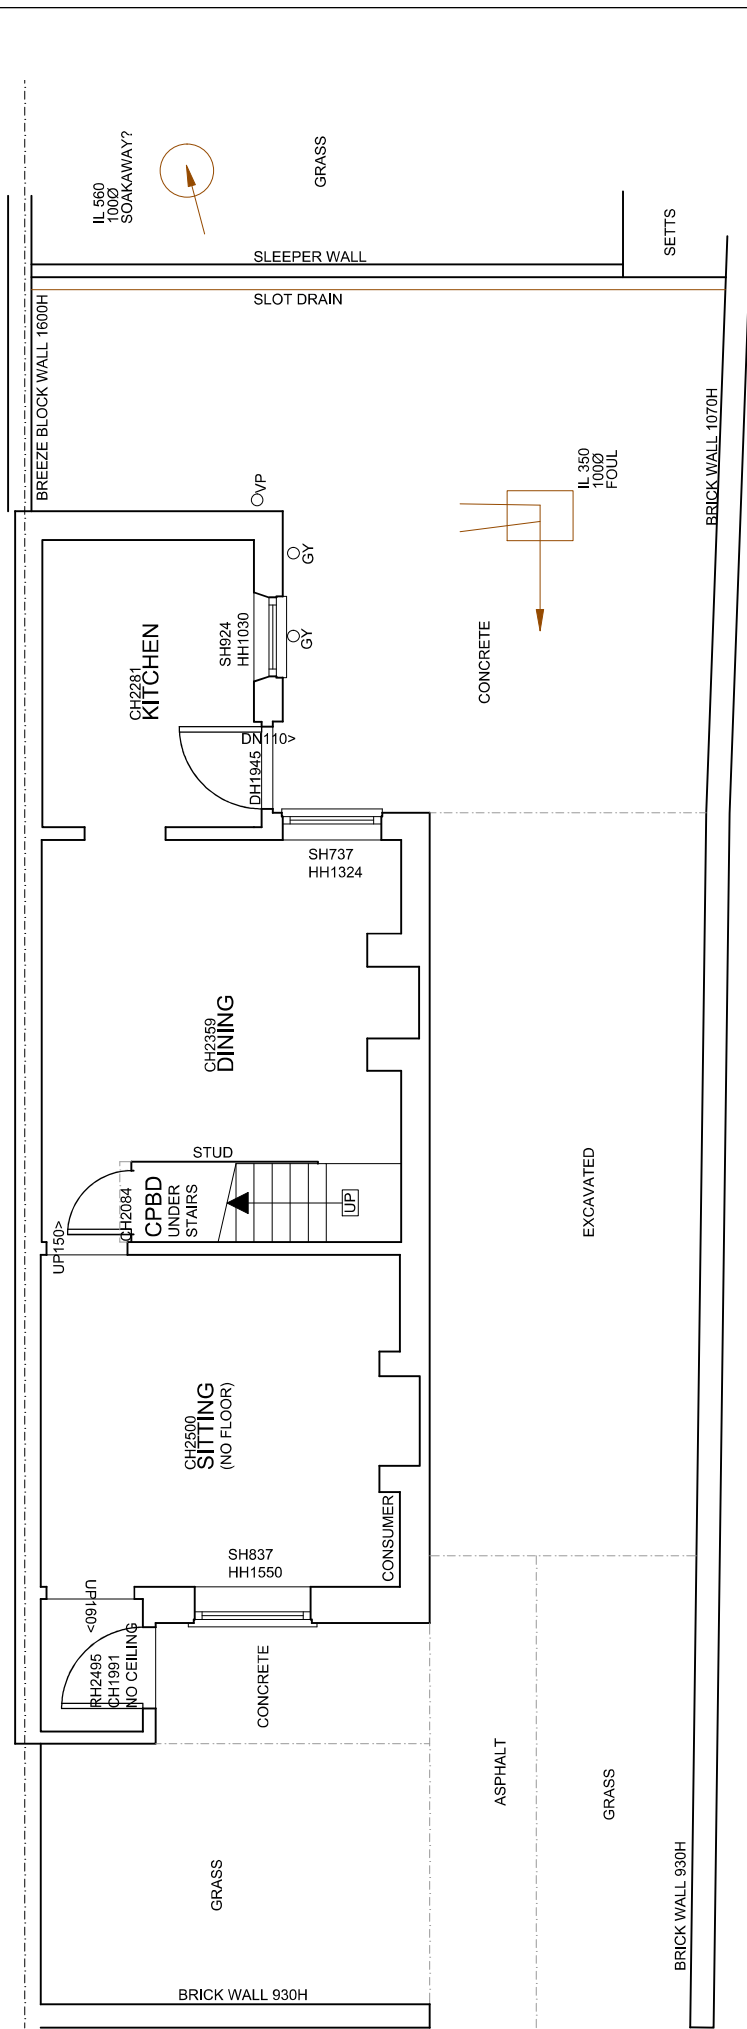

EXISTING GROUND FLOOR

[illegible][illegible]