


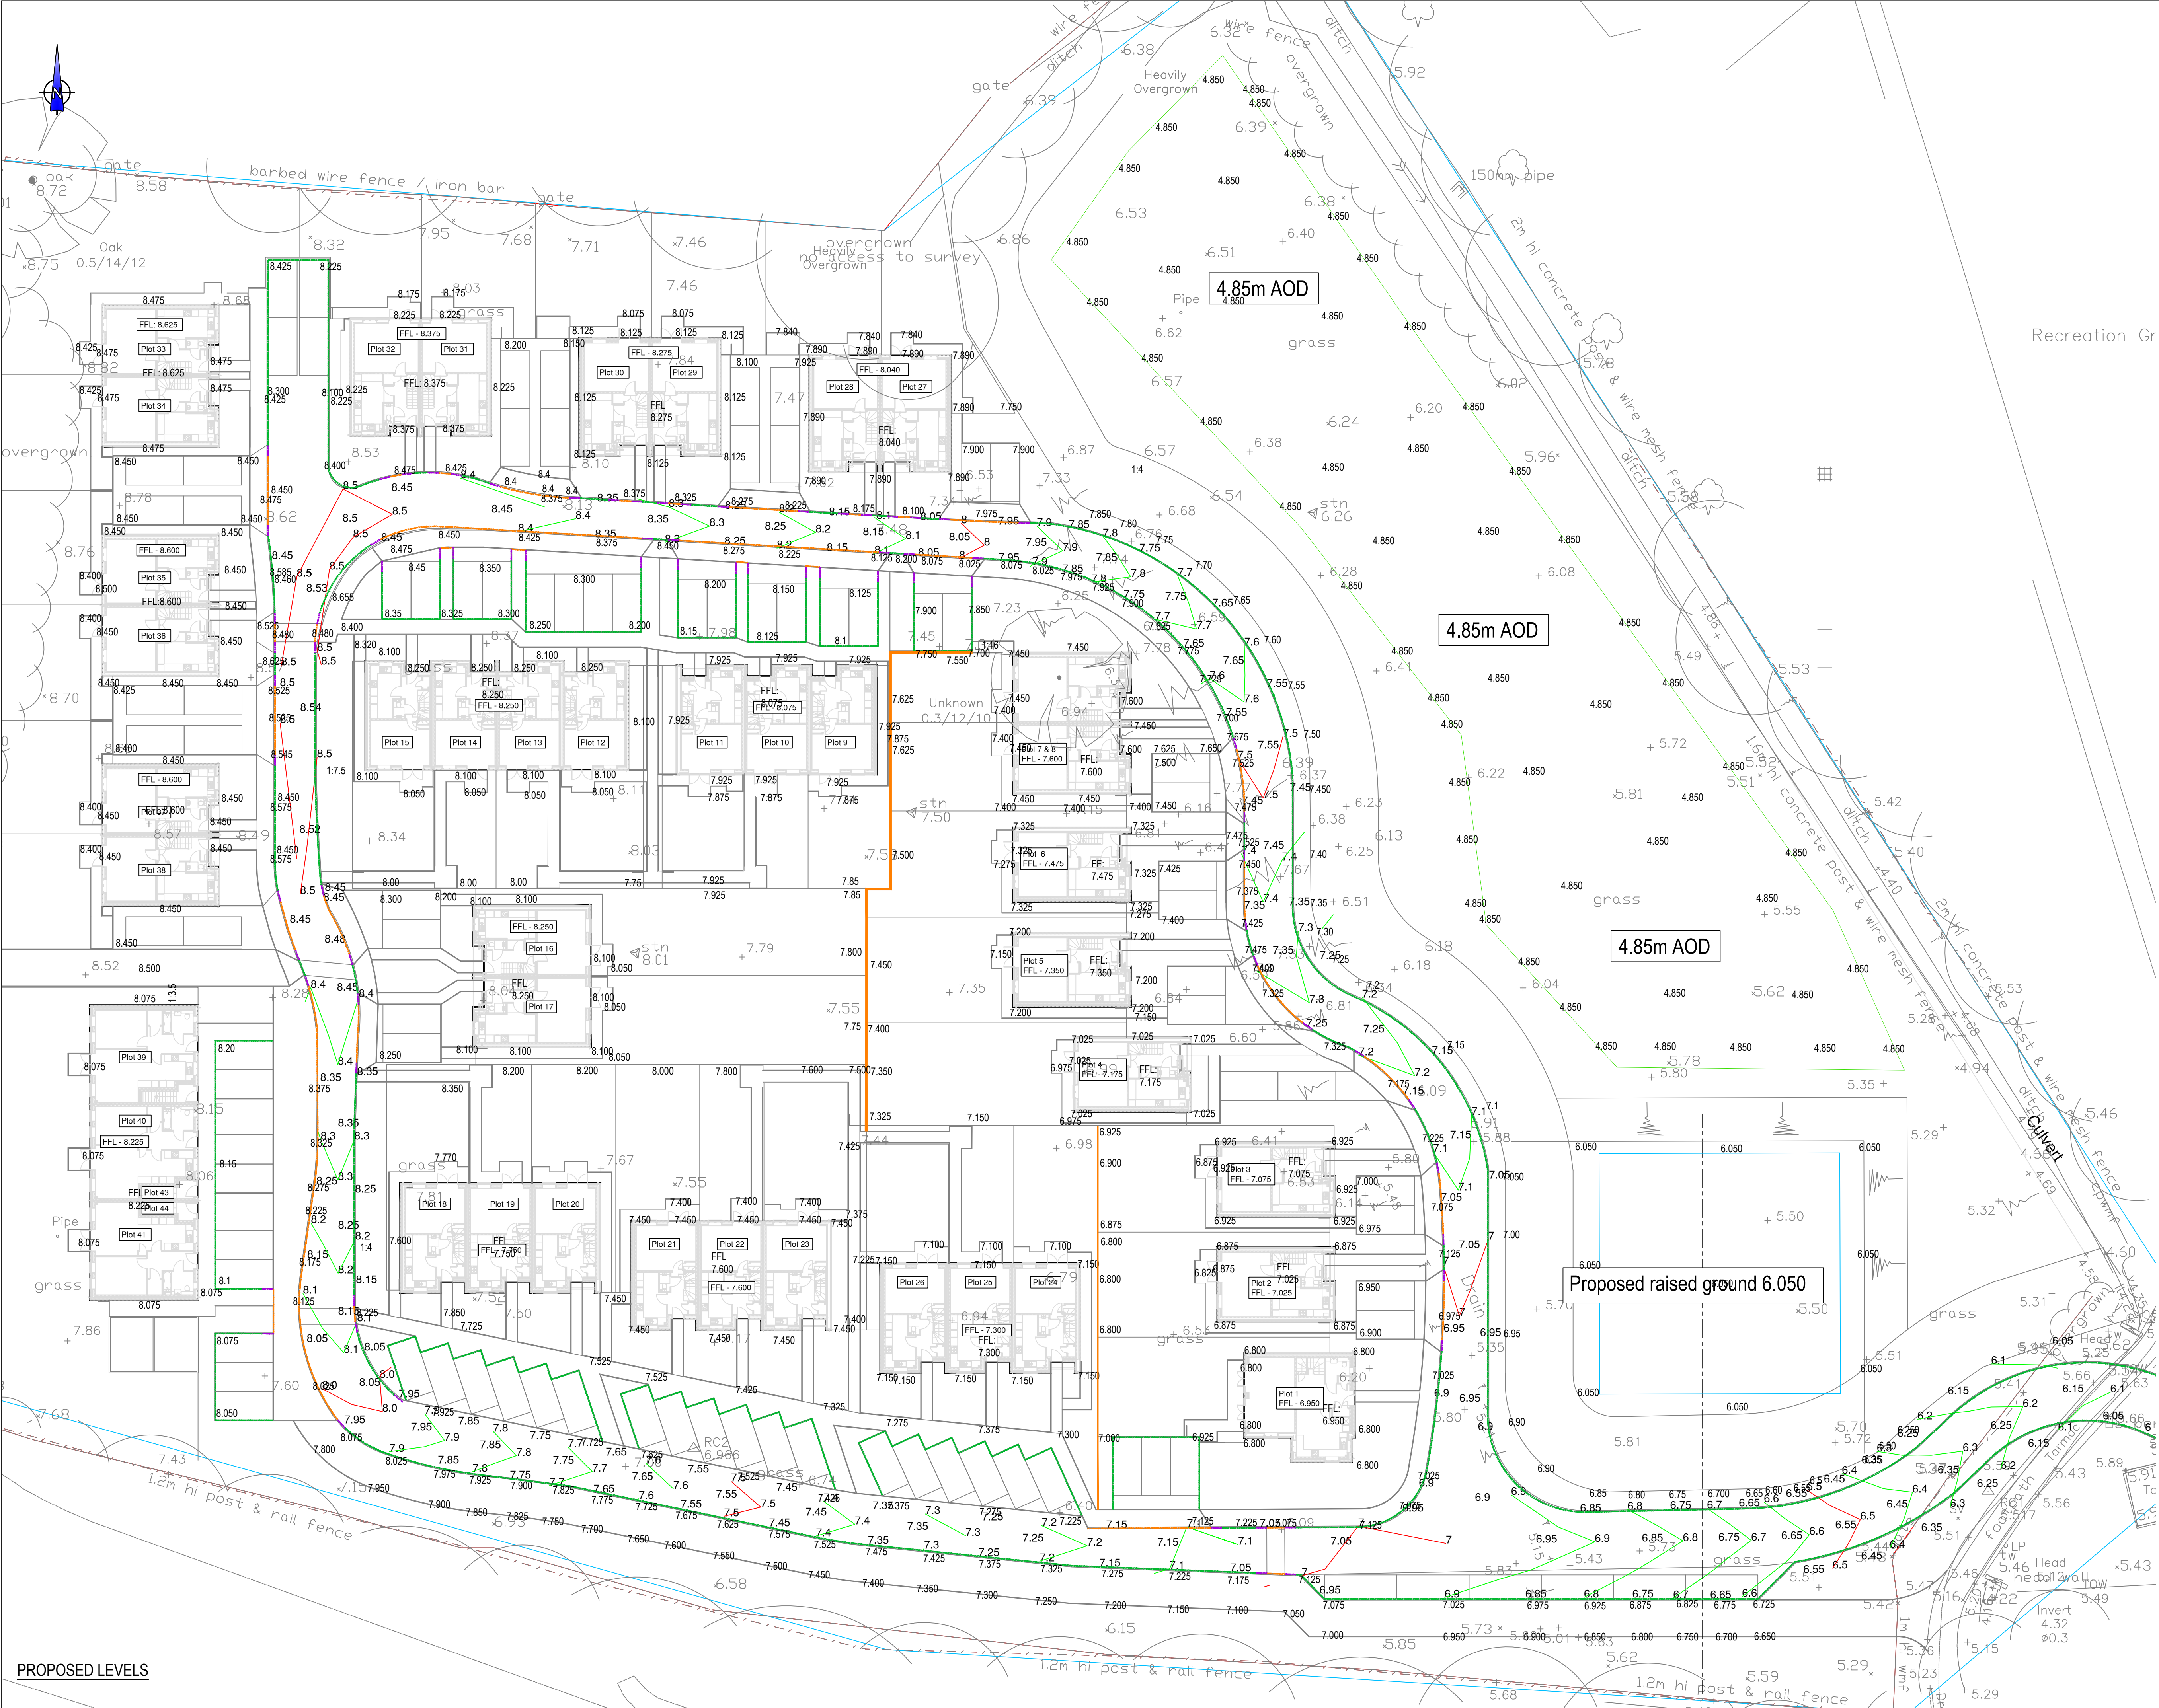

NOTES

1. Do not scale from this drawing.

LEGEND

- Minor contours (0.1m)
- Major Contours (0.5m)
- Denote retaining structure - max height 0.6m

T2	19.06.24	Amended to clients comments	SS	RL
T1	31.05.24	Tender Issue	SS	RL
P2	10.05.24	Preliminary Issue	AH	RL
P1	19.04.24	Preliminary Issue	AH	RL
Rev	Date	Description	By	Apvd

PROJECT:
COLDHARBOUR FARM ROAD,
EMSWORTH

TITLE:
PROPOSED LEVELS

CLIENT:
DOSWELL PROJECTS

SCALE@A1:
1:200

PROJECT REF:
23339

DRAWING No:
JUBB_XX_XX_DR_C_120

Revision Referencing
P = Preliminary A = Approval T = Tender C = Construction

REV:
T2

Jubb

Bristol, Cardiff, Plymouth, Winchester
St James Court, St James Parade, Bristol BS1 3LH

jubb.uk.com
+44(0)117 922 6266