


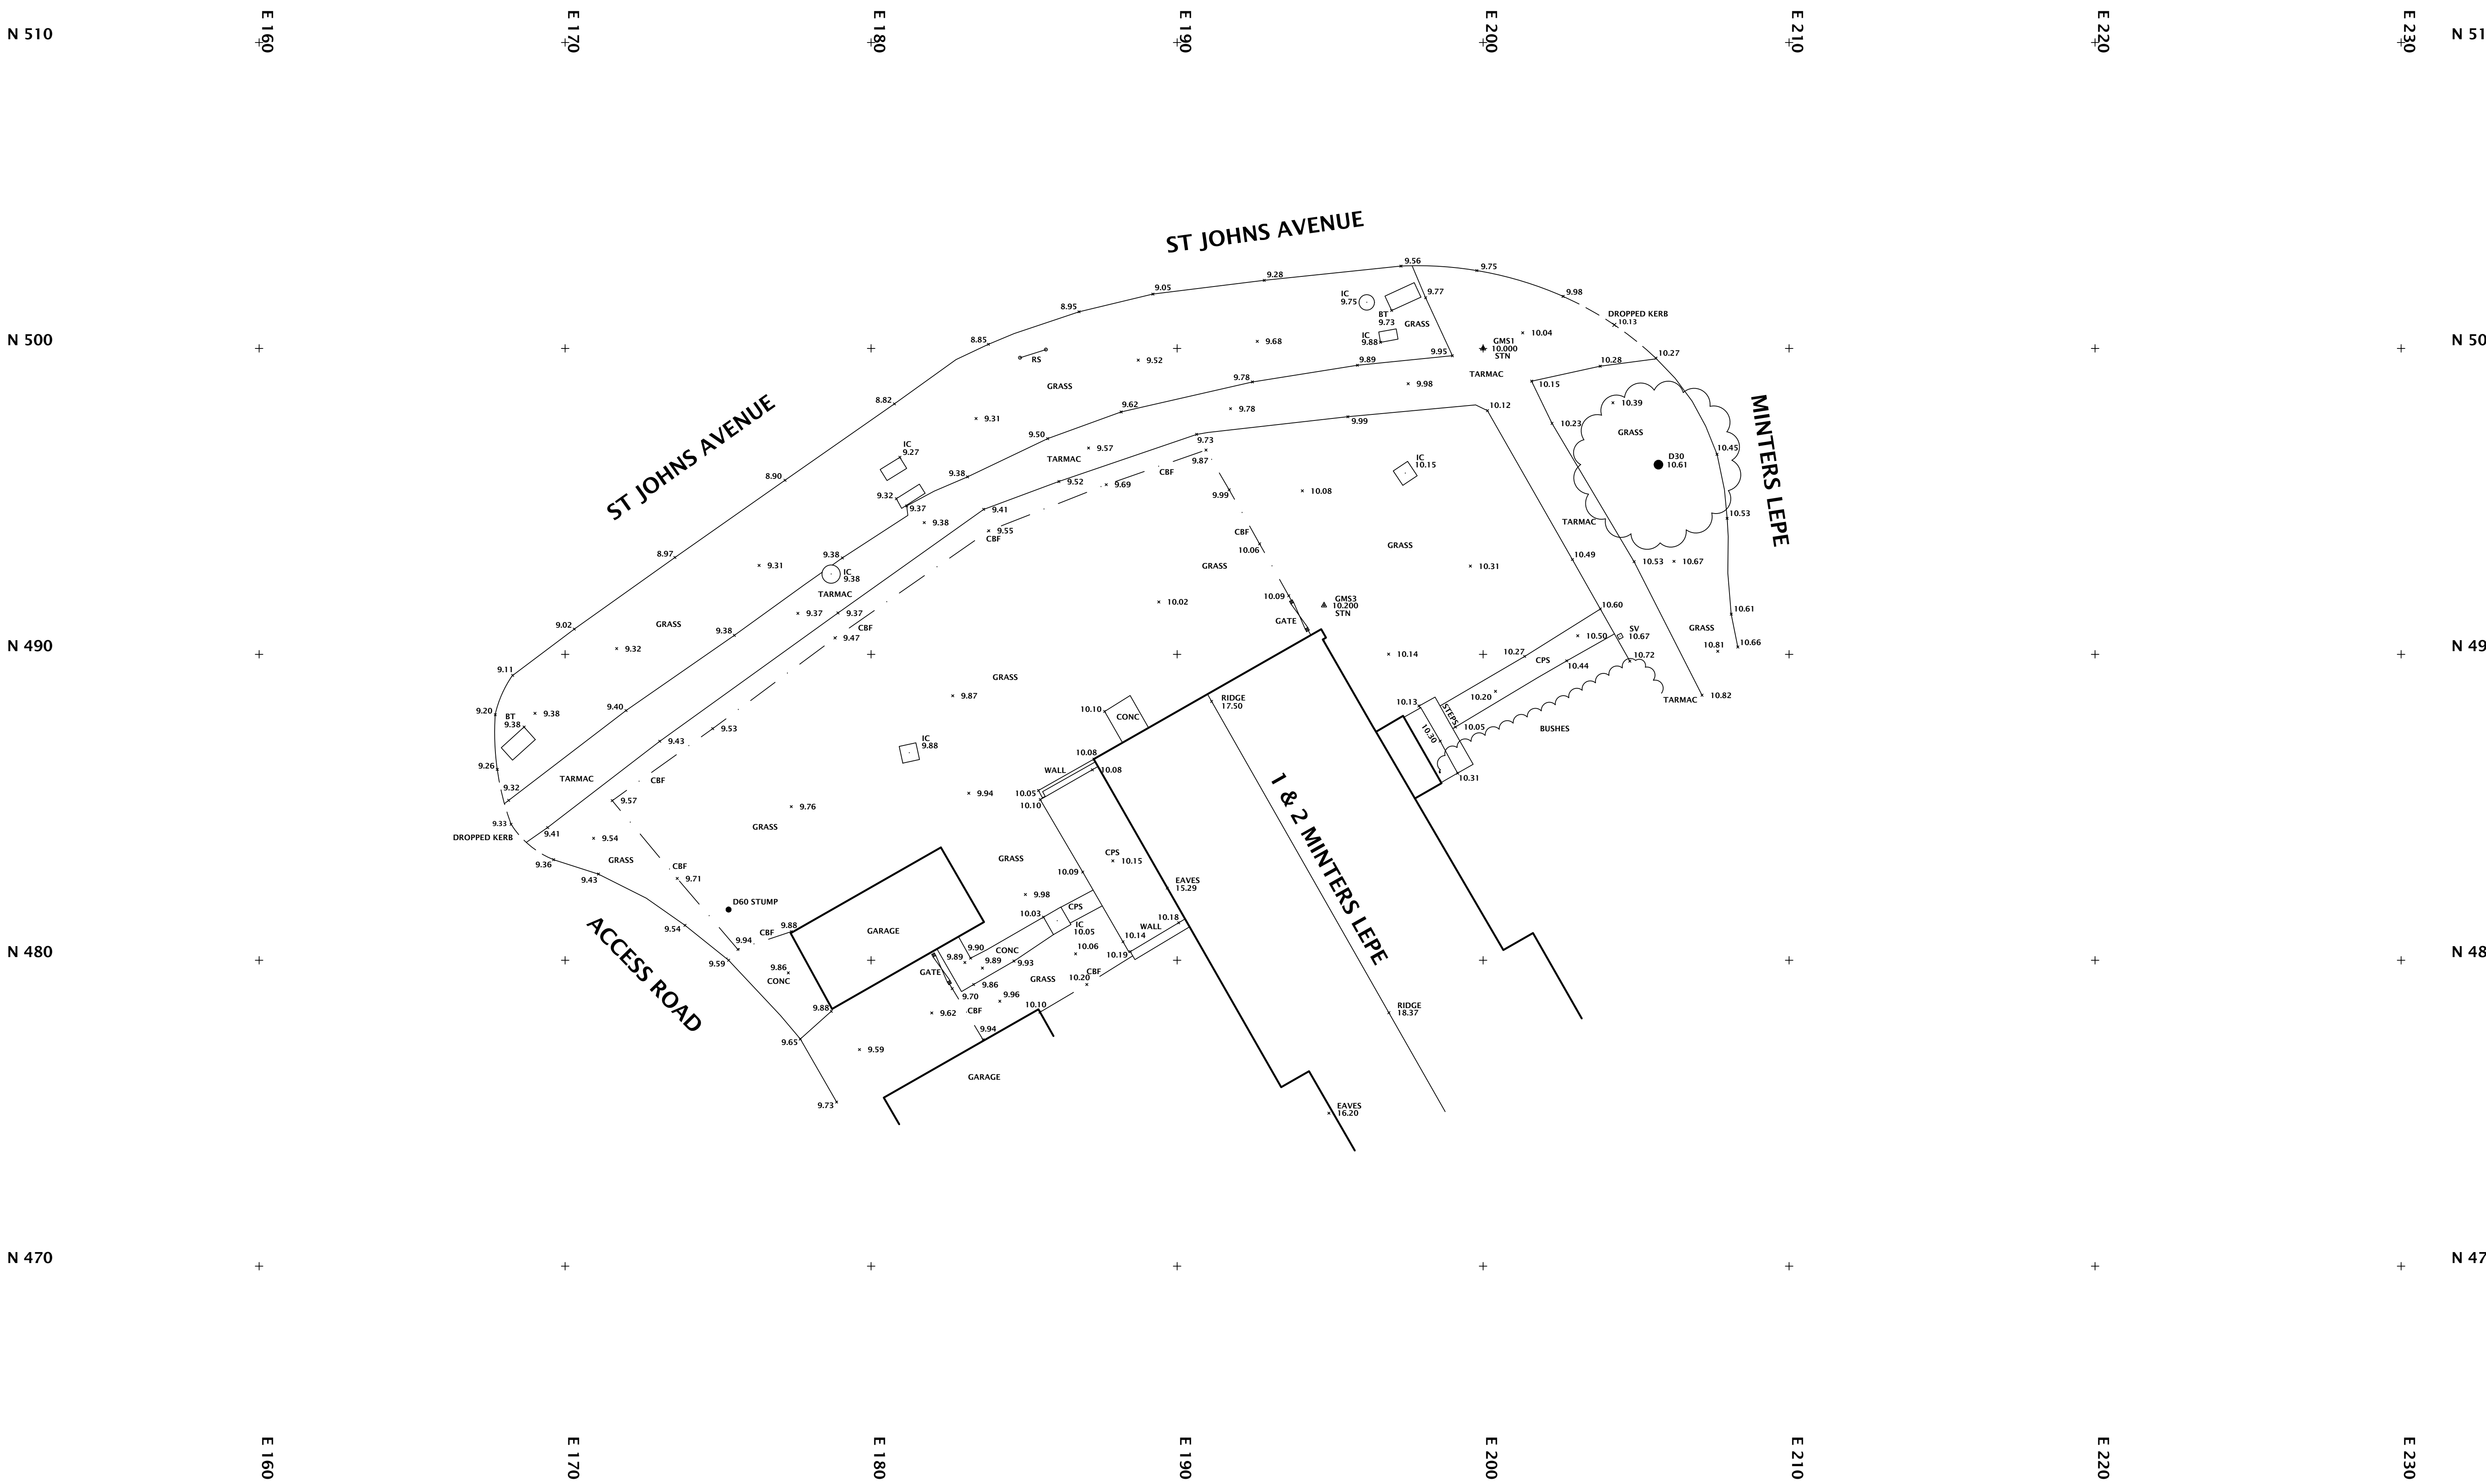

## Global Mapping Surveys

23 Charles Gardens  
Bournemouth  
BH10 5EH

T:07359121111

E:office@globalmappingsurveys.co.uk  
W:www.globalmappingsurveys.co.uk

| SERVICES & STREET             | FENCES                      |
|-------------------------------|-----------------------------|
| ABR<br>AIR BRICK              | CBF<br>CLOSE BOARD FENCING  |
| AVV<br>AIR VALVE              | CLF<br>CHAIN LINK FENCING   |
| BOL<br>BOLLARDS               | CWF<br>CHICKEN WIRE FENCING |
| BT<br>BRIXTON TELECOM COVER   | IRF<br>IRON RAILING FENCING |
| BS<br>BUS STOP                | PIF<br>POST RAIL FENCING    |
| CAV<br>CABLE TELEVISION COVER | PWF<br>POST WIRE FENCING    |
| CONC<br>CONCRETE              |                             |
| CPS<br>CONCRETE PAVING SLABS  |                             |
| DK<br>DROPPED KERBS           |                             |
| DWP<br>DOWNPIPES              |                             |
| EB<br>ELECTRIC BOX            |                             |
| EP<br>ELECTRICITY POLE        |                             |
| ER<br>EARTH ROD COVER         |                             |
| FR<br>FIRE HYDRANT            |                             |
| FL<br>FLOWER BED              |                             |
| FL<br>FLOOR LEVEL             |                             |
| GP<br>GATE POST               |                             |
| GV<br>GAS VALVE               |                             |
| GU<br>GULLY                   |                             |
| IC<br>INSPECTION CHAMBER      |                             |
| LP<br>LAMP POST               |                             |
| MH<br>MANHOLE                 |                             |
| MP<br>MARKER POST             |                             |
| PM<br>PARKING METER           |                             |
| RS<br>ROAD SIGN               |                             |
| RWP<br>RAINWATER PIPE         |                             |
| SP<br>SIGN POST               |                             |
| STN<br>GMS SURVEY STATION     |                             |
| SV<br>STOP VALVE              |                             |
| TAP<br>OUTSIDE TAP            |                             |
| TOCH<br>TOP OF CHIMNEY        |                             |
| TB<br>TELEPHONE BOX           |                             |
| TH<br>TRAIL HOLE              |                             |
| TL<br>TELEGRAPH POLE          |                             |
| TP<br>TELEPHONE POLE          |                             |
| WM<br>WATER METER             |                             |

### NOTES -

This survey has been processed and drawn at a scale of 1:100 any enlargements should be verified on site.

Global Mapping Surveys cannot take responsibility for errors or omissions caused by detail obscured or not accessible at the time of survey.

Surveyed features such as boundaries may not represent the extent of the legally owned boundary.

0M2M4M6M8M

N

W

E

S

| Topographical Survey |                                |             |
|----------------------|--------------------------------|-------------|
|                      | 1 Minters Lepe, Waterloooville |             |
| CLIENT:              | Mr Gregg Blee                  |             |
| DRAWN:               | ALM                            | 26.04.24    |
| SCALE:               | 1:100 A1                       |             |
| DATUM:               | Local (10m)                    | PROJECT NO. |
| REVISION:            | REVISION:                      | 1078-SV-1   |