


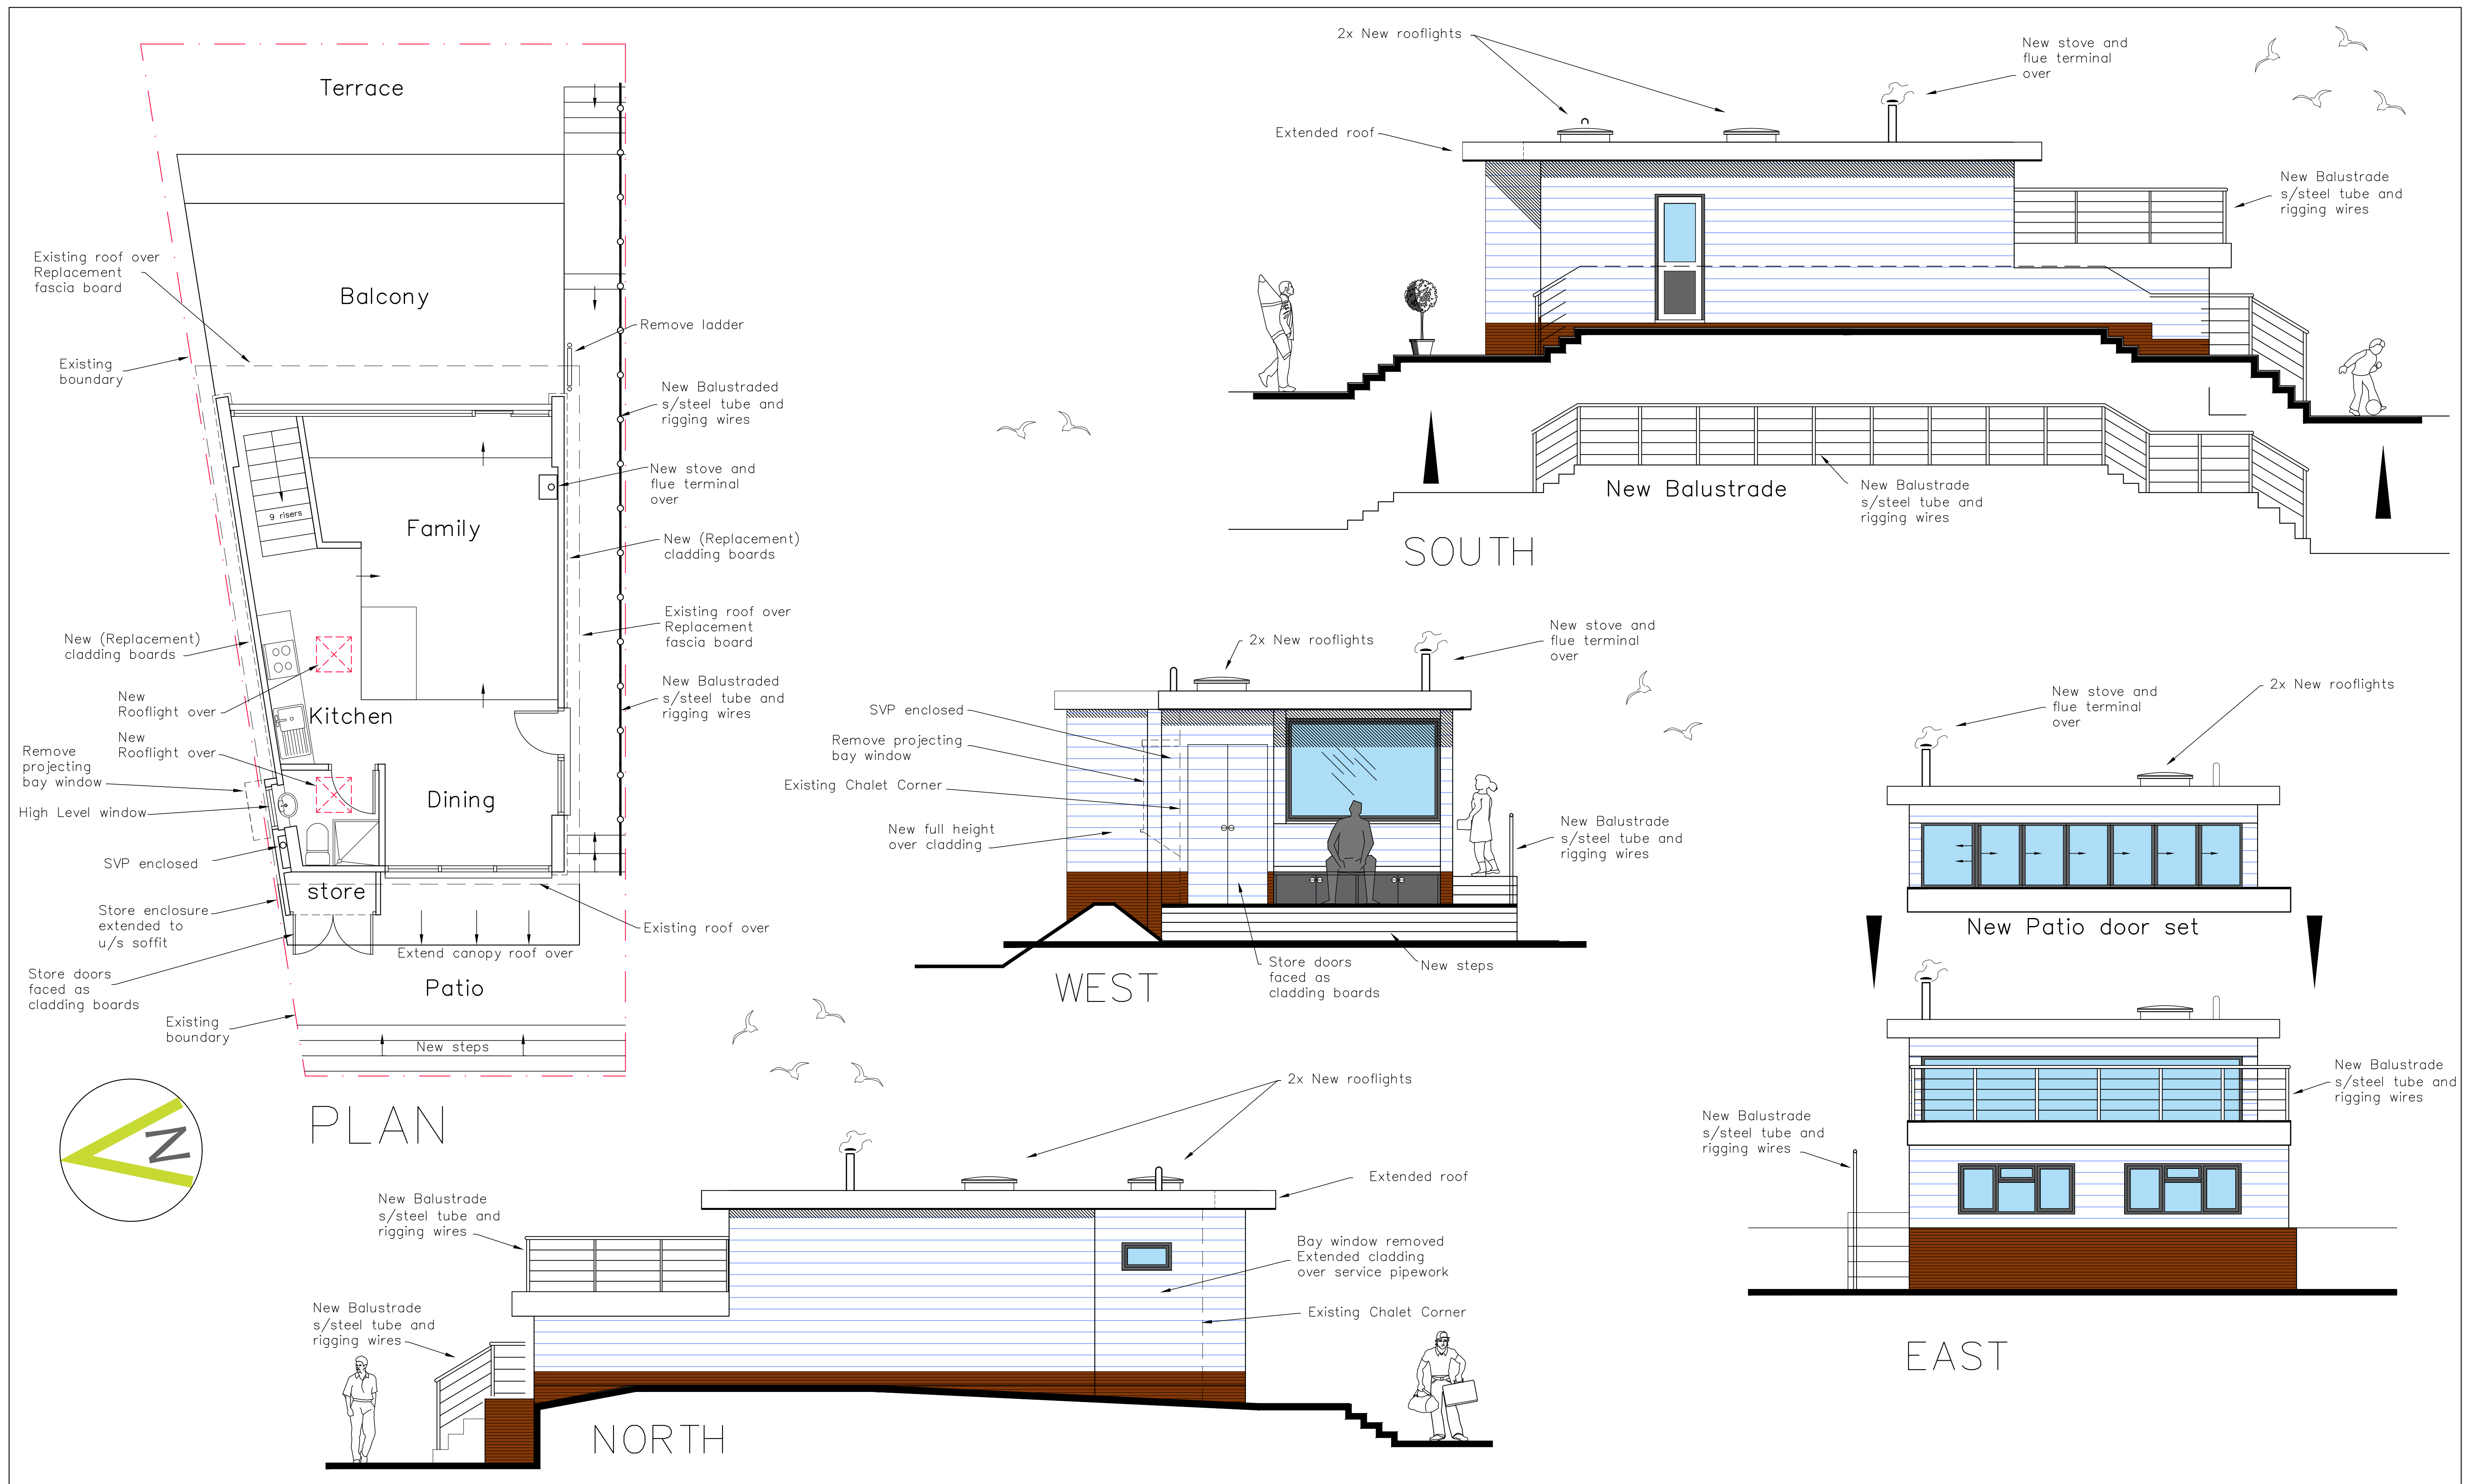

CAD

Critchley Architecture And Design Ltd.
Contact: 02392 474 919 | info@caad.online

The Old Brewery, 15E South Street, Havant, PO9 1BU

PROPOSAL PLAN & ELEVATIONS

Revisions

- a) Plan Added. 14/04/22 MHC
- b) Bathroom 'bay' window removed. 22/04/22 MHC
- c)
- d)

10 The Kench
Ferry Road
Hayling Island
PO11 0DF

Scale A1=1:50, A3=1:100
Drawn MHC/LNR
Date 16/02/22

22007-504^B

10m

20m

30m

40m