



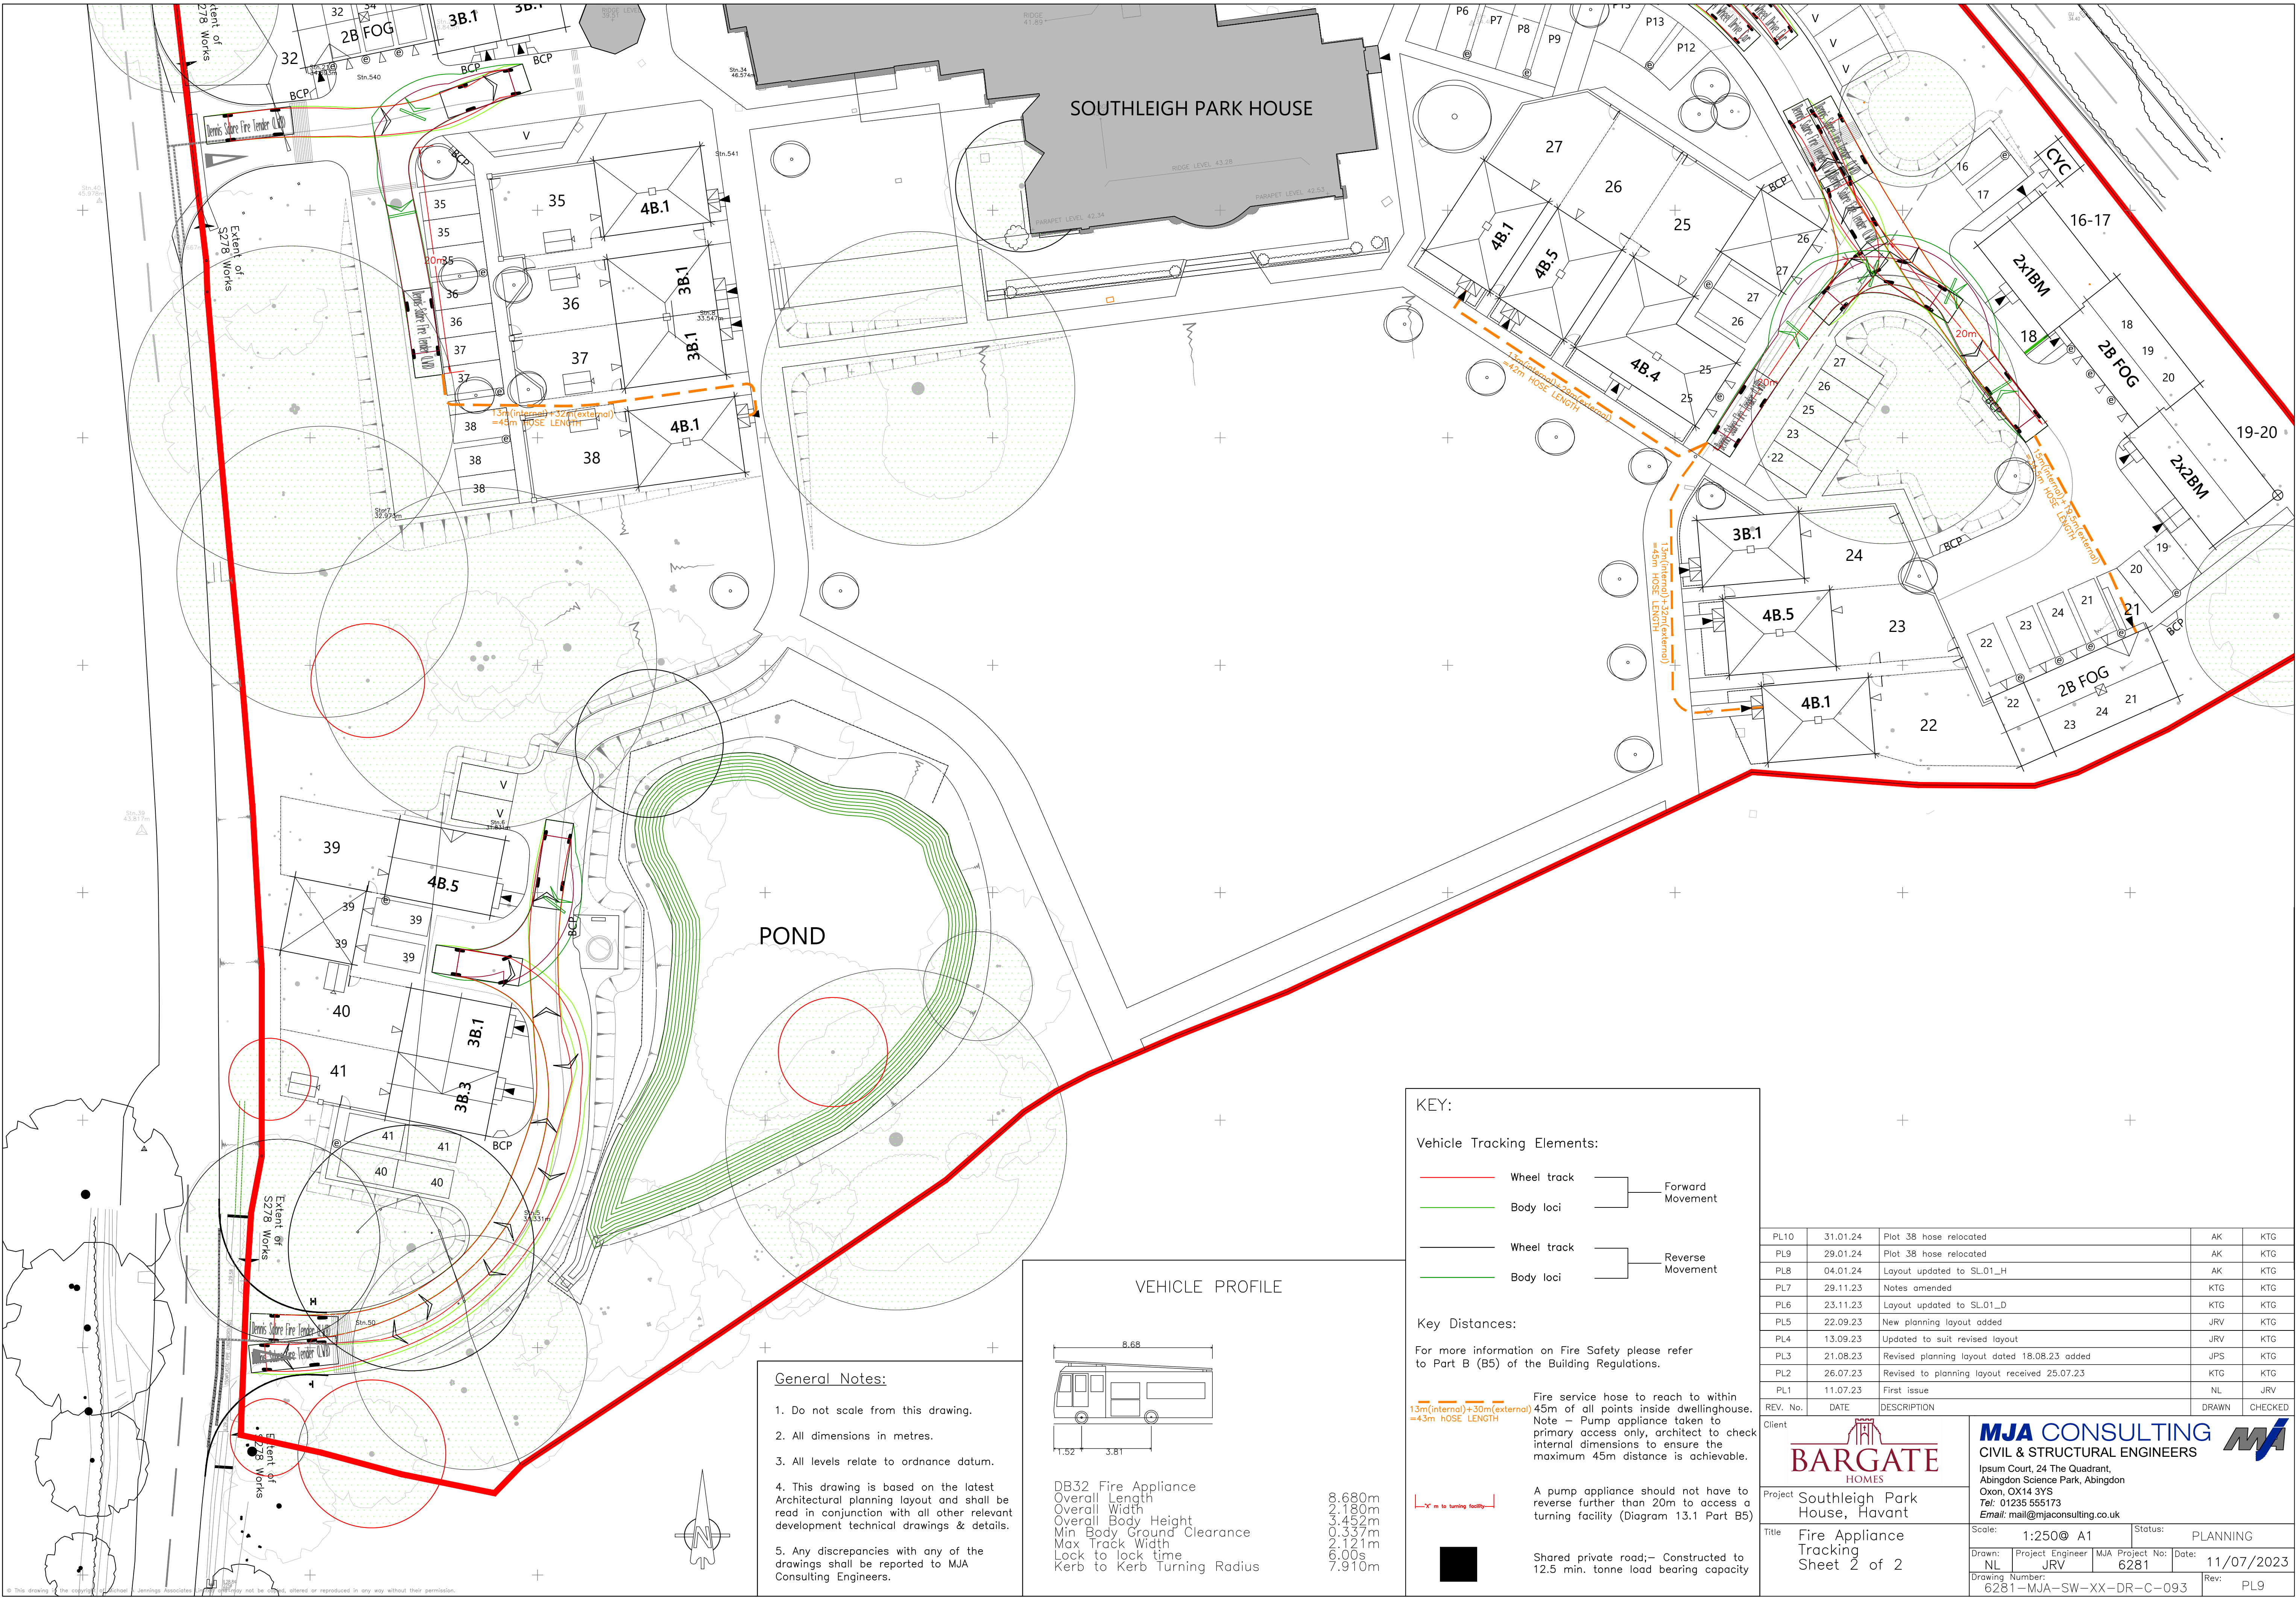

- General Notes:
- Do not scale from this drawing.
 - All dimensions in metres.
 - All levels relate to ordnance datum.
 - This drawing is based on the latest Architectural planning layout and shall be read in conjunction with all other relevant development technical drawings & details.
 - Any discrepancies with any of the drawings shall be reported to MJA Consulting Engineers.


VEHICLE PROFILE

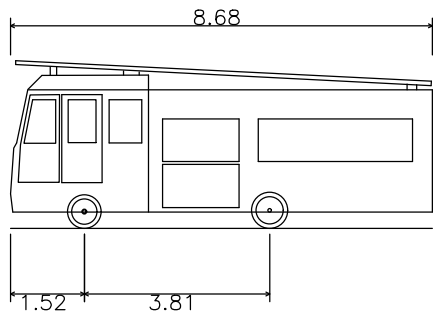

DB32 Fire Appliance
Overall Length 8.680m
Overall Width 2.180m
Overall Body Height 3.452m
Min Body Ground Clearance 0.337m
Max Track Width 2.121m
Lock to lock time 6.00s
Kerb to Kerb Turning Radius 7.910m

KEY:

Vehicle Tracking Elements:

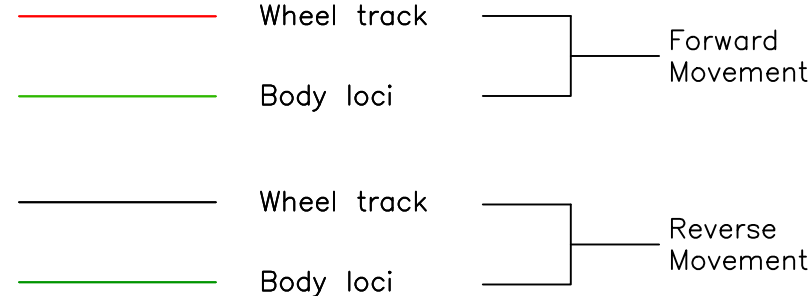

Key Distances:

For more information on Fire Safety please refer to Part B (B5) of the Building Regulations.

Fire service hose to reach to within 45m of all points inside dwellinghouse. Note – Pump appliance taken to primary access only, architect to check internal dimensions to ensure the maximum 45m distance is achievable.

13m (internal) + 30m (external) = 43m HOSE LENGTH

A pump appliance should not have to reverse further than 20m to access a turning facility (Diagram 13.1 Part B5)

Shared private road; – Constructed to 12.5 min. tonne load bearing capacity

PL10	31.01.24	Plot 38 hose relocated	AK	KTG
PL9	29.01.24	Plot 38 hose relocated	AK	KTG
PL8	04.01.24	Layout updated to SL01_H	AK	KTG
PL7	29.11.23	Notes amended	KTG	KTG
PL6	23.11.23	Layout updated to SL01_D	KTG	KTG
PL5	22.09.23	New planning layout added	JRV	KTG
PL4	13.09.23	Updated to suit revised layout	JRV	KTG
PL3	21.08.23	Revised planning layout dated 18.08.23 added	JPS	KTG
PL2	26.07.23	Revised to planning layout received 25.07.23	KTG	KTG
PL1	11.07.23	First issue	NL	JRV
REV. No.	DATE	DESCRIPTION	DRAWN	CHECKED

Client
BARGATE HOMES

Project
Southleigh Park House, Havant

Title
Fire Appliance Tracking Sheet 2 of 2

MJA CONSULTING
CIVIL & STRUCTURAL ENGINEERS
Ipsium Court, 24 The Quadrant,
Abingdon Science Park, Abingdon
Oxon, OX14 3YS
Tel: 01235 555173
Email: mail@mjaconsulting.co.uk

Scale: 1:250@ A1 Status: PLANNING
Drawn: NL Project Engineer JRV MJA Project No: 6281 Date: 11/07/2023
Drawing Number: 6281-MJA-SW-XX-DR-C-093 Rev: PL9