



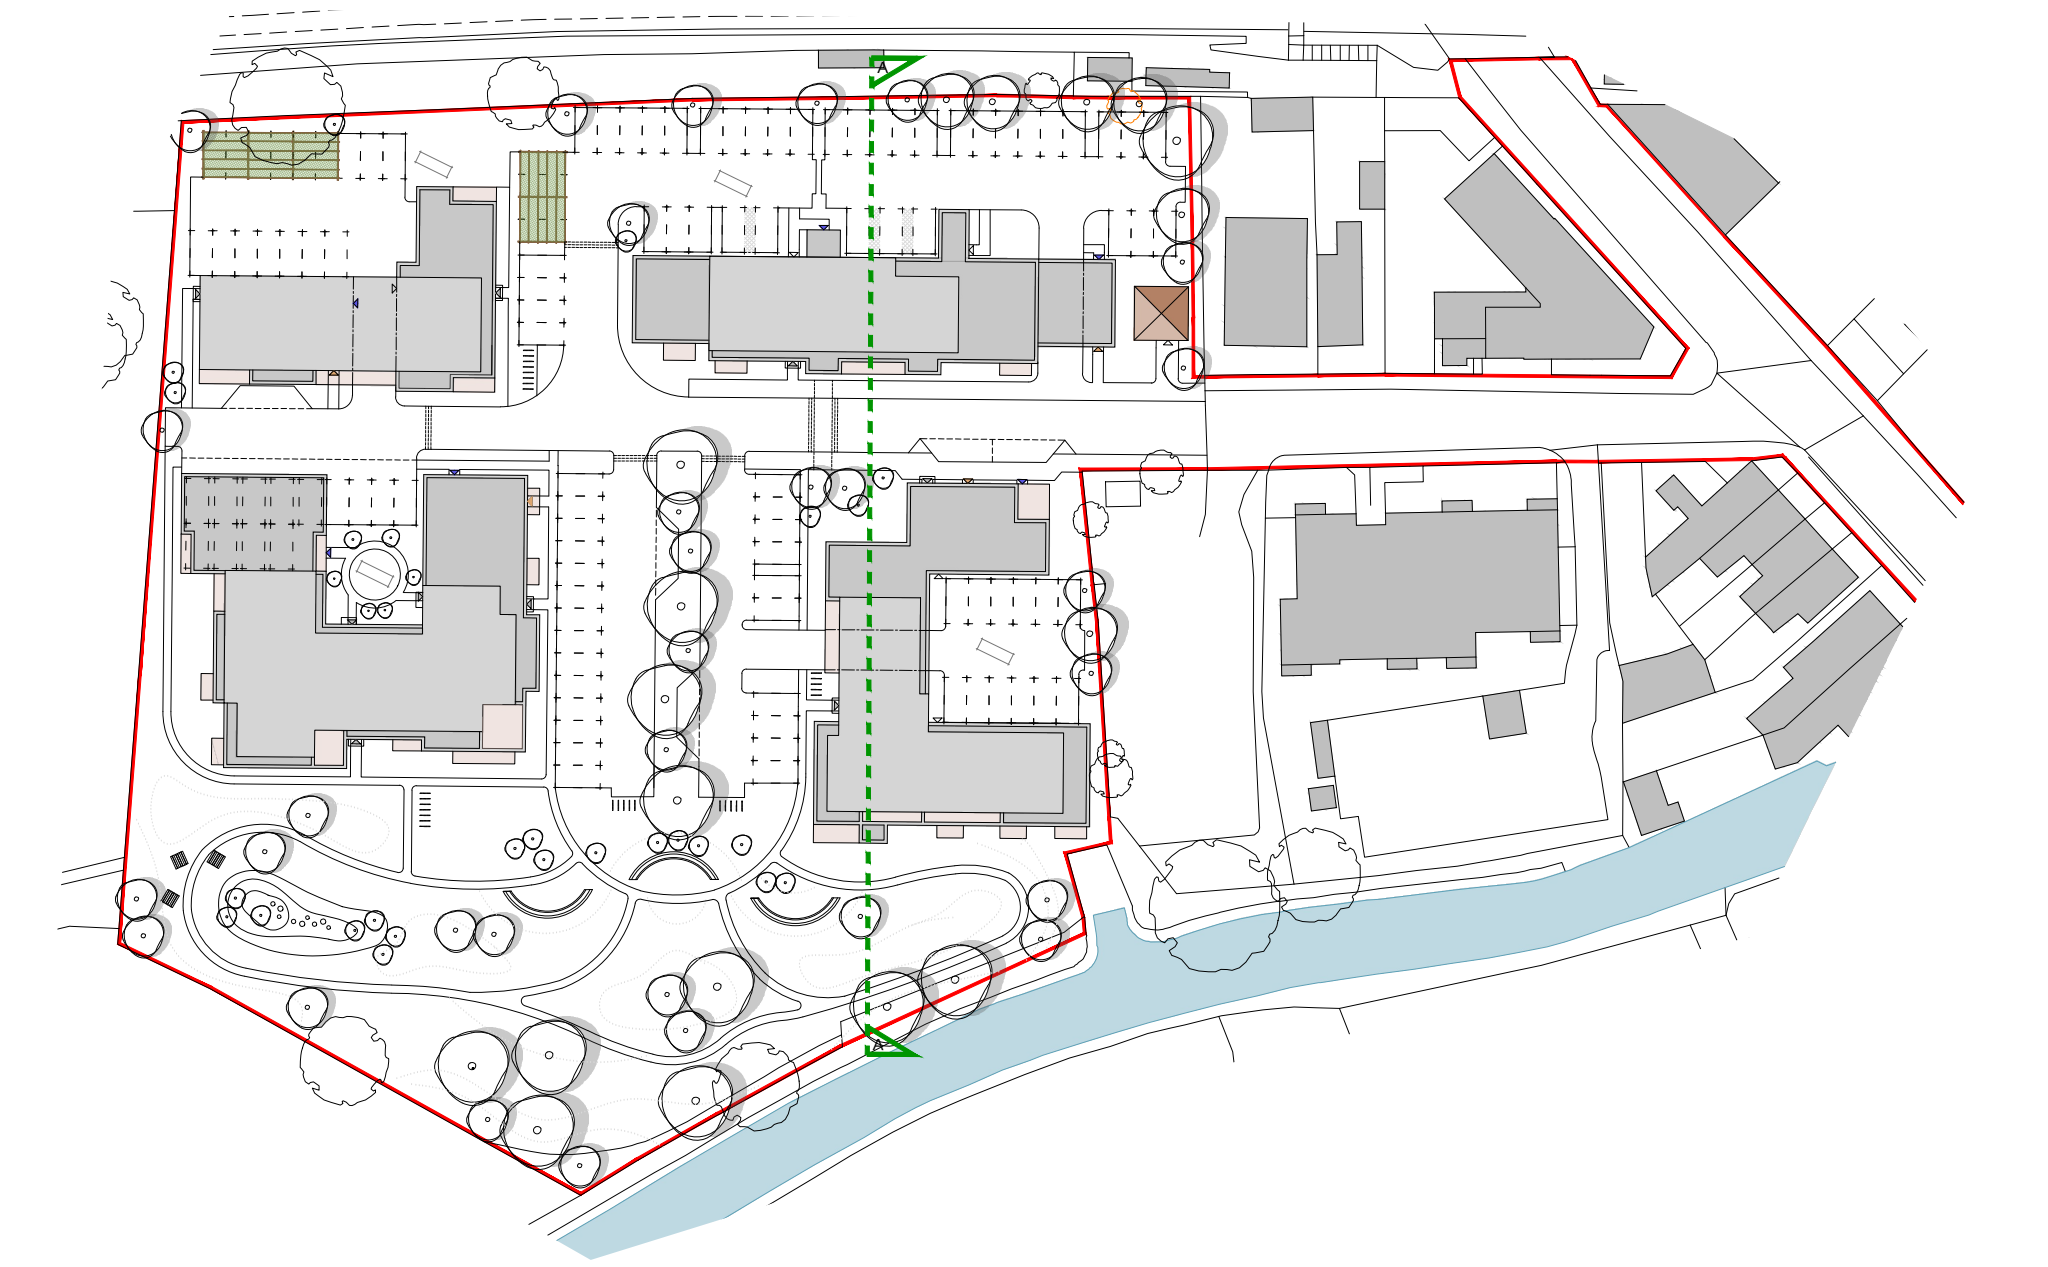

KEY PLAN - NTS

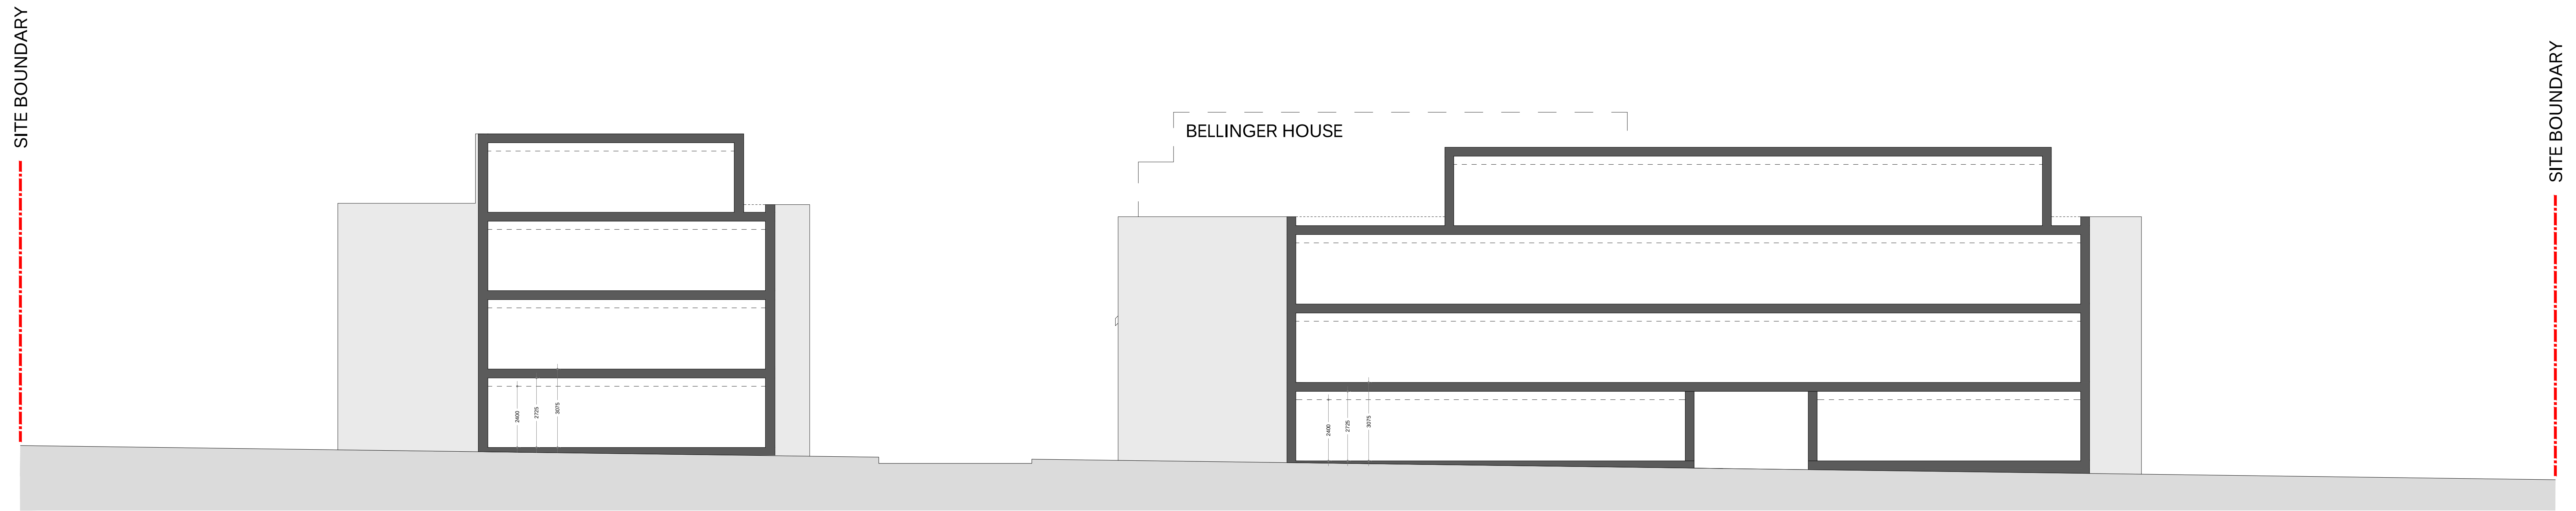

Datum +02.000m

SECTION A - A

