

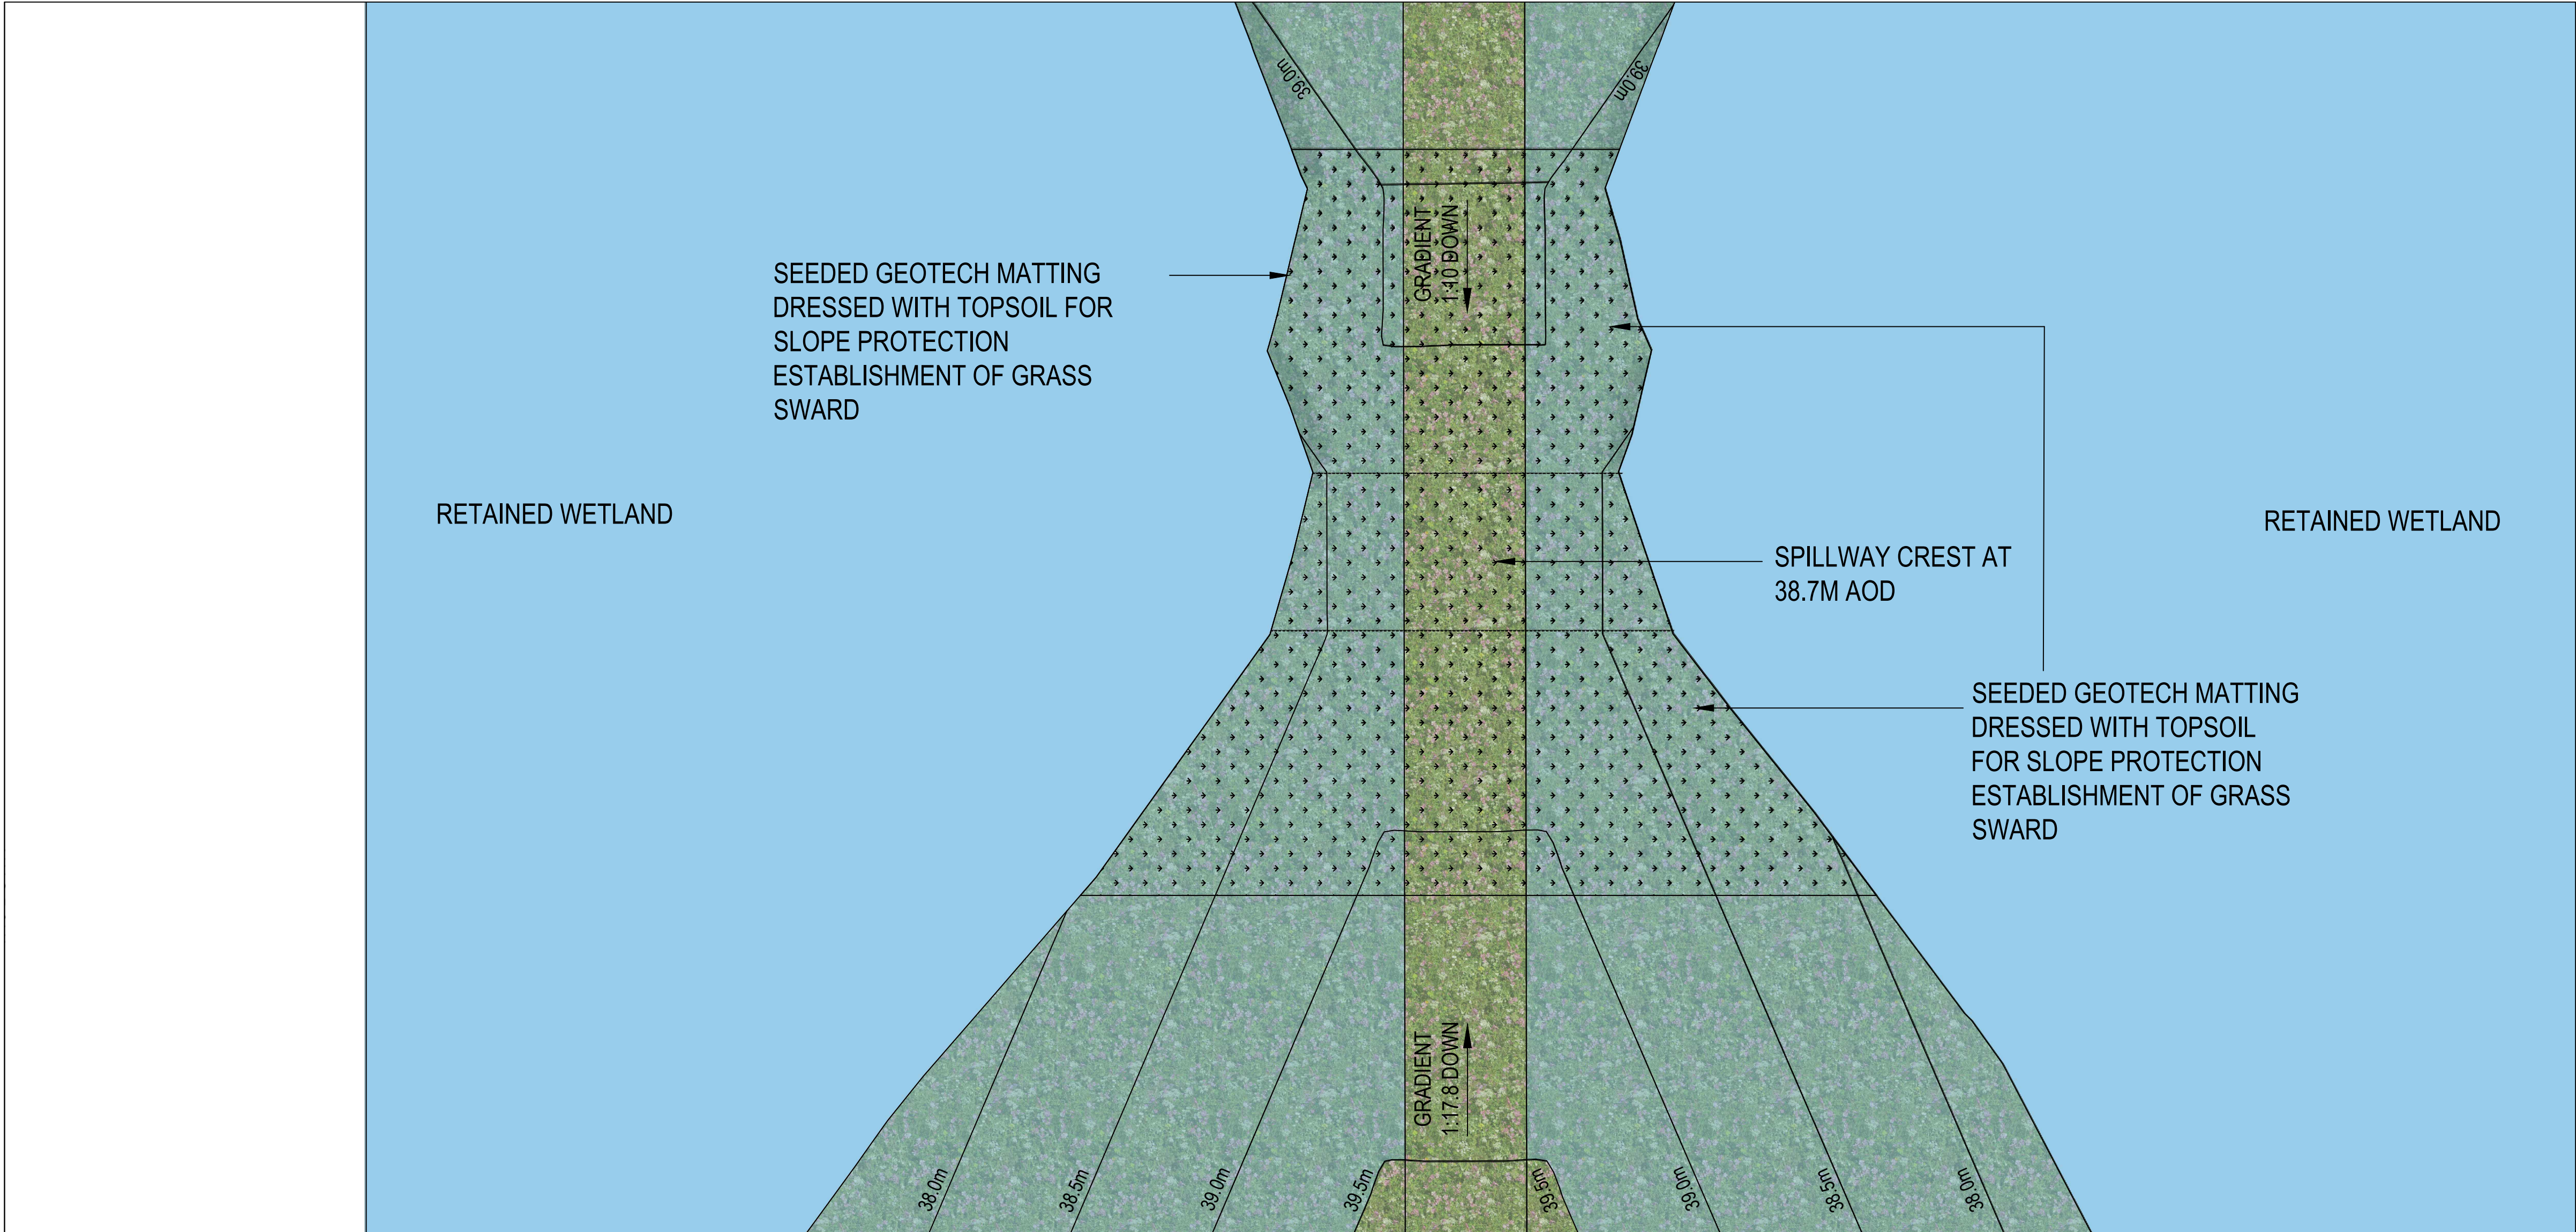


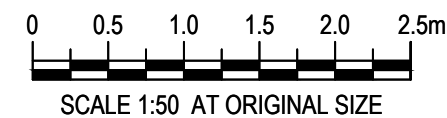

SPILLWAY FEATURE ALONG WETLAND RETAINING STRUCTURE (PLAN VIEW)
1:100

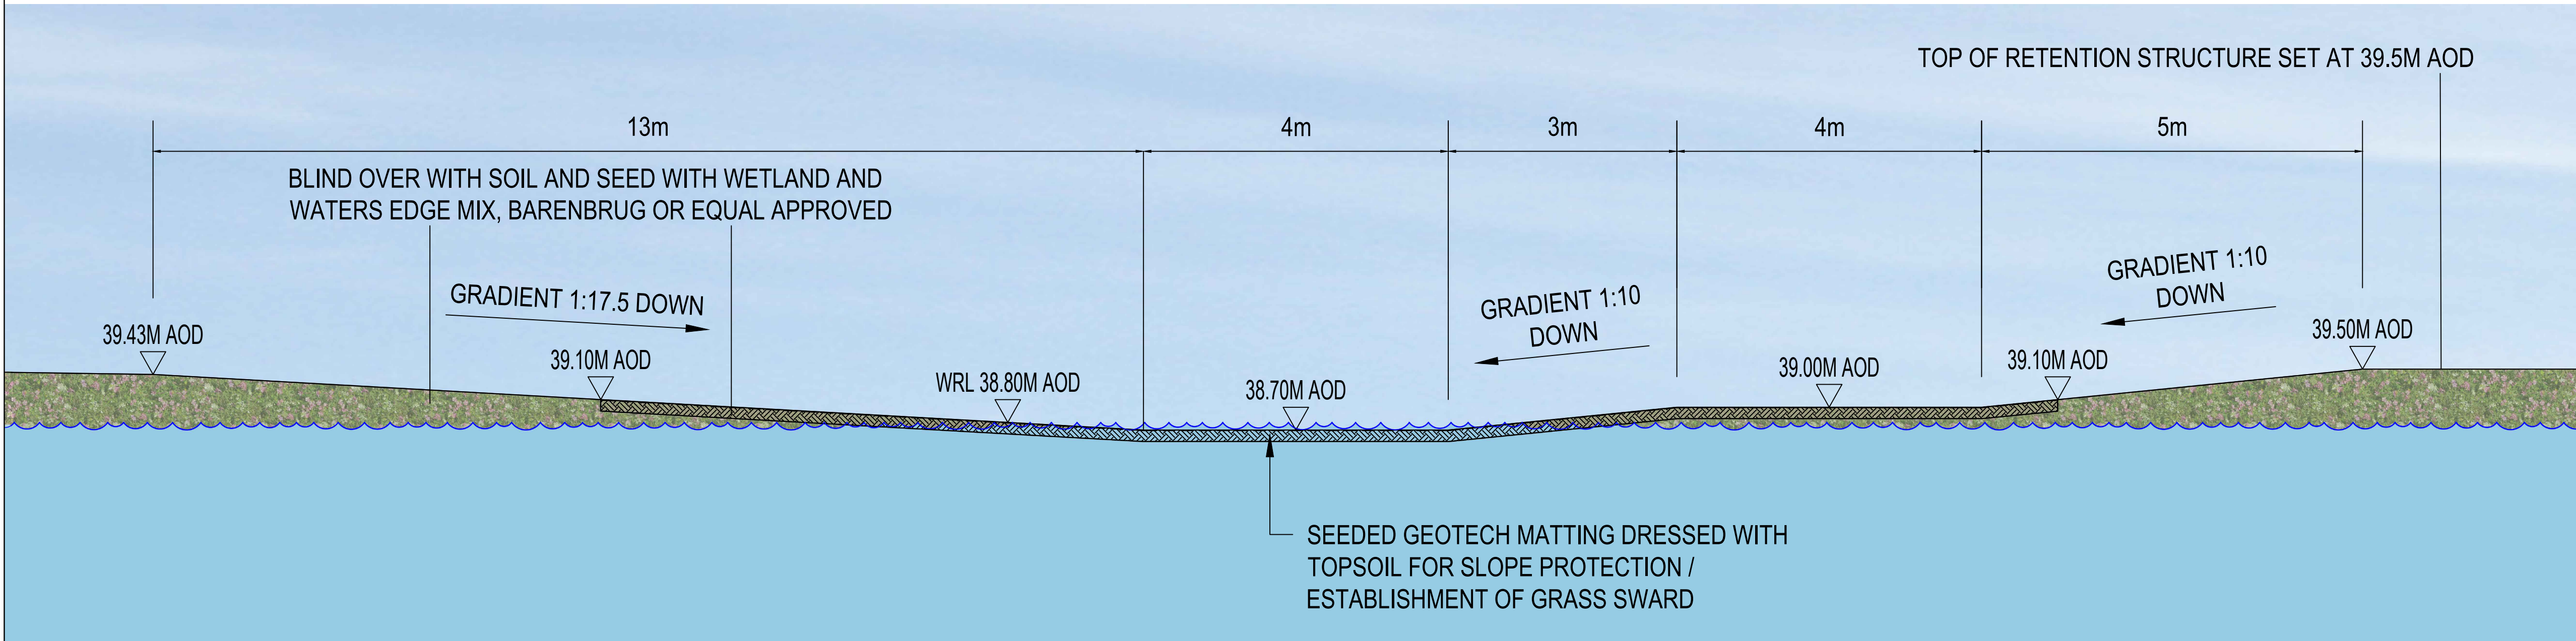

ELEVATION OF SPILLWAY FEATURE BETWEEN COMPARTMENTS 2 & 3 (WETLAND AREA)
1:50

NOTES

1. ALL DIMENSIONS ARE IN MILLIMETRES UNLESS NOTED OTHERWISE (UNO).
2. ALL LEVELS ARE IN METRES TO ORDNANCE DATUM UNO.
3. THE DETAILS OF HARD AND SOFT LANDSCAPING AS SHOWN ON THIS PLAN ARE SUBMITTED FOR RESERVED MATTERS APPROVAL. THE DETAILED PLANTING MIX, HARD LANDSCAPING MATERIALS SPECIFICATION AND THE DETAILED MANAGEMENT AND MAINTENANCE PROPOSALS FOR THE HARD AND SOFT LANDSCAPING WILL BE SUBMITTED SUBSEQUENTLY FOR THE DISCHARGE OF CONDITION 28. WHERE THOSE DETAILS ARE DESCRIBED ON THESE PLANS THIS IS TO AID THE UNDERSTANDING OF THE RESERVED MATTERS PROPOSALS. THE DETAILS TO BE SUBMITTED UNDER CONDITION 28 WILL ACCORD WITH THAT SHOWN ON THESE PLANS UNLESS OTHERWISE AGREED BY THE LPAS.

REFERENCE DOCUMENTS AND DRAWINGS

PLEASE REFER TO THE BELOW DRAWINGS:
HTR-GHD-WL-ZZ-DR-L-0012 - WETLANDS RETAINING STRUCTURE, OVERALL DESIGN STRATEGY
HTR-GHD-WL-ZZ-DR-L-0050 - WETLANDS RETAINING STRUCTURE, LANDSCAPE AND ECOLOGY PROPOSALS
HTR-GHD-WL-ZZ-DR-L-0051 - WETLANDS RETAINING STRUCTURE, ACTIVE WATER CONTROL FEATURE - PENSTOCK DETAIL
HTR-GHD-WL-ZZ-DR-L-0053-55 - WETLANDS RETAINING STRUCTURE, SPILLWAY ARRANGEMENTS
HTR-GHD-WL-ZZ-DR-L-0056-61 - WETLANDS RETAINING STRUCTURE, LANDSCAPE GENERAL ARRANGEMENT PLANS 1-6
HTR-GHD-WL-ZZ-DR-S-0062-65 - WETLANDS RETAINING STRUCTURE, ACTIVE WATER CONTROL PENSTOCK CHAMBER DETAILS.
WETLANDS RETAINING STRUCTURE BASED ON COFFEY'S DRAWING
HTR-COF-EM-RE-M3-C-0011.

P06	CLIENT COMMENTS	SWG	SWG	16/02/2024
P05	CLIENT COMMENTS	SWG	SWG	04/01/2024
P04	CLIENT COMMENTS	SWG	SWG	06/12/2023
P03	FOR APPROVAL	SWG	SWG	29/11/2023
P02	FOR COMMENTS	SWG	SWG	23/11/2023
P01	INITIAL ISSUE	SWG	SWG	30/08/2023

Rev	Description	Checked	Approved	Date
Author	ST	Drafting Check	SWG	
Designer	SWG	Design Check	SWG	

Telephone: Havant (023) 9249 9888
Fax: Havant (023) 9245 3632
Website: www.portsmouthwater.co.uk
Registered Office: PO Box 8 West Street
Havant Hampshire PO9 1LG
REGISTERED IN ENGLAND No. 2538455



Project No.
12547181

Client PORTSMOUTH WATER

Project HAVANT THICKET RESERVOIR

Status FOR APPROVAL

Status Code S4

Drawing Title
WETLANDS RETAINING
STRUCTURE
SPILLWAY ARRANGEMENT
- NO VEHICLE ACCESS

Size
A1

Drawing No.
HTR-GHD-WL-ZZ-DR-L-0052

Rev
P06